

General Notes

1. This drawing is © copyright Hampshire County Council 2022. No unauthorised reproduction of any kind is permitted.

2. No dimensions to be scaled from this drawing. Verify all dimensions prior to construction. Immediately report any discrepancies on the document to the Architect/Contract Administrator. This document shall be read in conjunction with associated models, specifications and related consultant's documents.

3. Drawing to be read with all relevant Architectural, Interiors, Structural, M&E, Drainage/Public Health, Landscape, Civils and Interiors drawings and specifications.

4. This map is reproduced from Ordnance Survey material with the permission of Ordnance Survey on behalf of the controller of Her Majesty's Stationary Office © Crown copyright. Unauthorized reproduction infringes Crown Copyright & may lead to prosecution or civil proceedings (100019180) 2022.

Hampshire
County Council


Notes:




EAST ELEVATION



WEST ELEVATION

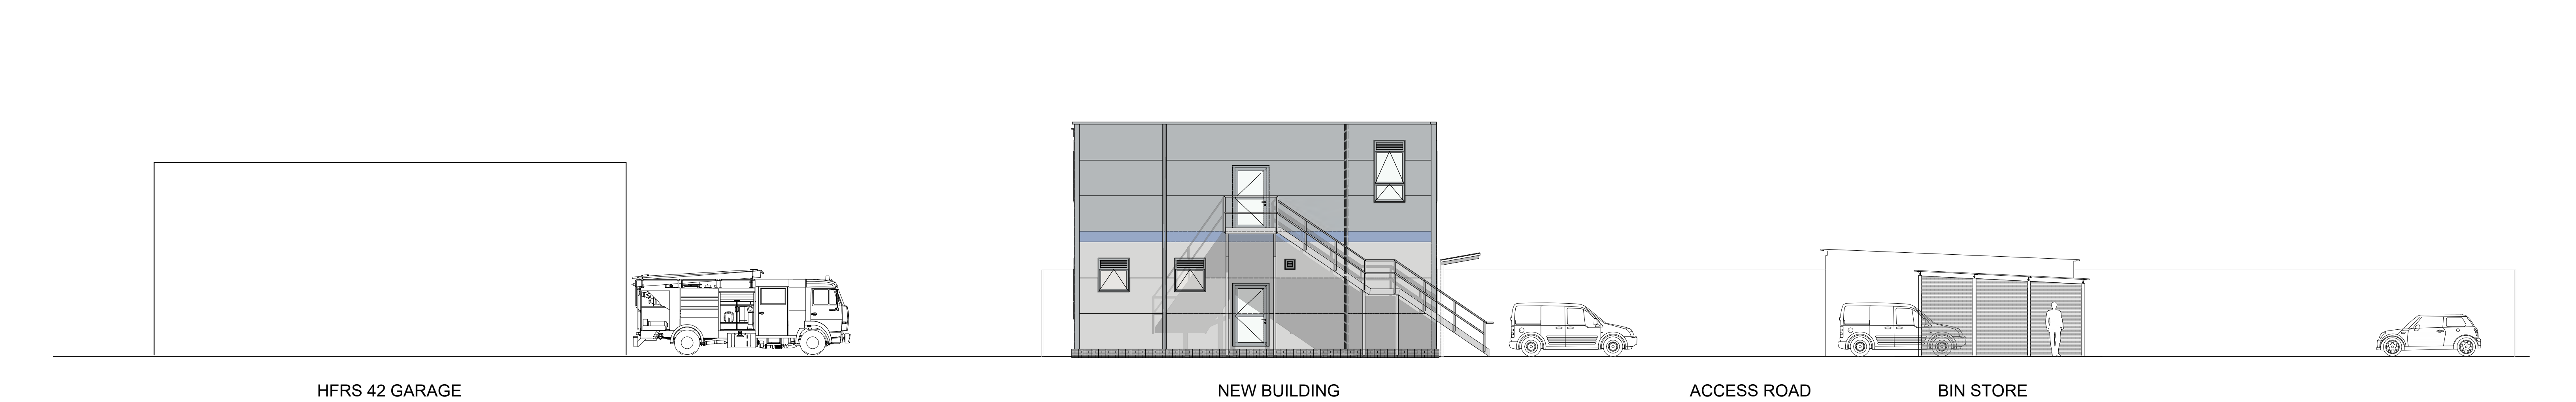

NORTH ELEVATION

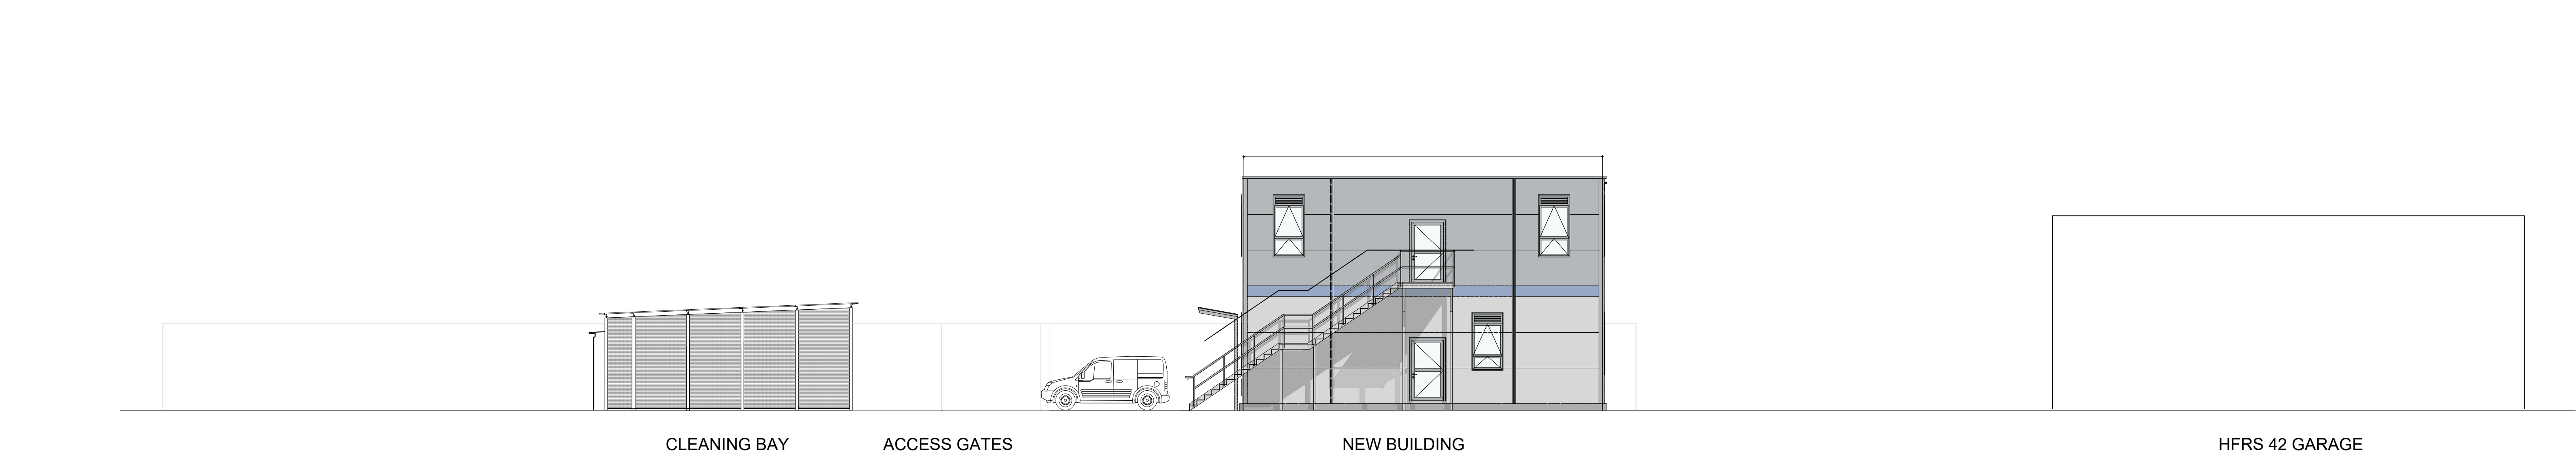

SOUTH ELEVATION

P1	Initial Revision	05/07/22	JJ	GC

Rev	Description	Date	By	Chkd
-----	-------------	------	----	------

HCC Property Services,
Three Minsters House,
76 High Street, Winchester SO23 8UL
tel: (01962) 847801

HCC

Property Services

PROJECT NAME
Kingsworthy Reprovision

SHEET NAME
Contextual Elevations
as Proposed

SCALE	DRAWN	CHKD	APRV
1:100 @ A0	JJ	GC	.

DRAWING No.
project code - originator - volume - level - type - role - number version
E05246-HCC-ZZ-DR-B-3002 P1 .00

SUITABILITY
code description

A2 APPROVED FOR PLANNING STAGE