


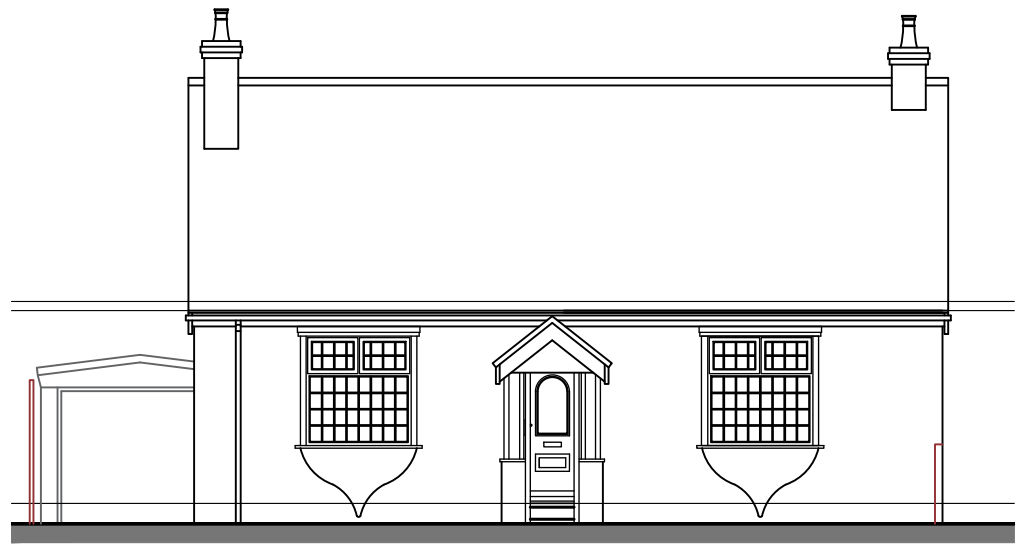


EXISTING FRONT ELEVATION  
1:100@A1




EXISTING SIDE ELEVATION  
1:100@A1




EXISTING REAR ELEVATION  
1:100@A1

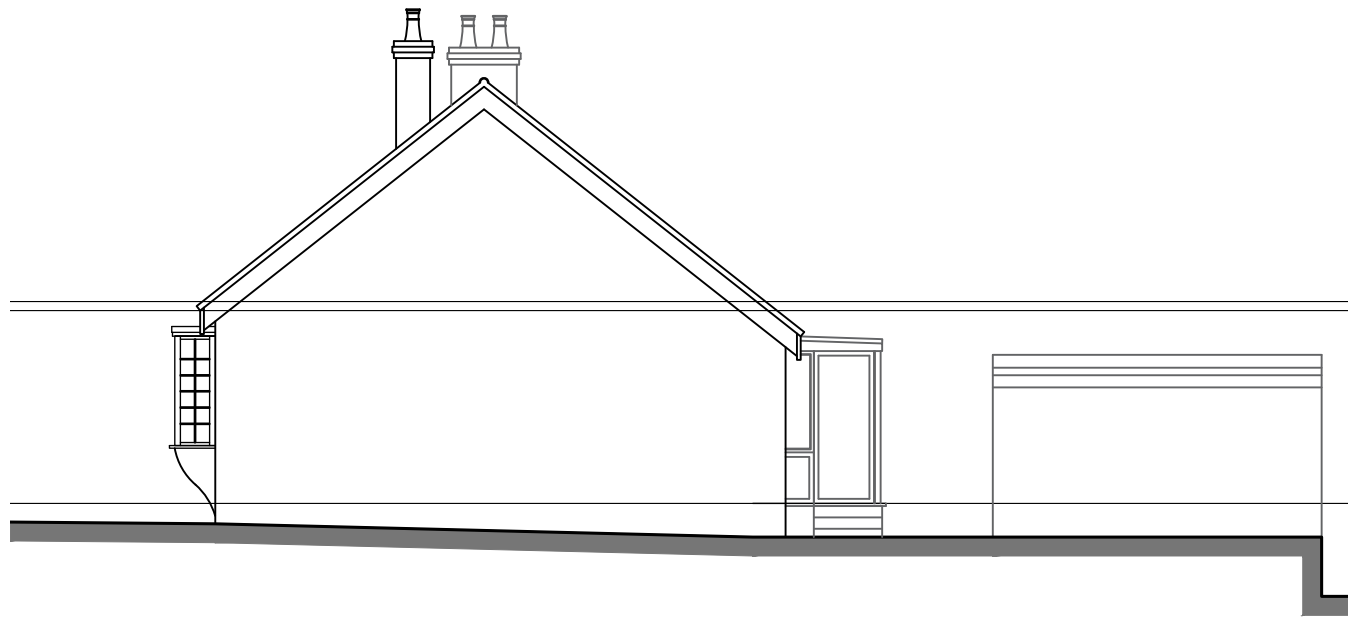


EXISTING SIDE ELEVATION  
1:100@A1

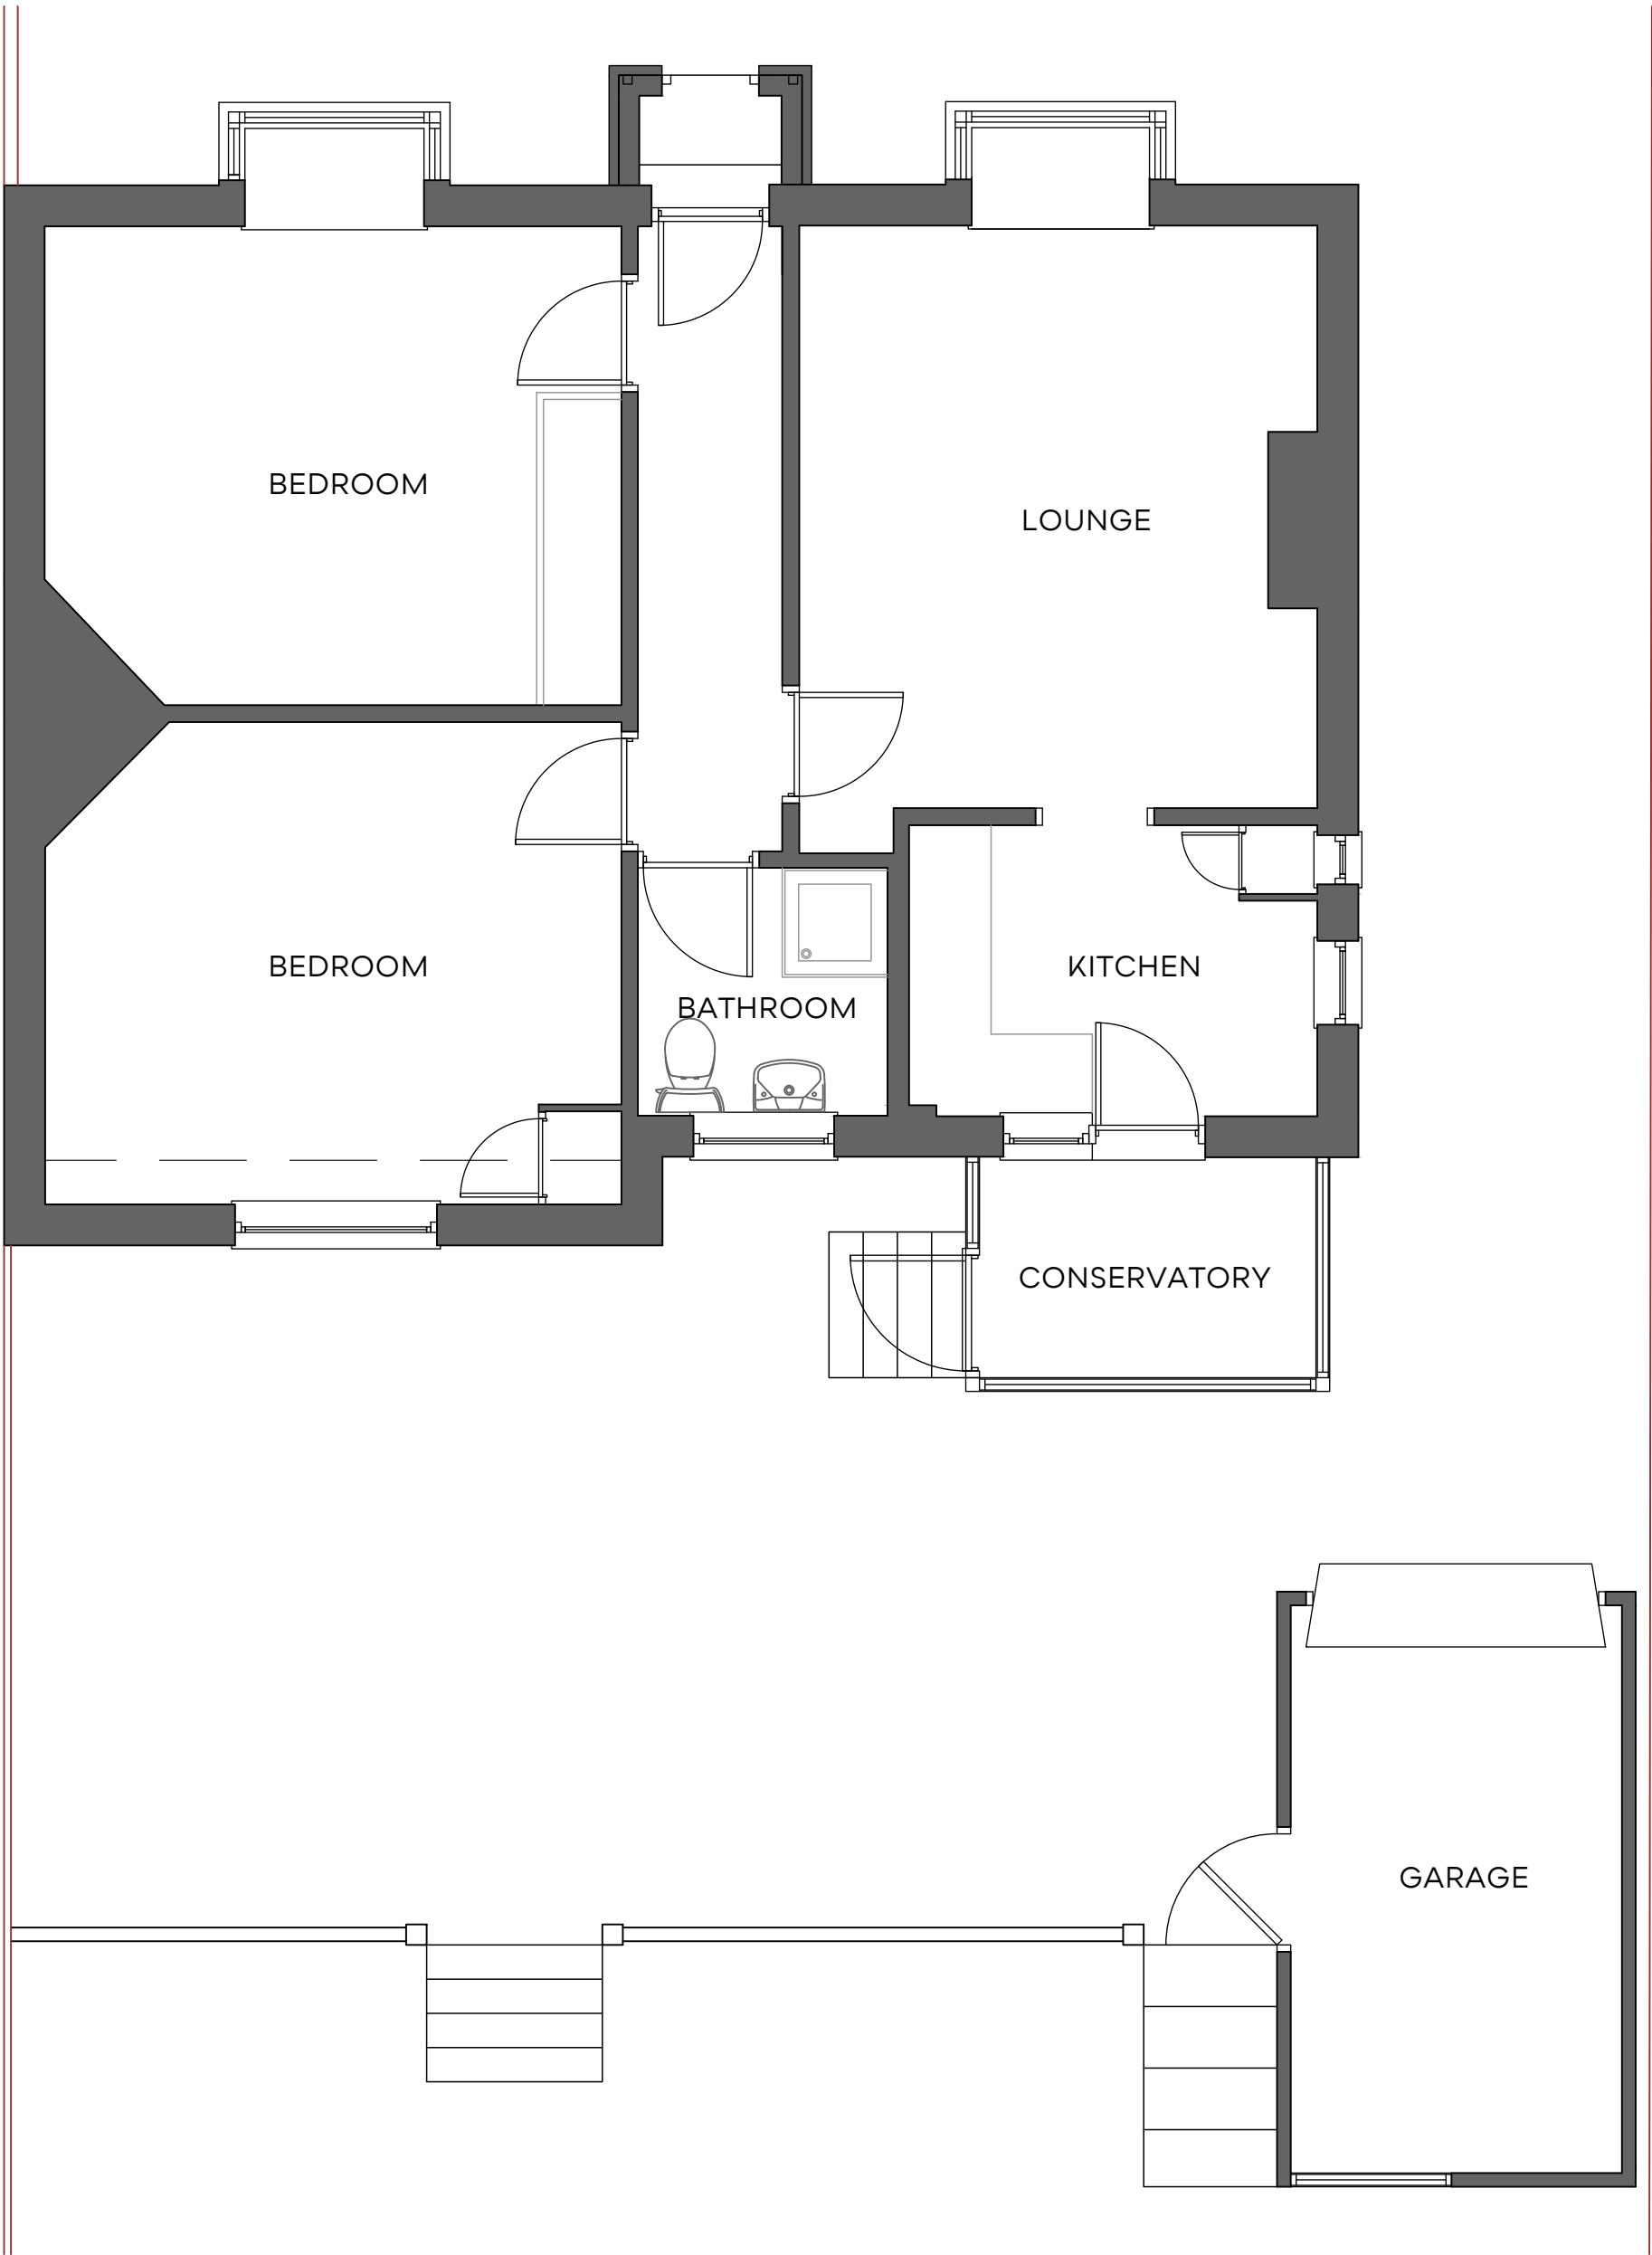


EXISTING GROUND FLOOR PLAN  
1:50@A1

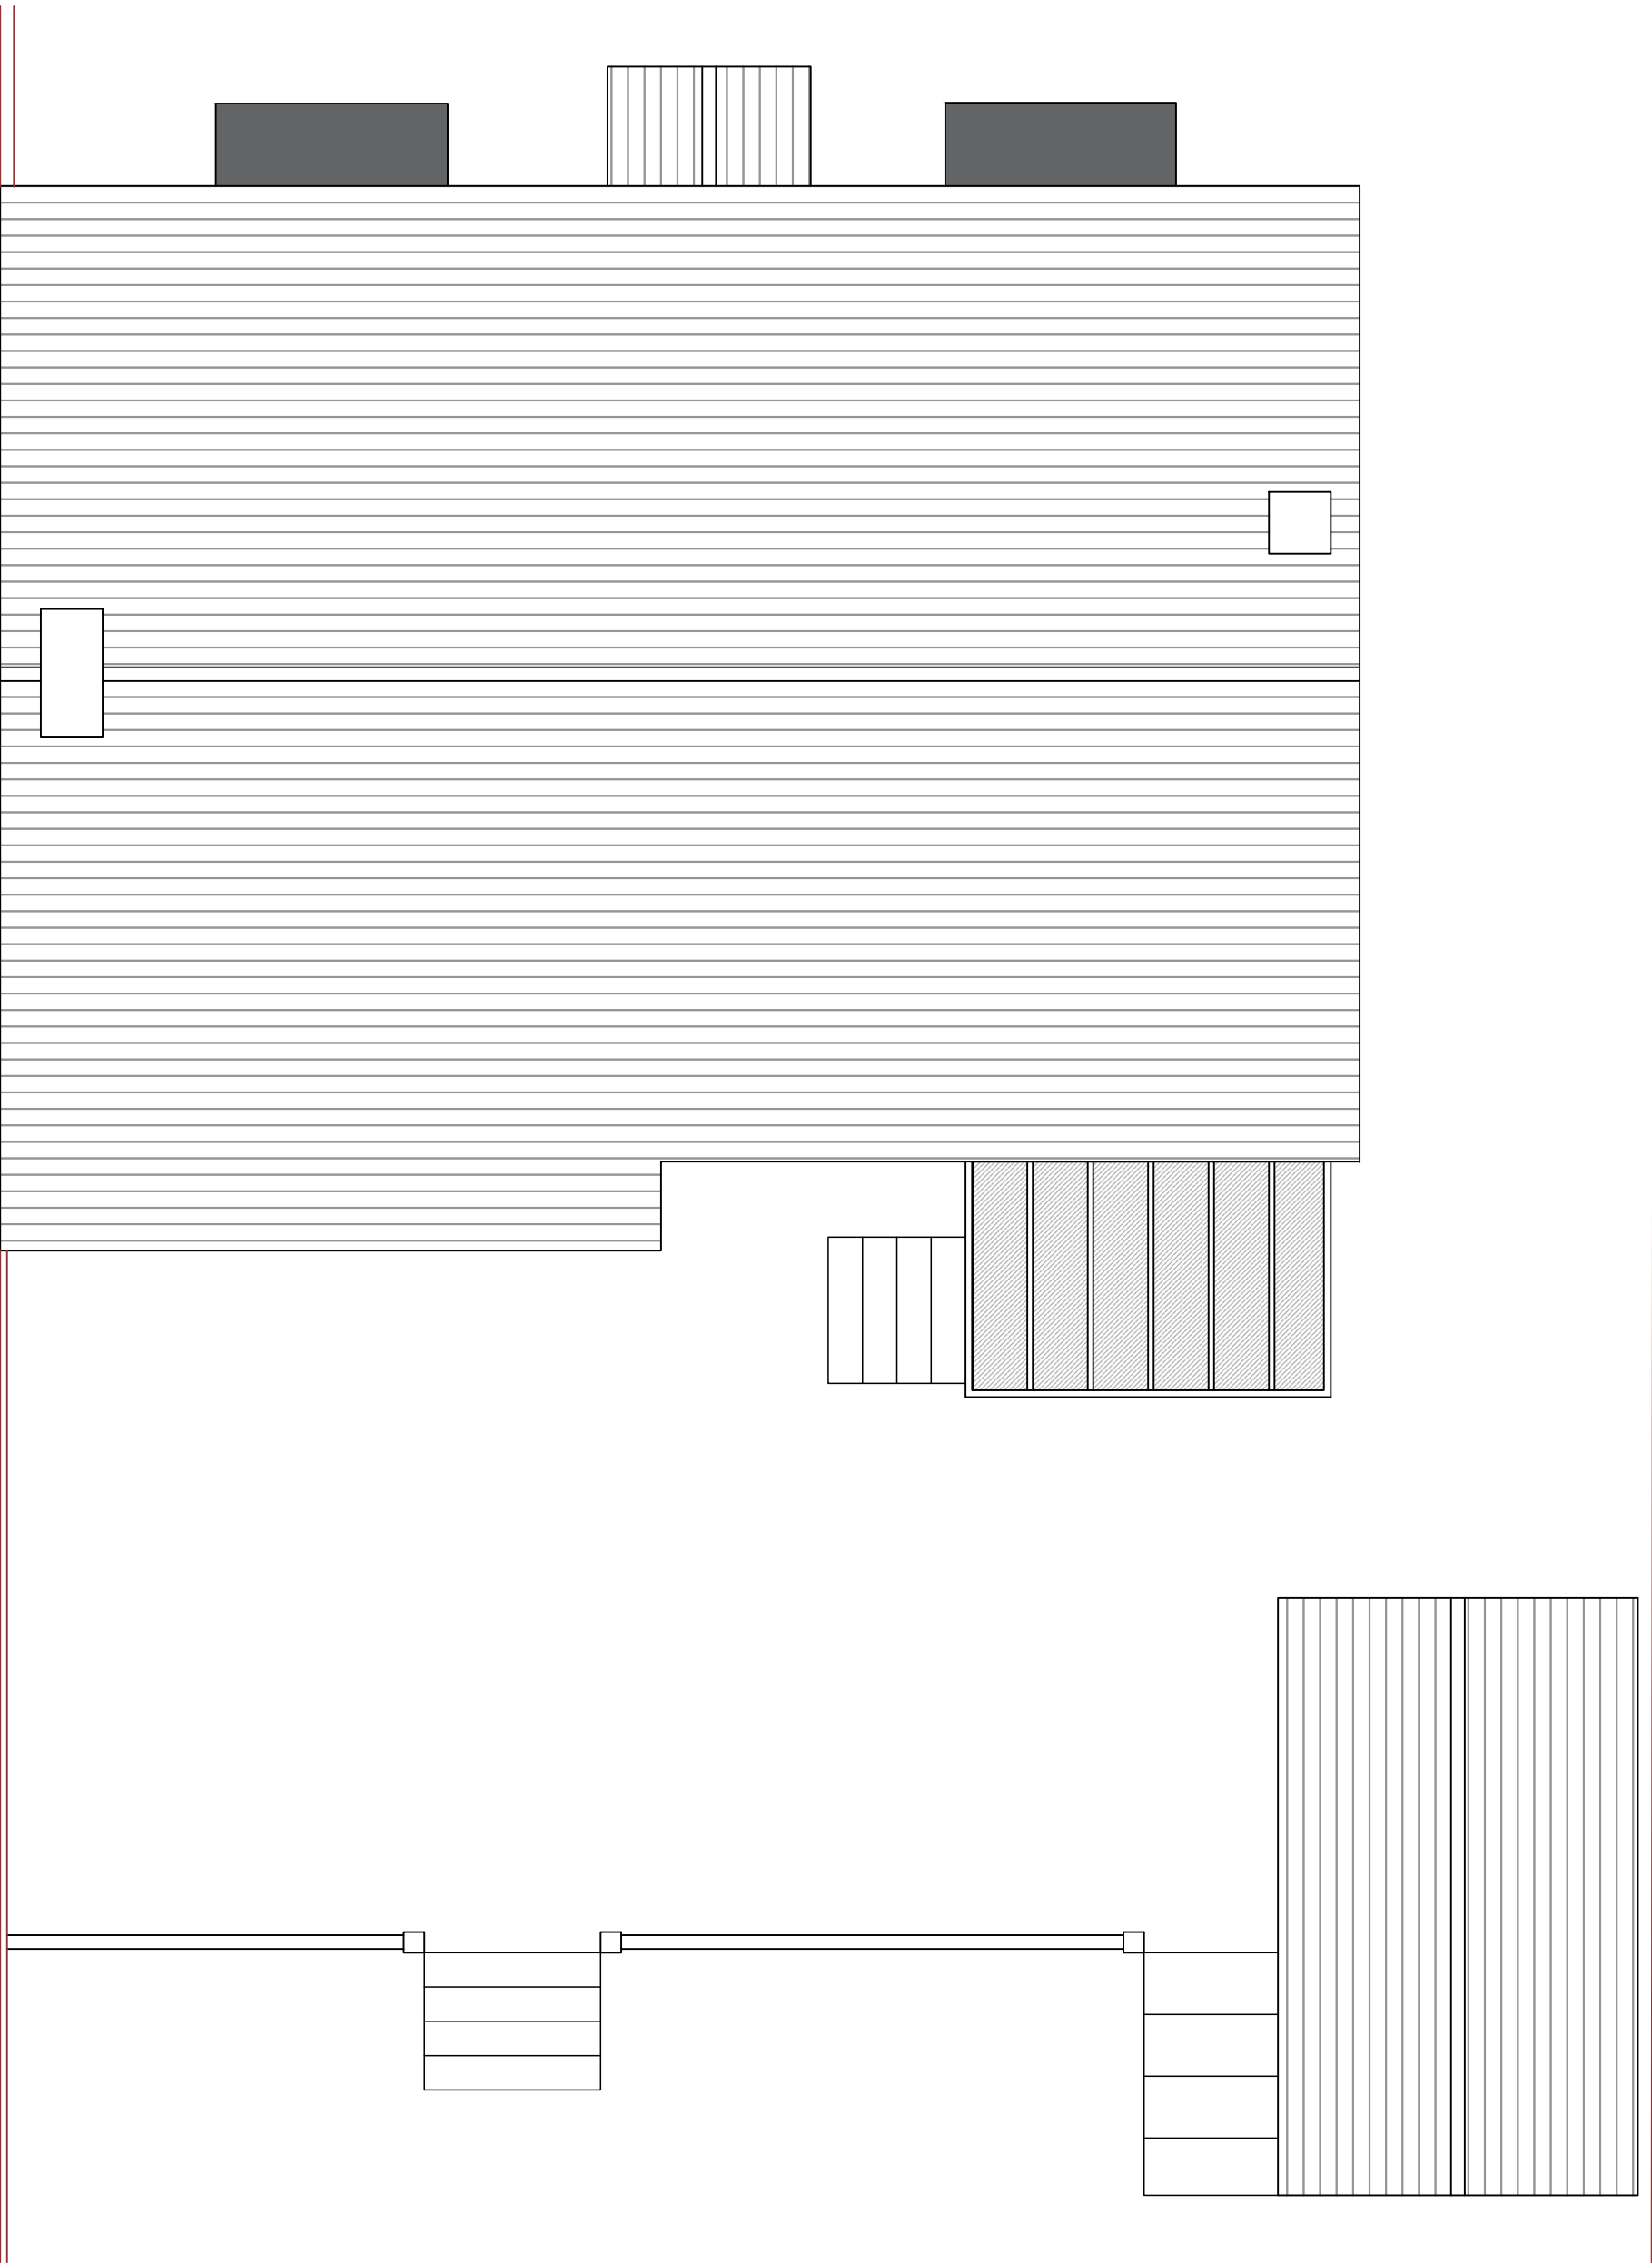

EXISTING ROOF PLAN  
1:50@A1

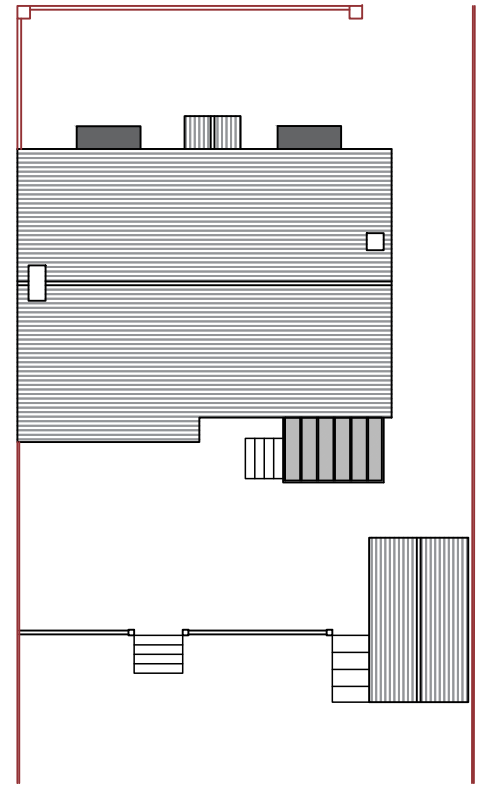

EXISTING SITE PLAN  
1:200@A1

 

NOTES ORIGINAL A1

DO NOT SCALE FROM THIS DRAWING.  
ALL DIMENSIONS TO BE CHECKED ON SITE.  
COPYRIGHT PROTECTED.

REVISIONS:  
REV A:

JOB TITLE:  
PROPOSALS AT:  
99 PARK ROAD,  
CHANDLERS FORD,  
EASTLEIGH,  
SO53 1GL

PLANNING

CONTACT:  
07988518827  
dwilliams@willowarchitecture.co.uk

LIAM AND JOELIE  
CLIENT:



DRAWING TITLE:  
EXISTING PLANS AND ELEVATIONS

DRAWN BY: DTW  
DATE: 05/07/22 SCALE: VARIES@A1

DRAWING NO: 2063-001