





PROPOSED FRONT ELEVATION
1:100@A1

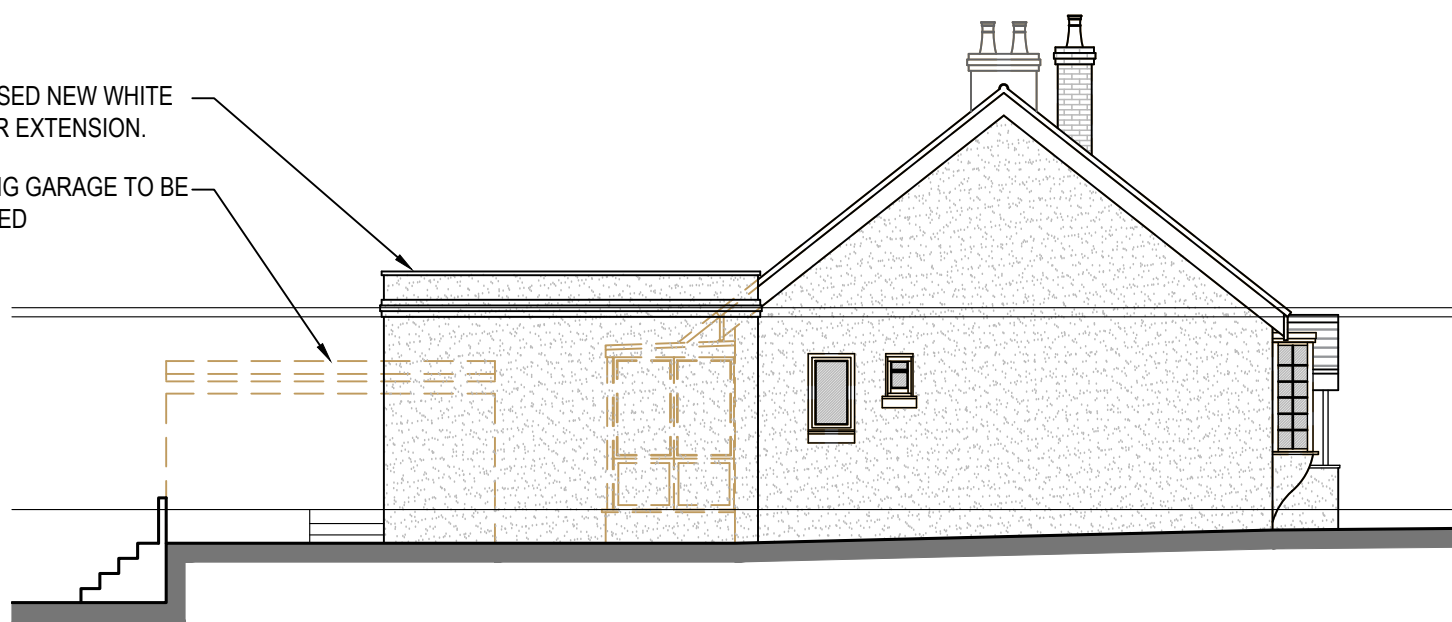


PROPOSED SIDE ELEVATION
1:100@A1




PROPOSED REAR ELEVATION
1:100@A1

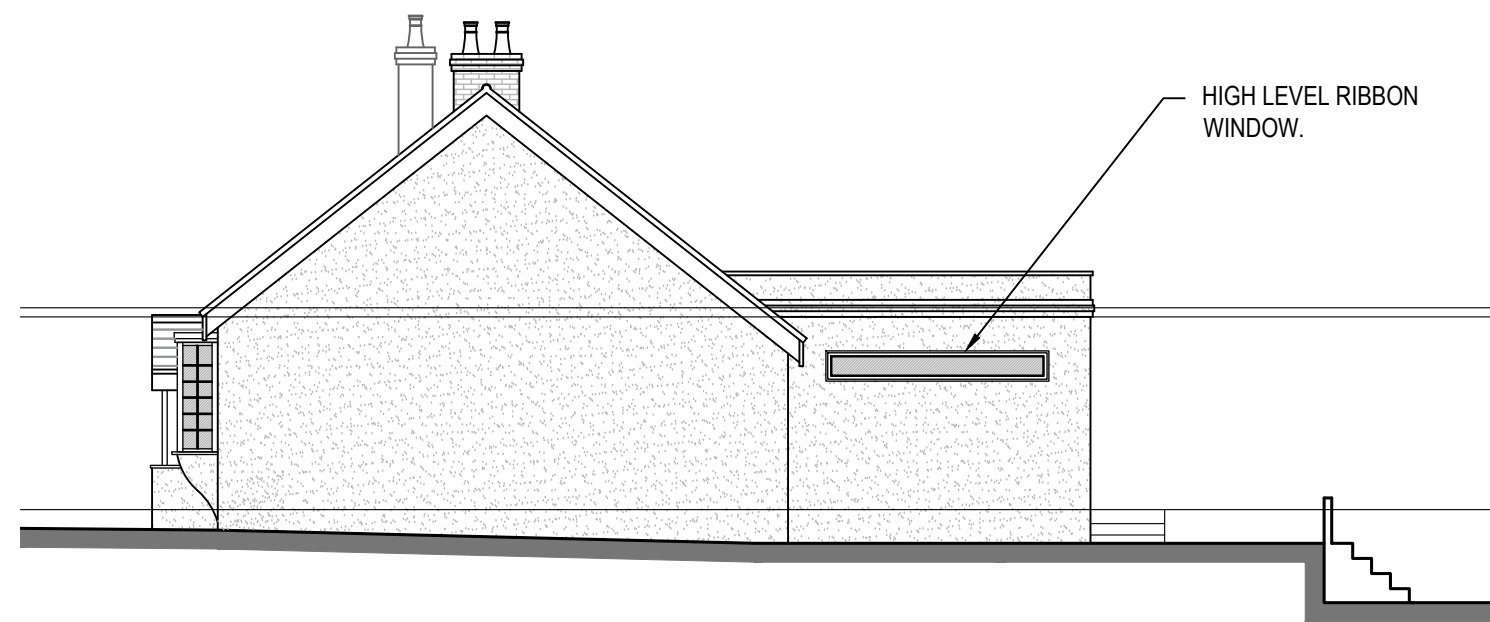


PROPOSED SIDE ELEVATION
1:100@A1

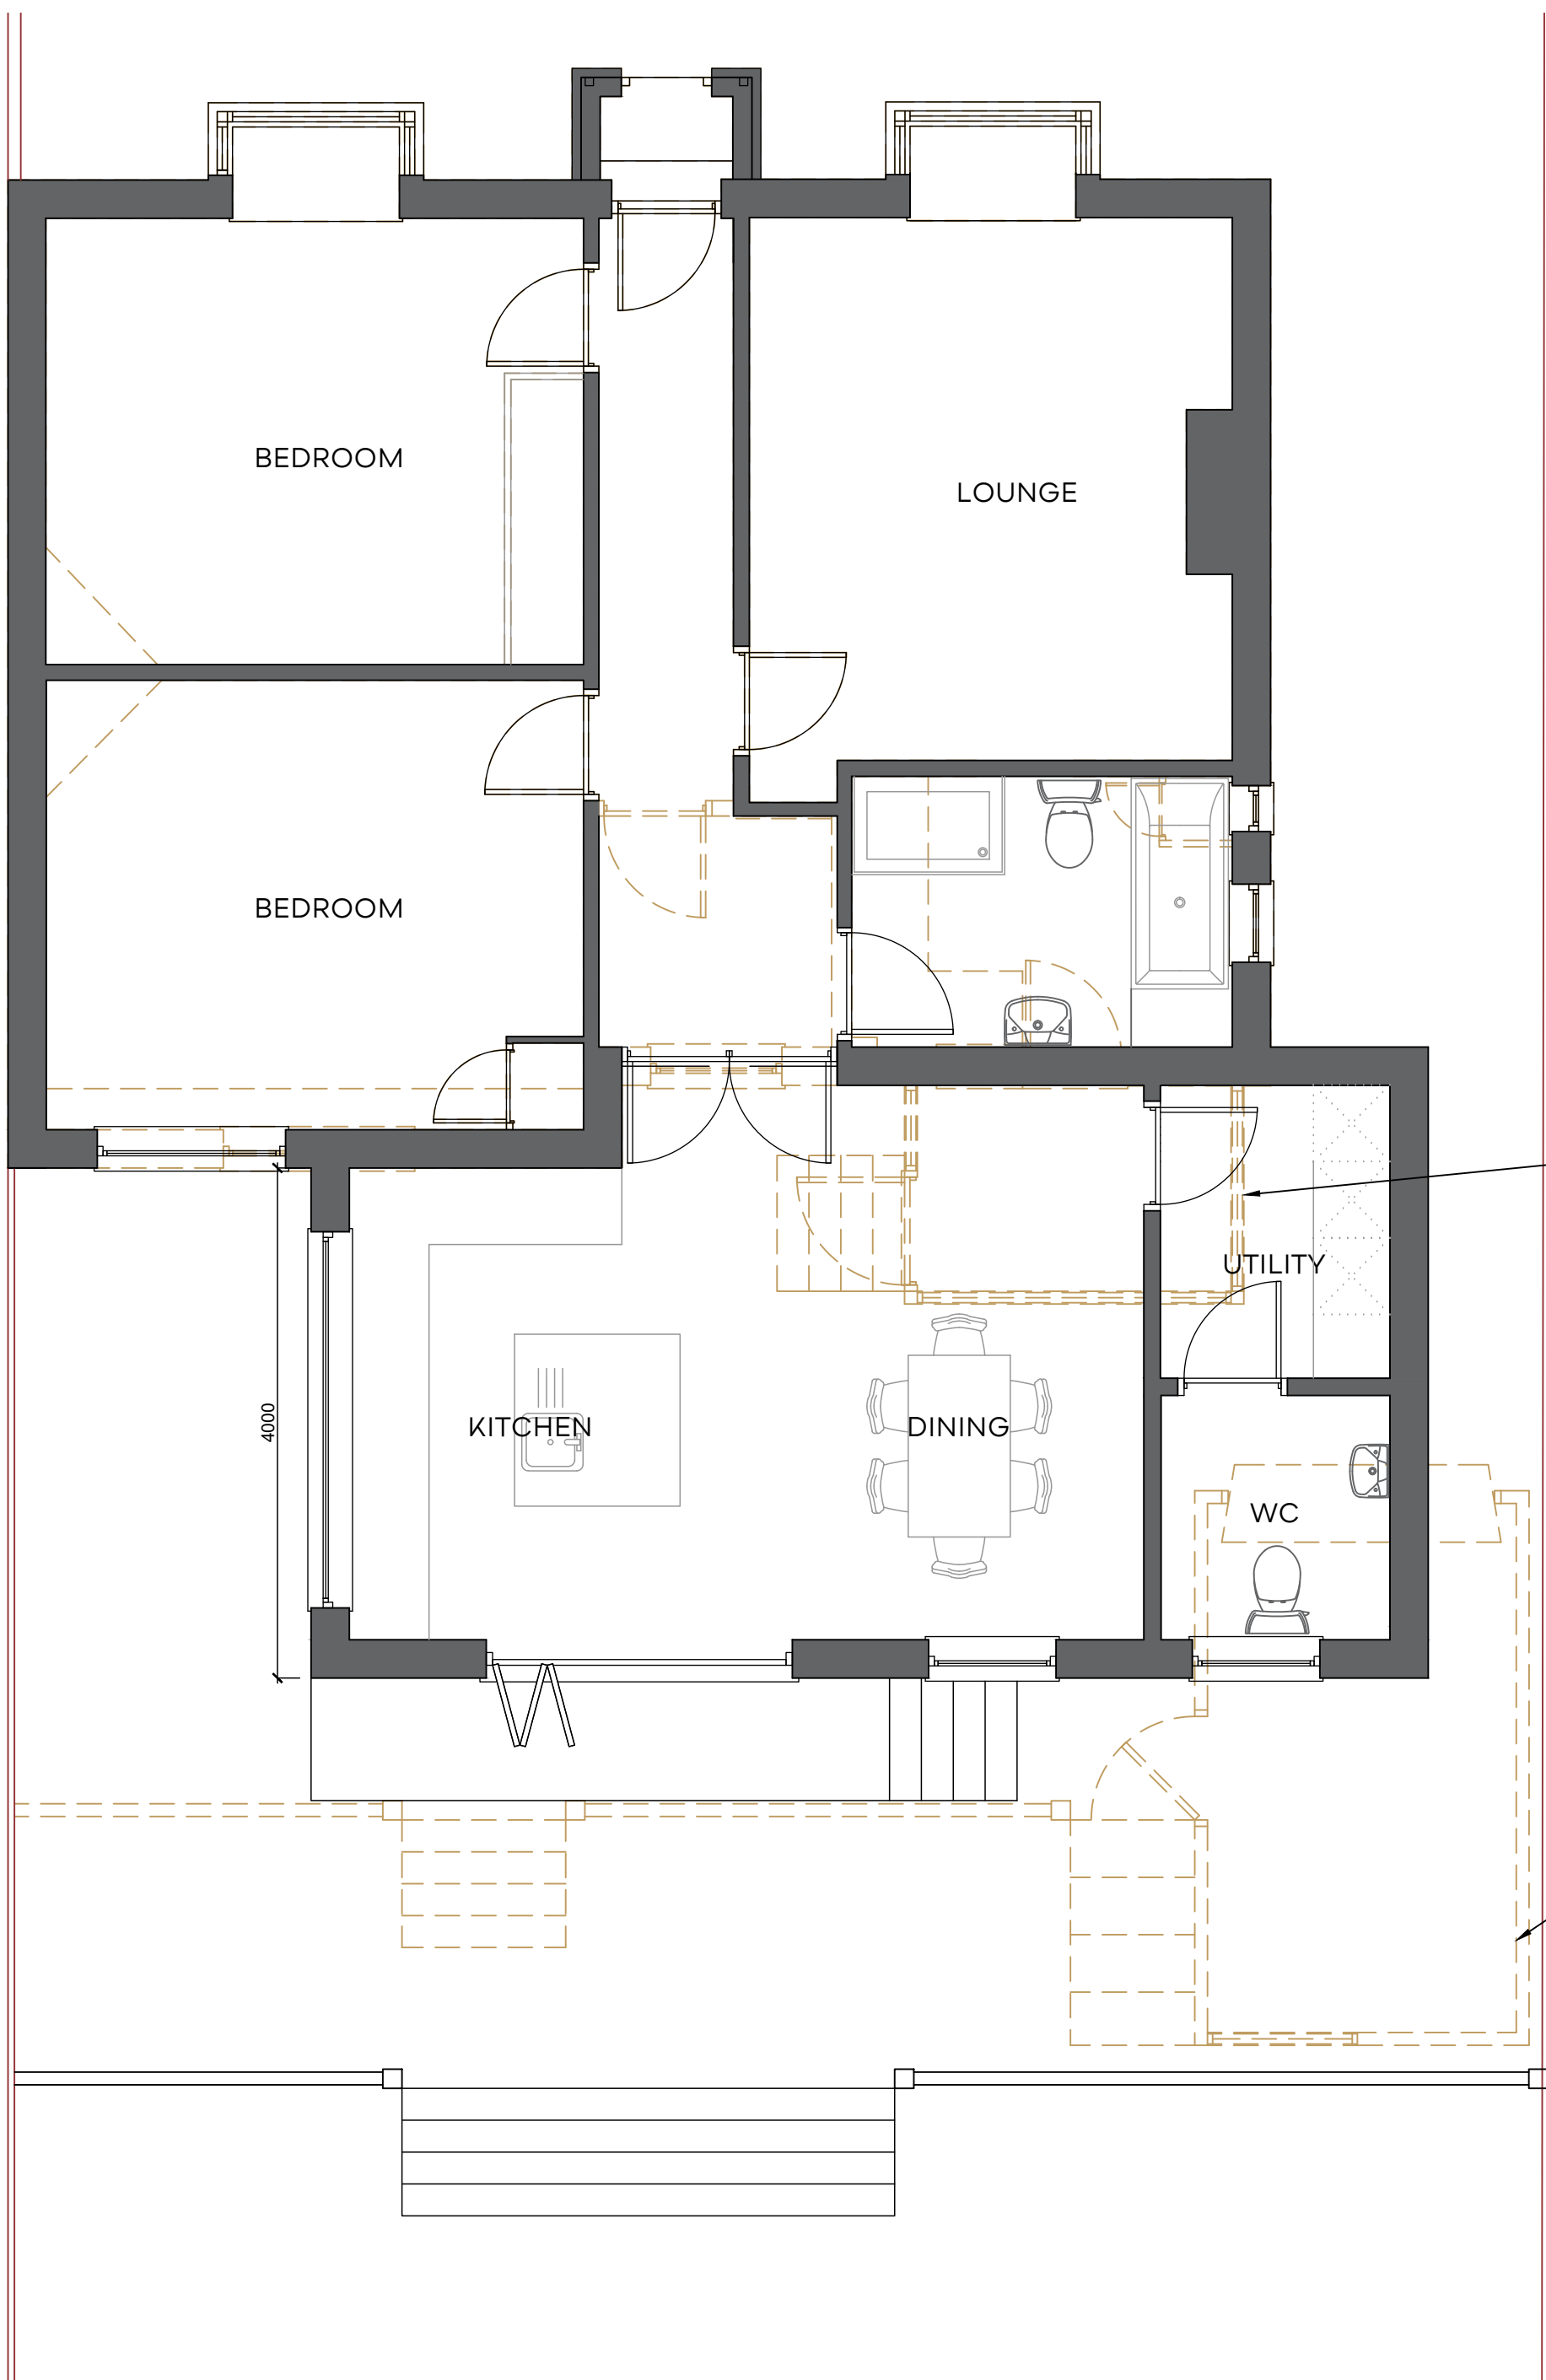


PROPOSED GROUND FLOOR PLAN
1:50@A1

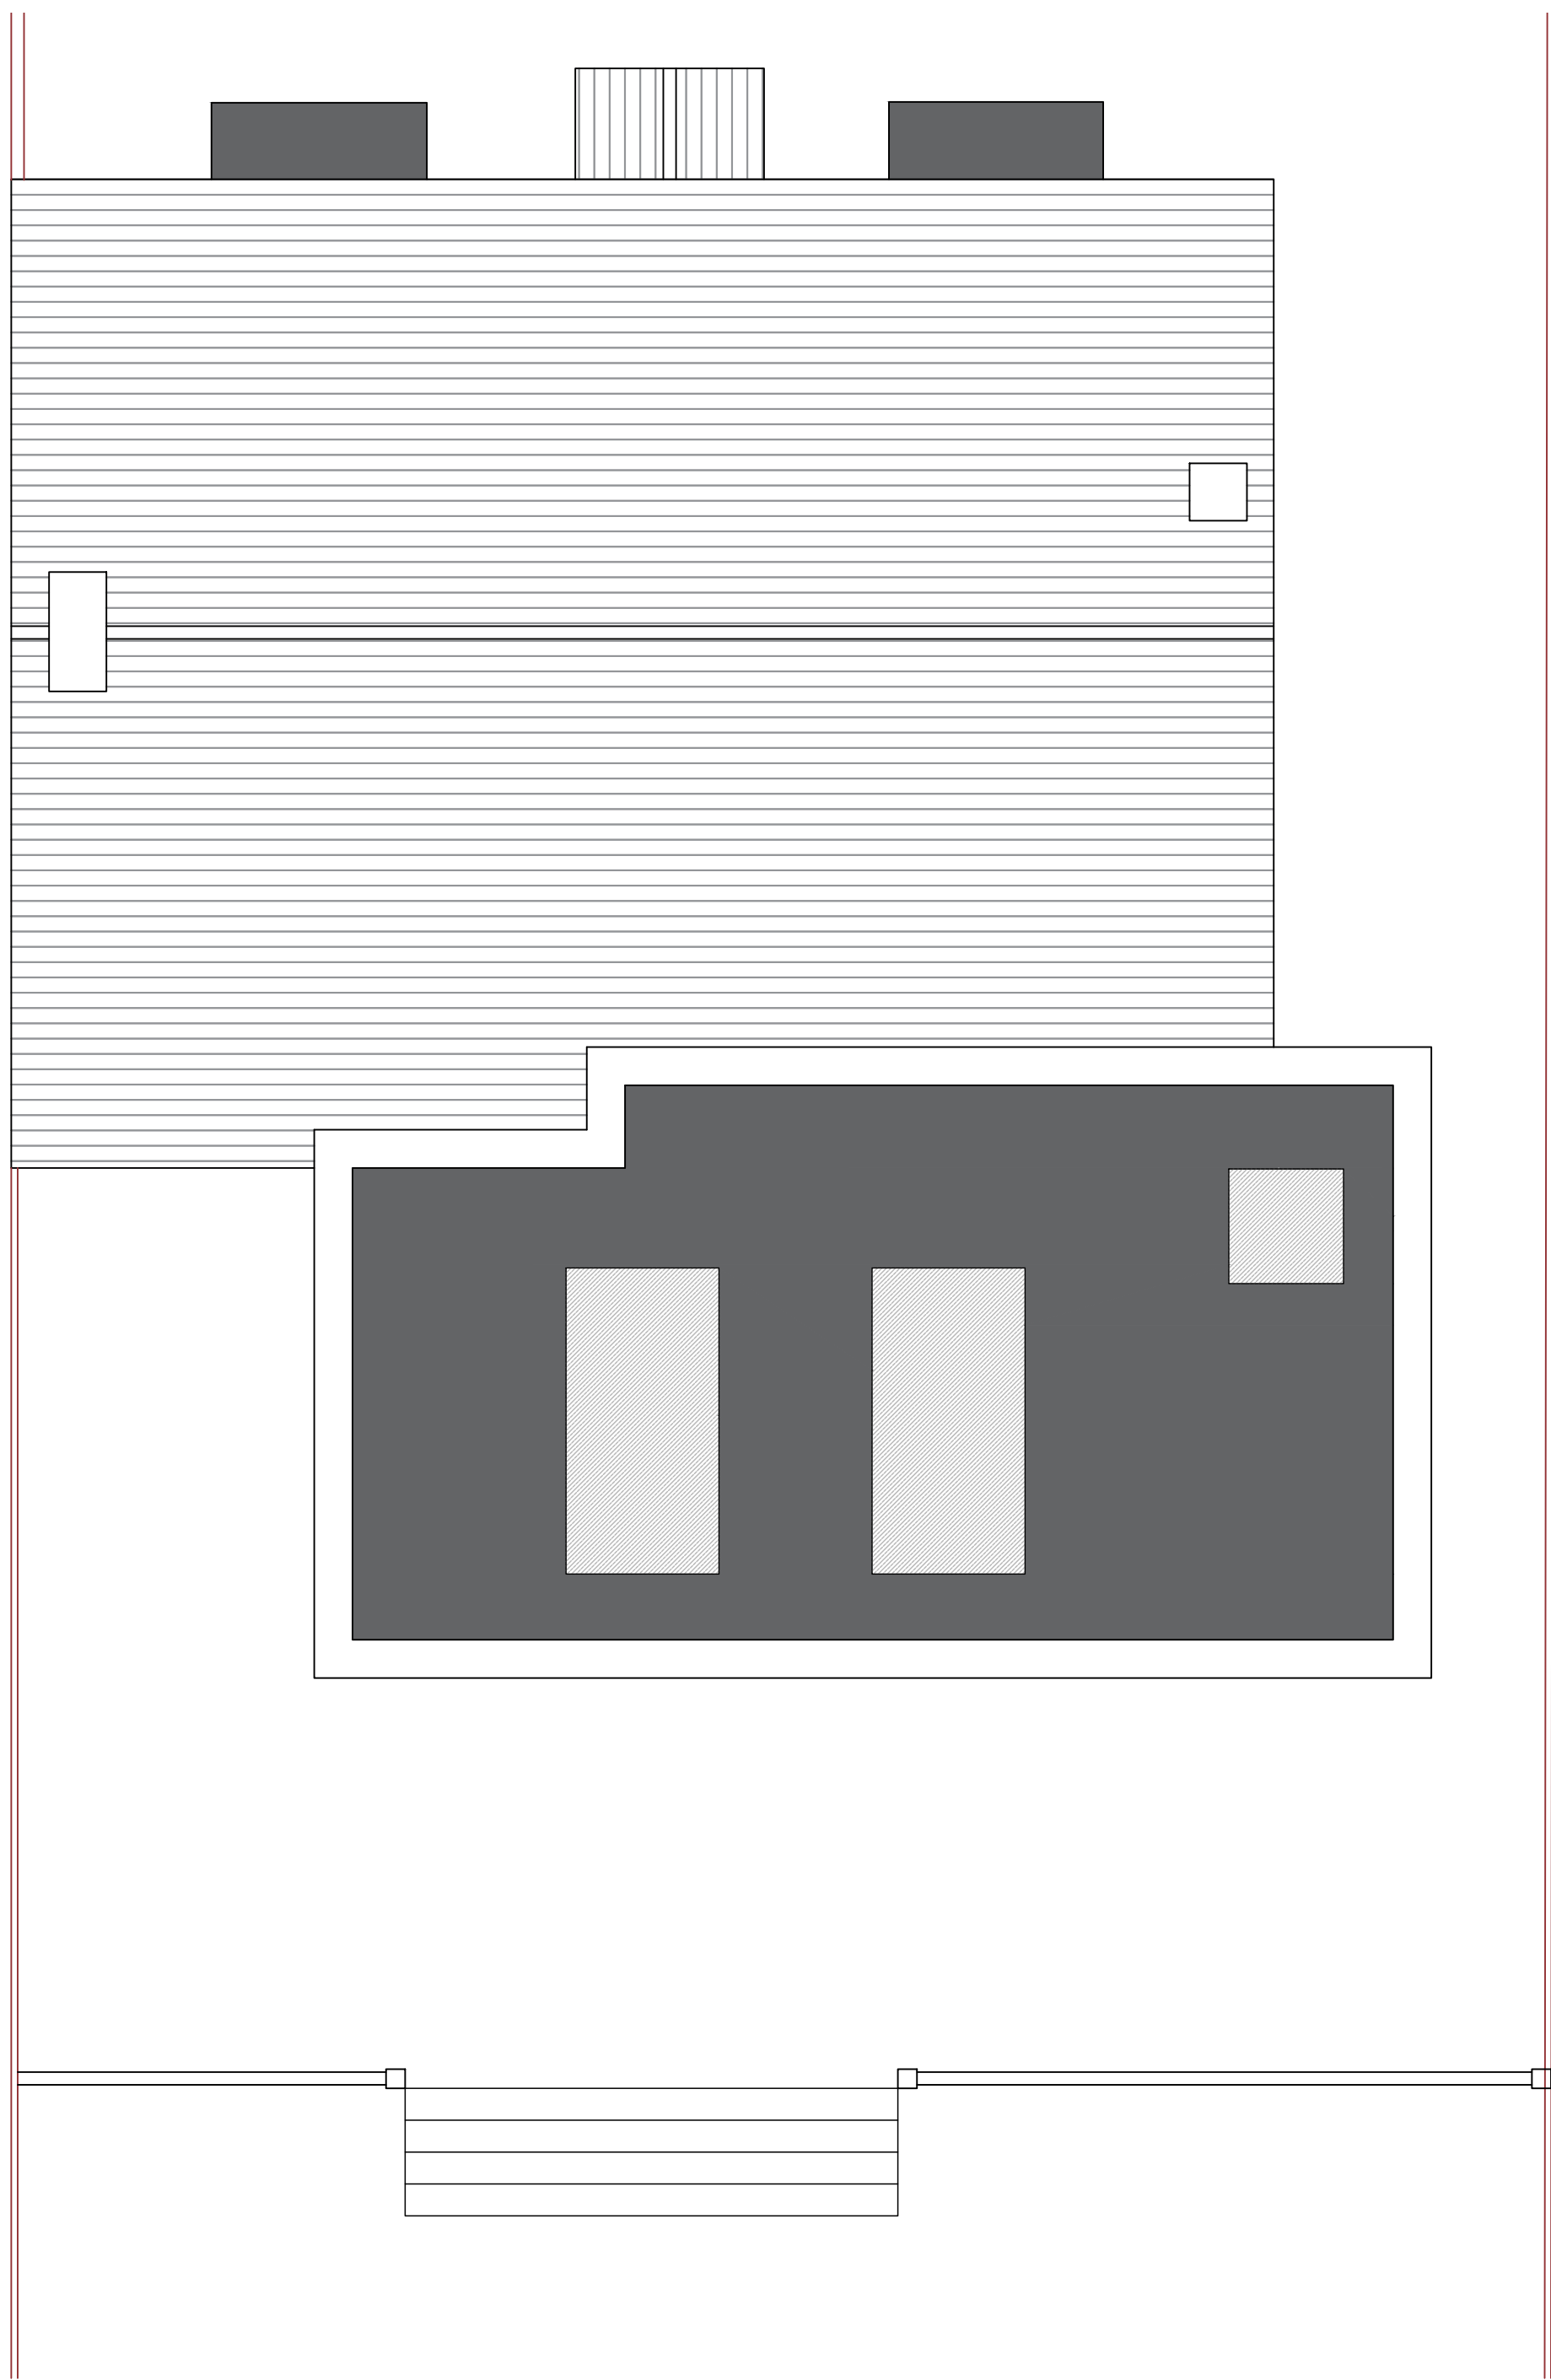

PROPOSED ROOF PLAN
1:50@A1

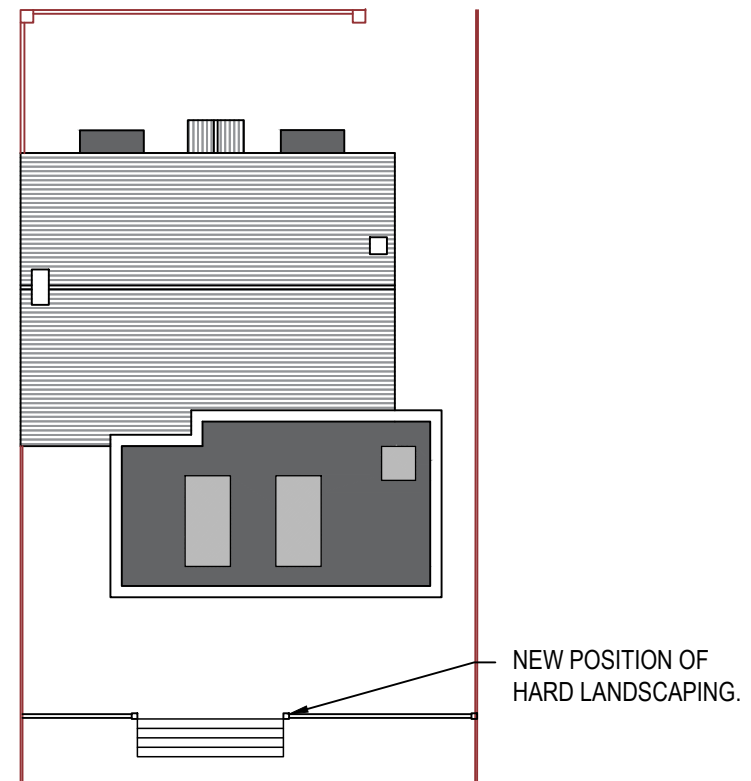

PROPOSED SITE PLAN
1:200@A1

 

NOTES

DO NOT SCALE FROM THIS DRAWING.
ALL DIMENSIONS TO BE CHECKED ON SITE.
COPYRIGHT PROTECTED.

ORIGINAL A1

REVISIONS:
REV A:

JOB TITLE:

PROPOSALS AT:
99 PARK ROAD,
CHANDLERS FORD,
EASTLEIGH,
SO53 1GL

PLANNING

CONTACT:
07988518827
dwilliams@willowarchitecture.co.uk

LIAM AND JOELIE

CLIENT:



DRAWING TITLE:
PROPOSED PLANS AND ELEVATIONS

DRAWN BY: DTW
DATE: 20/07/22 SCALE: VARIES@A1

DRAWING NO: **2063-002**