



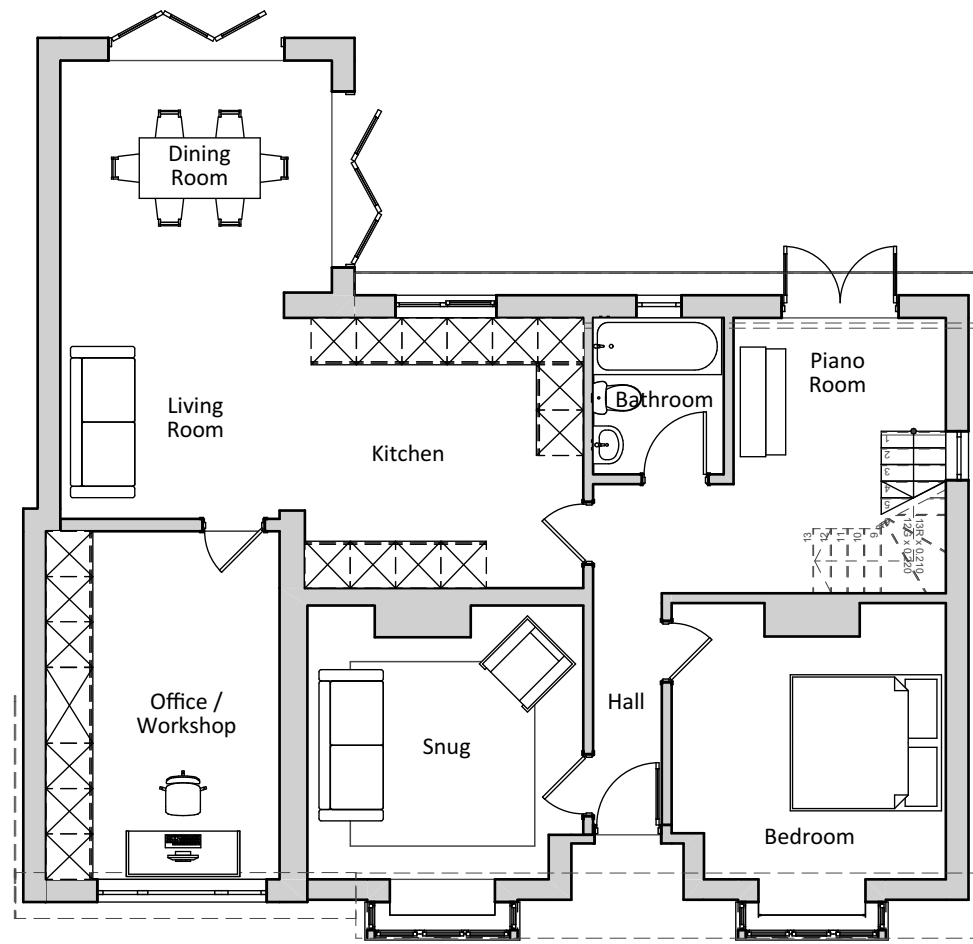


Existing Ground Floor Plan @ 1:100

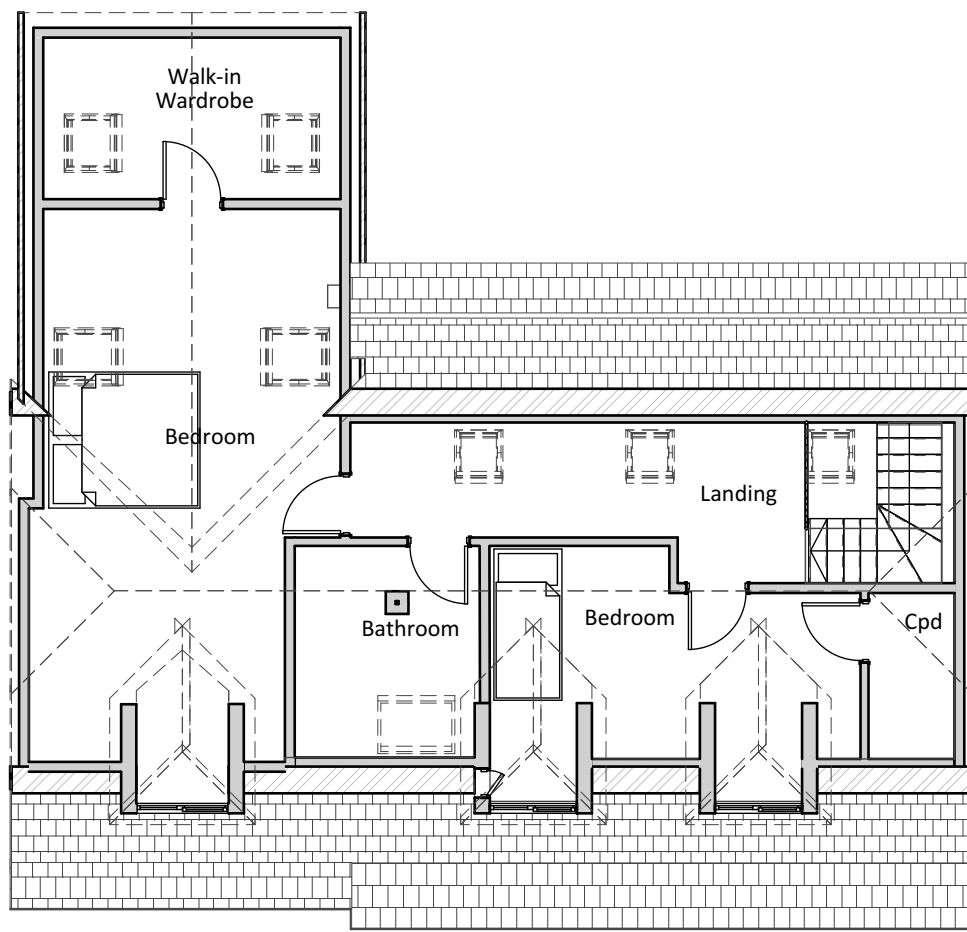


Existing First Floor Plan @ 1:100




Existing Front Perspective

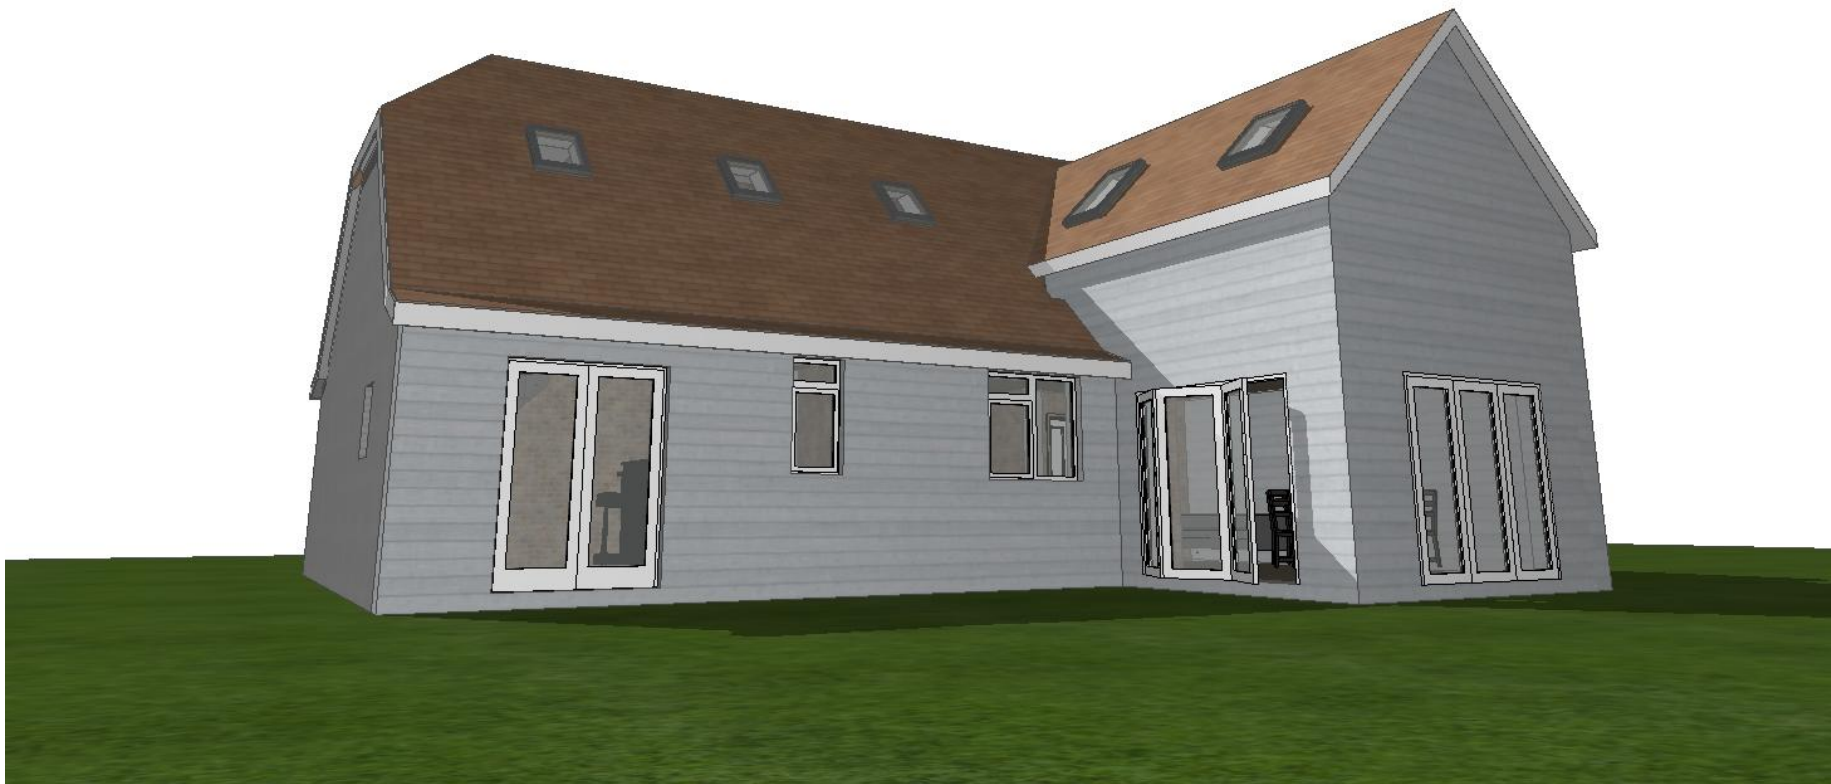

Existing Rear Perspective

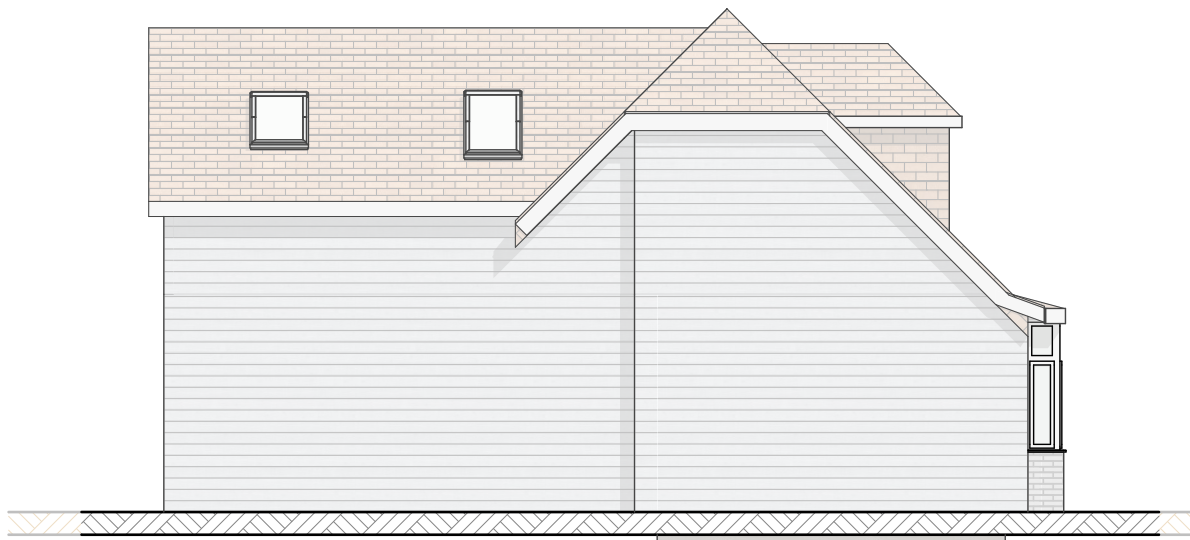


Existing Side Elevation (West) @ 1:100

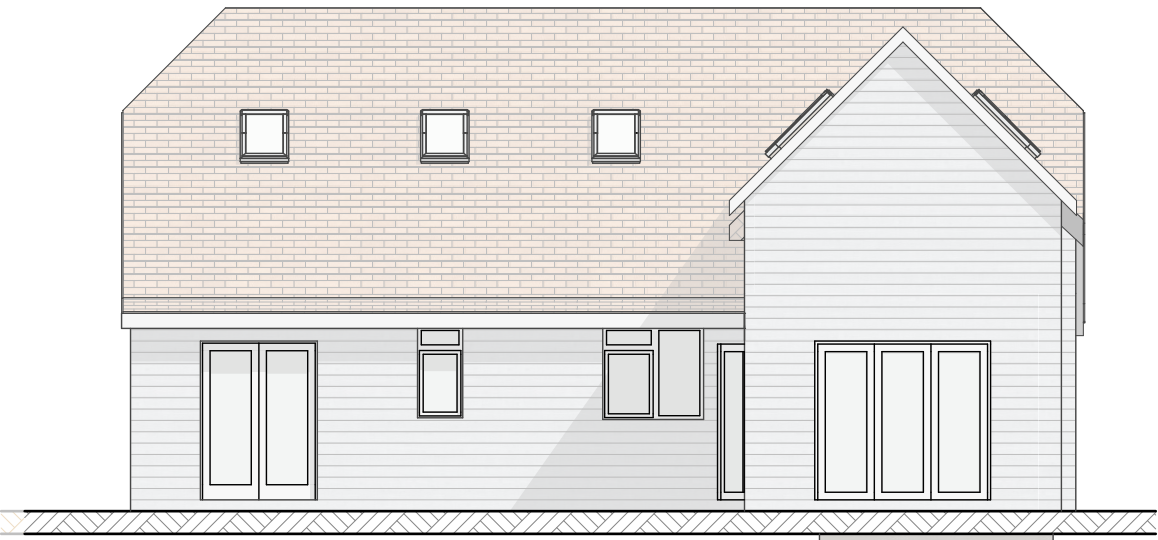

Existing Rear Elevation (South) @ 1:100



Existing Front Elevation (North) @ 1:100

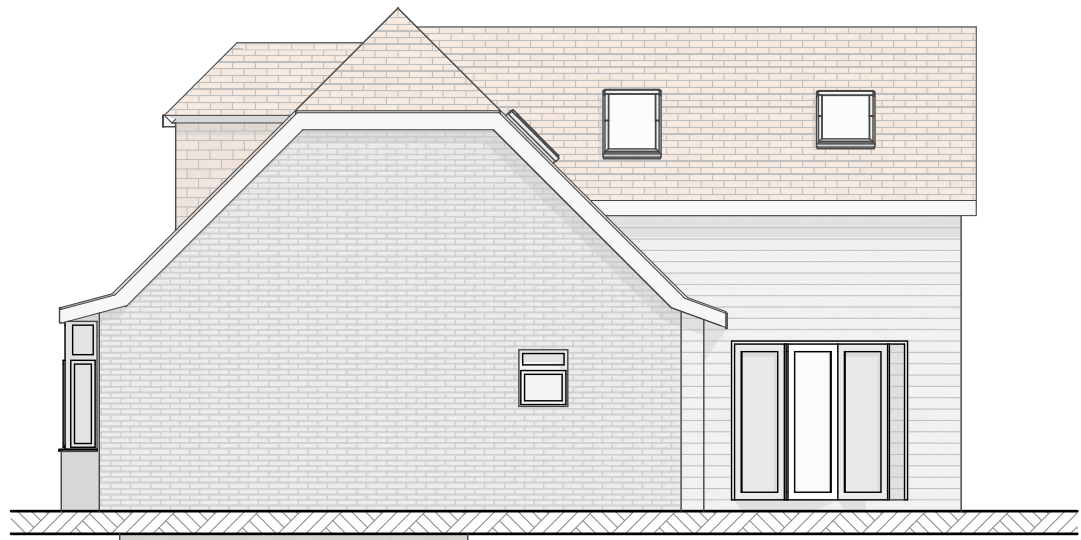

Existing Side Elevation (East) @ 1:100

C			
B			
A			
Rev	Note	By	Date

Job Title:	126 / 62 Pine Road / XX
Drawing Ref:	HOPA-S-002 Existing Drawing Plans & Elevations
Scale:	1:100 @A1
Drawn by:	KC
Status:	Preliminary
Date:	25.05.2022