

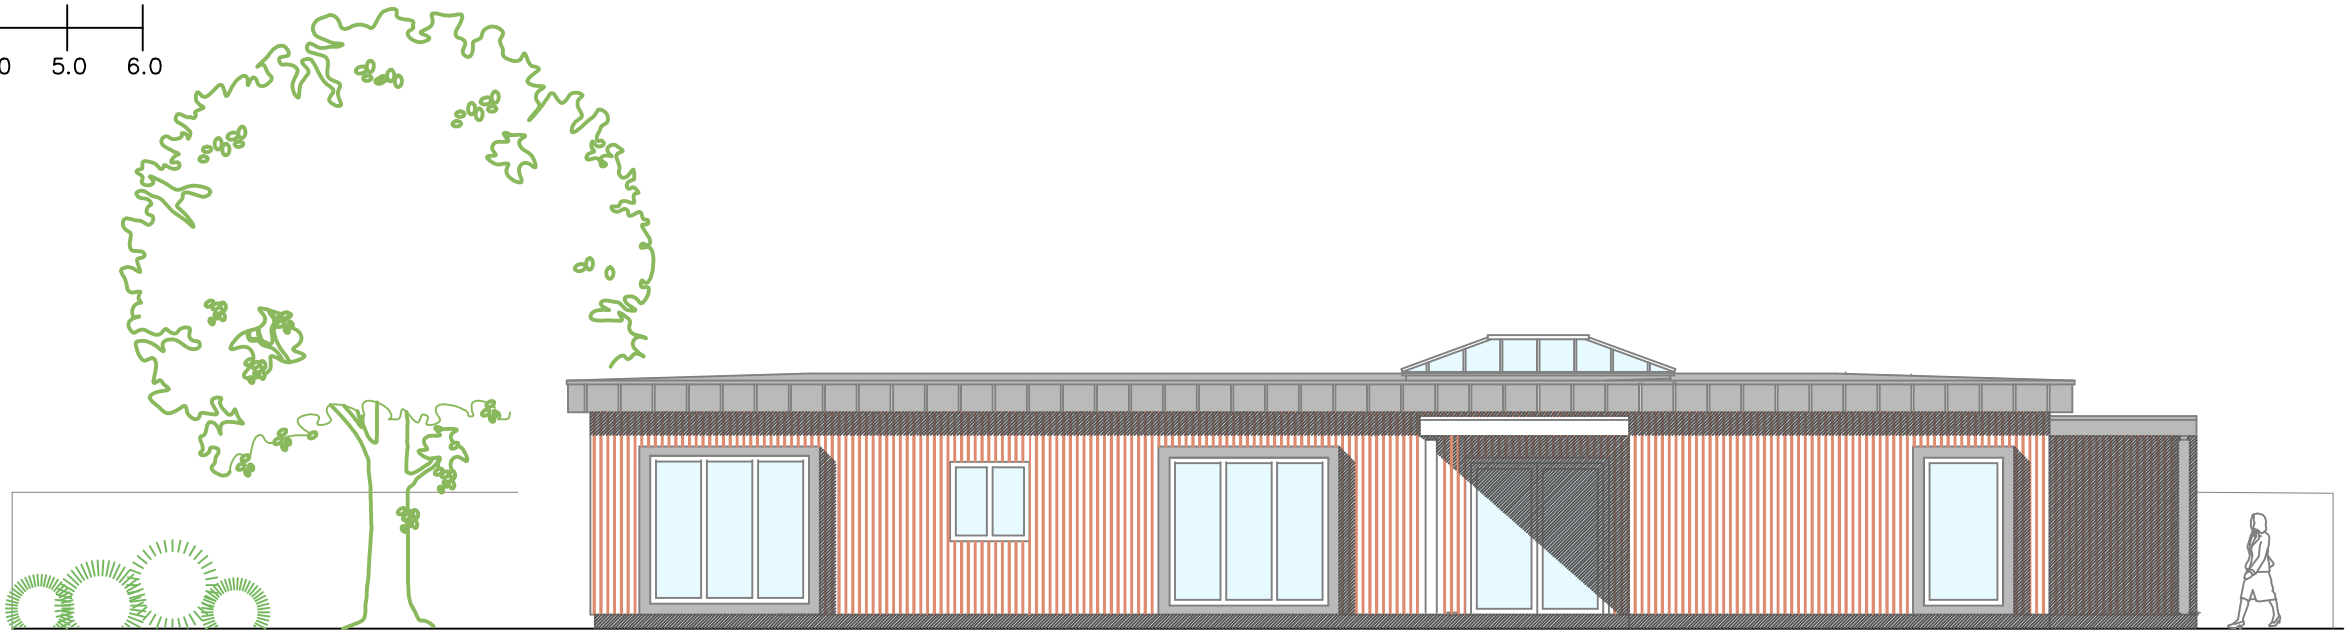


Notes
Report any discrepancies to the author.
This drawing is copyrighted to Temple Ford Design LTD.

 


SOUTH WEST ELEVATION

Materials
Roof: single ply membrane with triple glazed roof lantern
Fascia: Dark grey colour coated metal standing seam
Walls: western red cedar cladding to front and northeast to match existing house.
Through colour render to northwest and rear elevation
Windows: colour coated clear glazed alu-timber frames
Doors: colour coated clear glazed aluminium

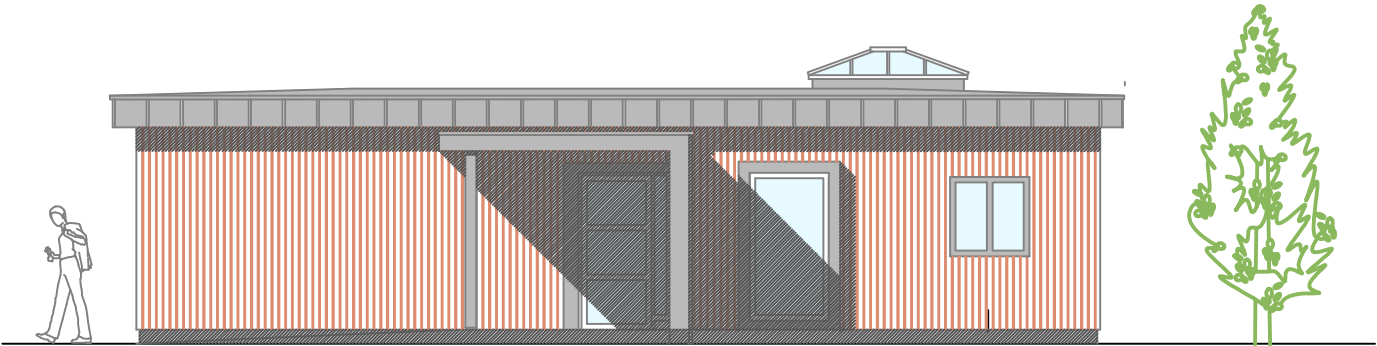

NORTHEAST ELEVATION

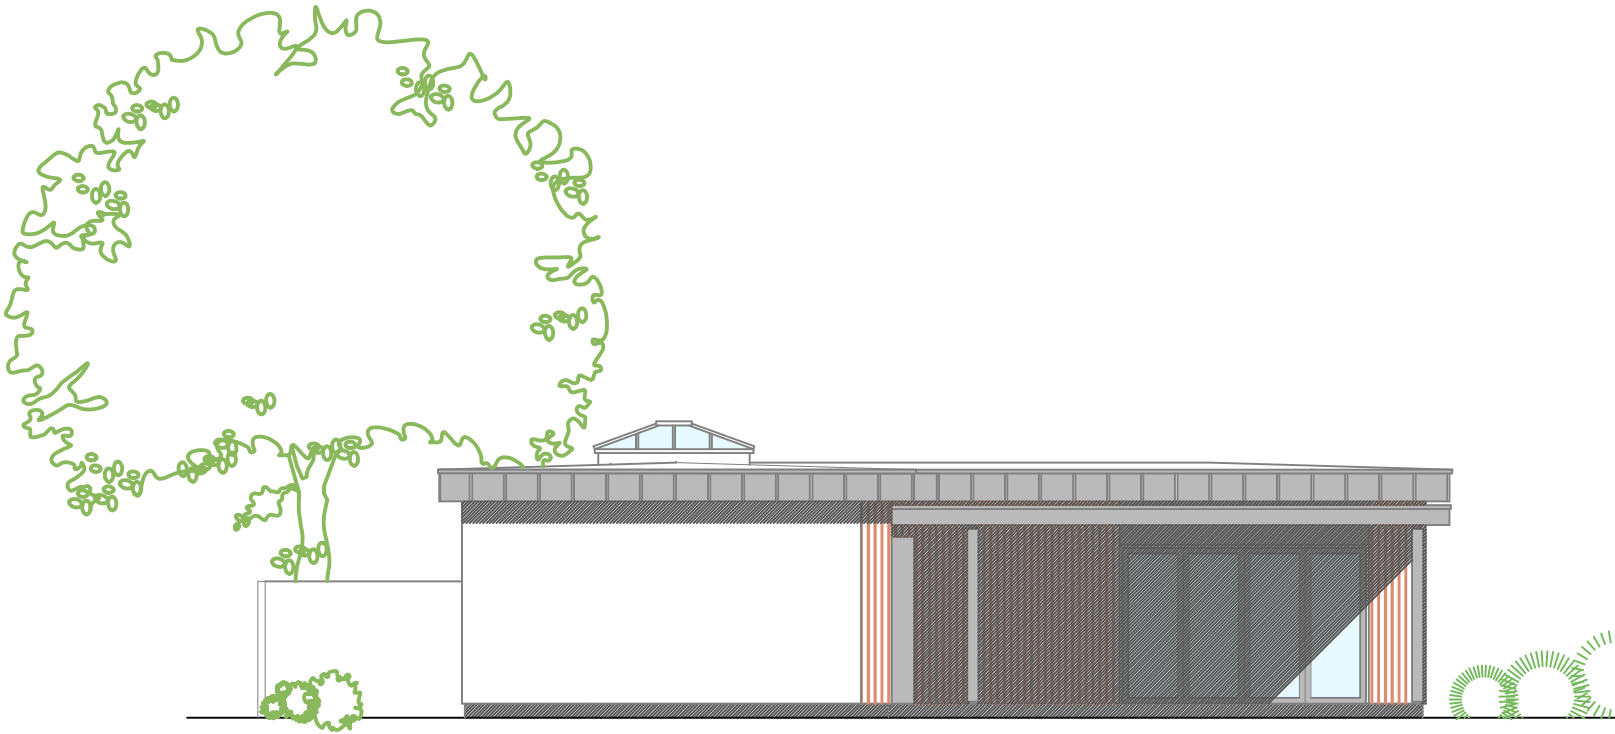

SOUTHWEST ELEVATION

Revision Notes:

Rev:	Date:	Description:
a	12/07/2022	Plans revised to address EBC PreApp Planning comments
b	12/08/2022	Notes added for planning

Date: May 2022		
Scale @ A3: 1/100		
Drawing Status: Planning	Drawn: dmm	Checked: mp

Project: 209 Winchester Road Proposed Ancillary Annexe
Drawing Title: Elevations As Proposed

Client: Mr & Mrs Chivers Chandlers Ford		
Project: 2077	Dwg No: D03	Rev: b

Temple Ford Design Ltd
architects



T 023 8027 6393
E templeforddesign@gmail.com W templeforddesign.co.uk