




Notes
Report any discrepancies to the author.
This drawing is copyrighted to Temple Ford Design LTD.

 


Materials
Roof: single ply membrane with triple glazed roof lantern
Fascia: Dark grey colour coated metal standing seam
Walls: western red cedar cladding to front and northeast to match existing house.
Through colour render to northwest and rear elevation
Windows: colour coated clear glazed alu-timber frames
Doors: colour coated clear glazed aluminium

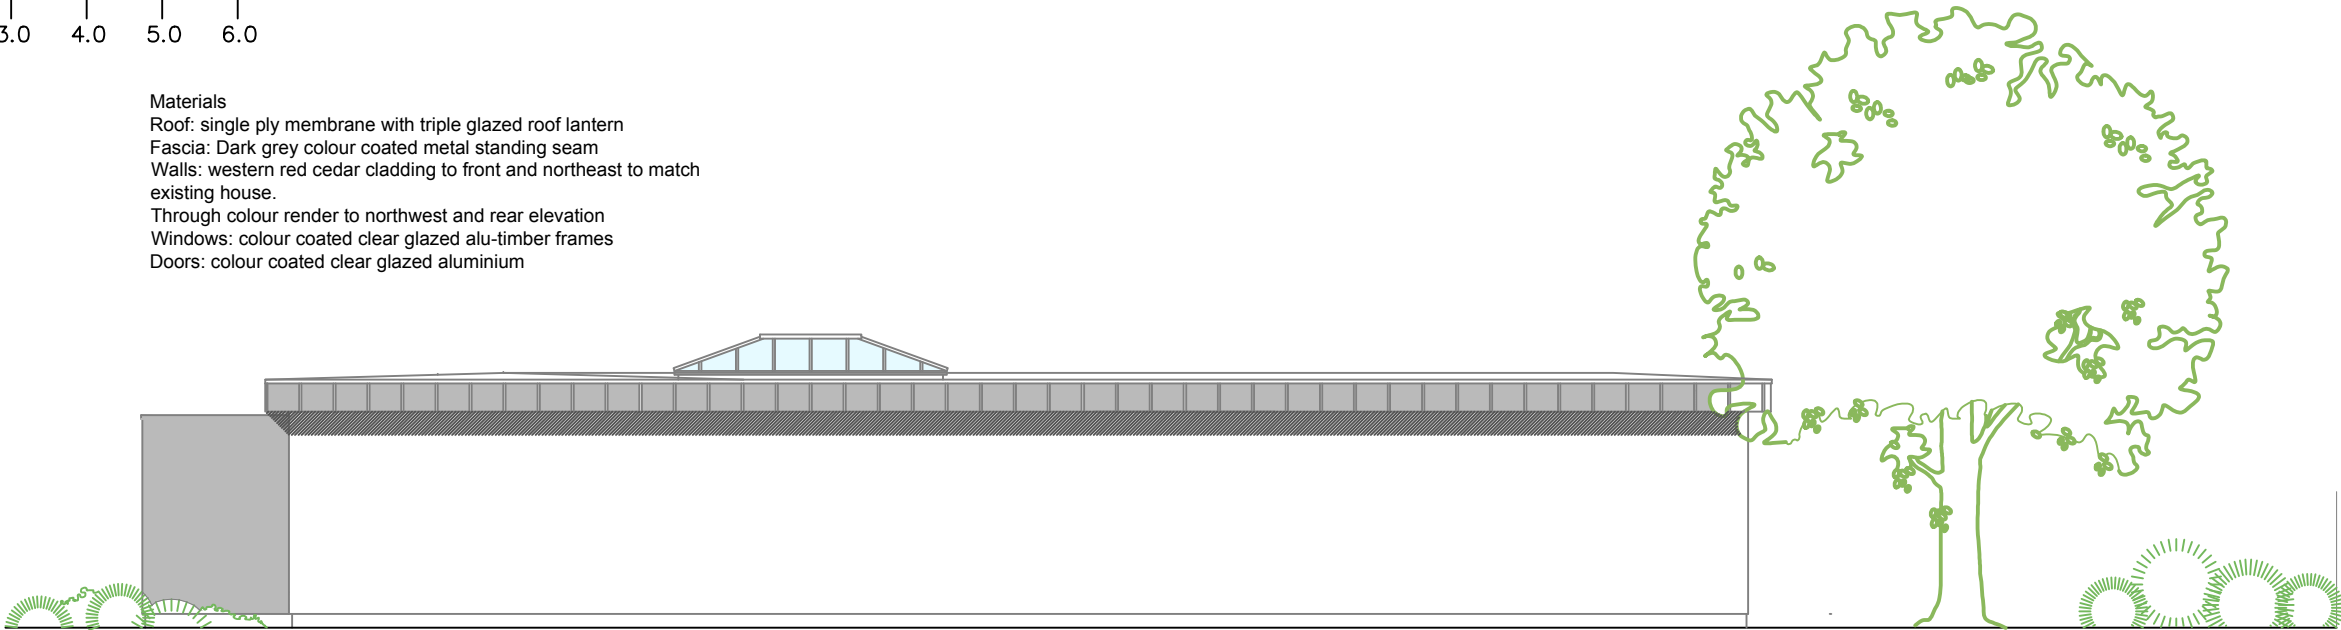

NORtheast ELEVATION

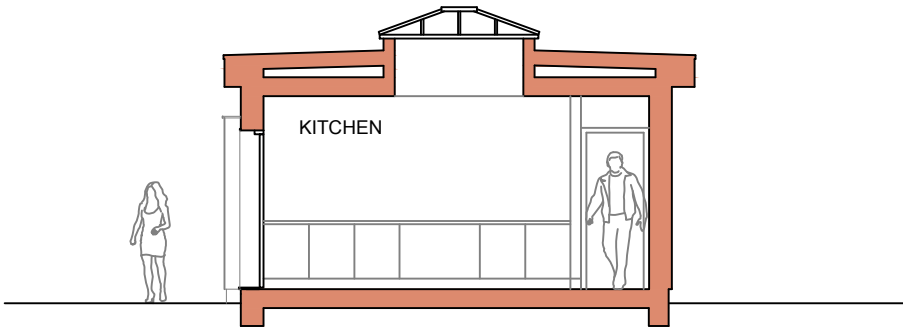

SECTION

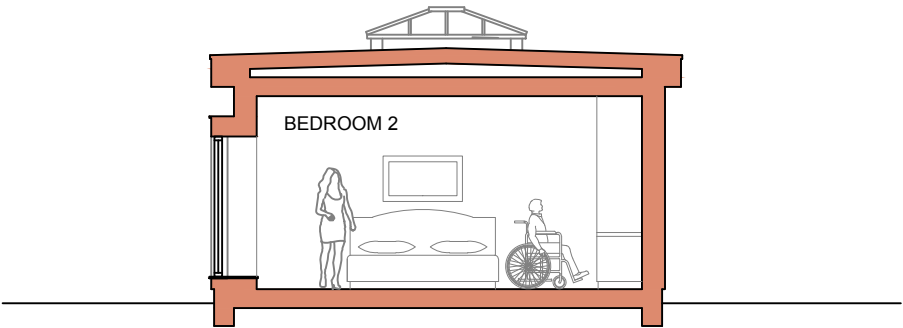

SECTION

Revision Notes:

Rev:	Date:	Description:
a	12/07/2022	Plans revised to address EBC PreApp Planning comments
b	12/08/2022	notes for planning

Date:
May 2022

Scale @ A3:
1/100

Drawing Status:
Planning

Drawn:
dmm

Checked:
mp

Project:
209 Winchester Road
Proposed Ancillary Annexe

Drawing Title:
Rear Elevation and cross sections
As Proposed

Client:
Mr & Mrs Chivers
Chandlers Ford

Project:
2077

Dwg No:
D04

Rev:
b

Temple Ford Design Ltd
architects



T 023 8027 6393
E templeforddesign@gmail.com W templeforddesign.co.uk