

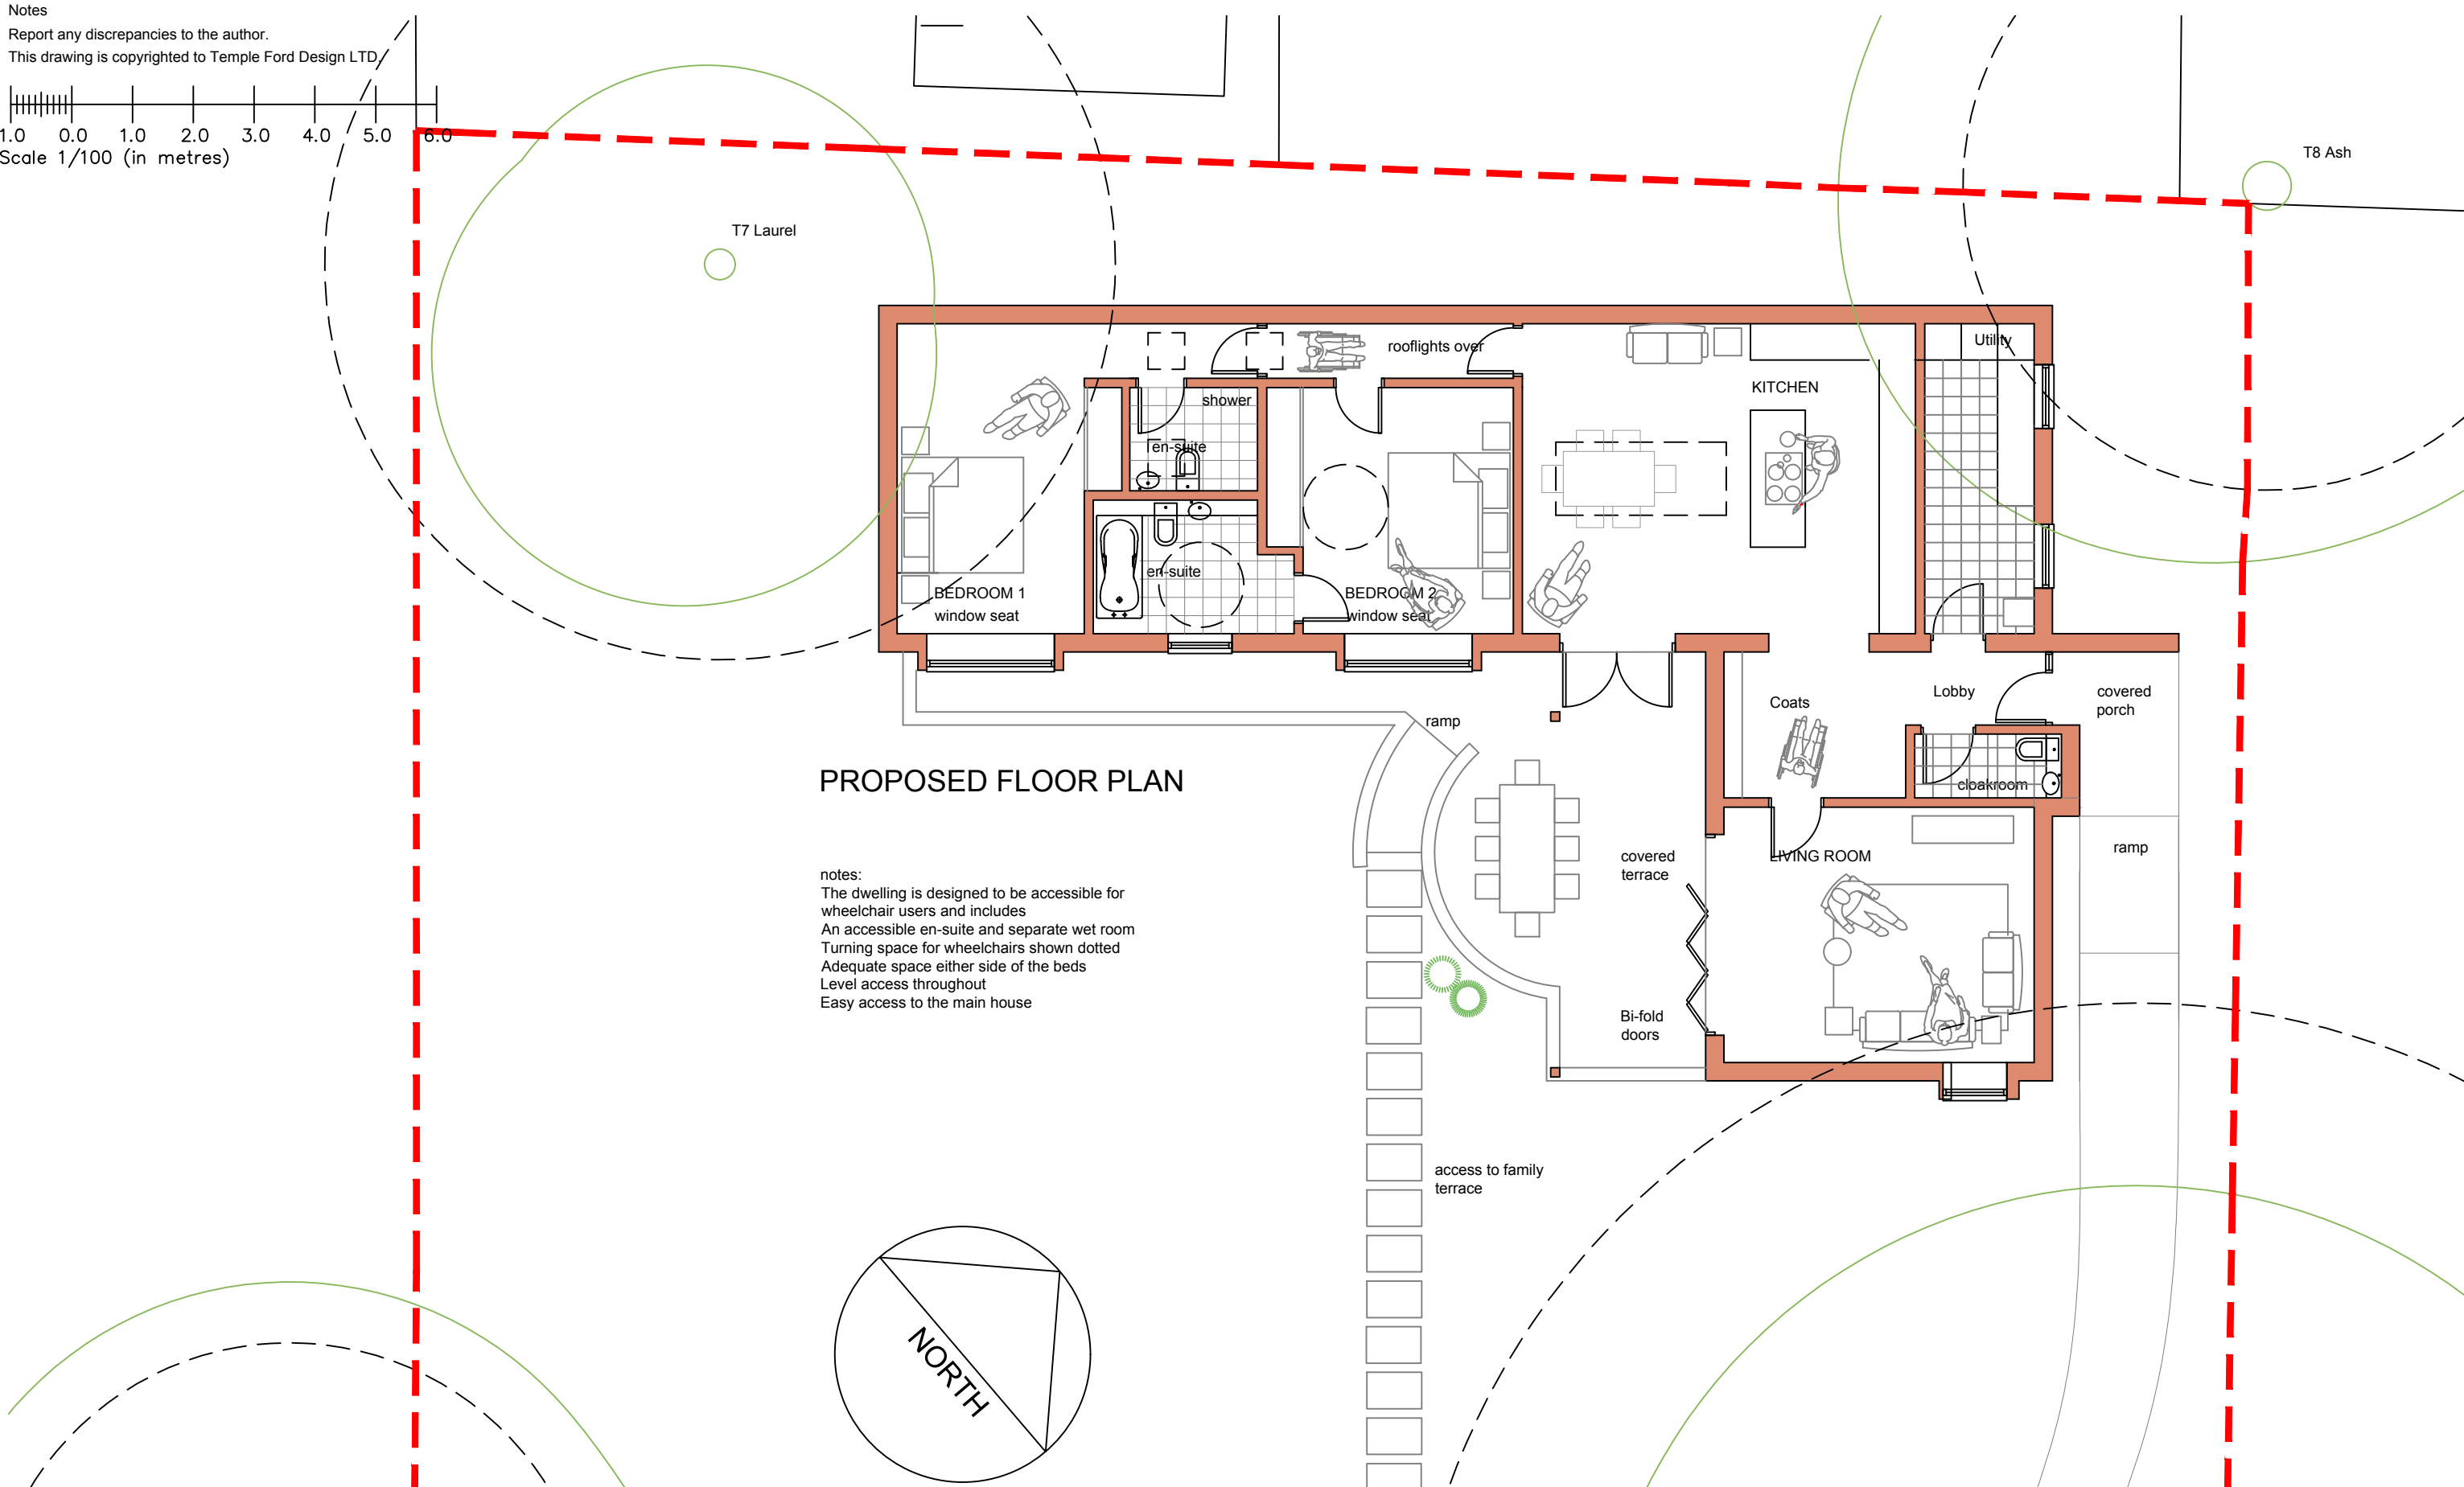


Notes
Report any discrepancies to the author.
This drawing is copyrighted to Temple Ford Design LTD

 

PROPOSED FLOOR PLAN

notes:
The dwelling is designed to be accessible for wheelchair users and includes
An accessible en-suite and separate wet room
Turning space for wheelchairs shown dotted
Adequate space either side of the beds
Level access throughout
Easy access to the main house

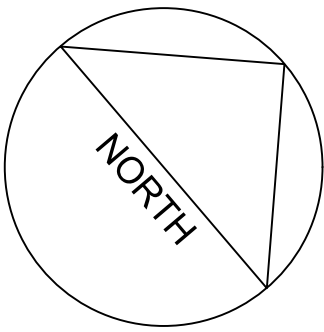

Revision Notes:		
Rev:	Date:	Description:
a	12/07/2022	Plans revised to address EBC PreApp Planning comments
b	12/08/2022	Notes re disabled access

Date: May 2022		
Scale @ A3: 1/100		
Drawing Status: Planning	Drawn: dmm	Checked: mp

Project: 209 Winchester Road Proposed Ancillary Annexe
Drawing Title: Floor Plan As Proposed

Client: Mr & Mrs Chivers Chandlers Ford		
Project: 2077	Dwg No: D02	Rev: b

Temple Ford Design Ltd
architects

T 023 8027 6393
E templeforddesign@gmail.com W templeforddesign.co.uk