



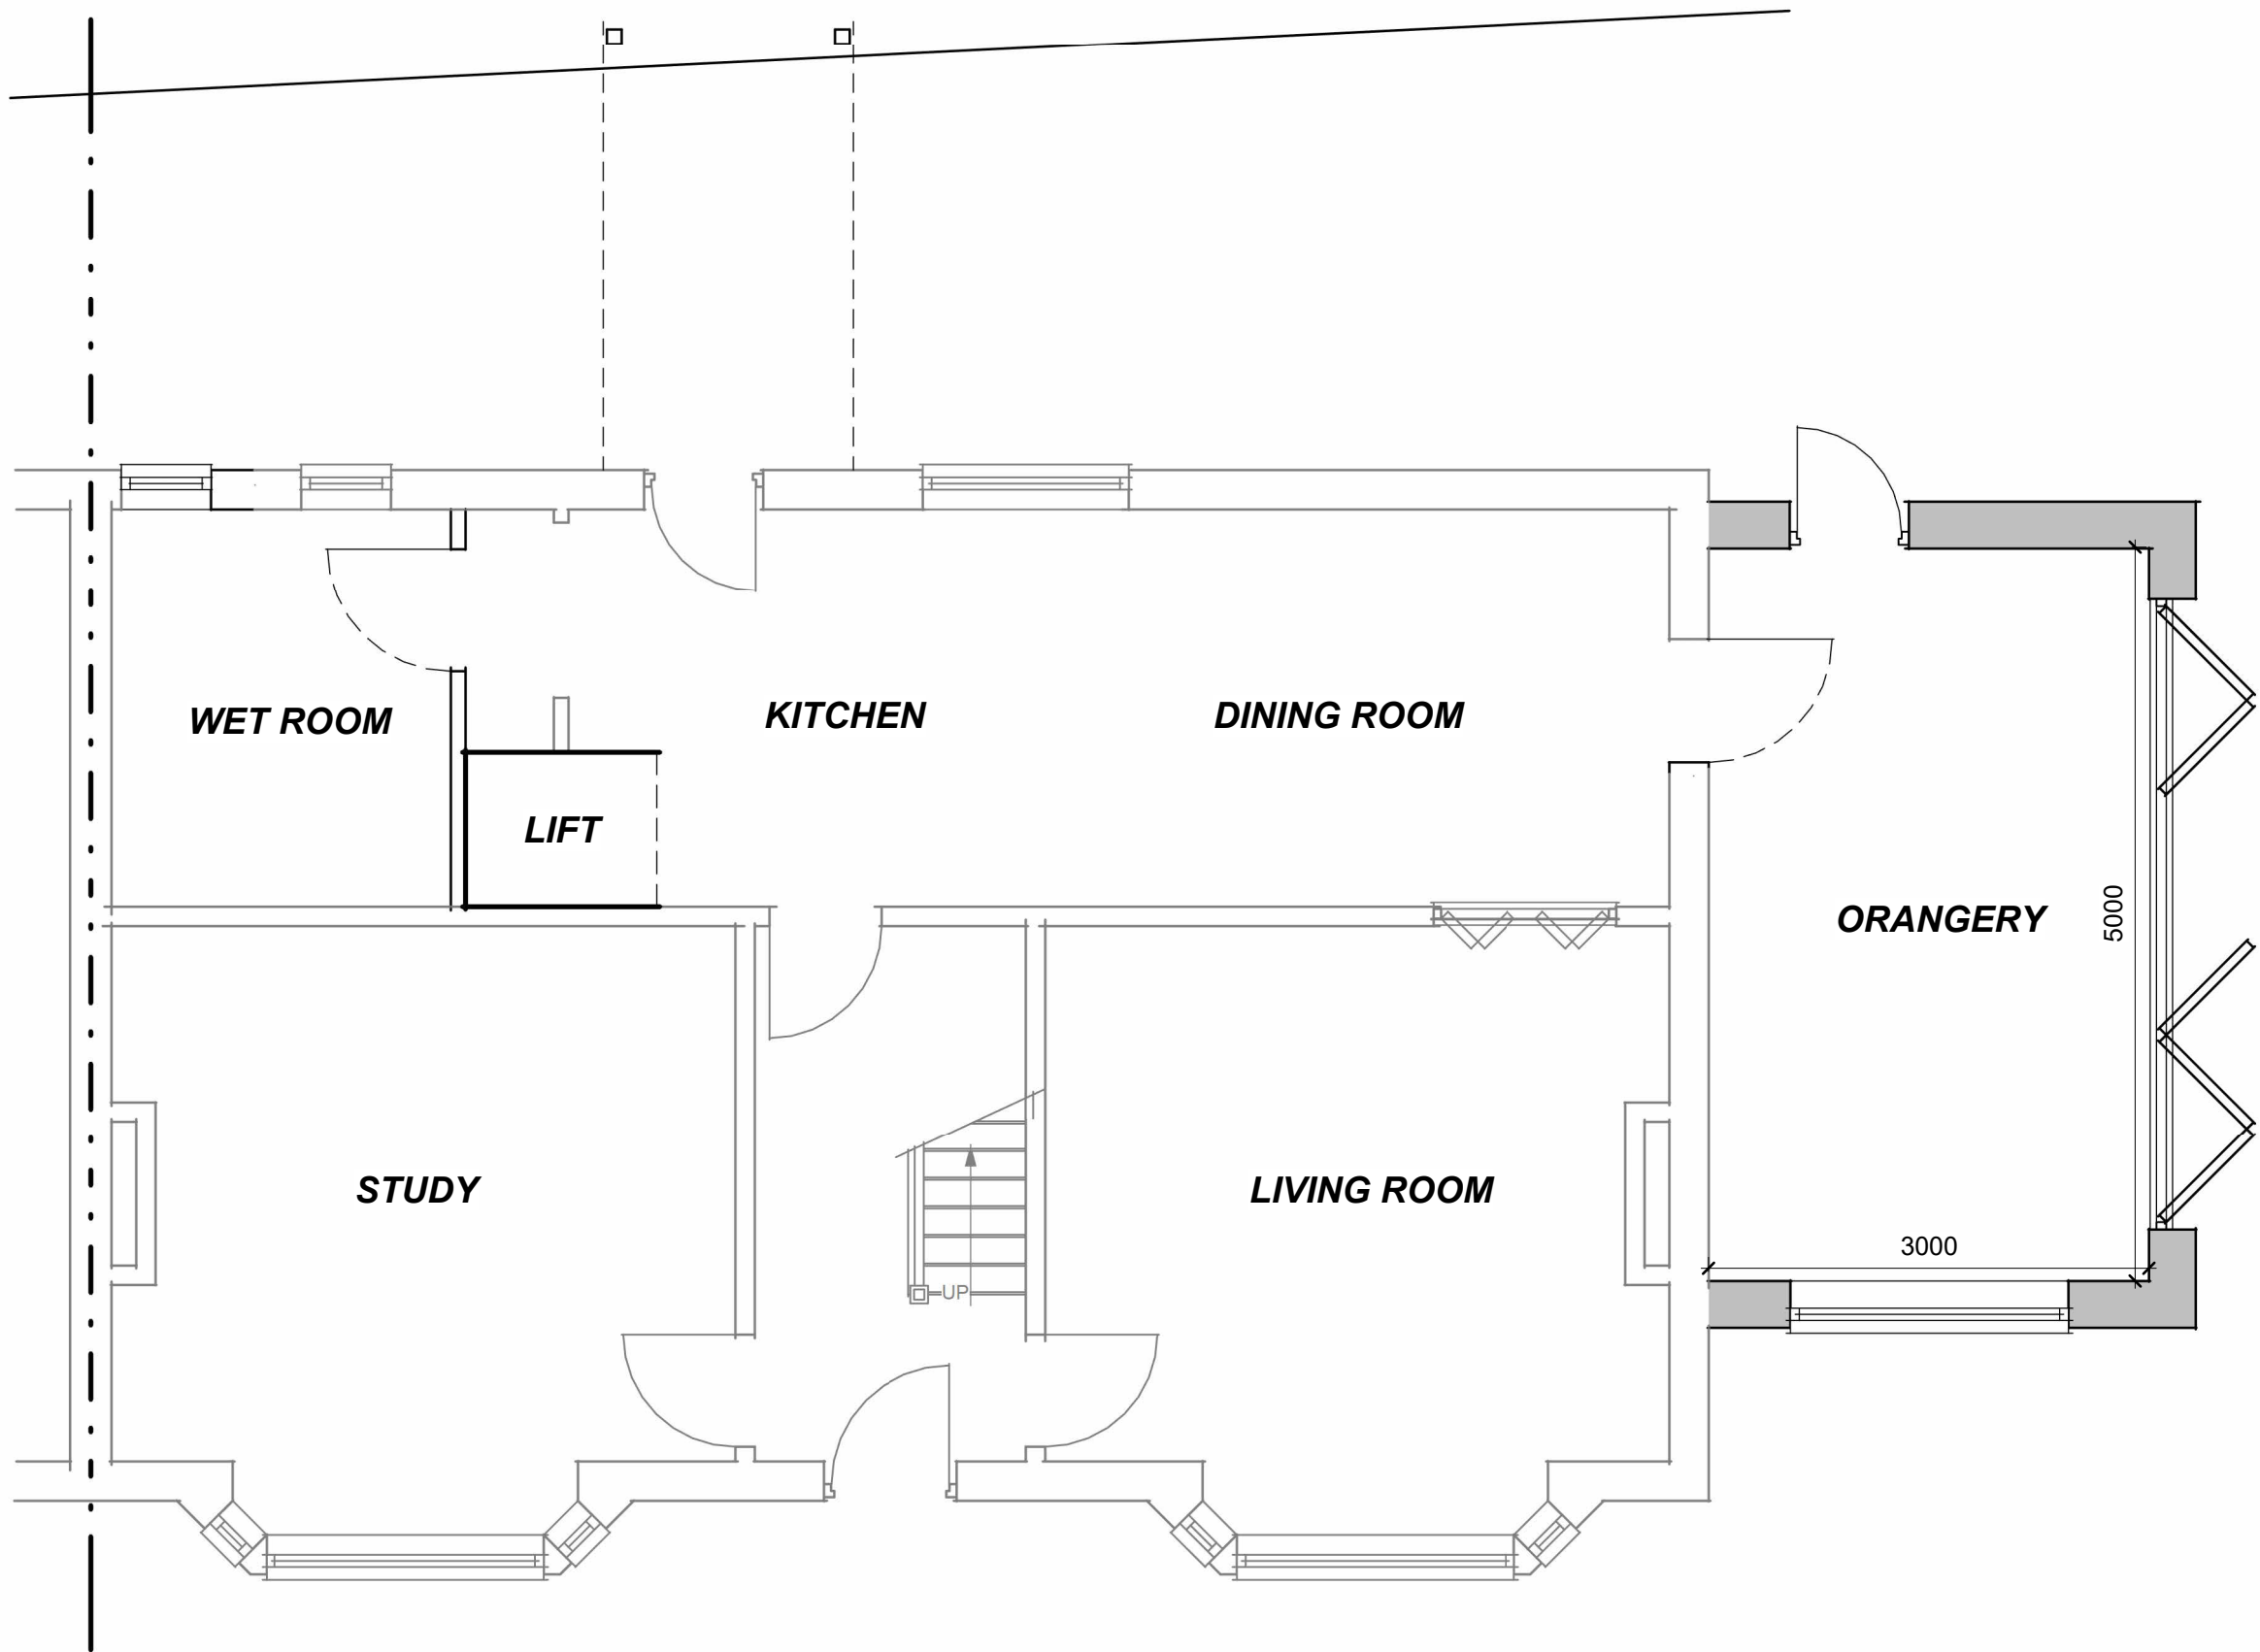


Proposed Ground Floor
1 : 50

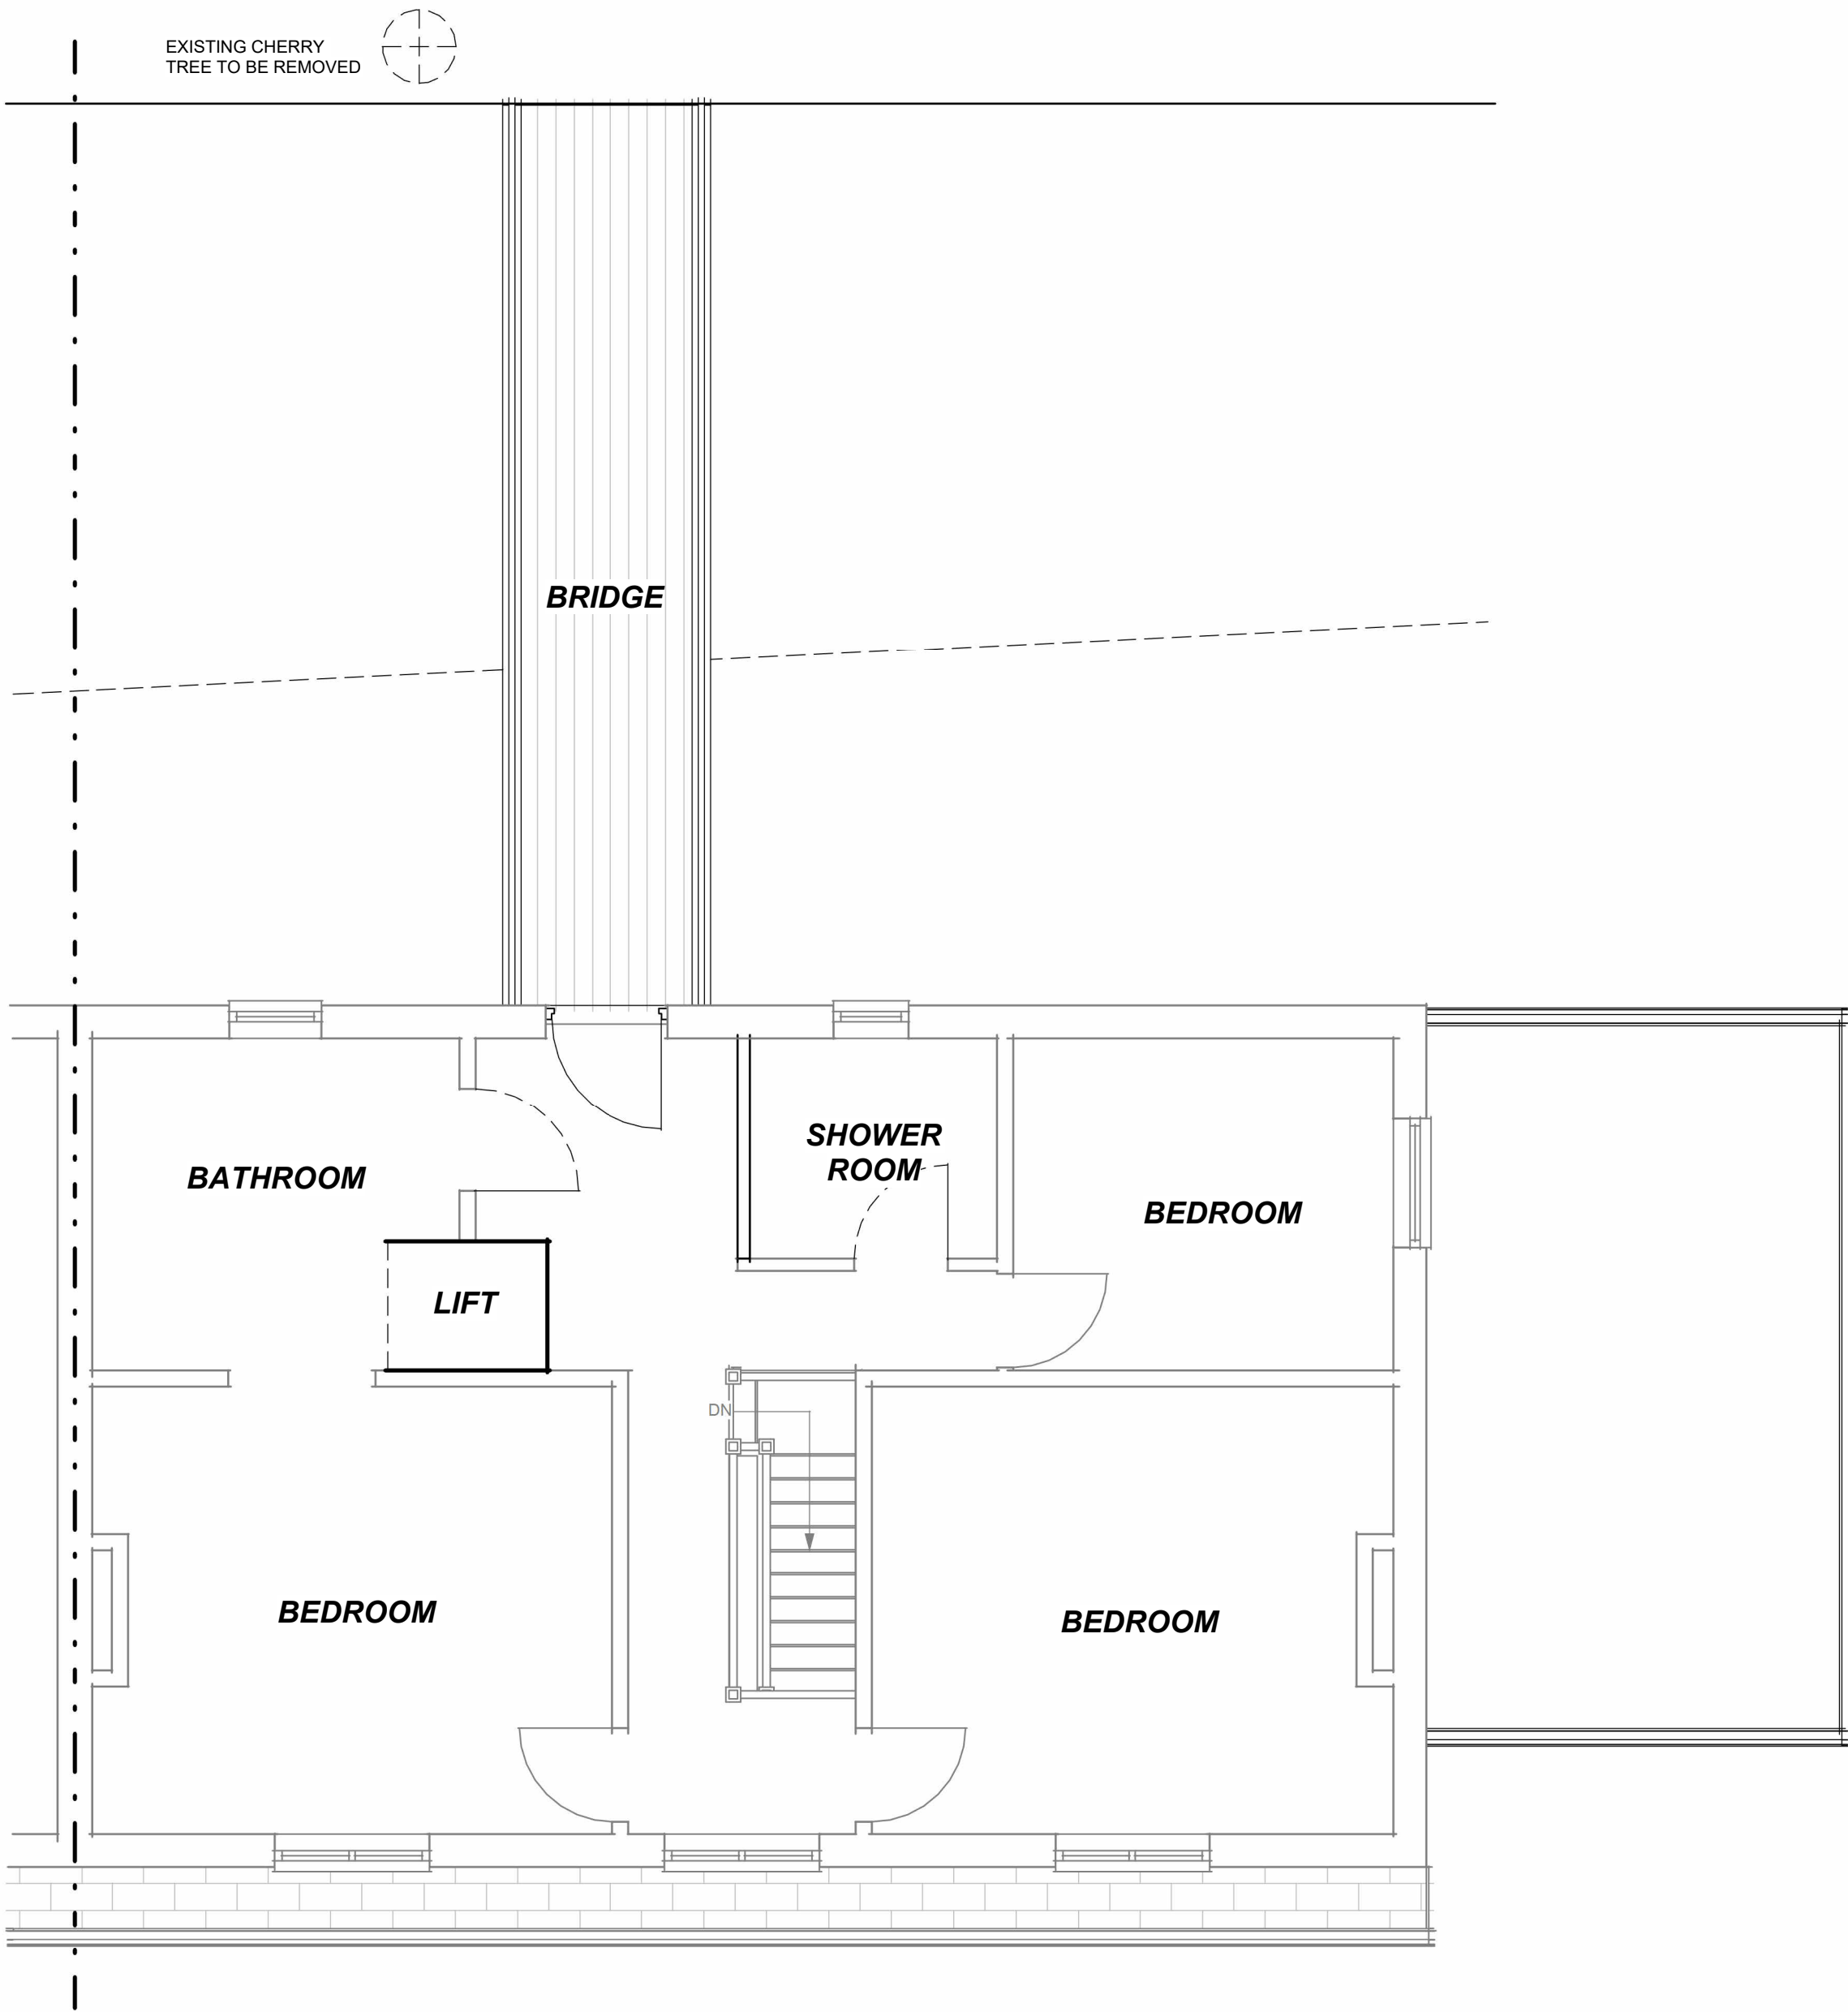

Proposed First Floor
1 : 50



Proposed Front (South)
1 : 100

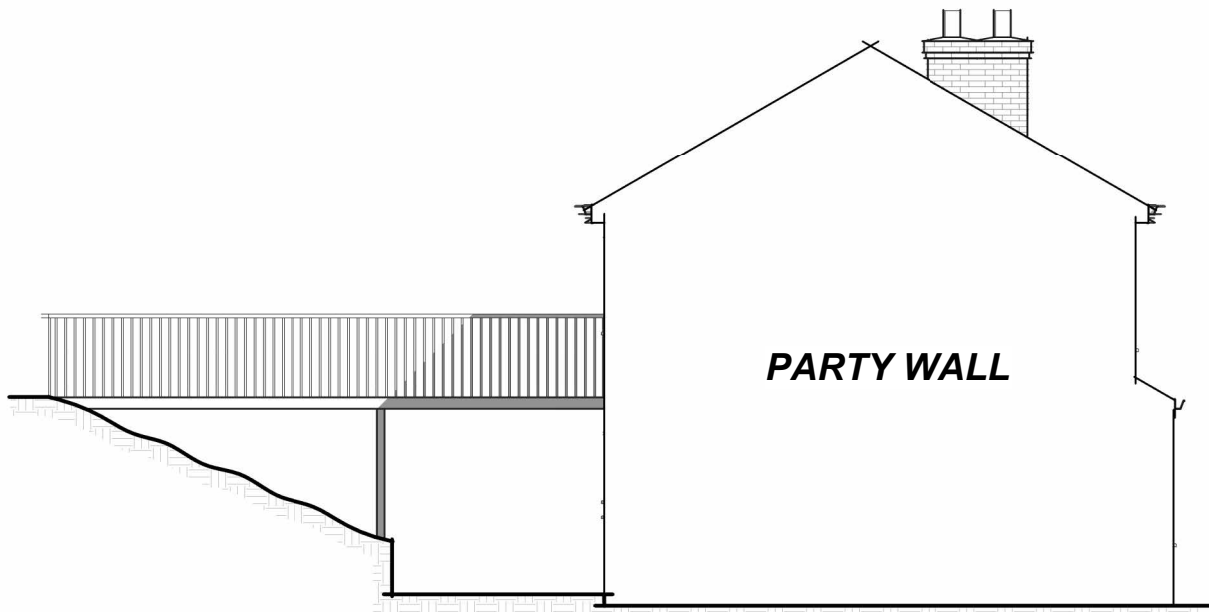


Proposed Side (West)
1 : 100



Proposed Rear (North)
1 : 100



Proposed Side (East)
1 : 100

 

This drawing and the information provided is the property of Thorns Young Architectural and shall not be copied whole, in part, or used for any other purpose without written permission from the company.

Principle Contractor is to ensure all materials and workmanship complies with Regulation 7 of the Building Regulations whether or not specifically stated on these drawings. It is the Principle Contractors' duty to ensure all works on site are approved by an appointed Building Control body.

Principle Contractor is to ensure dimensions are taken on site before procurement of any materials/work proceeding. Structural members are not to be ordered scaling from this drawing.

Any existing walls to be removed are to be checked on site by Principle Contractor before commencing the works. Any discrepancies please contact Thorns Young.

Principle Contractor to ensure full compliance with the amended CDM Regulations (2015) if the project requires.

This drawing, unless noted, does not represent compliance with the Party Wall Act 1996 and if required, all agreements are to be in place before works commence.

It is the Principle Contractors' responsibility to ensure Planning/Building Control approvals are in place prior to works commencing. Should works commence prior to relevant approvals Thorns Young Architectural accept no responsibility.

Do not scale from this drawing except for the purpose of Local Authority Planning department.

Rev.	Date	Description
THORNS YOUNG ARCHITECTURAL THORNS-YOUNG LTD CHARTERED BUILDING CONSULTANTS www.thornsyounghill.co.uk info@thornsyounghill.co.uk 02392 672883 230 - 232 London Road North End Portsmouth PO2 9JQ		
Client		
Ms I Smith		
Job Title		
33 Allbrook Hill, Eastleigh		
Drawing Title		
Proposed Floor Plans & Elevations		
Scale As indicated		Date AUG 22
Drawn by CM	Checked by BT	A1
PLANNING		
Drg. No. 6100 · 22 · 2		Rev.