




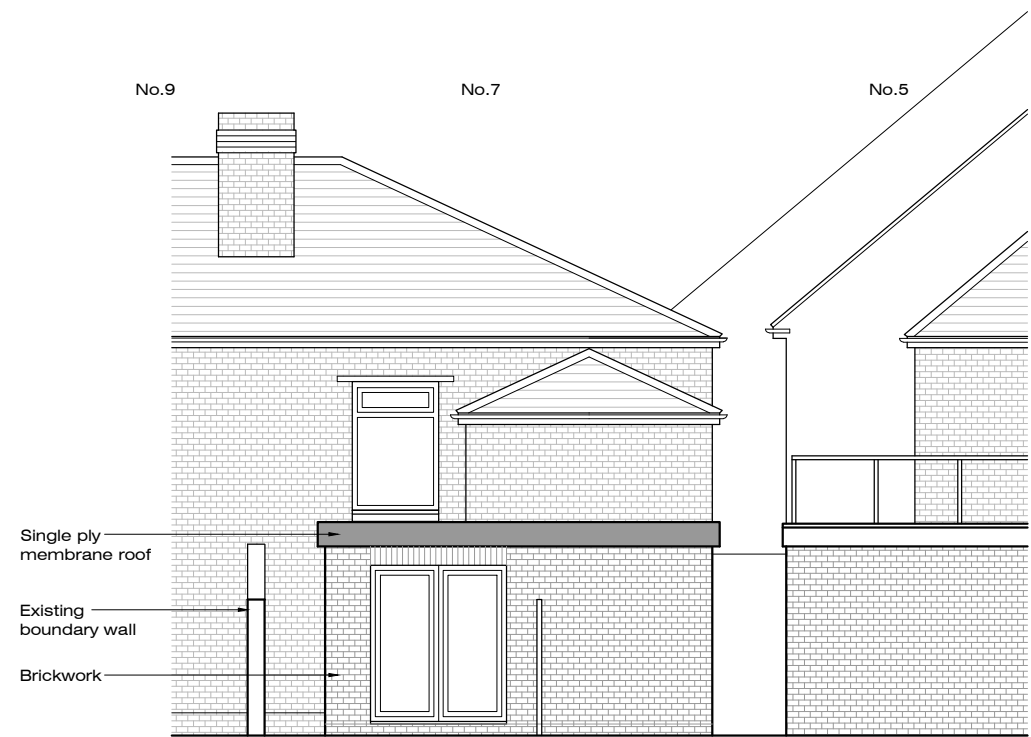


South Elevation - As Proposed

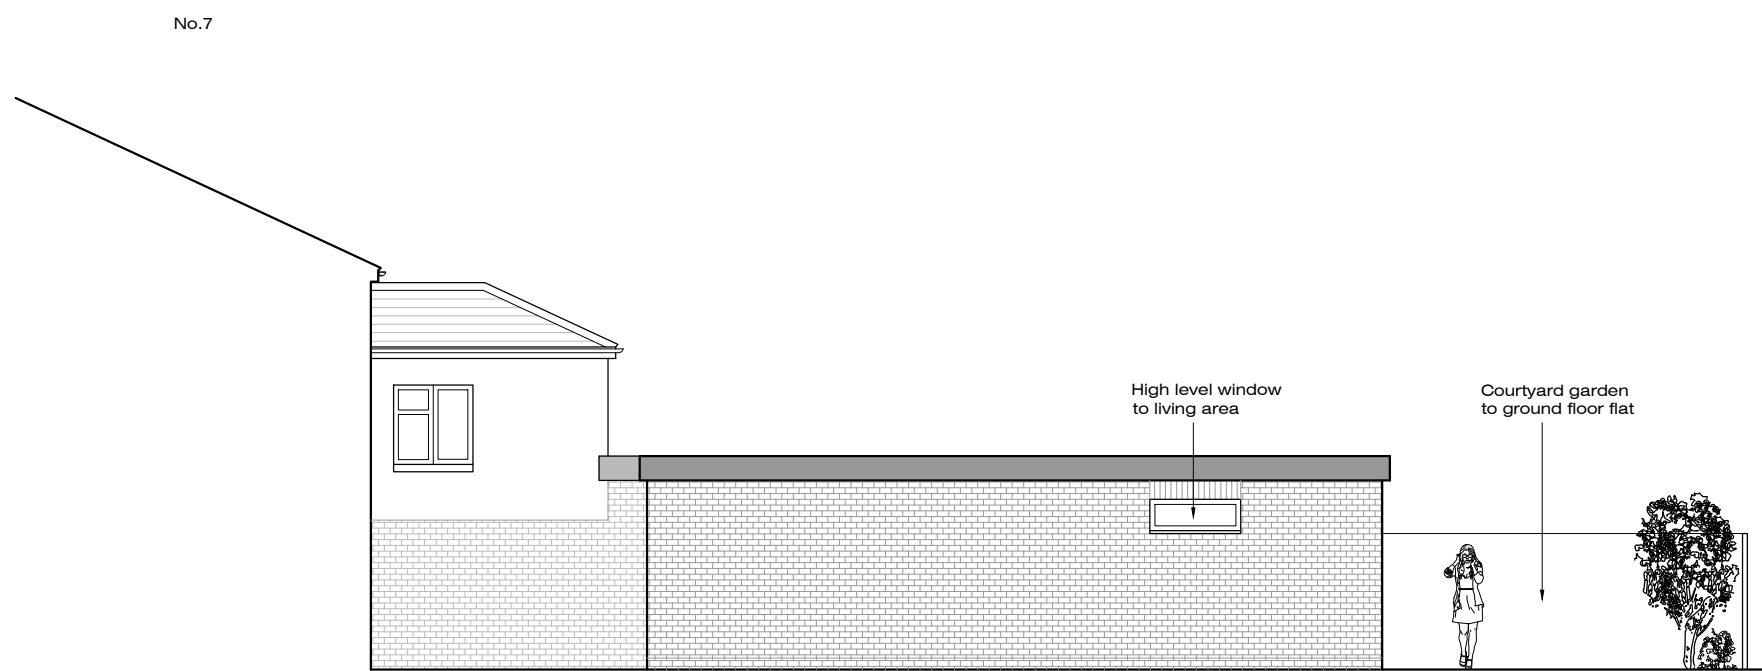


West Elevation - As Proposed

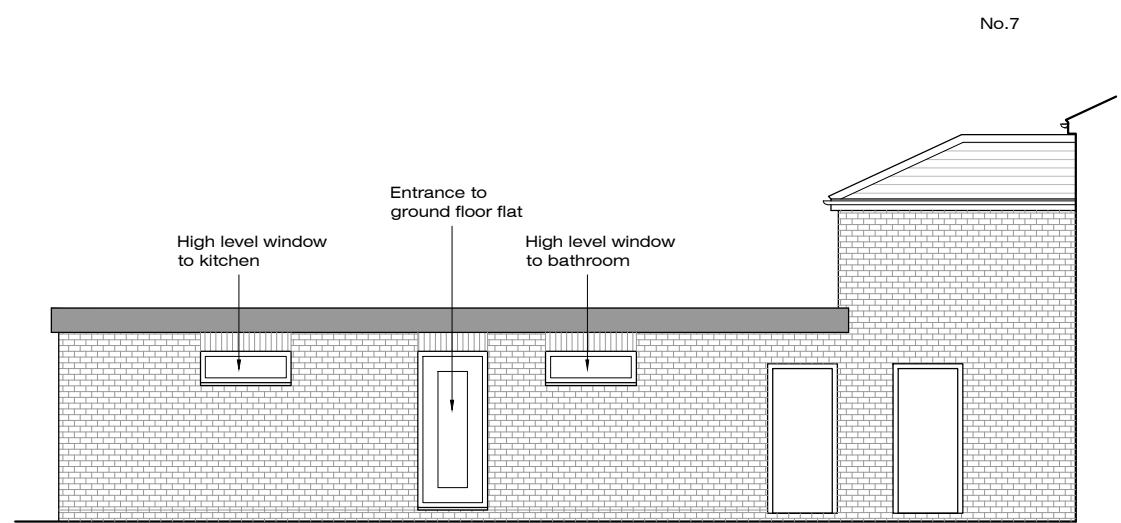


East Elevation - As Proposed

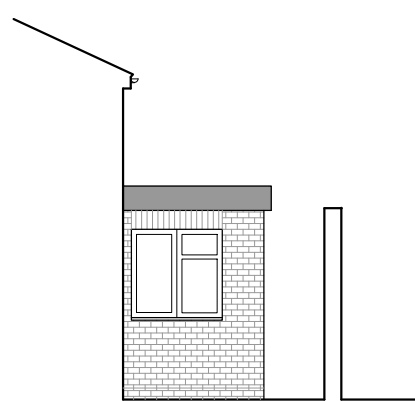


North Elevation - As Proposed

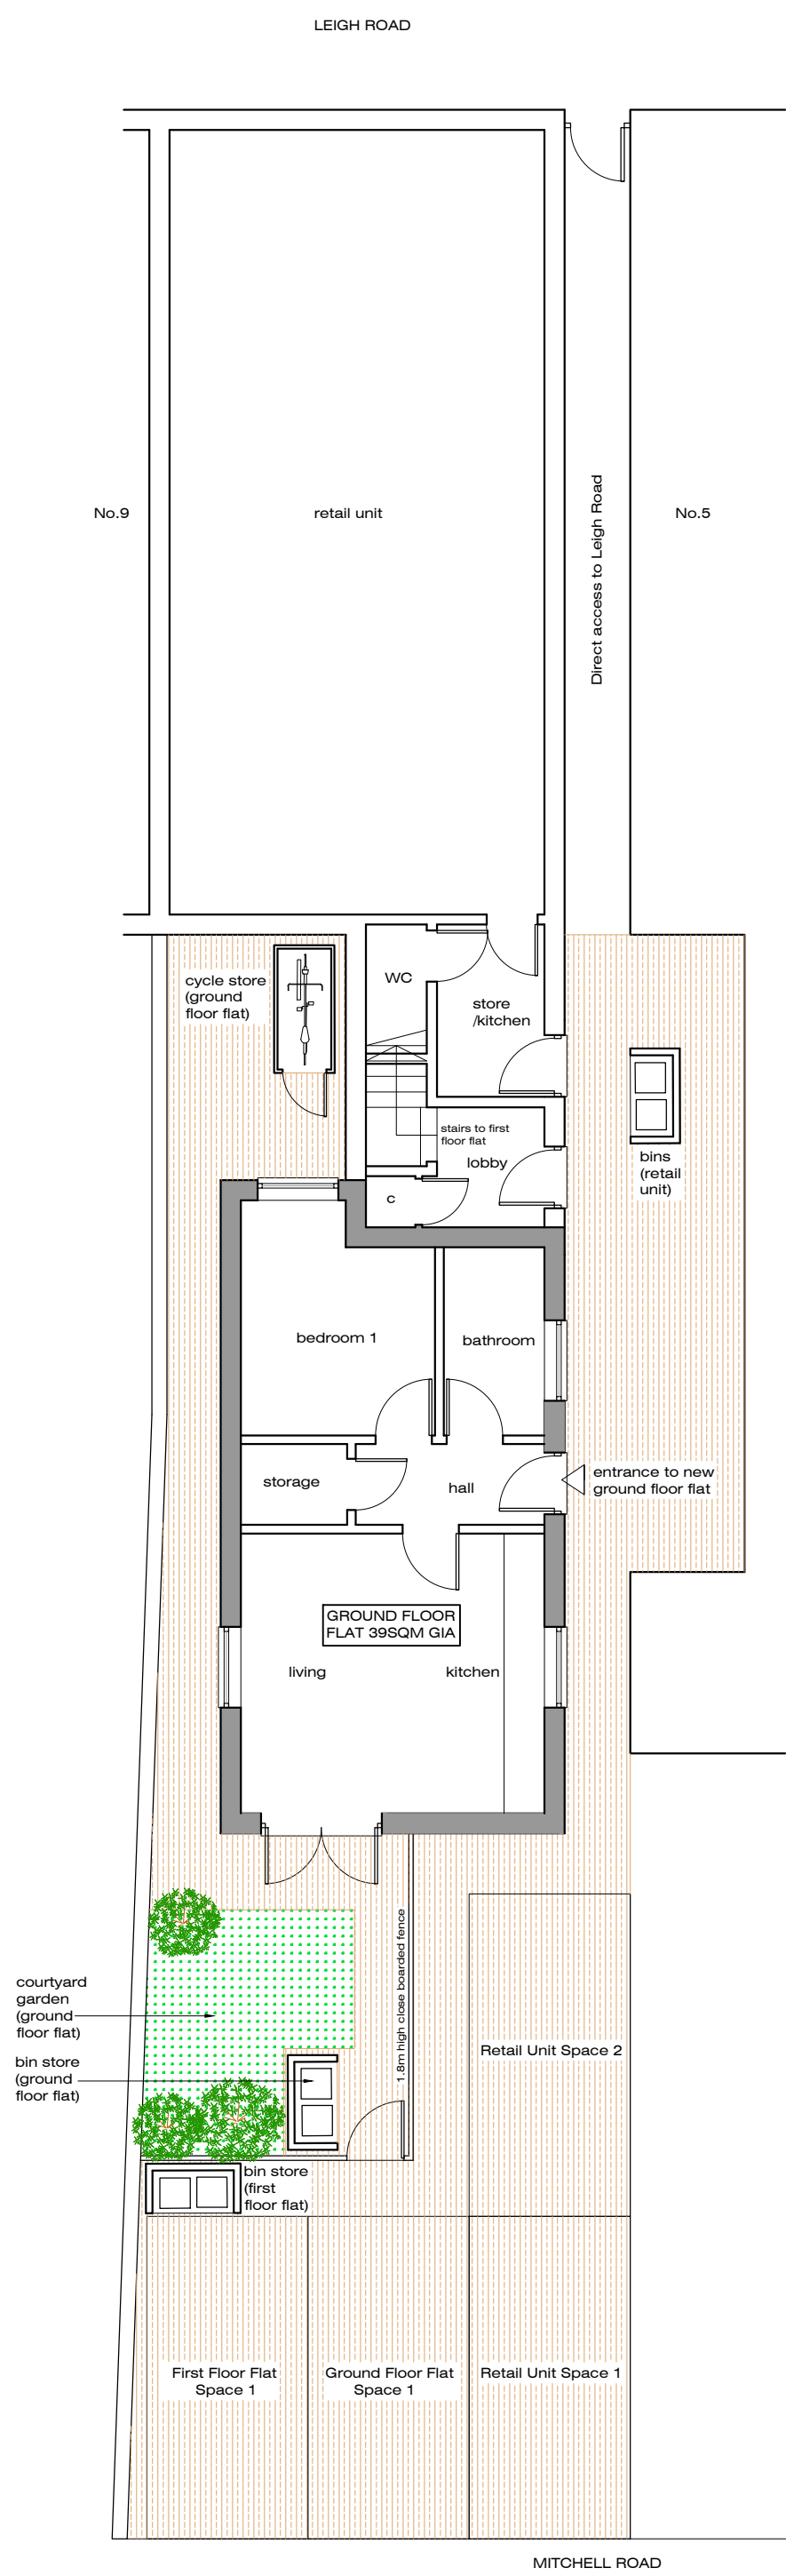

Site Plan (Ground Floor) - As Proposed

 


Proposed extension
to create new flat

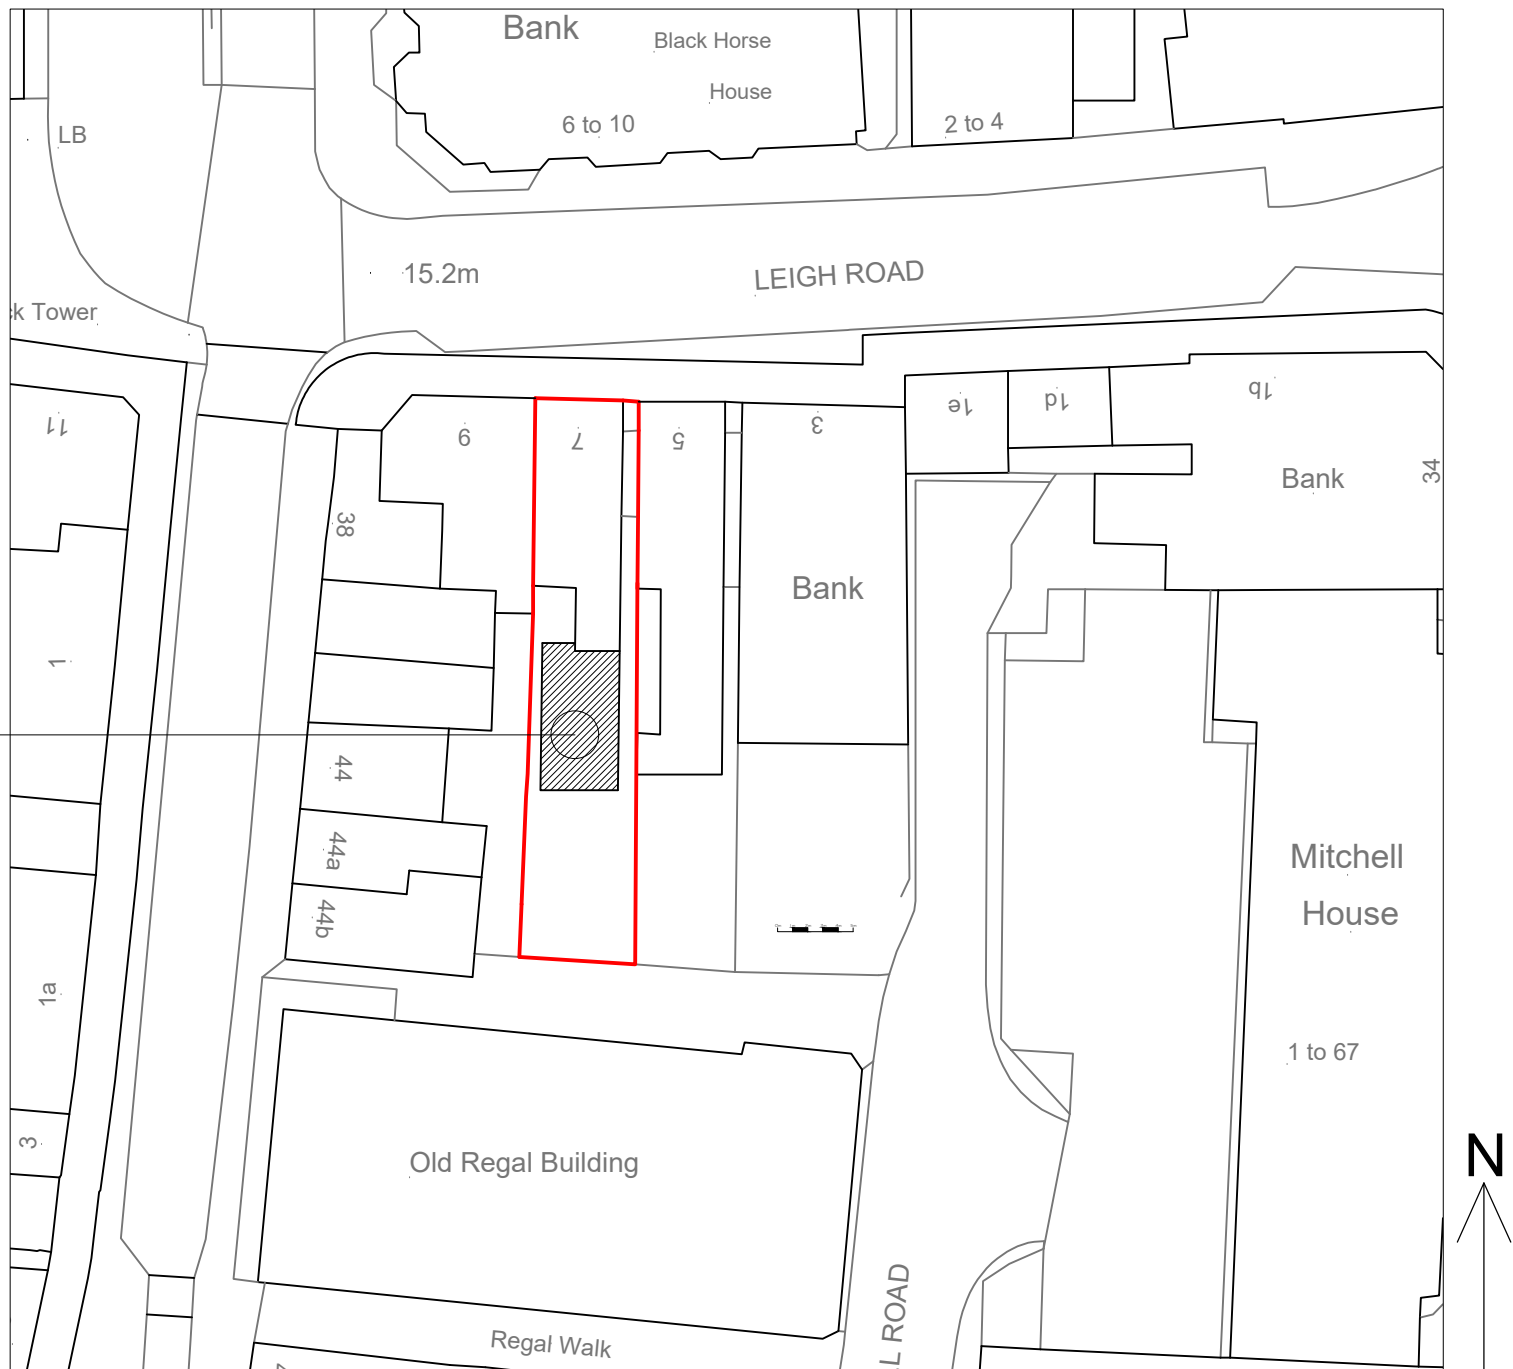

Block Plan - As Proposed 1:500

Bin and Cycle Store - As Proposed

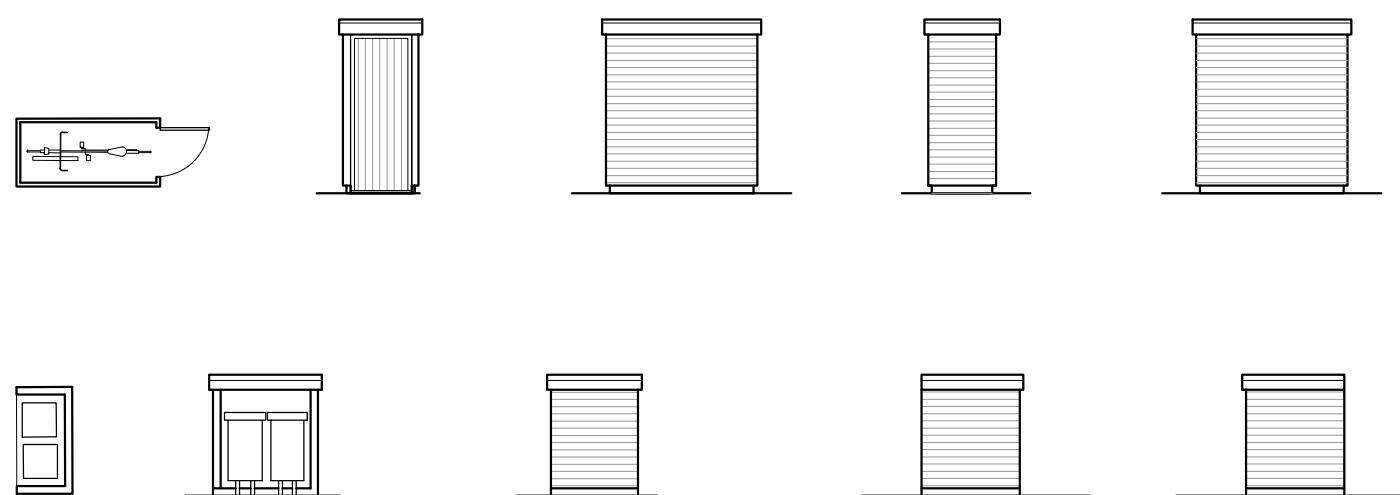

Rev.	-	Issued for Planning Application	NJ	22-08-22
By				

Wildern Architecture Ltd
The Hawthorns, 105 Dibles Road,
Warsash, Southampton, SO31 9JL
07920 260758

Project
7 Leigh Road, Eastleigh,
SO50 9FG

Client
Mr C Singh

Title Plans and Elevations - As Proposed			
Date	Aug 22	Drawn By	NJ
Job No.	W22-013	Drawing No.	101
Scale	1:100/ 500@A1	Revision	-