




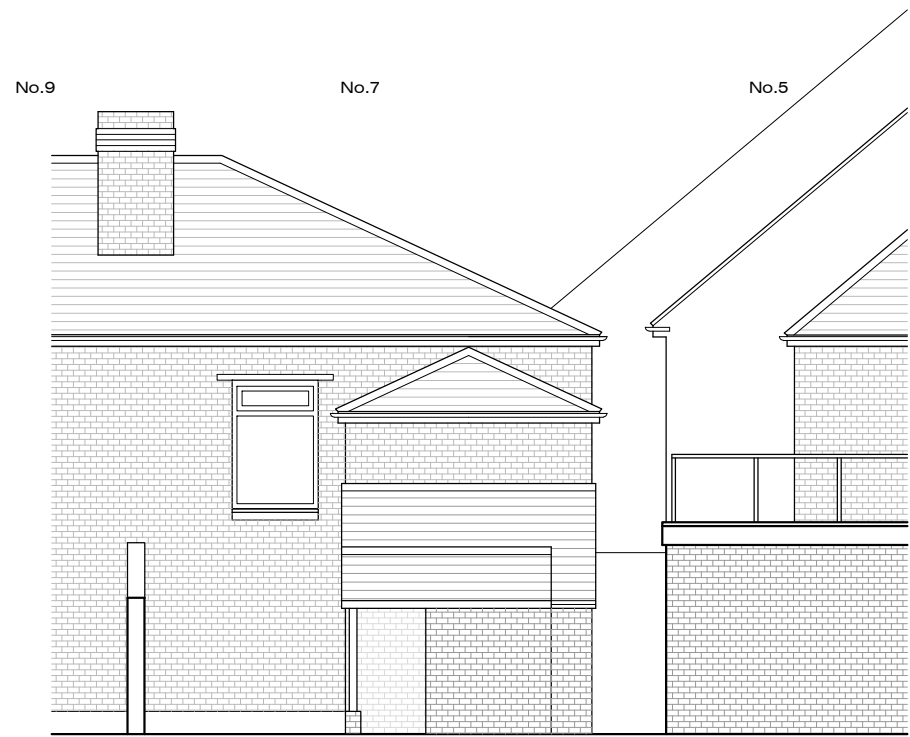


South Elevation - As Existing

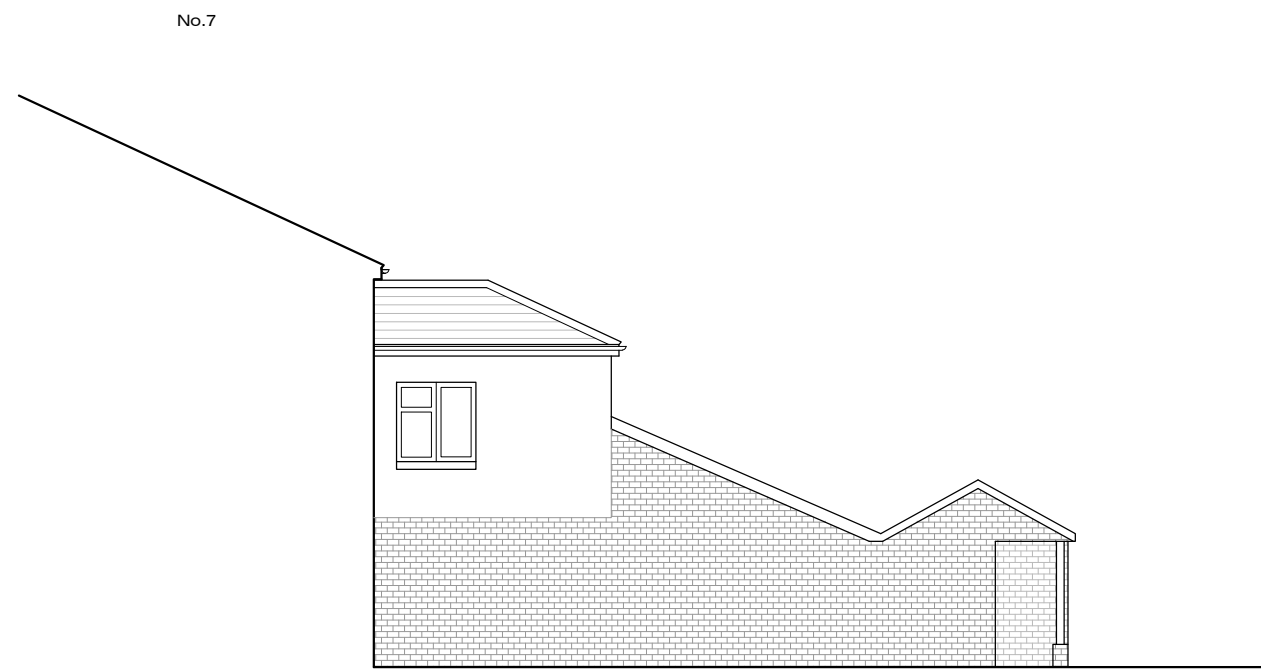



West Elevation - As Existing

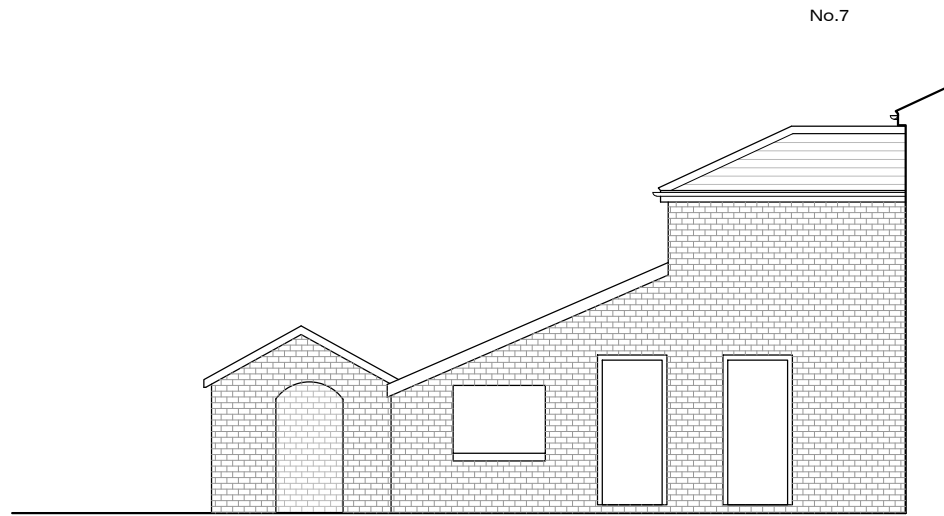

East Elevation - As Existing

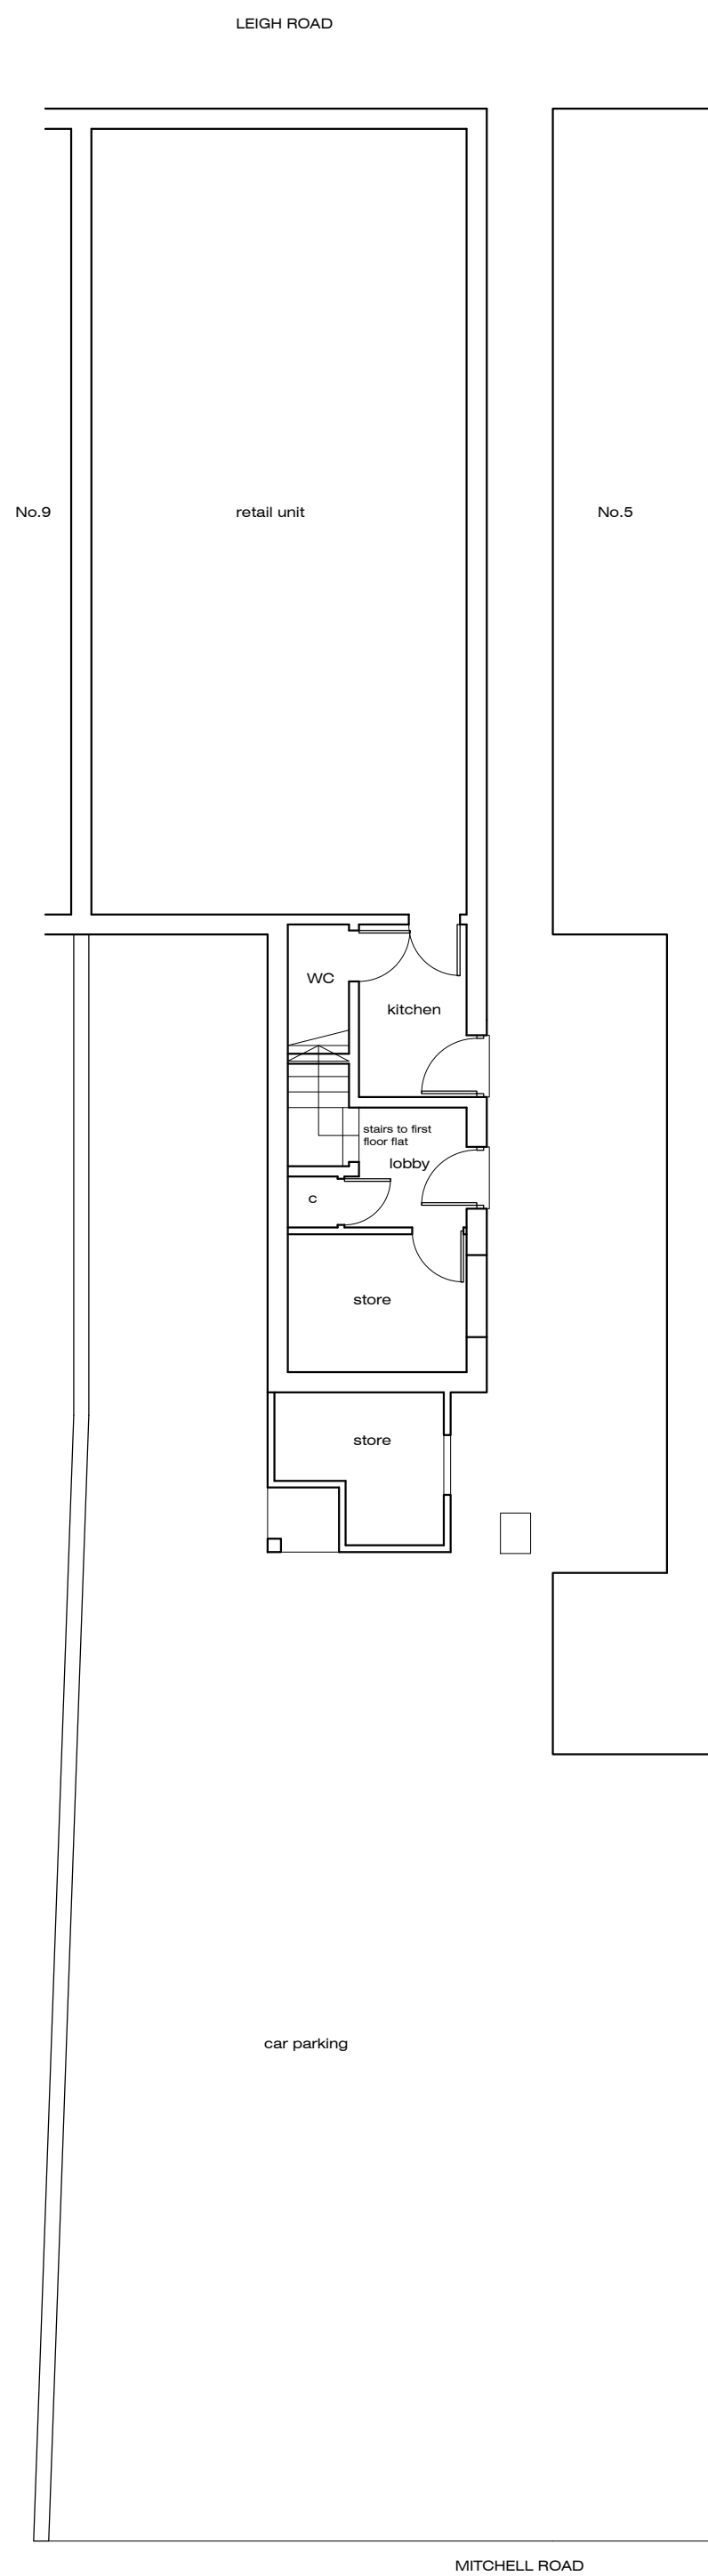

Site Plan (Ground Floor) - As Existing

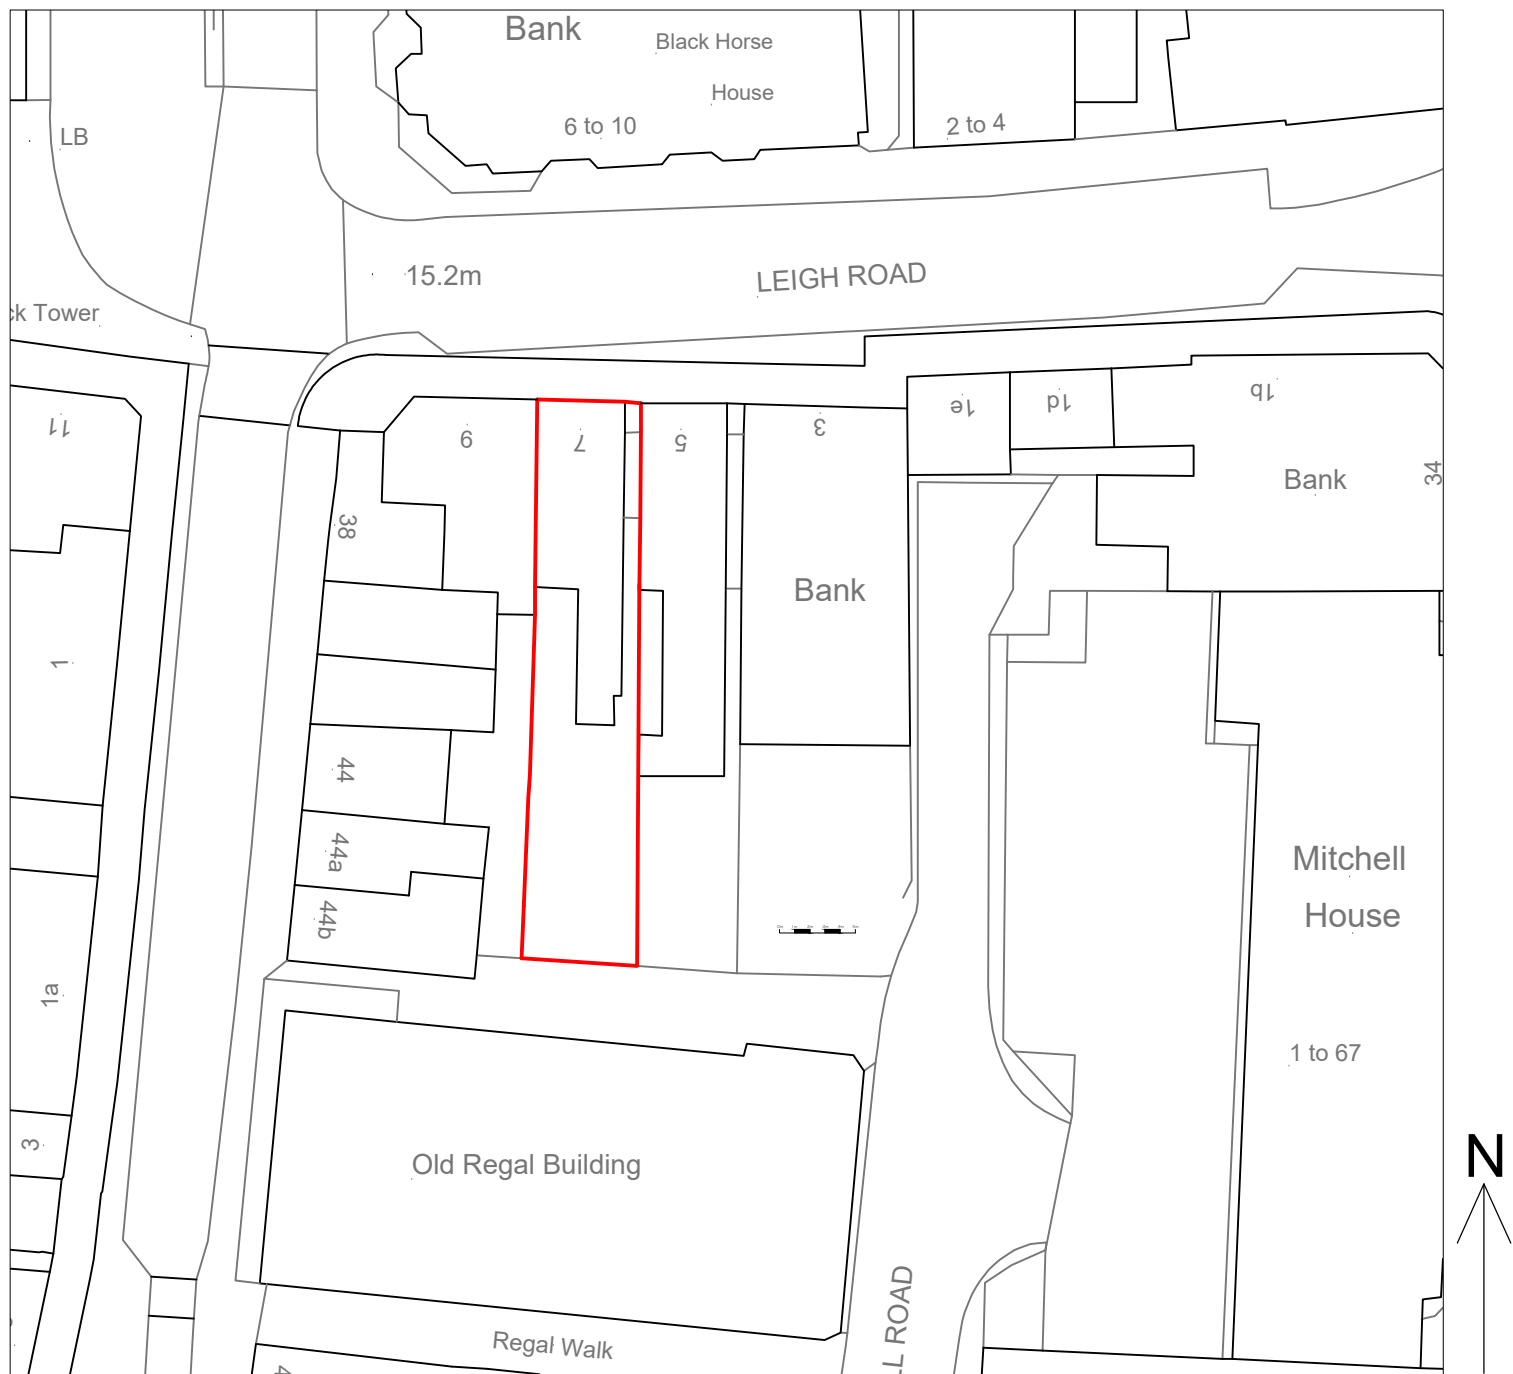 

Block Plan - As Existing 1:500

-	Issued for Planning Application	NJ	22-08-22
Rev.		By	Date

Wildern Architecture Ltd
The Hawthorns, 105 Dibles Road,
Warsash, Southampton, SO31 9JL
07920 260758

Project
7 Leigh Road, Eastleigh,
SO50 9FG

Client
Mr C Singh

Title Plans and Elevations - As Existing			
Date	Aug 22	Drawn By	NJ
Job No.	W22-013	Drawing No.	001
Scale	1:100/ 500@A1	Revision	-