

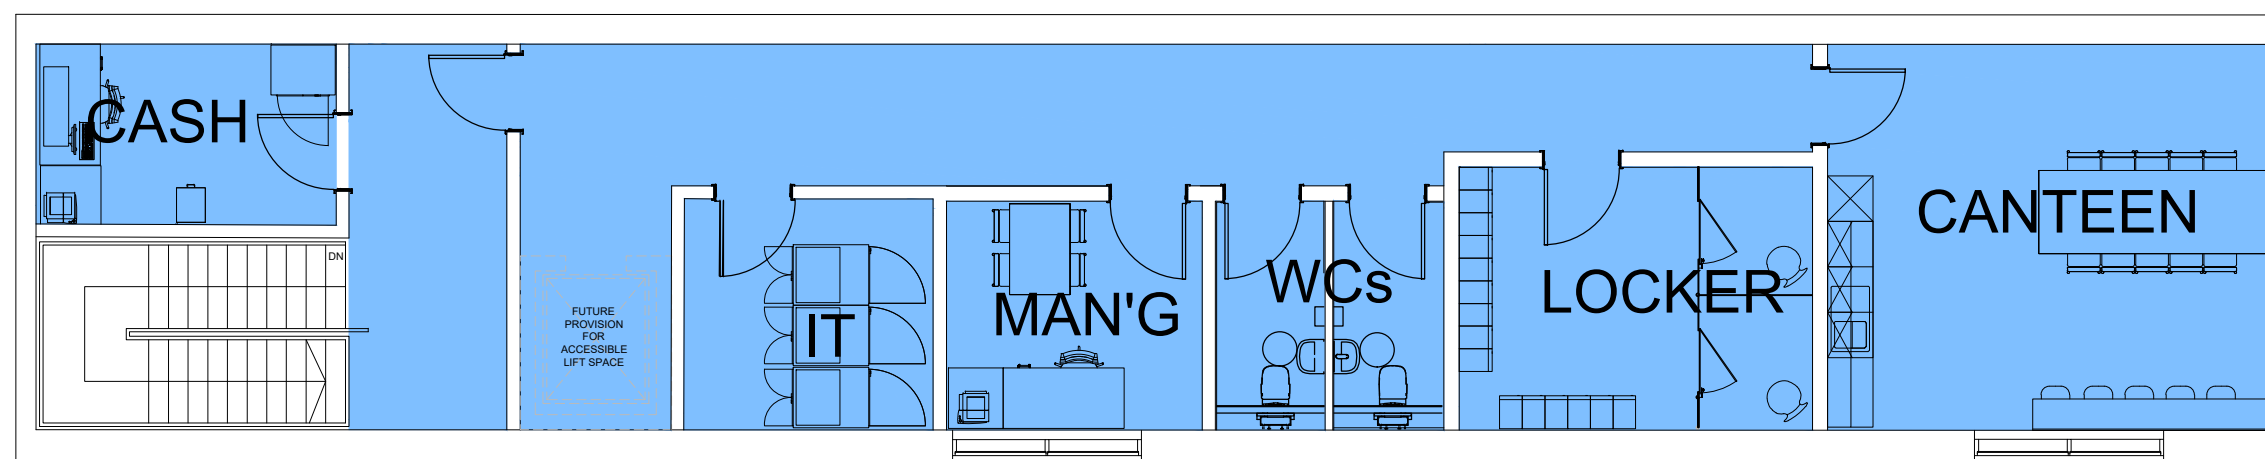
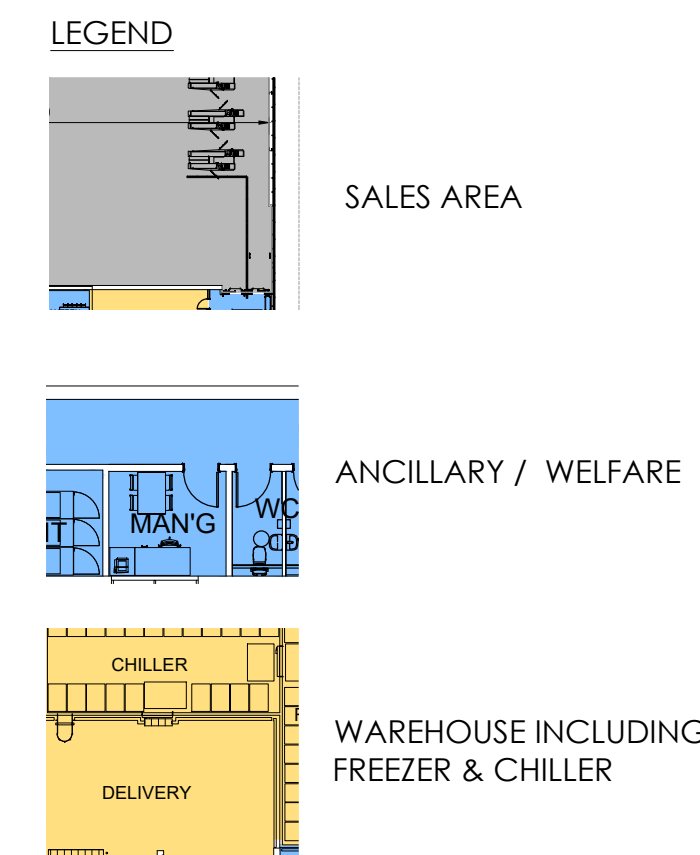


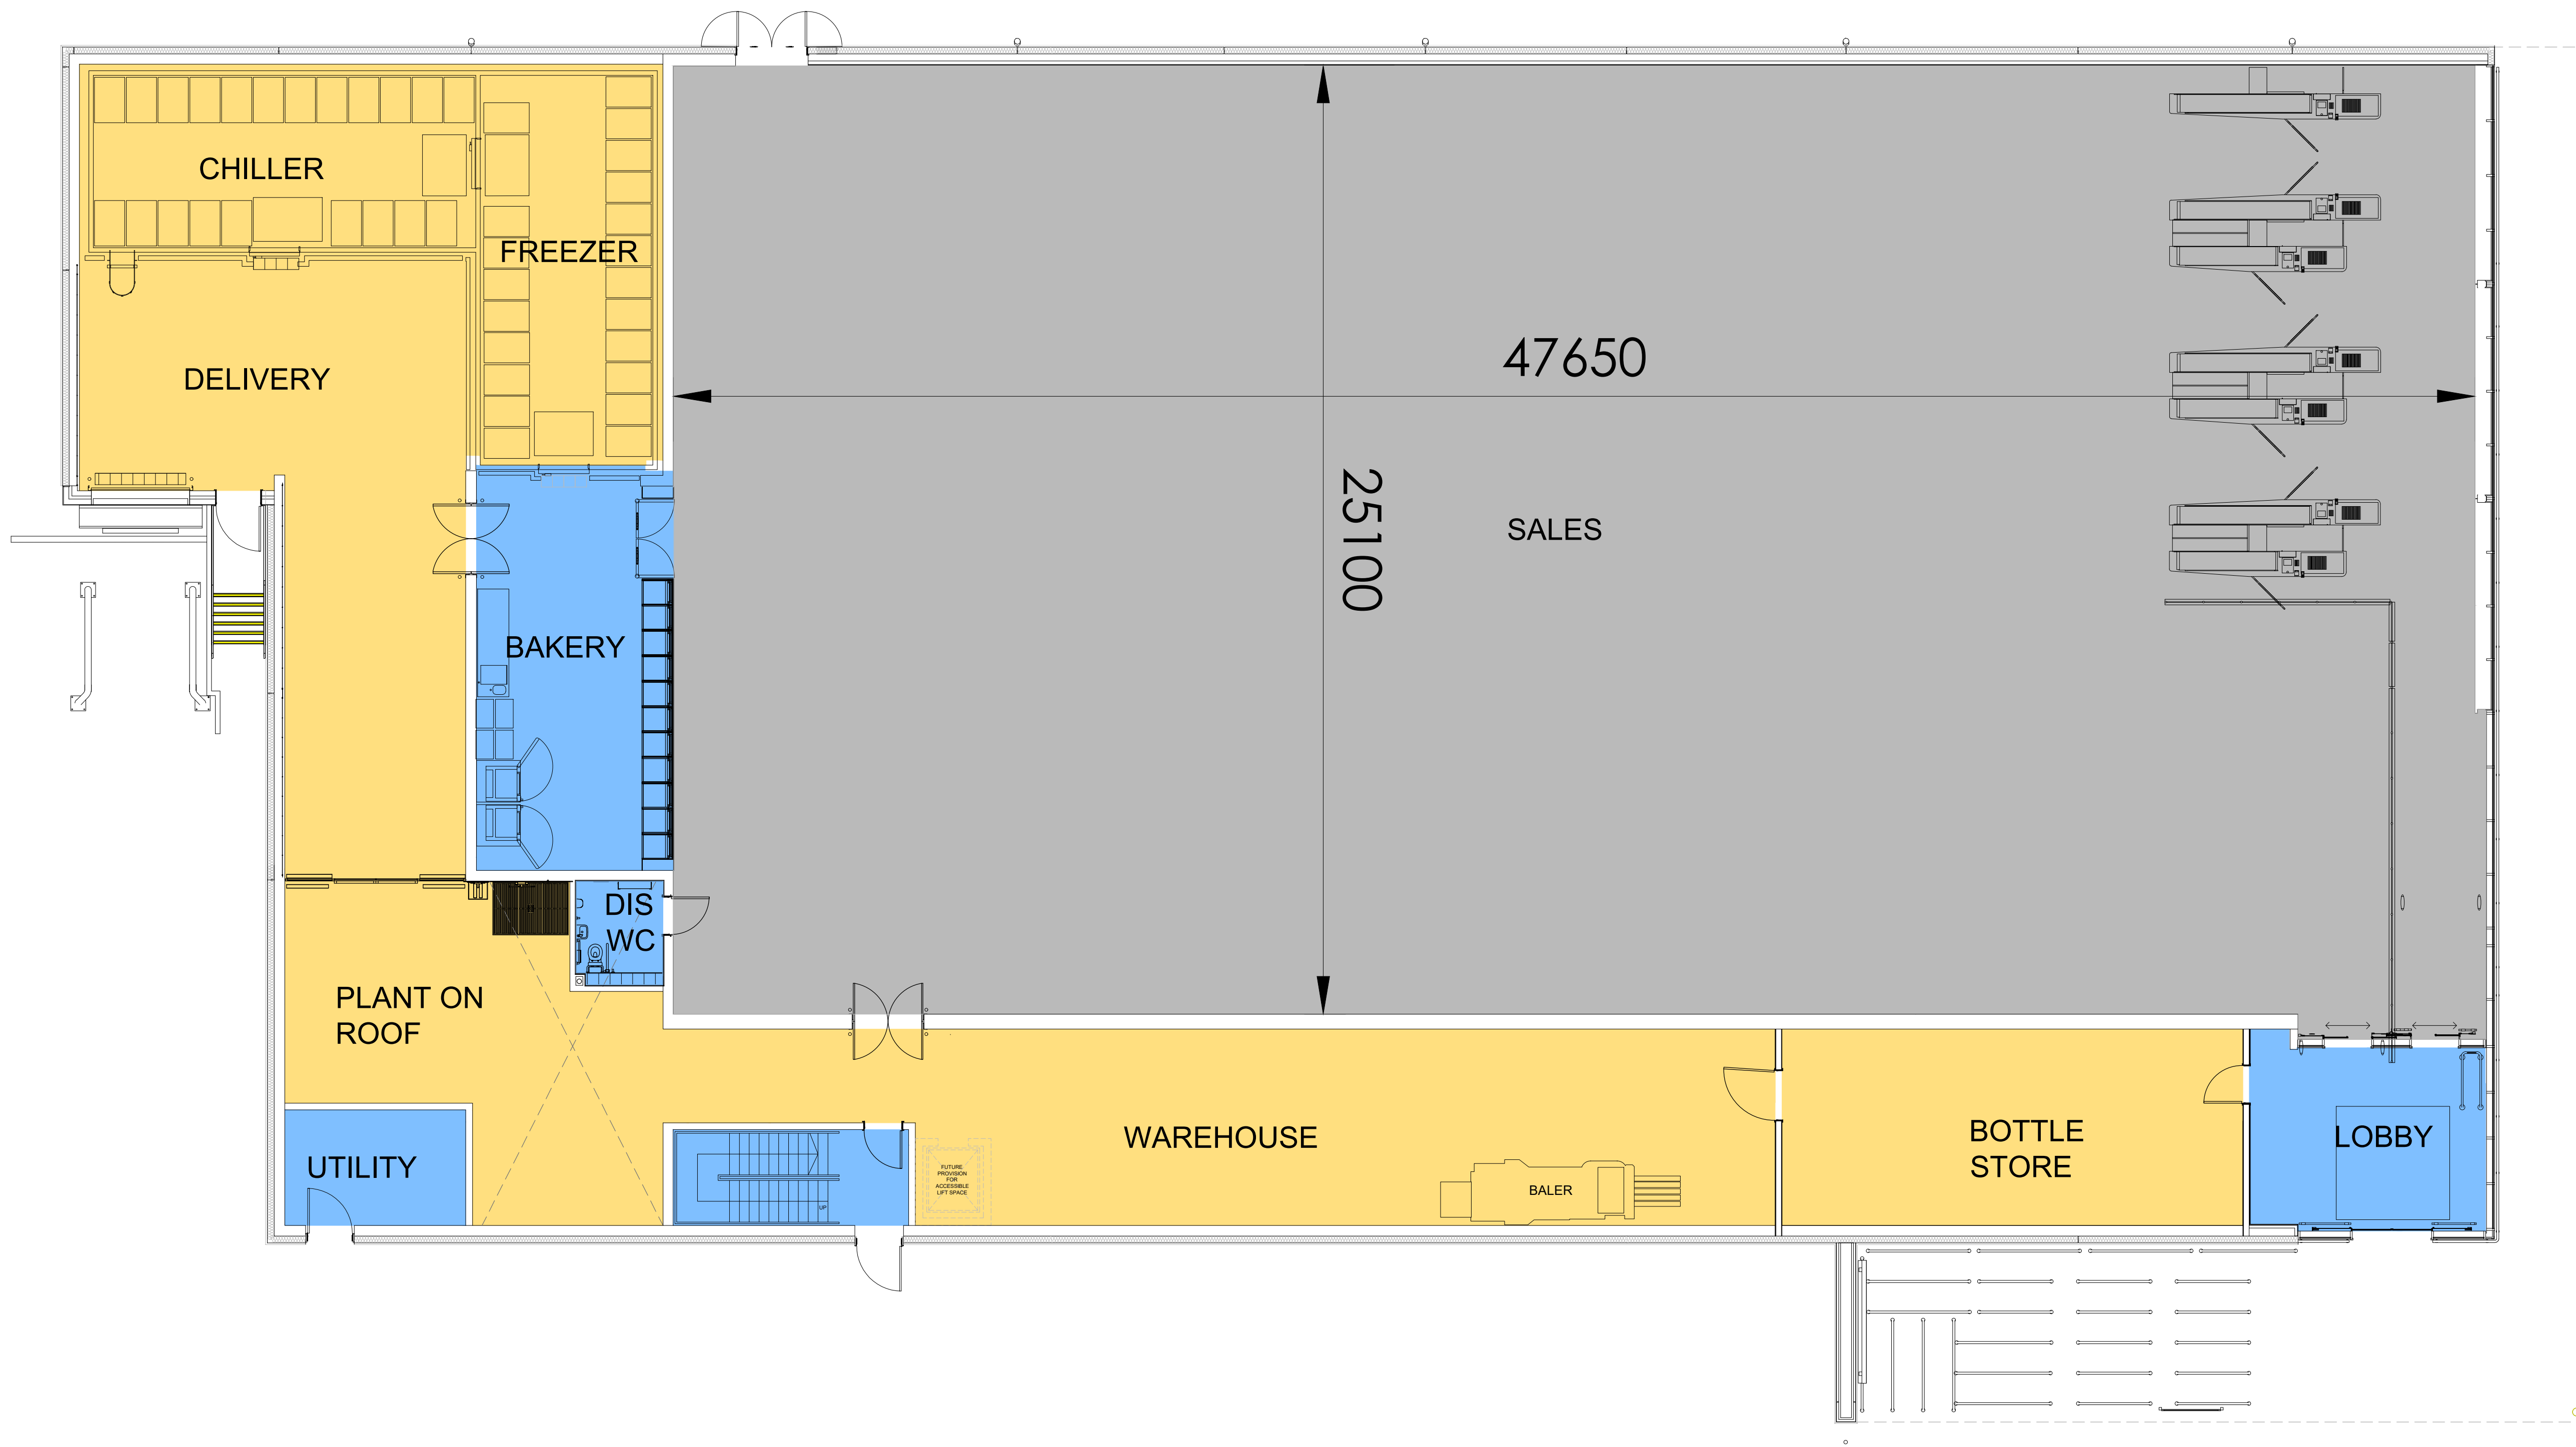

PROPOSED FIRST FLOOR PLAN

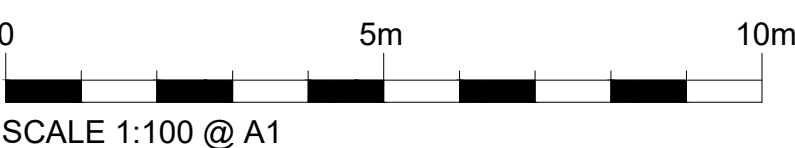

RIBA

Chartered Practice


arb

Architects
Registration
Board

CIAT

CHARTERED PRACTICE

DIMENSIONS TO BE CONFIRMED ON SITE PRIOR TO START OF WORKS AND ODA TO BE INFORMED OF DISCREPANCIES IMMEDIATELY. NO DIMENSIONS TO BE SCALED FROM THIS DRAWING.
ALL MATERIALS AND WORKS ARE TO BE CARRIED OUT IN ACCORDANCE WITH THE LATEST REVISION OF THE APPROPRIATE BRITISH STANDARDS OR EURO CODE. PLANNING APPROVAL, CURRENT BUILDING REGULATIONS AND CODES OF PRACTICE.
PARTY WALL ACT - NOTICES UNDER THE PARTY WALL ACT ARE TO BE SERVED BY THE PROPERTY OWNER OR APPOINTED THIRD PARTY BY PROPERTY OWNER. HEALTH AND SAFETY - CDM 2015 REGULATIONS APPLY TO ALL CONSTRUCTION WORKS TO BE CARRIED OUT AND APPLY TO DESIGNERS, CONTRACTORS AND THE CLIENT, AS SUCH ALL PARTIES HAVE DUTIES UNDER THESE REGULATIONS.

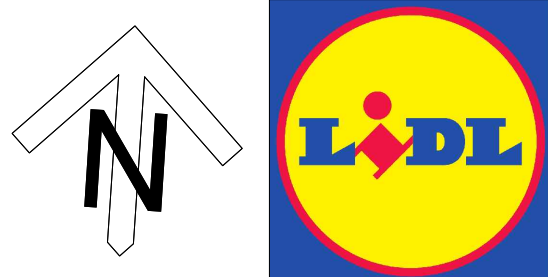

Rev Description Date Rev by Chk by

Revisions

Client
LIDL GREAT BRITAIN LTD.
Foxes Park, Brownhill Way,
Nursling, Hampshire, SO16 0AW
Project
STONEHAM LANE, EASTLEIGH
SOUTHAMPTON
Drawing
PROPOSED FLOOR PLANS
Project No:
20321
Drawing No:
AD 111

Purpose of Issue
PLANNING

Scale @ A1
1:100

Drawn
NE

Checked
LMC

Revision
-

Date
MAY 2022

DO NOT USE FOR CONSTRUCTION



One Design Architects Ltd, Unit 5 Mercury Quays, Ashley Lane, Shipley,
West Yorkshire, BD17 7DB
Tel: 01274 591188
www.onedesignarchitects.com mail@onedesignarchitects.com
Registered in England & Wales No: 08355643

Architectural