




PROPOSED ELEVATION
(NORTH)

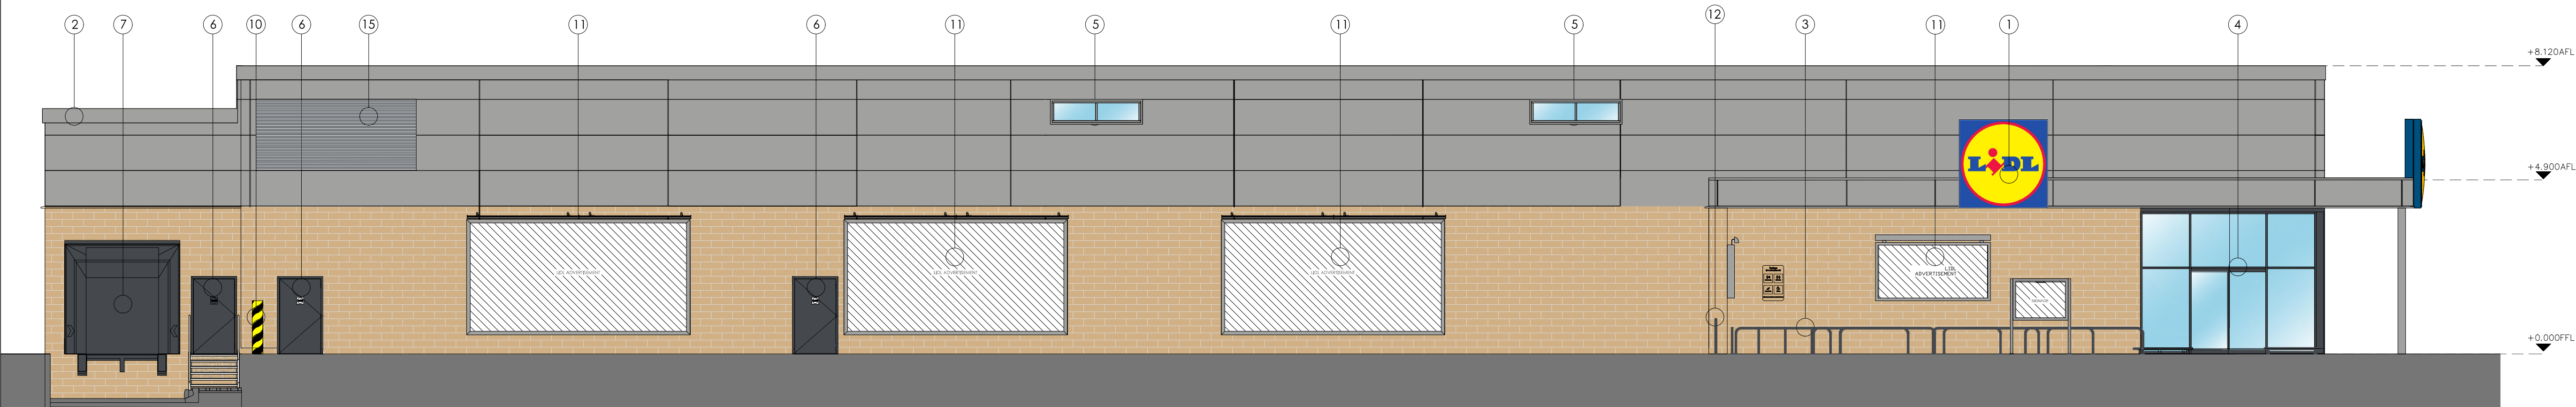


PROPOSED ELEVATION
(SOUTH)

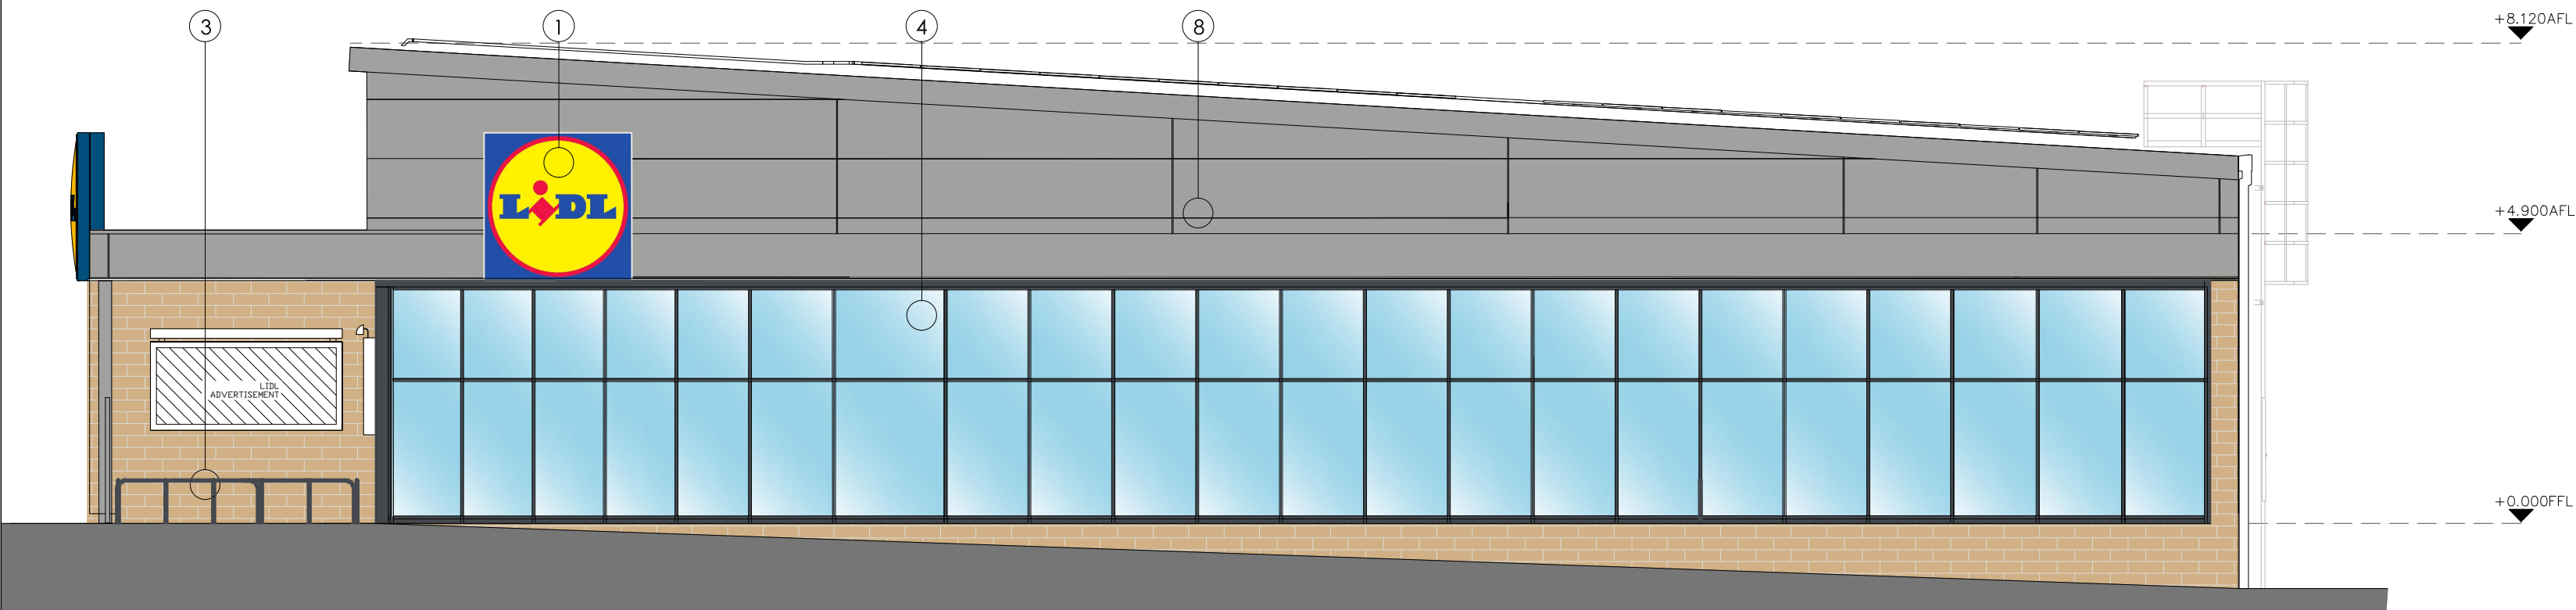


PROPOSED ELEVATION
(EAST)

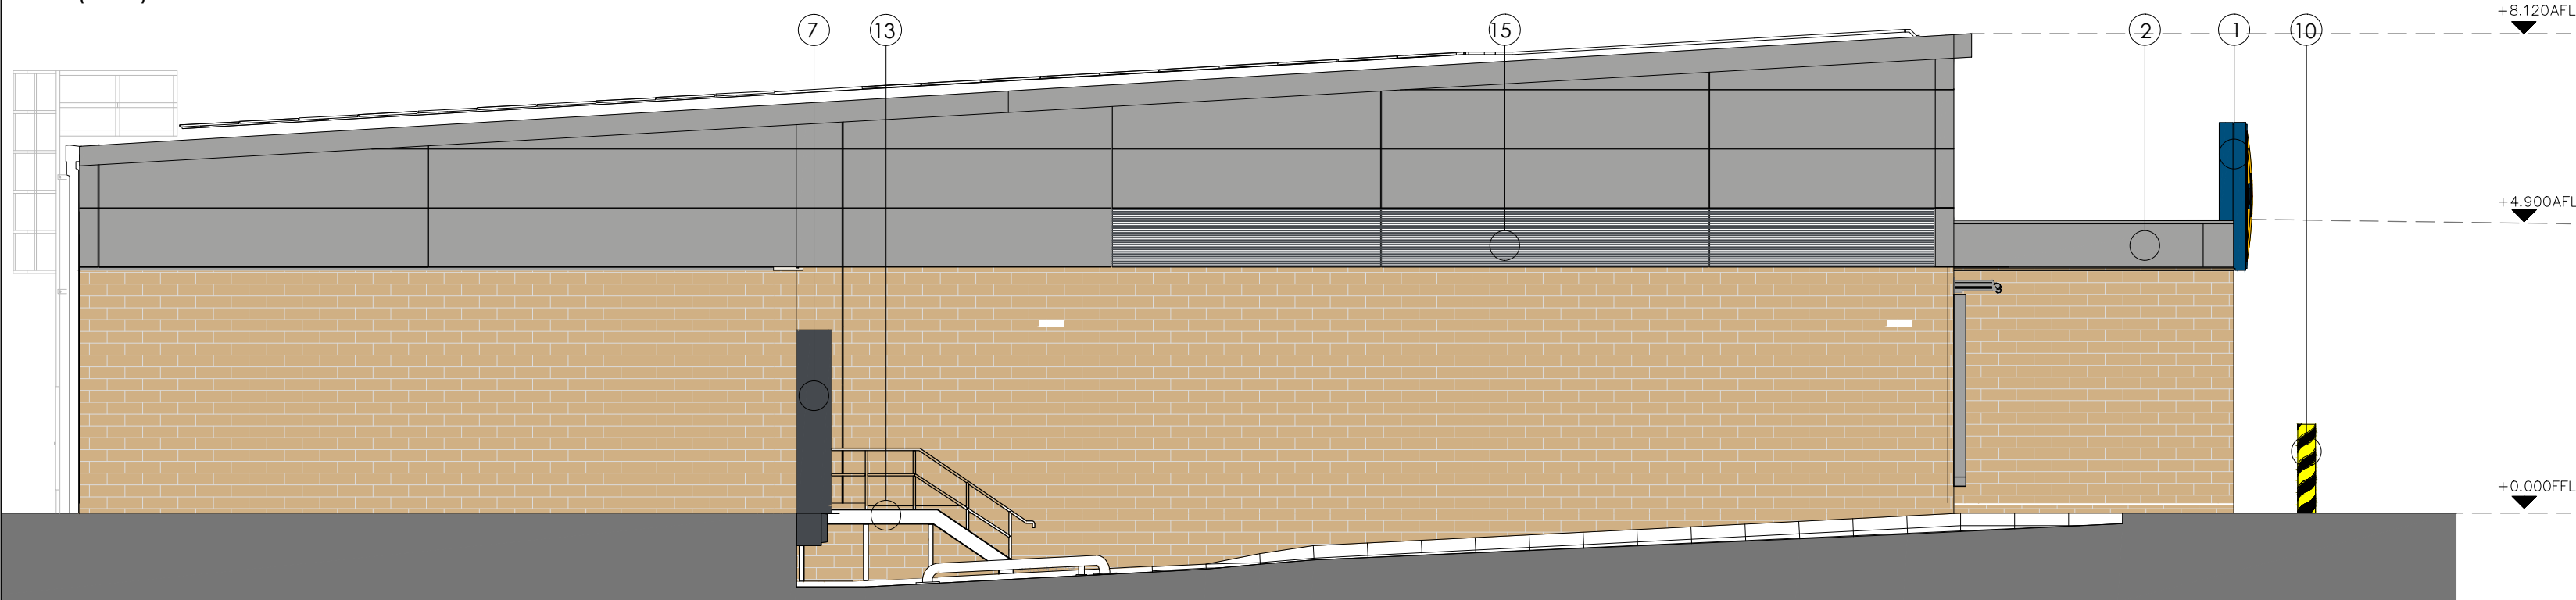

PROPOSED ELEVATION
(WEST)

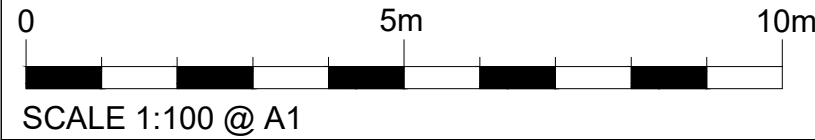


PROPOSED MATERIALS FINISHES DRAWING TO BE READ IN CONJUNCTION WITH LIDL SPECIFICATION. MATERIALS INDICATED ARE ILLUSTRATIVE ONLY AND MAY NOT MATCH THE FINAL FINISH.	
1	NEW LIDL SIGNAGE INTERNALLY ILLUMINATED 2500mm X 2500mm - SUBJECT TO SIGNAGE APPROVAL
2	PARAPET CLADDING COLOUR: SILVER METALLIC, RAL 9006
3	STAINLESS STEEL TROLLEY BAYS/RAILS
4	PROPOSED FULL HEIGHT CURTAIN WALL GLAZING COLOUR: GREY, RAL 7024
5	PROPOSED WELFARE WINDOW (FROSTED GLASS) COLOUR: GREY, RAL 7024
6	PROPOSED DOORS/MGE DOORS/ UTILITY ROOM COLOUR: GREY, RAL 7024
7	PROPOSED DELIVERY DOCK SECTION DOOR COLOUR: GREY, RAL 7024 WITH DOCK SHELTER
8	NEW METAL CLADDING TO SOFFITS, FACIAS, NEW TRIMS, FLASHING, GUTTERS AND RWP COLOUR: SILVER METALLIC, RAL 9006 150 Ø RWP'S TO HAVE ANTI CLIMB GUARDS
9	PROPOSED COMPOSITE ROOF CLADDING TO BE INSTALLED TO MATCH WALL CLADDING COLOUR: SILVER METALLIC, RAL 9006
10	HGV BOLLARD 1500mm HIGH BLACK AND YELLOW
11	WALL MOUNTED BILLBOARDS SHOWN INDICATIVELY SUBJECT TO SIGNAGE APPROVAL
12	STAINLESS STEEL BOLLARDS TO BE DOMED-TOP MARINE GRADE 316, 1000mm HIGH
13	GALVANISED STAINLESS STEEL DRIVERS STAIRS
14	ROOF MOUNTED SOLAR PV PANELS
15	VENTILATION LOUVRES TO PROVIDE AIR FLOW TO ROOF PLANT.
	GAULT / LIGHT BRICK, SUPPLIER TBC
	CLADDING PANELS IN SILVER METALLIC RAL 9006

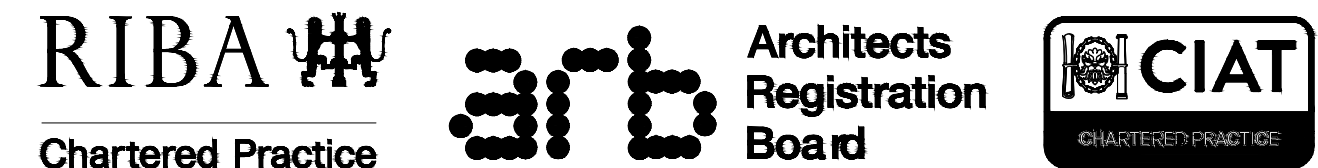

DIMENSIONS TO BE CONFIRMED ON SITE PRIOR TO START OF WORKS AND ODA TO BE INFORMED OF DISCREPANCIES IMMEDIATELY. NO DIMENSIONS TO BE SCALED FROM THIS DRAWING.
ALL MATERIALS AND WORKS ARE TO BE CARRIED OUT IN ACCORDANCE WITH THE LATEST REVISION OF THE APPROPRIATE BRITISH STANDARDS OR EURO CODE. PLANNING APPROVAL, CURRENT BUILDING REGULATIONS AND CODES OF PRACTICE.
PARTY WALL ACT - NOTICES UNDER THE PARTY WALL ACT ARE TO BE SERVED BY THE PROPERTY OWNER OR APPOINTED THIRD PARTY BY PROPERTY OWNER. HEALTH AND SAFETY - CDM 2015 REGULATIONS APPLY TO ALL CONSTRUCTION WORKS TO BE CARRIED OUT AND APPLY TO DESIGNERS, CONTRACTORS AND THE CLIENT, AS SUCH ALL PARTIES HAVE DUTIES UNDER THESE REGULATIONS.

PROPOSED SIGNAGE SUBJECT TO SEPARATE APPLICATION

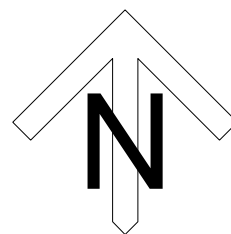

Rev	Description	Date	Rev	Chk	by
-----	-------------	------	-----	-----	----

Revisions

Client
LIDL GREAT BRITAIN LTD.
Foxes Park, Brownhill Way,
Nursling, Hampshire, SO16 0AW
Project
STONEHAM LANE, EASTLEIGH
SOUTHAMPTON
Drawing
PROPOSED ELEVATIONS
Project No:
20321
Drawing No:
AD 113

Purpose of Issue
PLANNING

Scale @ A1
1:100

Drawn
NE

Checked
LMC

Revision
-

Date
MAY 2022

DO NOT USE FOR CONSTRUCTION



One Design Architects Ltd, Unit 5 Mercury Quays, Ashley Lane, Shipley,
West Yorkshire, BD17 7DB
Tel: 01274 591188
www.onedesignarchitects.com mail@onedesignarchitects.com
Registered in England & Wales No: 08355643

Architectural