




7.00m DATUM
EXISTING SOUTH ELEVATION 1:100




7.00m DATUM
EXISTING WEST ELEVATION 1:100




7.00m DATUM
EXISTING NORTH ELEVATION 1:100

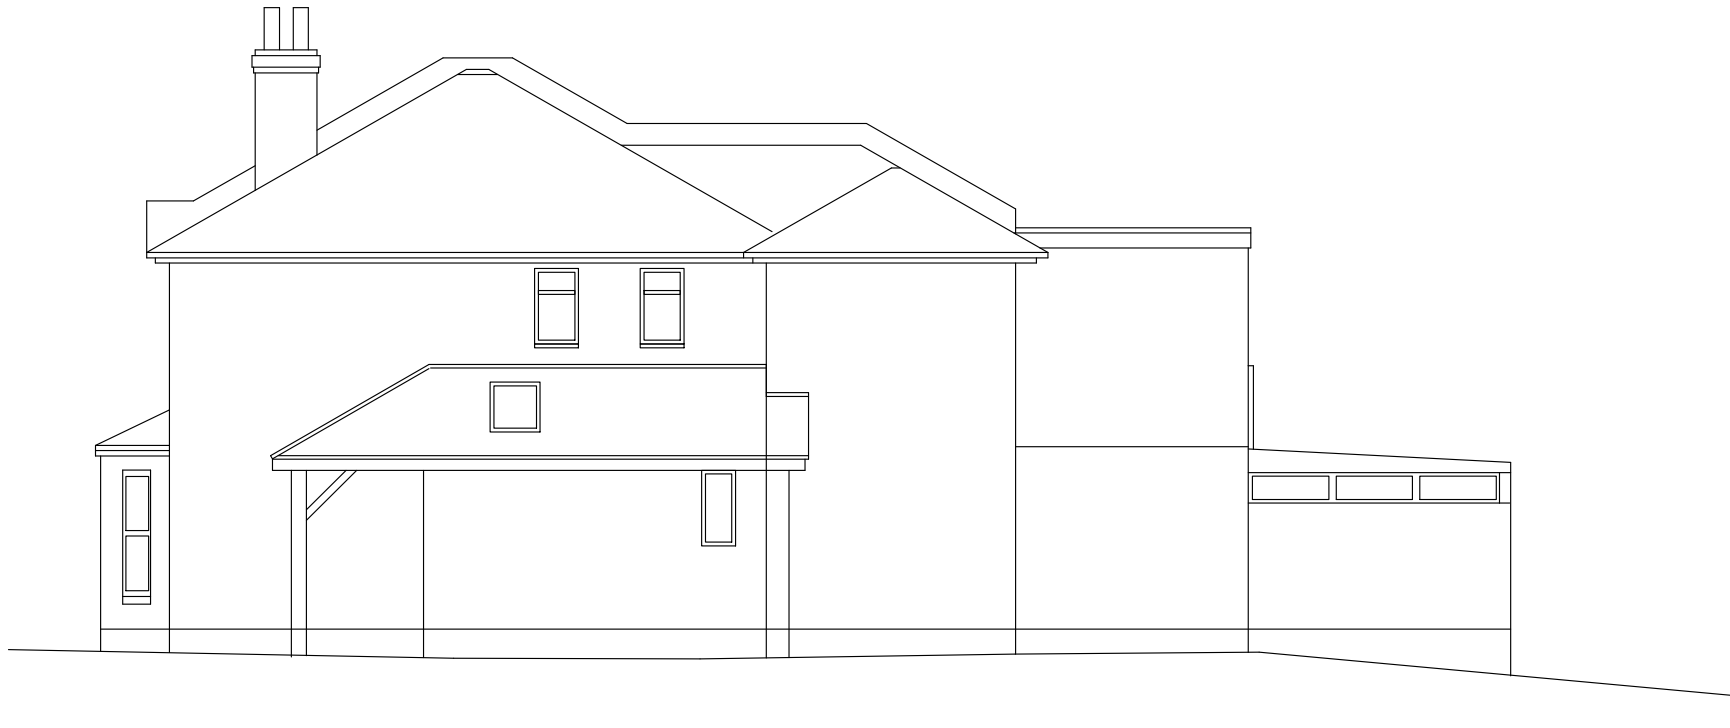


7.00m DATUM
EXISTING EAST ELEVATION 1:100

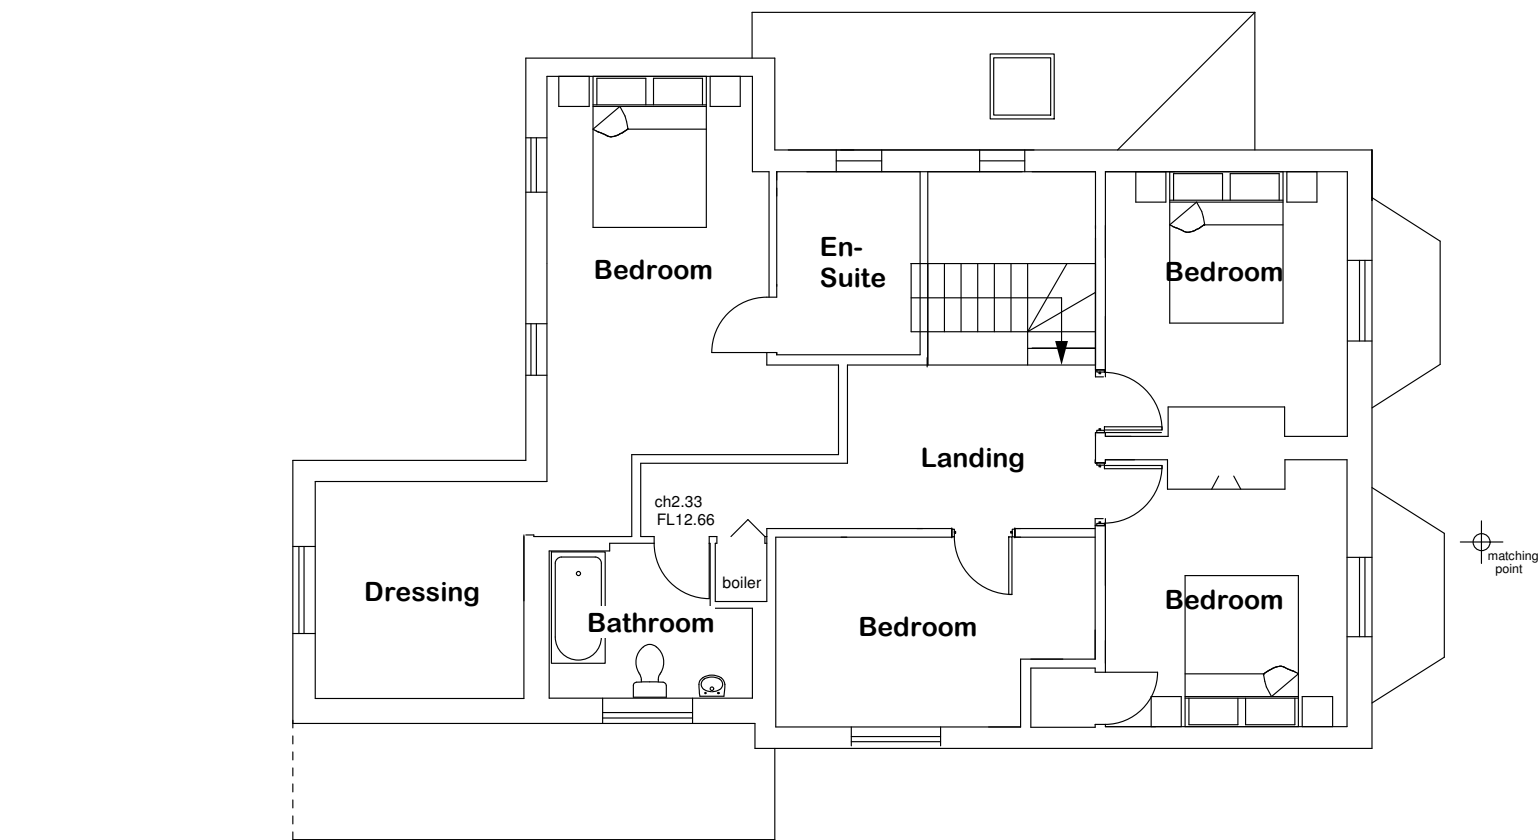

EXISTING FIRST FLOOR PLAN 1:100

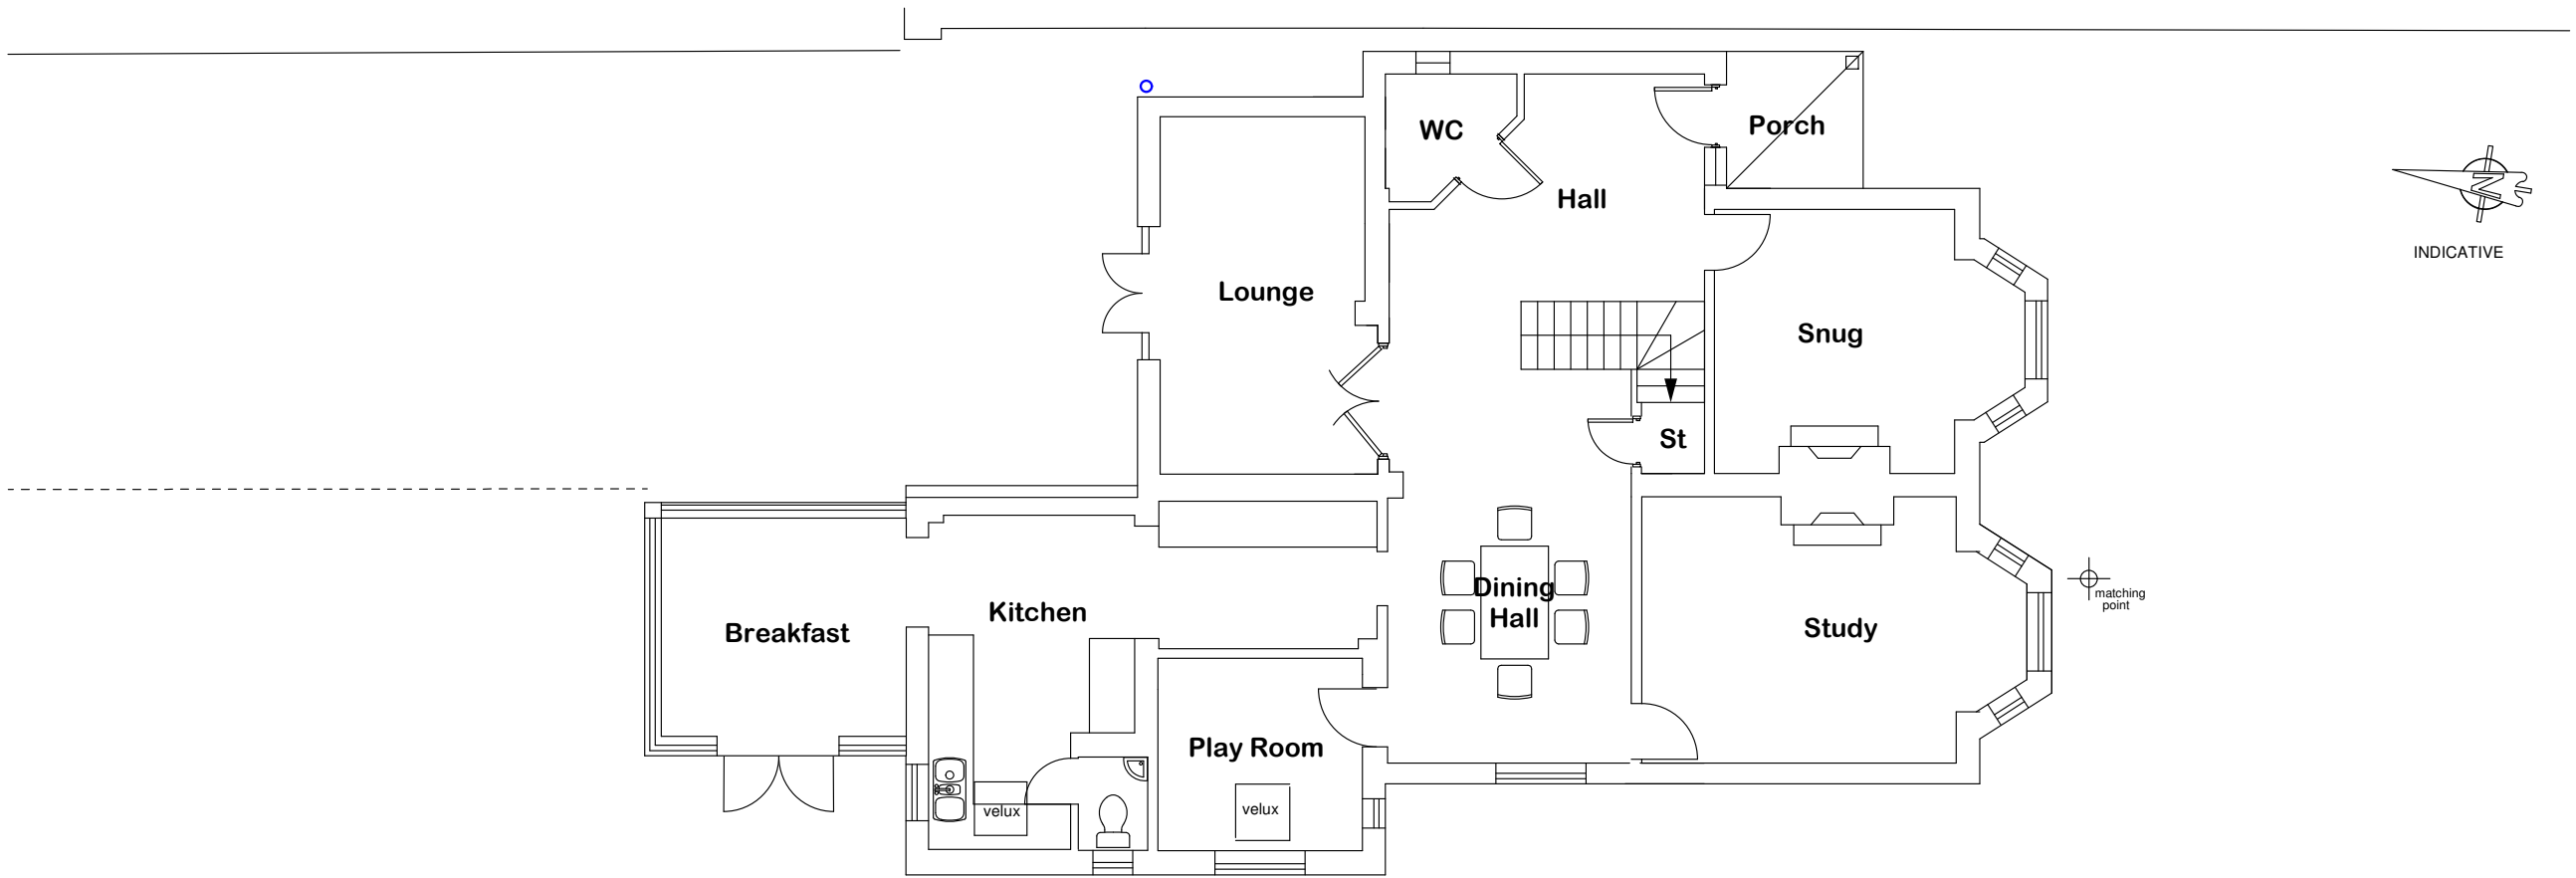

EXISTING GROUND FLOOR PLAN 1:100

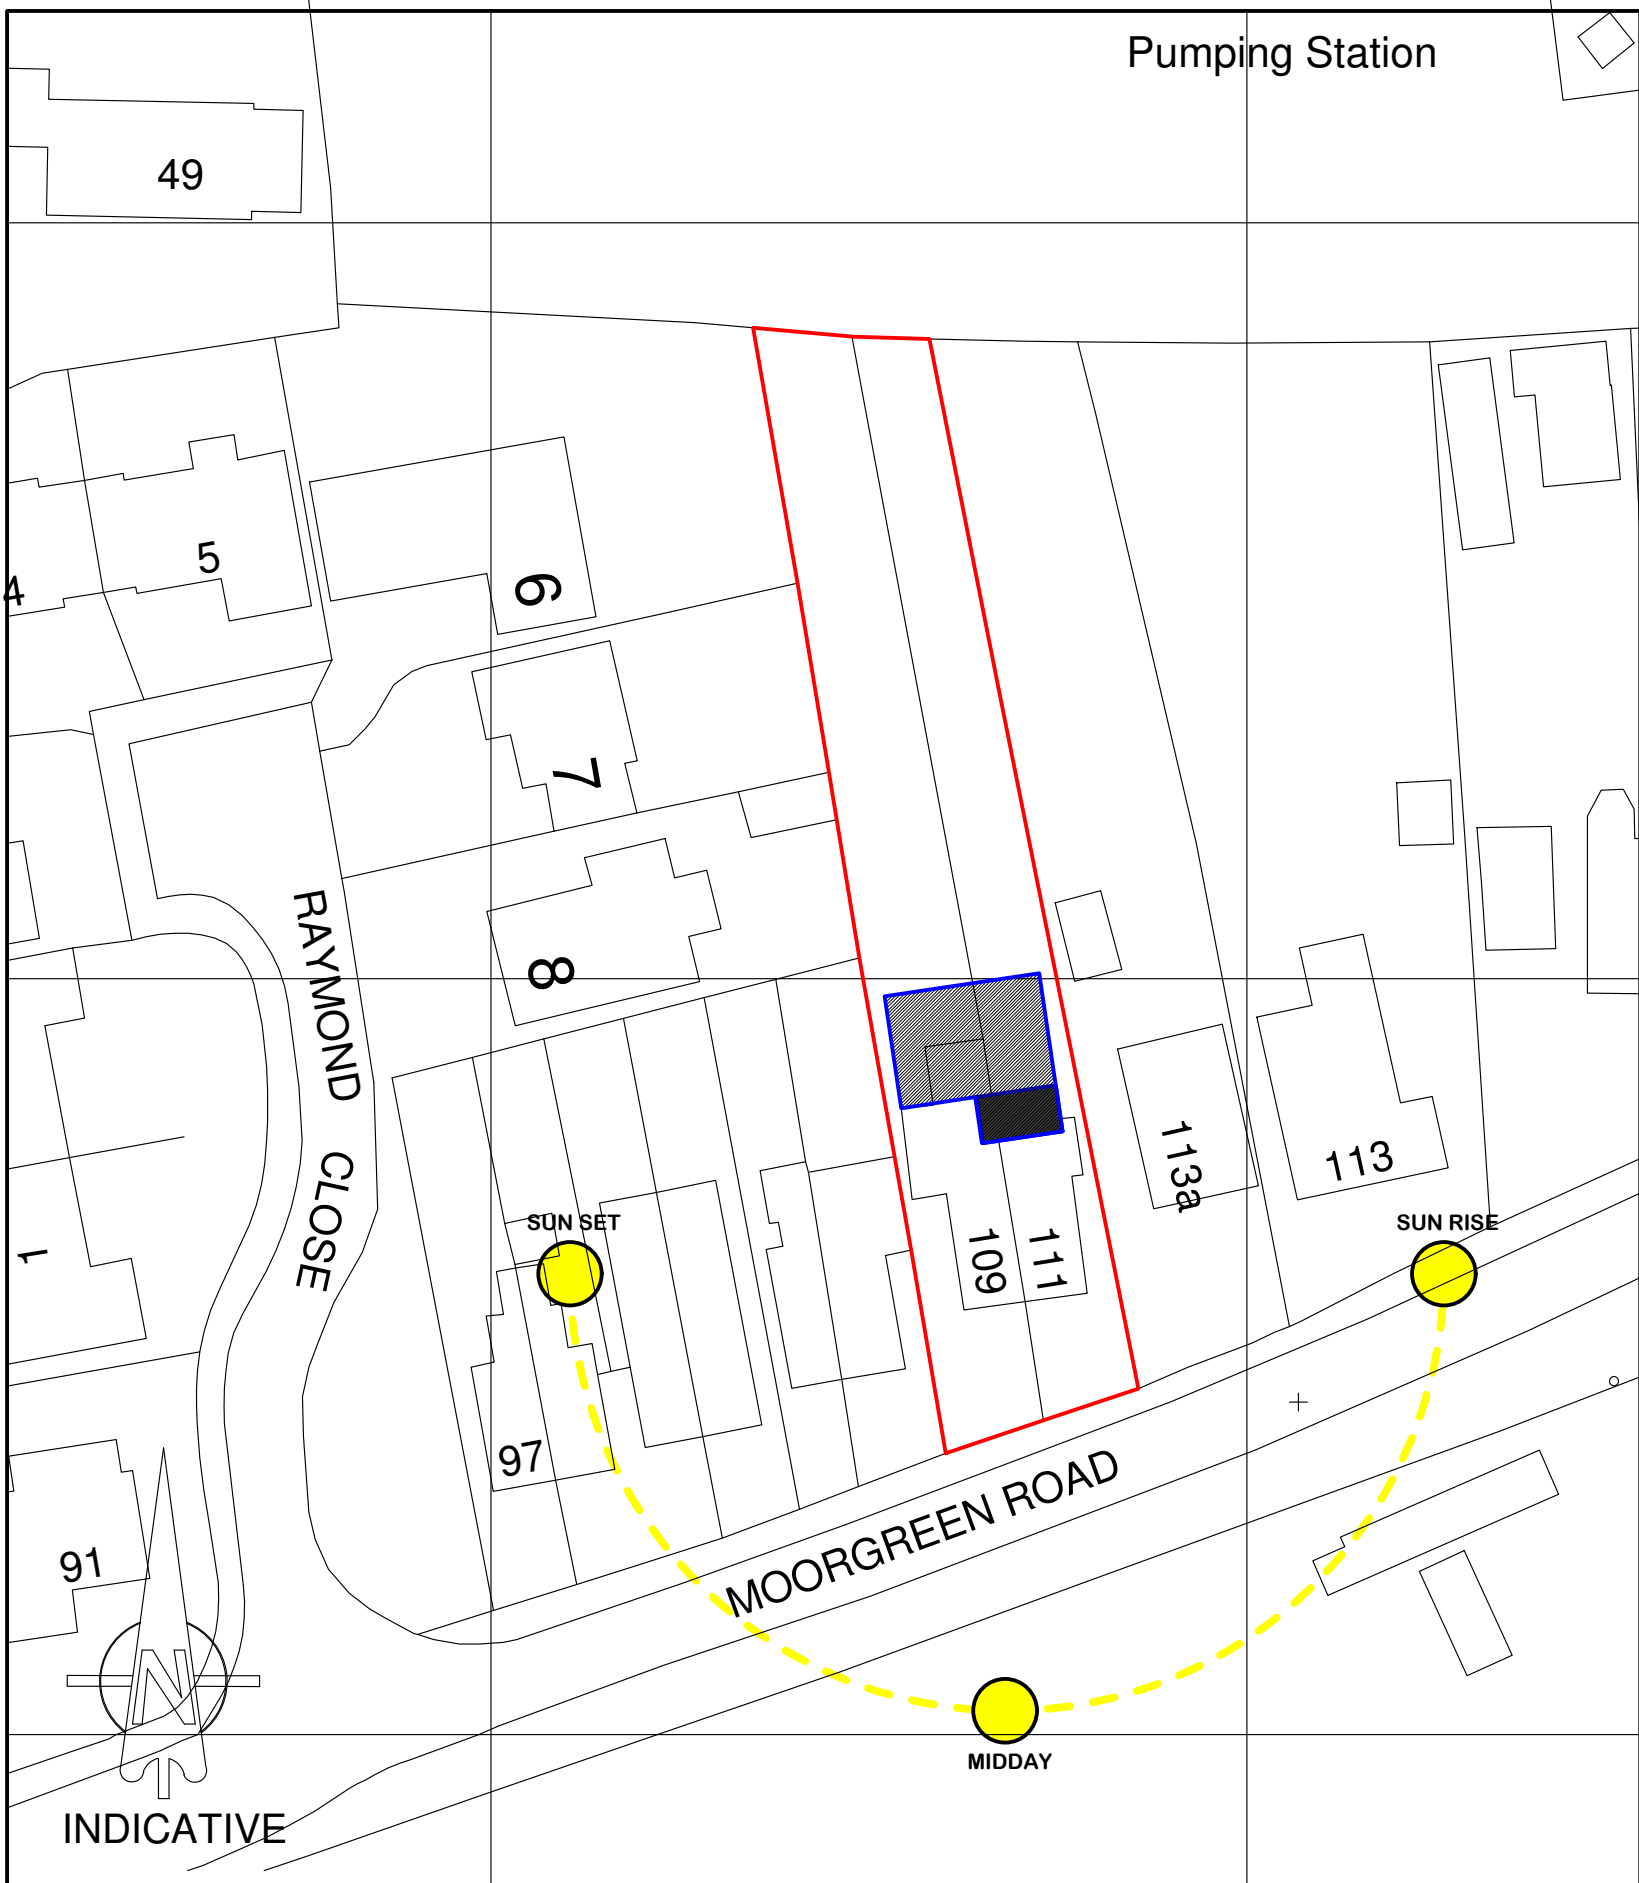

Ordnance Survey (c) Crown Copyright 2022. All rights reserved. Licence number 100020449

Site Plan 1:500

Important Notes

it is the sole responsibility of the building owner to draw up all legal agreements with adjoining property owner to cover the over hanging of any fascias, guttering, foundations or any part of the building. mdt design can not be held responsible in any way whatsoever for any legal costs or other costs incurred through any neighborhood disputes.

it is the sole responsibility of the building owner to comply with the party wall act 1996 mdt design can not be held responsible in any way if non compliance is adopted.

use figured dimensions only.

all dimensions in millimetres only unless stated otherwise.

all clients and contractors to check all drawings and to verify all dimensions on site prior to works commencing. any discrepancies in dimensions or boundary locations are to be brought to the attention of mdt design immediately before any further works take place on site.

this drawing is the copyright of mdt design and may not be copied, altered or reproduced in any form or passed to a third party without the written consent of mdt design

revisions

project

109-111 Moorgreen Road
West End
Southampton
Hampshire
SO30 2HG

client

Mrs Grievson

drawing

Existing Dwelling

stage

Stage 1 - Survey

scale

1:100 & 1:50@A1

date

June 2022

job no._

1555/10_

dwg no._

100_

revision

The Studio, 1A Portsmouth Road
Fishers Pond
Hampshire
SO50 7HF

T. 023 8069 3924
M. 07881 587261
E. info@mdtdesign.co.uk
W. www.mdtdesign.co.uk

