



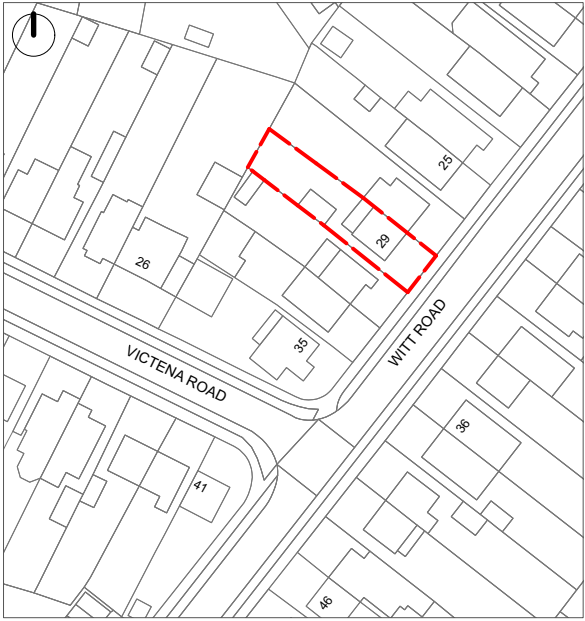


1 Location Plan
Scale: 1:1250

ReQuestAPlan
Map number: TQRQM22152173508997


Title: WRE_Witt Road Extension
Map Produced for: Situated Architects LTD
© Crown copyright and database rights 2022 OS 100042766
Project ID:
Date of Purchase: 01-06-2022
1 Years subscription from 01-06-2022 for 1 workstation.

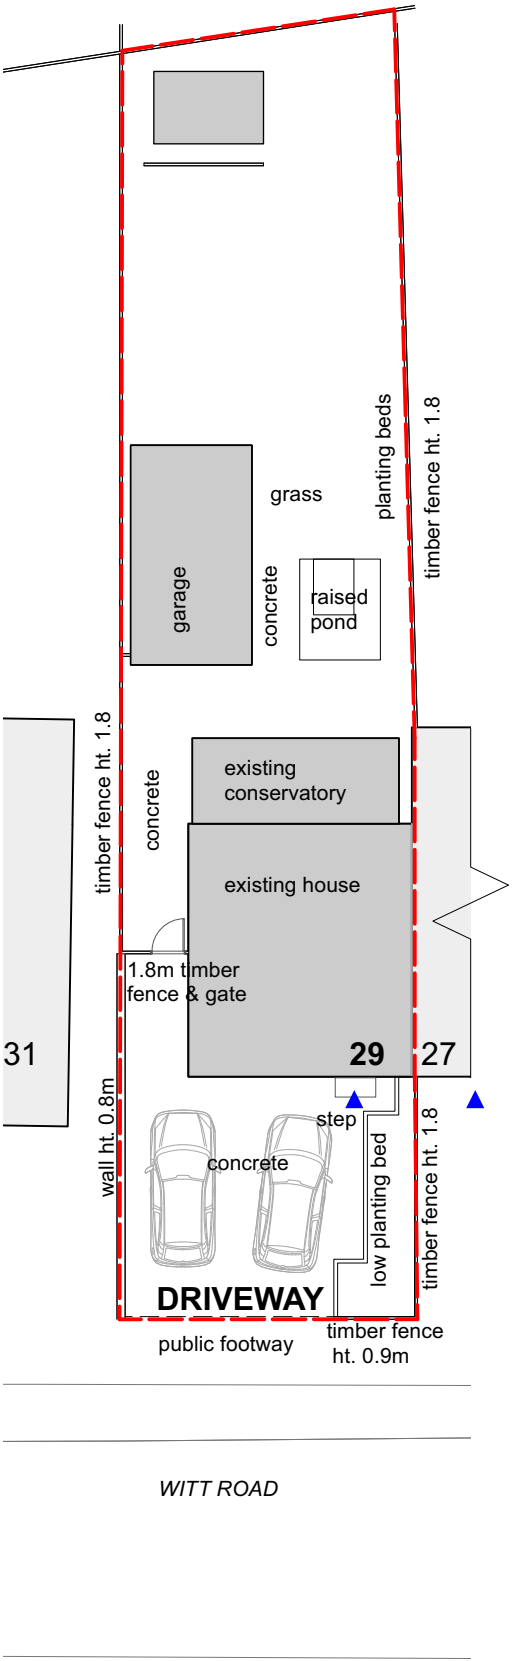

2 Existing Site Plan and Parking Layout
Scale: 1:200

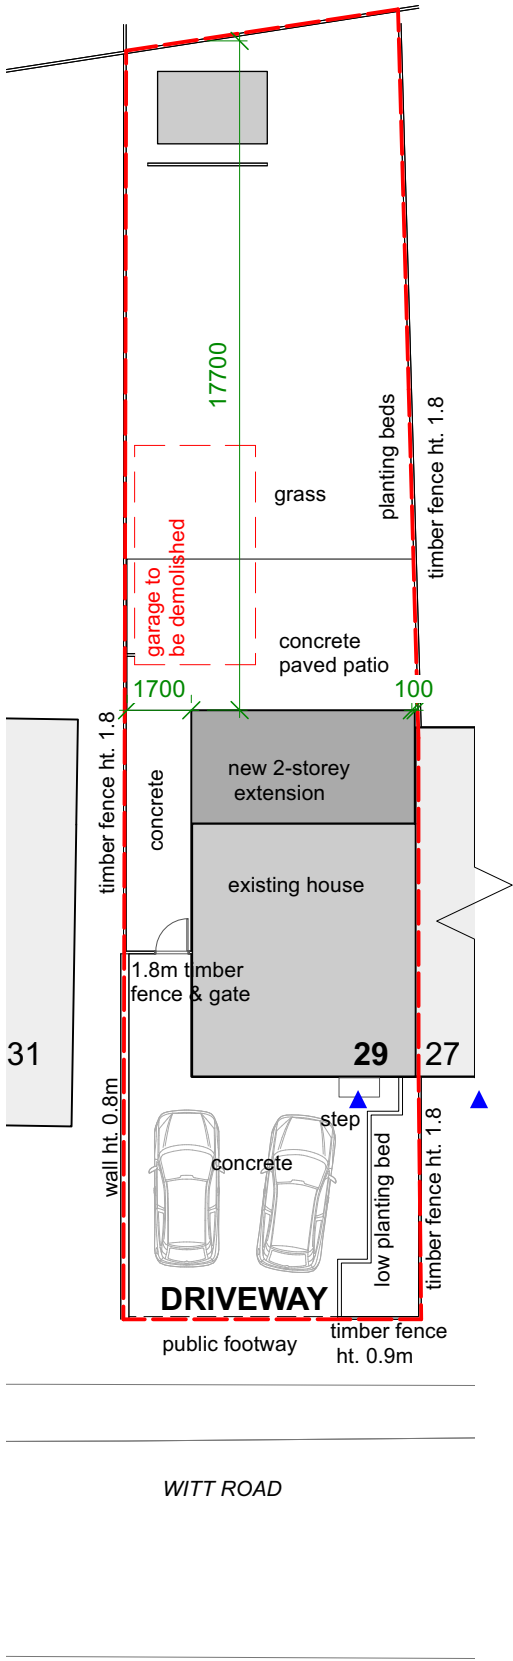

3 Proposed Site Plan and Parking Layout
Scale: 1:200

 

DO NOT SCALE FROM THIS DRAWING
Scaling for Local Authority for Planning purposes only.
Situated Architects take no responsibility for the location of legal
boundaries indicated on this drawing.
All dimensions are in millimeters unless stated otherwise.
Discrepancies should be reported to the Architect on discovery.

The confidential copyright of this drawing and information
displayed is the property of Situated Architects Ltd and shall not
be copied or used for any purpose without written consent.

rev.	date	description
P01.00	10.08.22	full planning submission
P01.01	01.09.22	planning edit - parking layout shown

SITUATED
architects

PO Box 693 Southampton SO50 0QJ

studio@situated-architects.co.uk
hampshire: 07840894928 derbyshire: 07422555365

project	Witt Road extension
client	S & P Eastwood
drawn	HP
check	AK
scale	1:1250 / 1:200 @A3

drawing title	Location and Site Plans
project - originator - volume - level - type - role - number	WRE-SIT-ZZ-XX-DR-A-0100
status / suitability	Planning
revision	P01
version	.01