






West (Front) Elevation - As Proposed

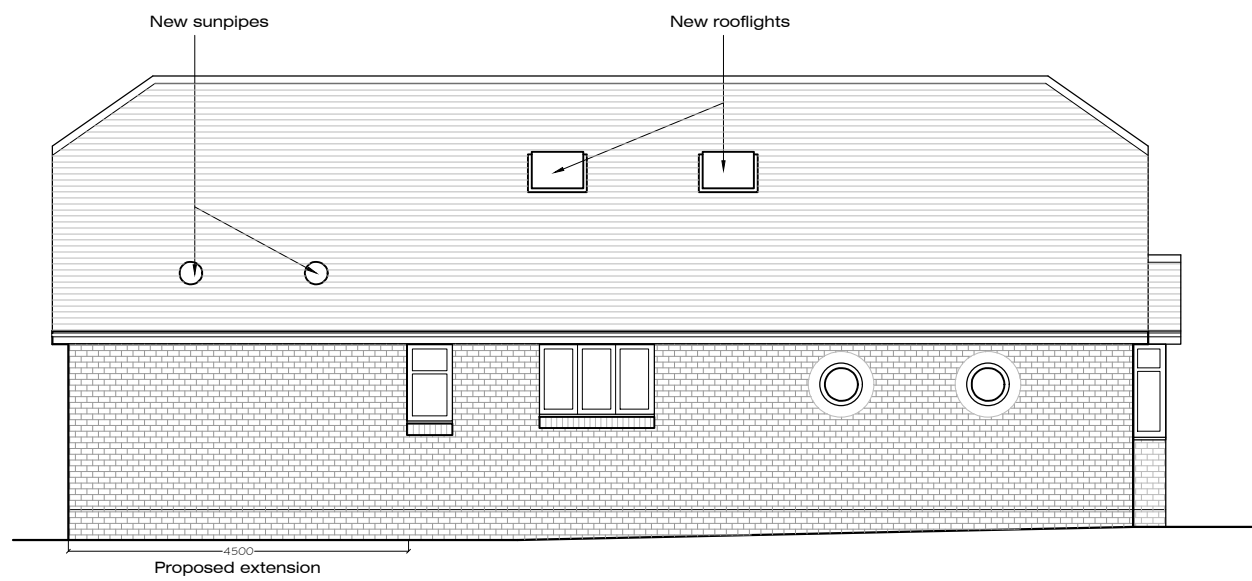


North (Side) Elevation - As Proposed

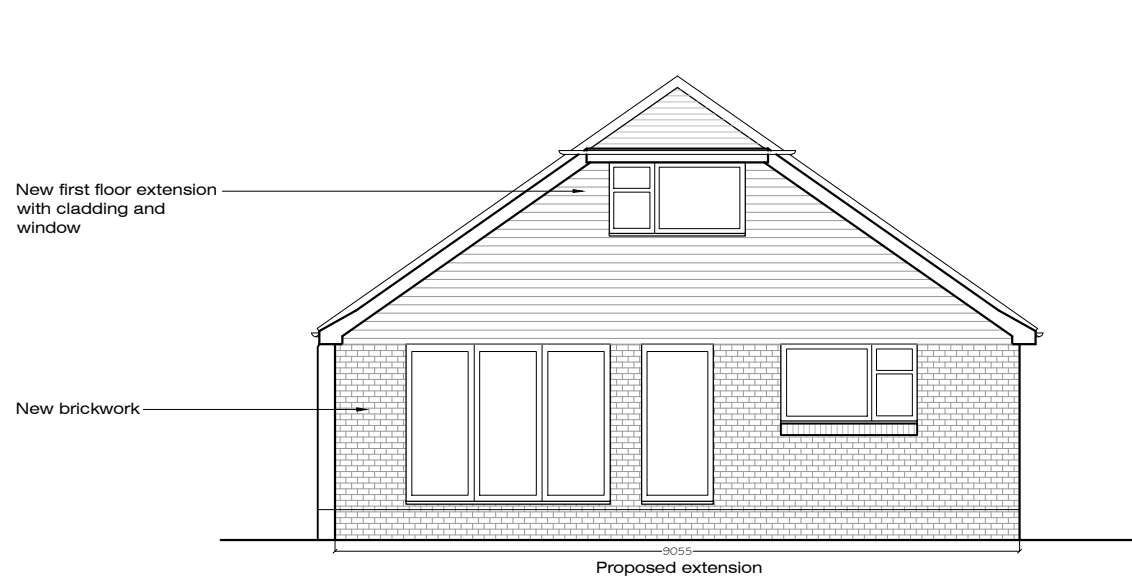


East (Rear) Elevation - As Proposed

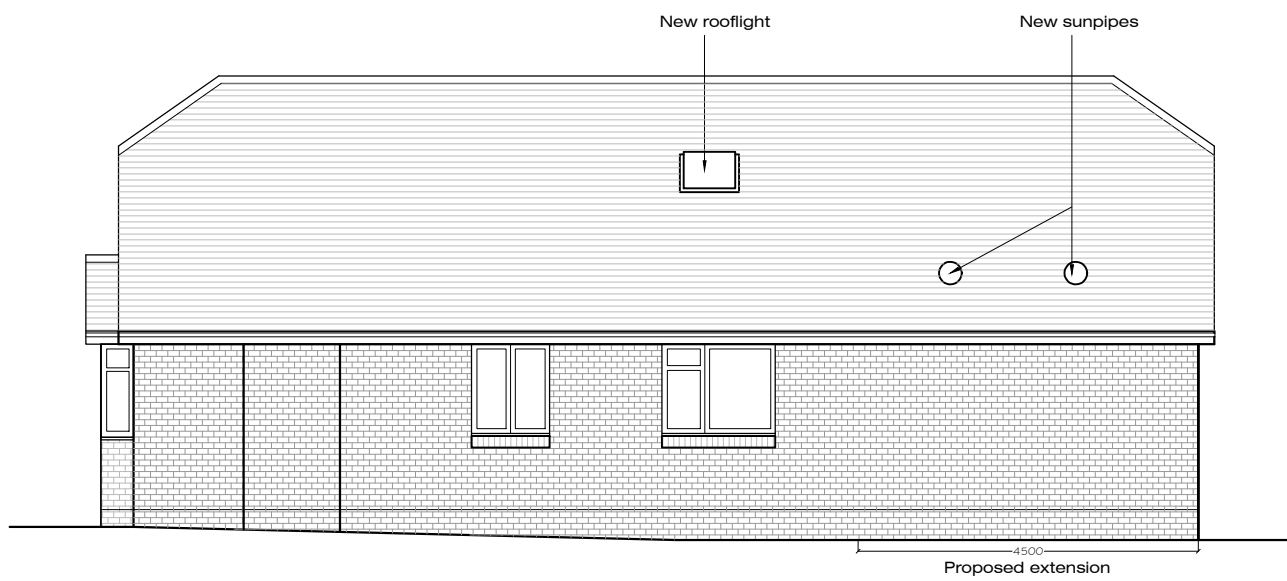

South (Side) Elevation - As Proposed

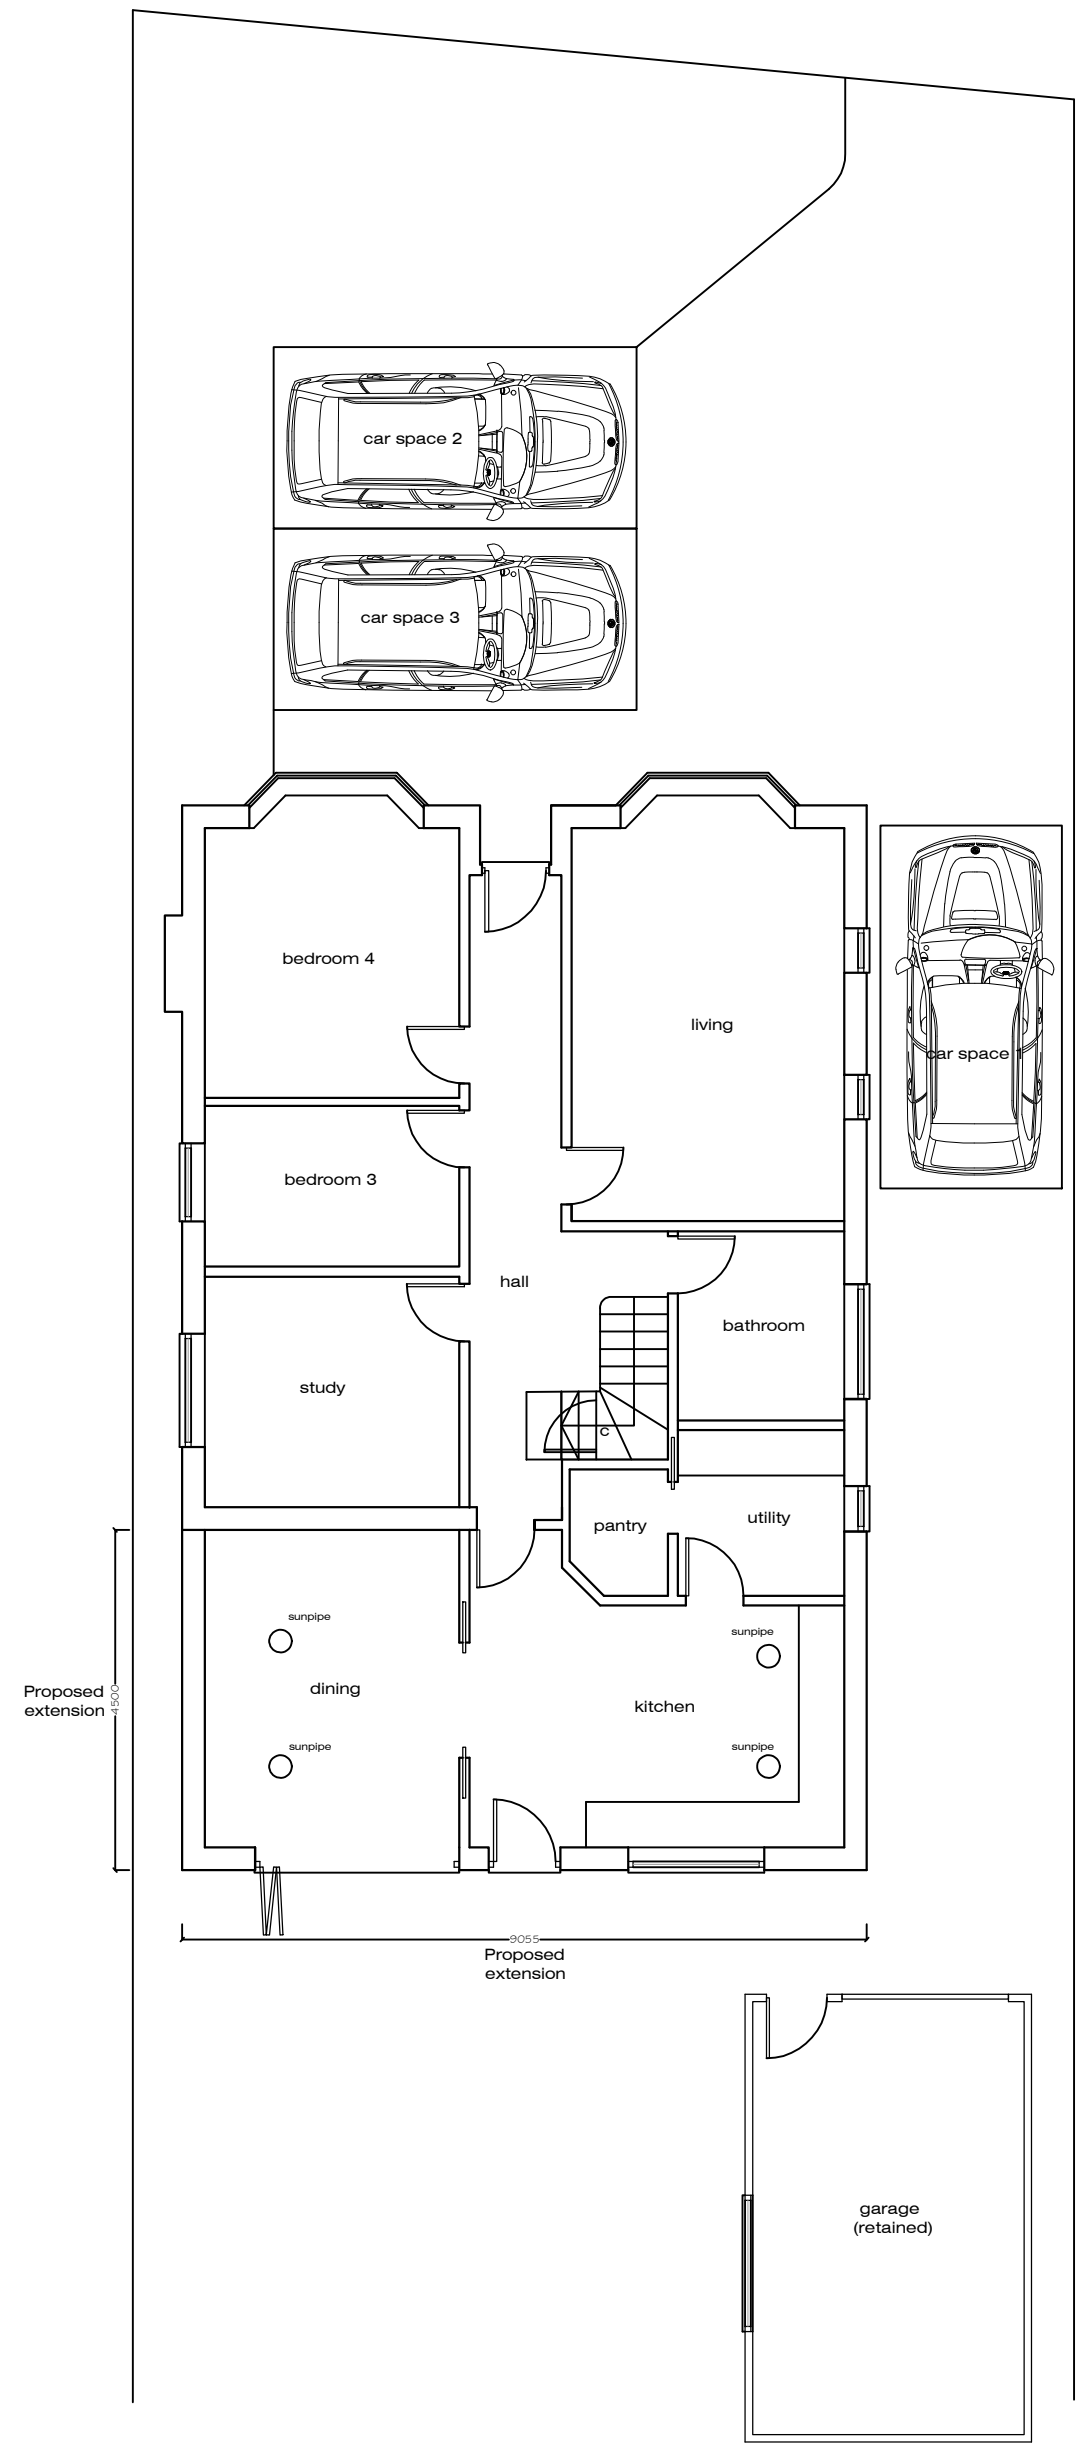

Ground Floor Plan - As Proposed

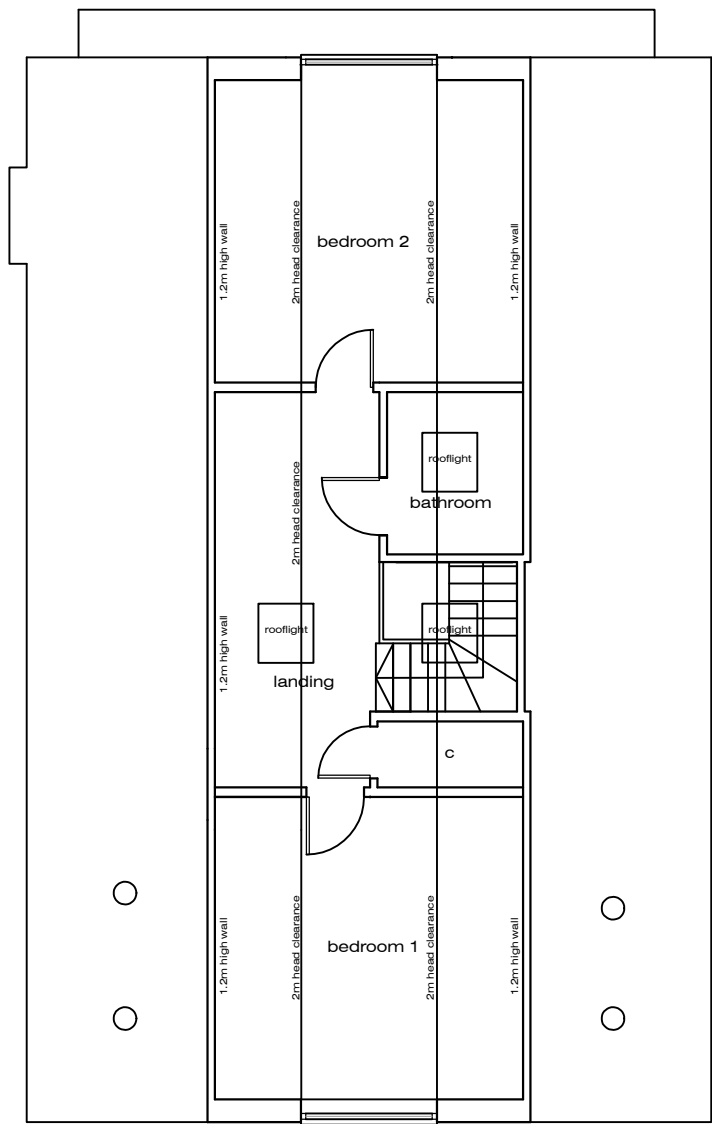

First Floor Plan - As Proposed



Block Plan - As Proposed 1:500

A	General amendments to plans and elevations - Re-issued for Planning Application	NJ	23-08-22
-	Issued for Planning Application	NJ	06-06-22
Rev.		By	Date

Wildern Architecture Ltd
The Hawthorns, 105 Dibles Road,
Warsash, Southampton, SO31 9JL
07920 260758

Project
27 Hobb Lane, Hedge End,
Southampton, SO30 0GG

Client
Mr and Mrs I Perry

Title Plans & Elevations - As Proposed			
Date	Jan 22	Drawn By	NJ
Job No.	Drawing No.	Scale	Revision
W21-017	101	1:100 /500@A1	A