






Proposed First Floor Plan 1:50

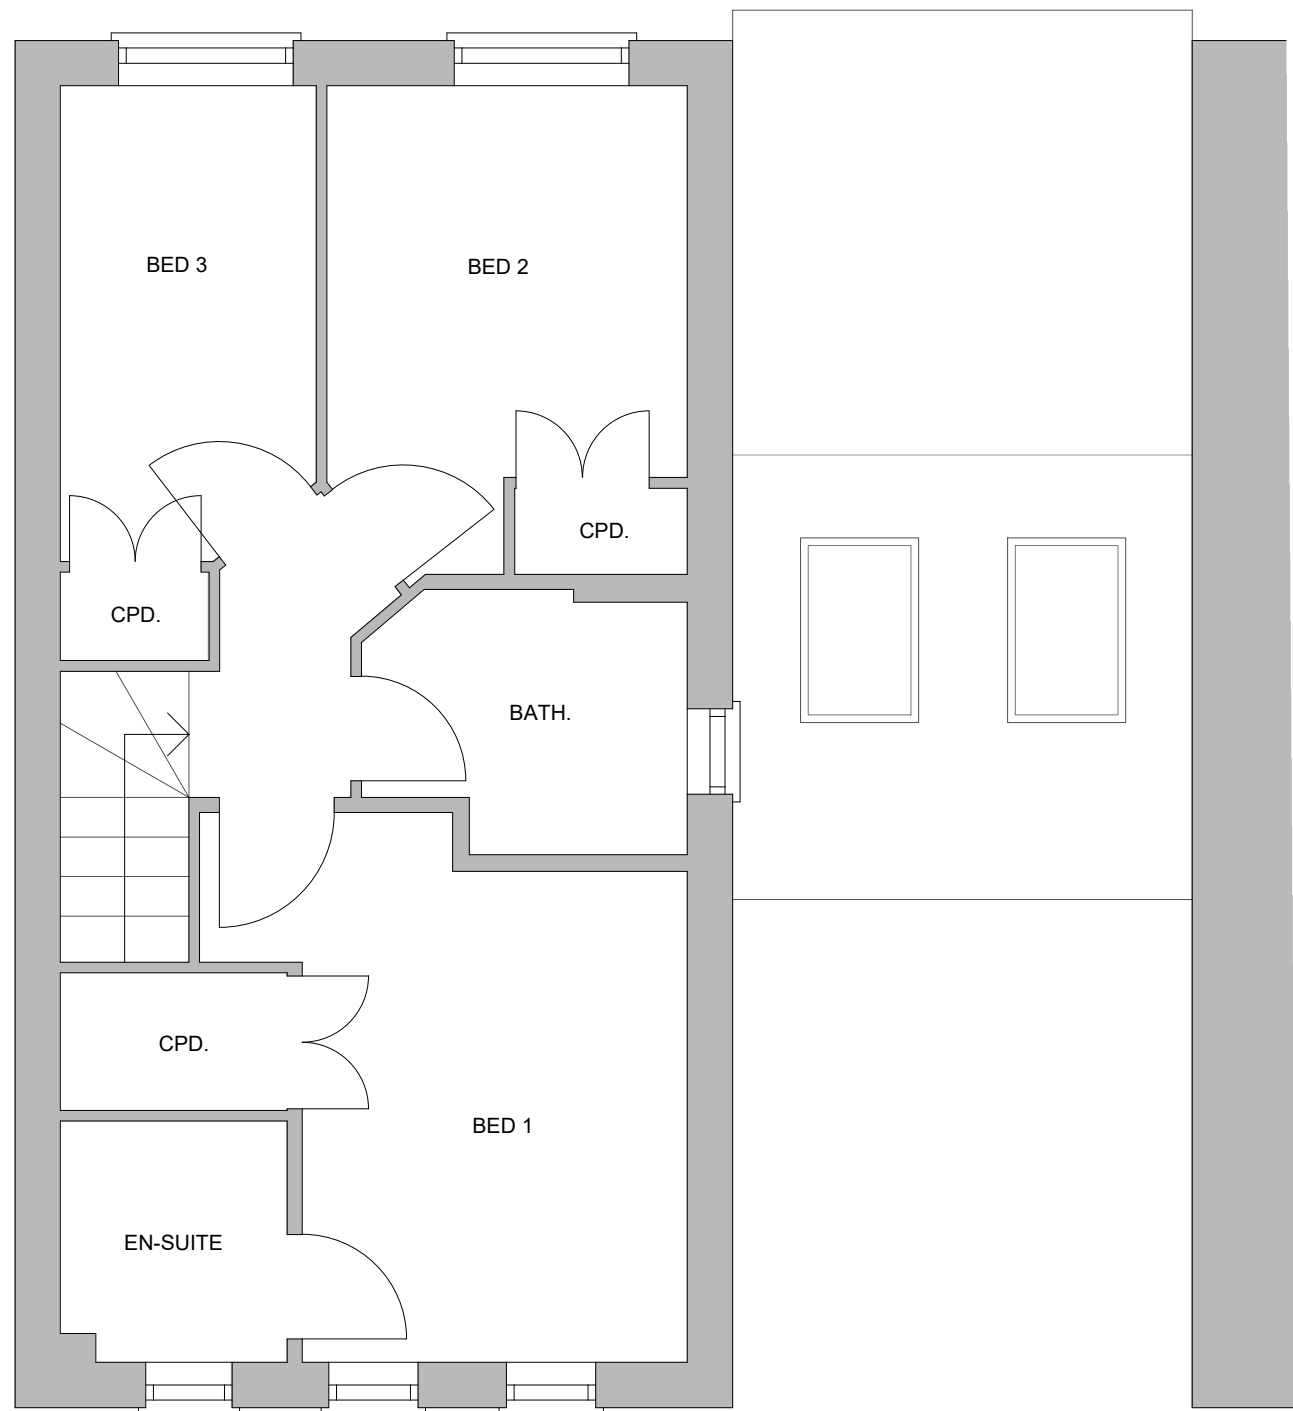


Proposed East (street) Elevation 1:50

 

Proposed West (rear) Elevation 1:50

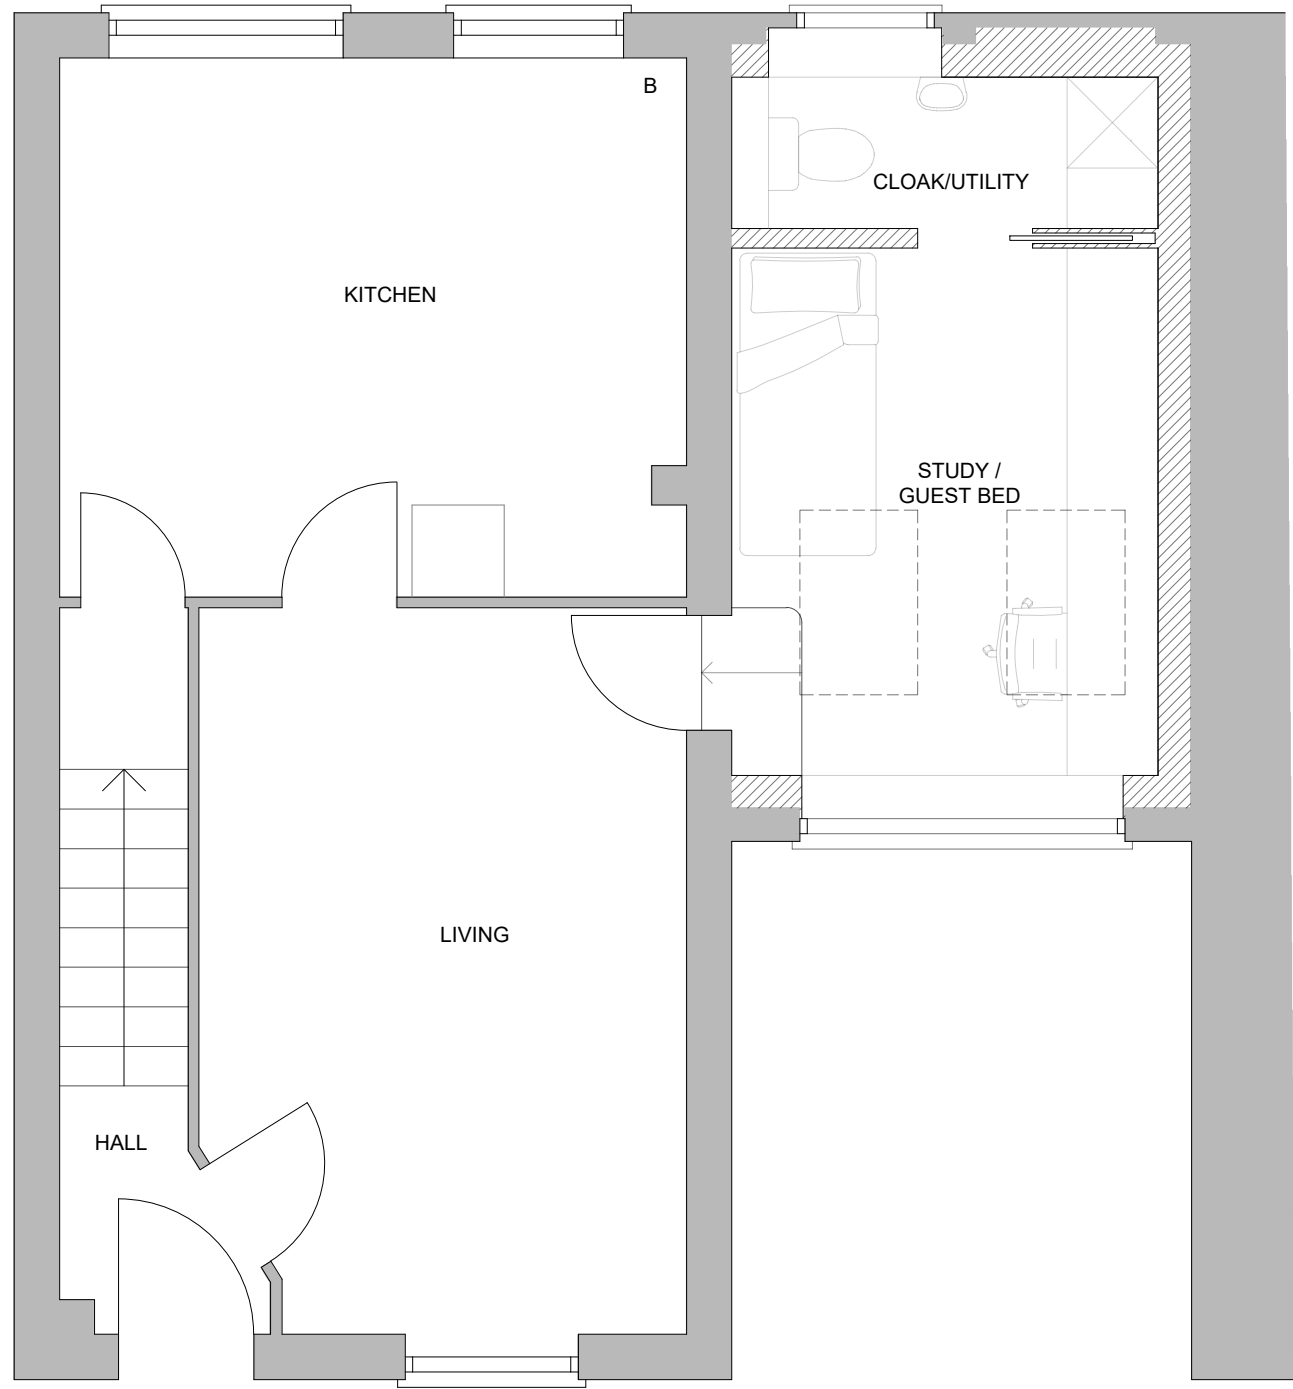

Proposed Ground Floor Plan 1:50

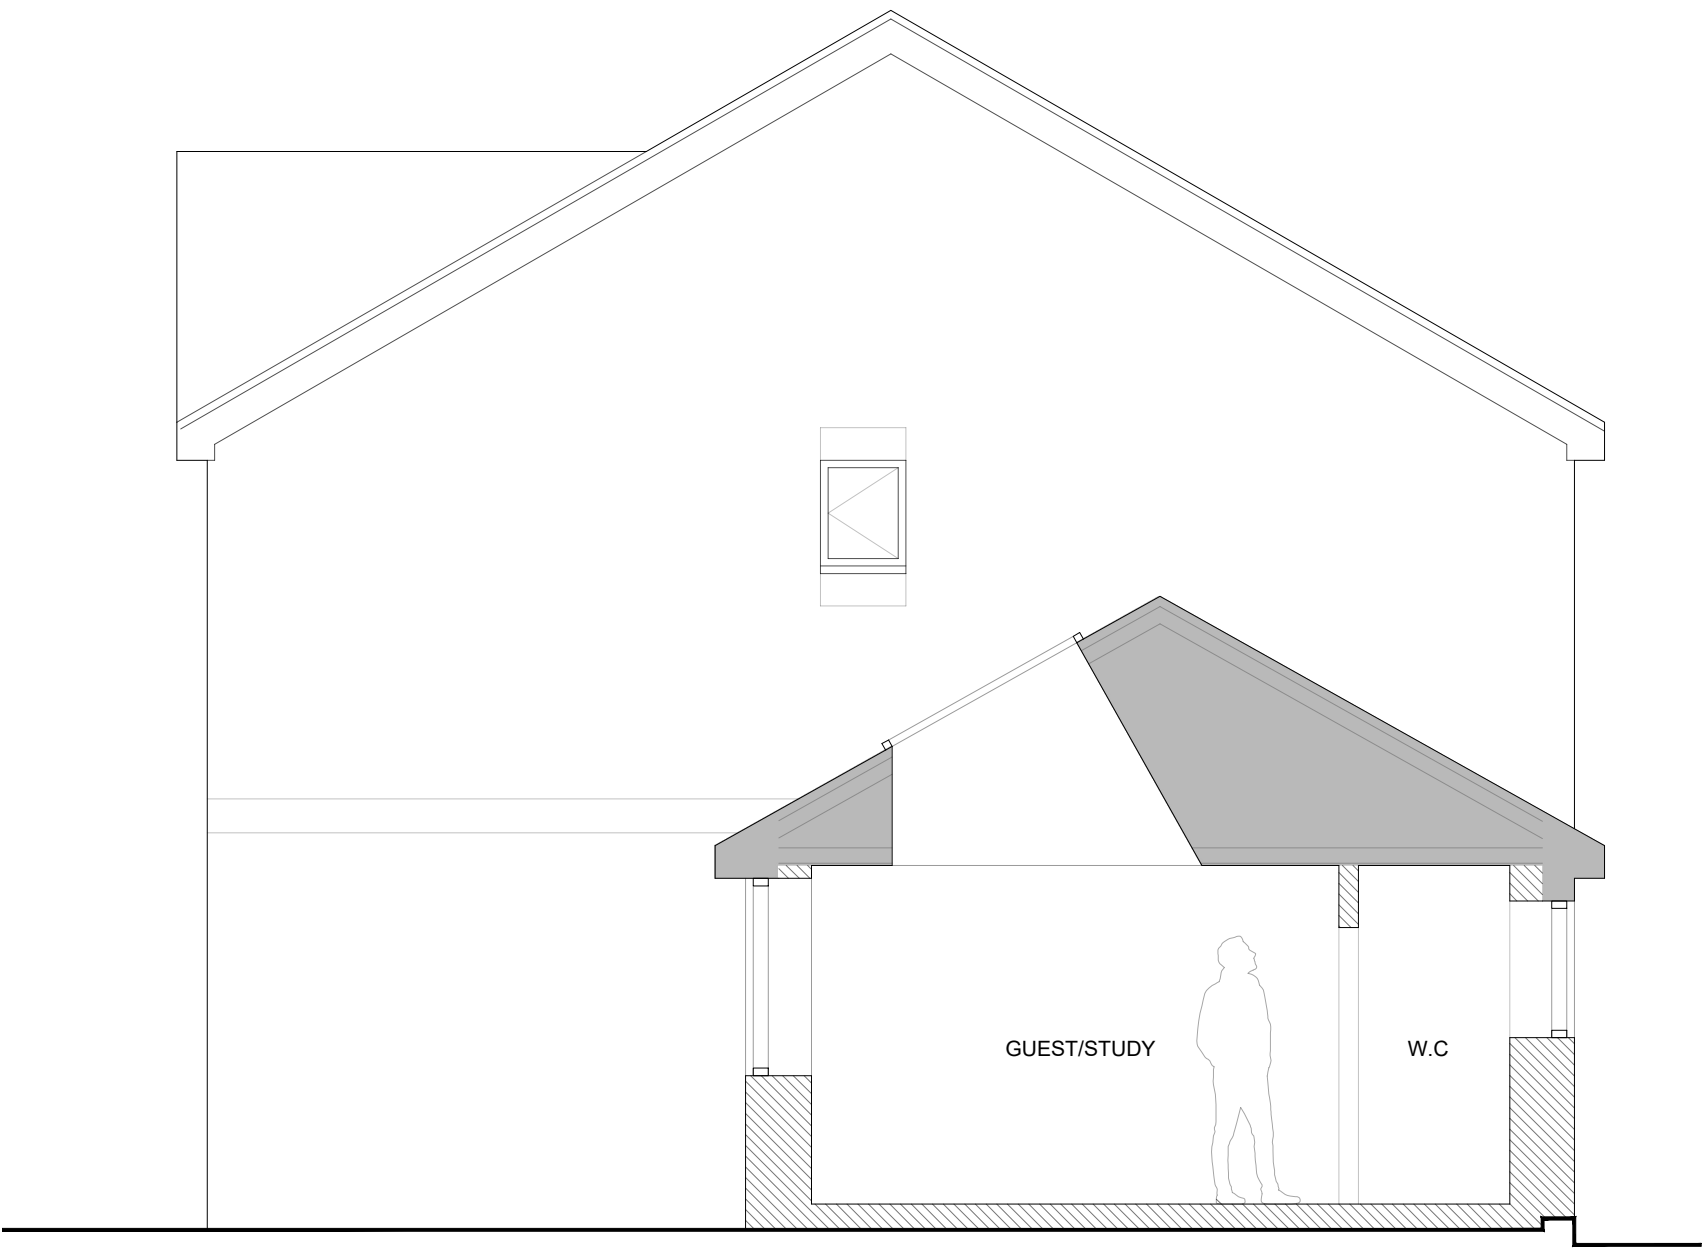

Proposed South (side) Elevation & Section through Garage 1:50

REVISION	DESCRIPTION	DATE
----------	-------------	------

PROJECT	48 MARSH GARDENS HEDGE END SO30 2XN
CLIENT	MR AND MRS TOMPKINS
DRAWING	PROPOSED PLANS & ELEVATIONS
NO.	1697/P/10
DATE	AUG 2022
SCALE	1:50 AT A1
DRAWN BY	MP
CHECKED BY	LW

bbd
ARCHITECTS
bizzy blue design ltd
riba chartered architects

horsefair arch
the horsefair
romsey
SO51 8EZ
t: 01794 524200
e: enquiries@bizzybluedesign.com