



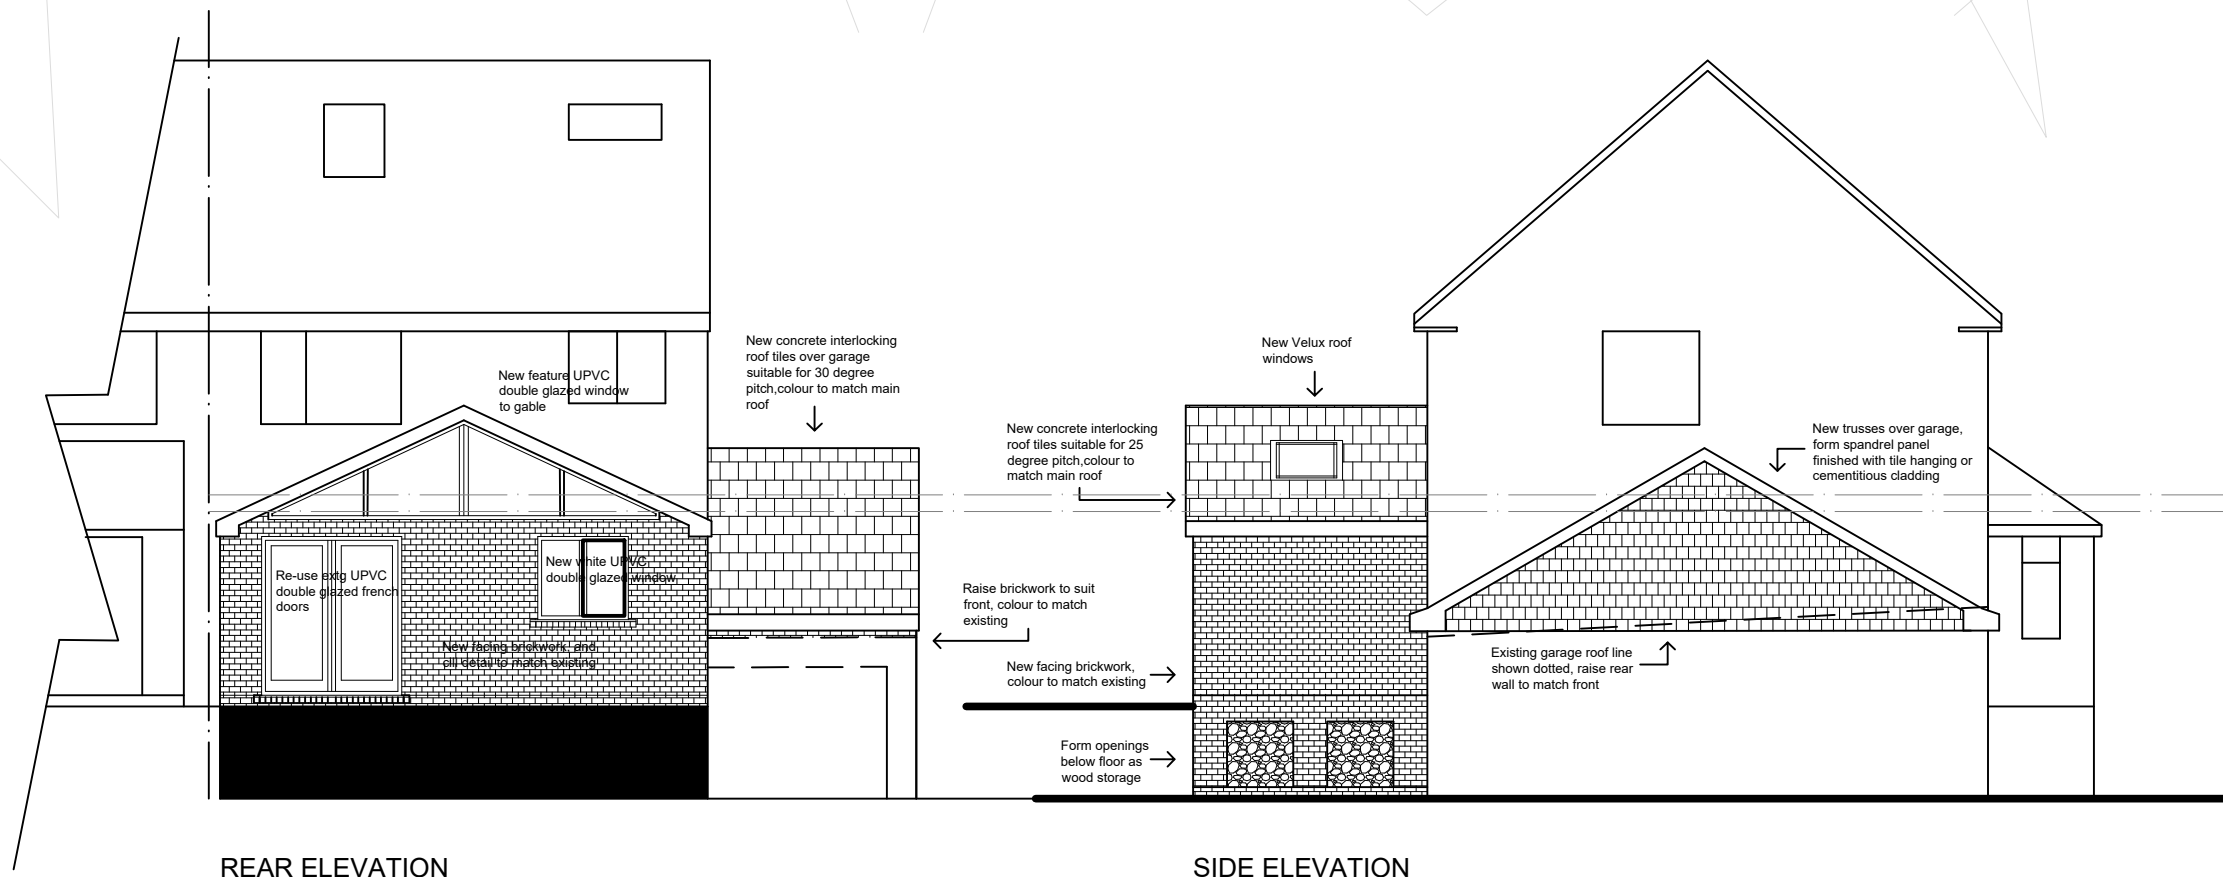

REAR ELEVATION

SIDE ELEVATION

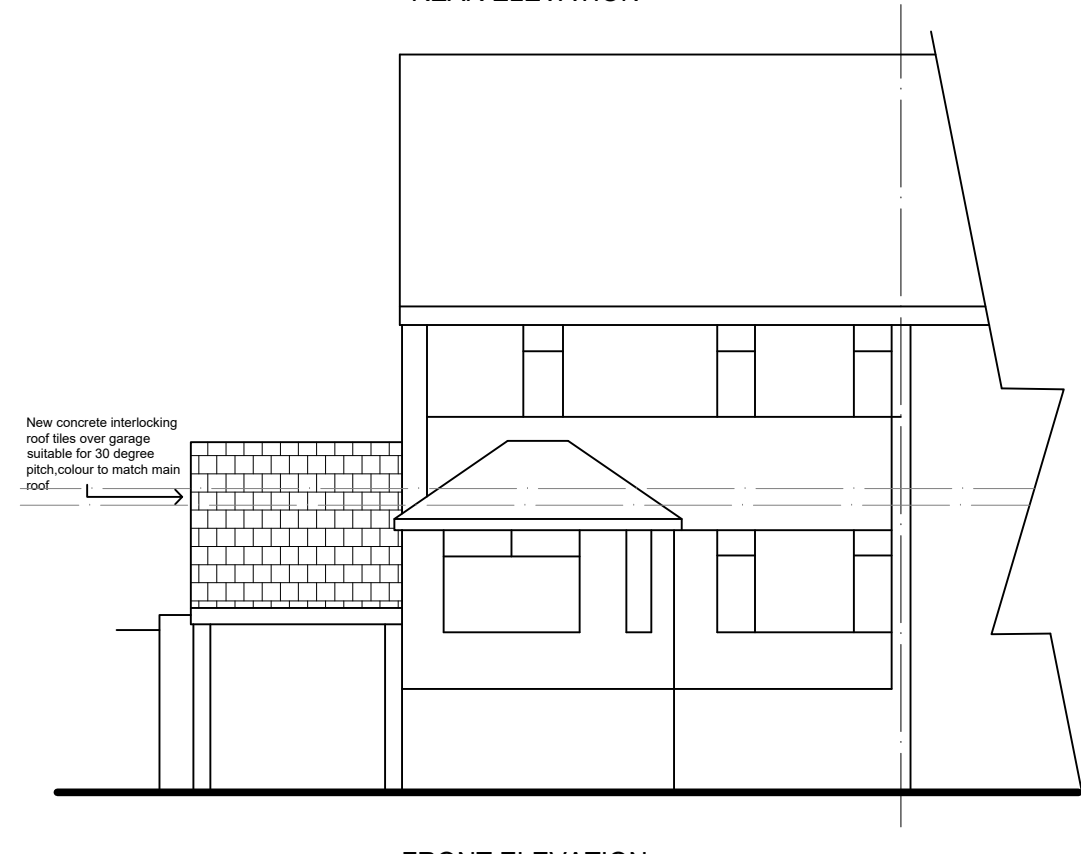

FRONT ELEVATION

Revision	Note		
Client			
Mr & Mrs Tuck 9 Kinsbourne Way SOUTHAMPTON SO19 6HB			
Job Description			
Single Storey Rear Extension and New Roof over Garage			
Drawing Title			Dwg No
Proposed Elevations			003 -
Date	Drawn	Scale	
Aug 22	PG	1:100	