

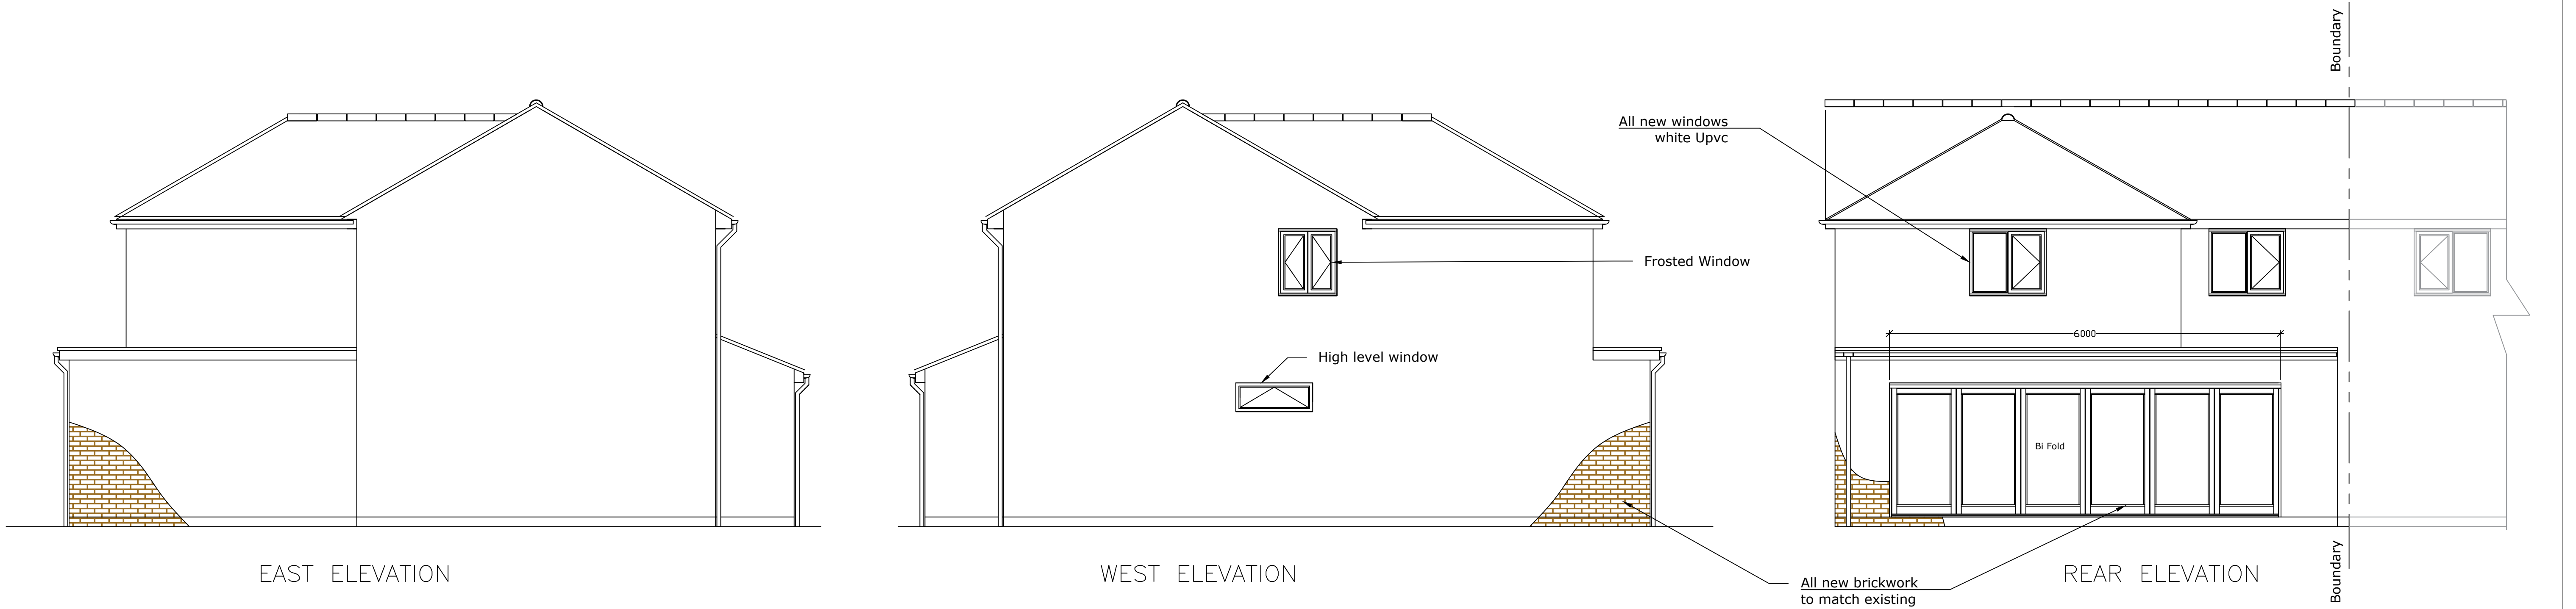


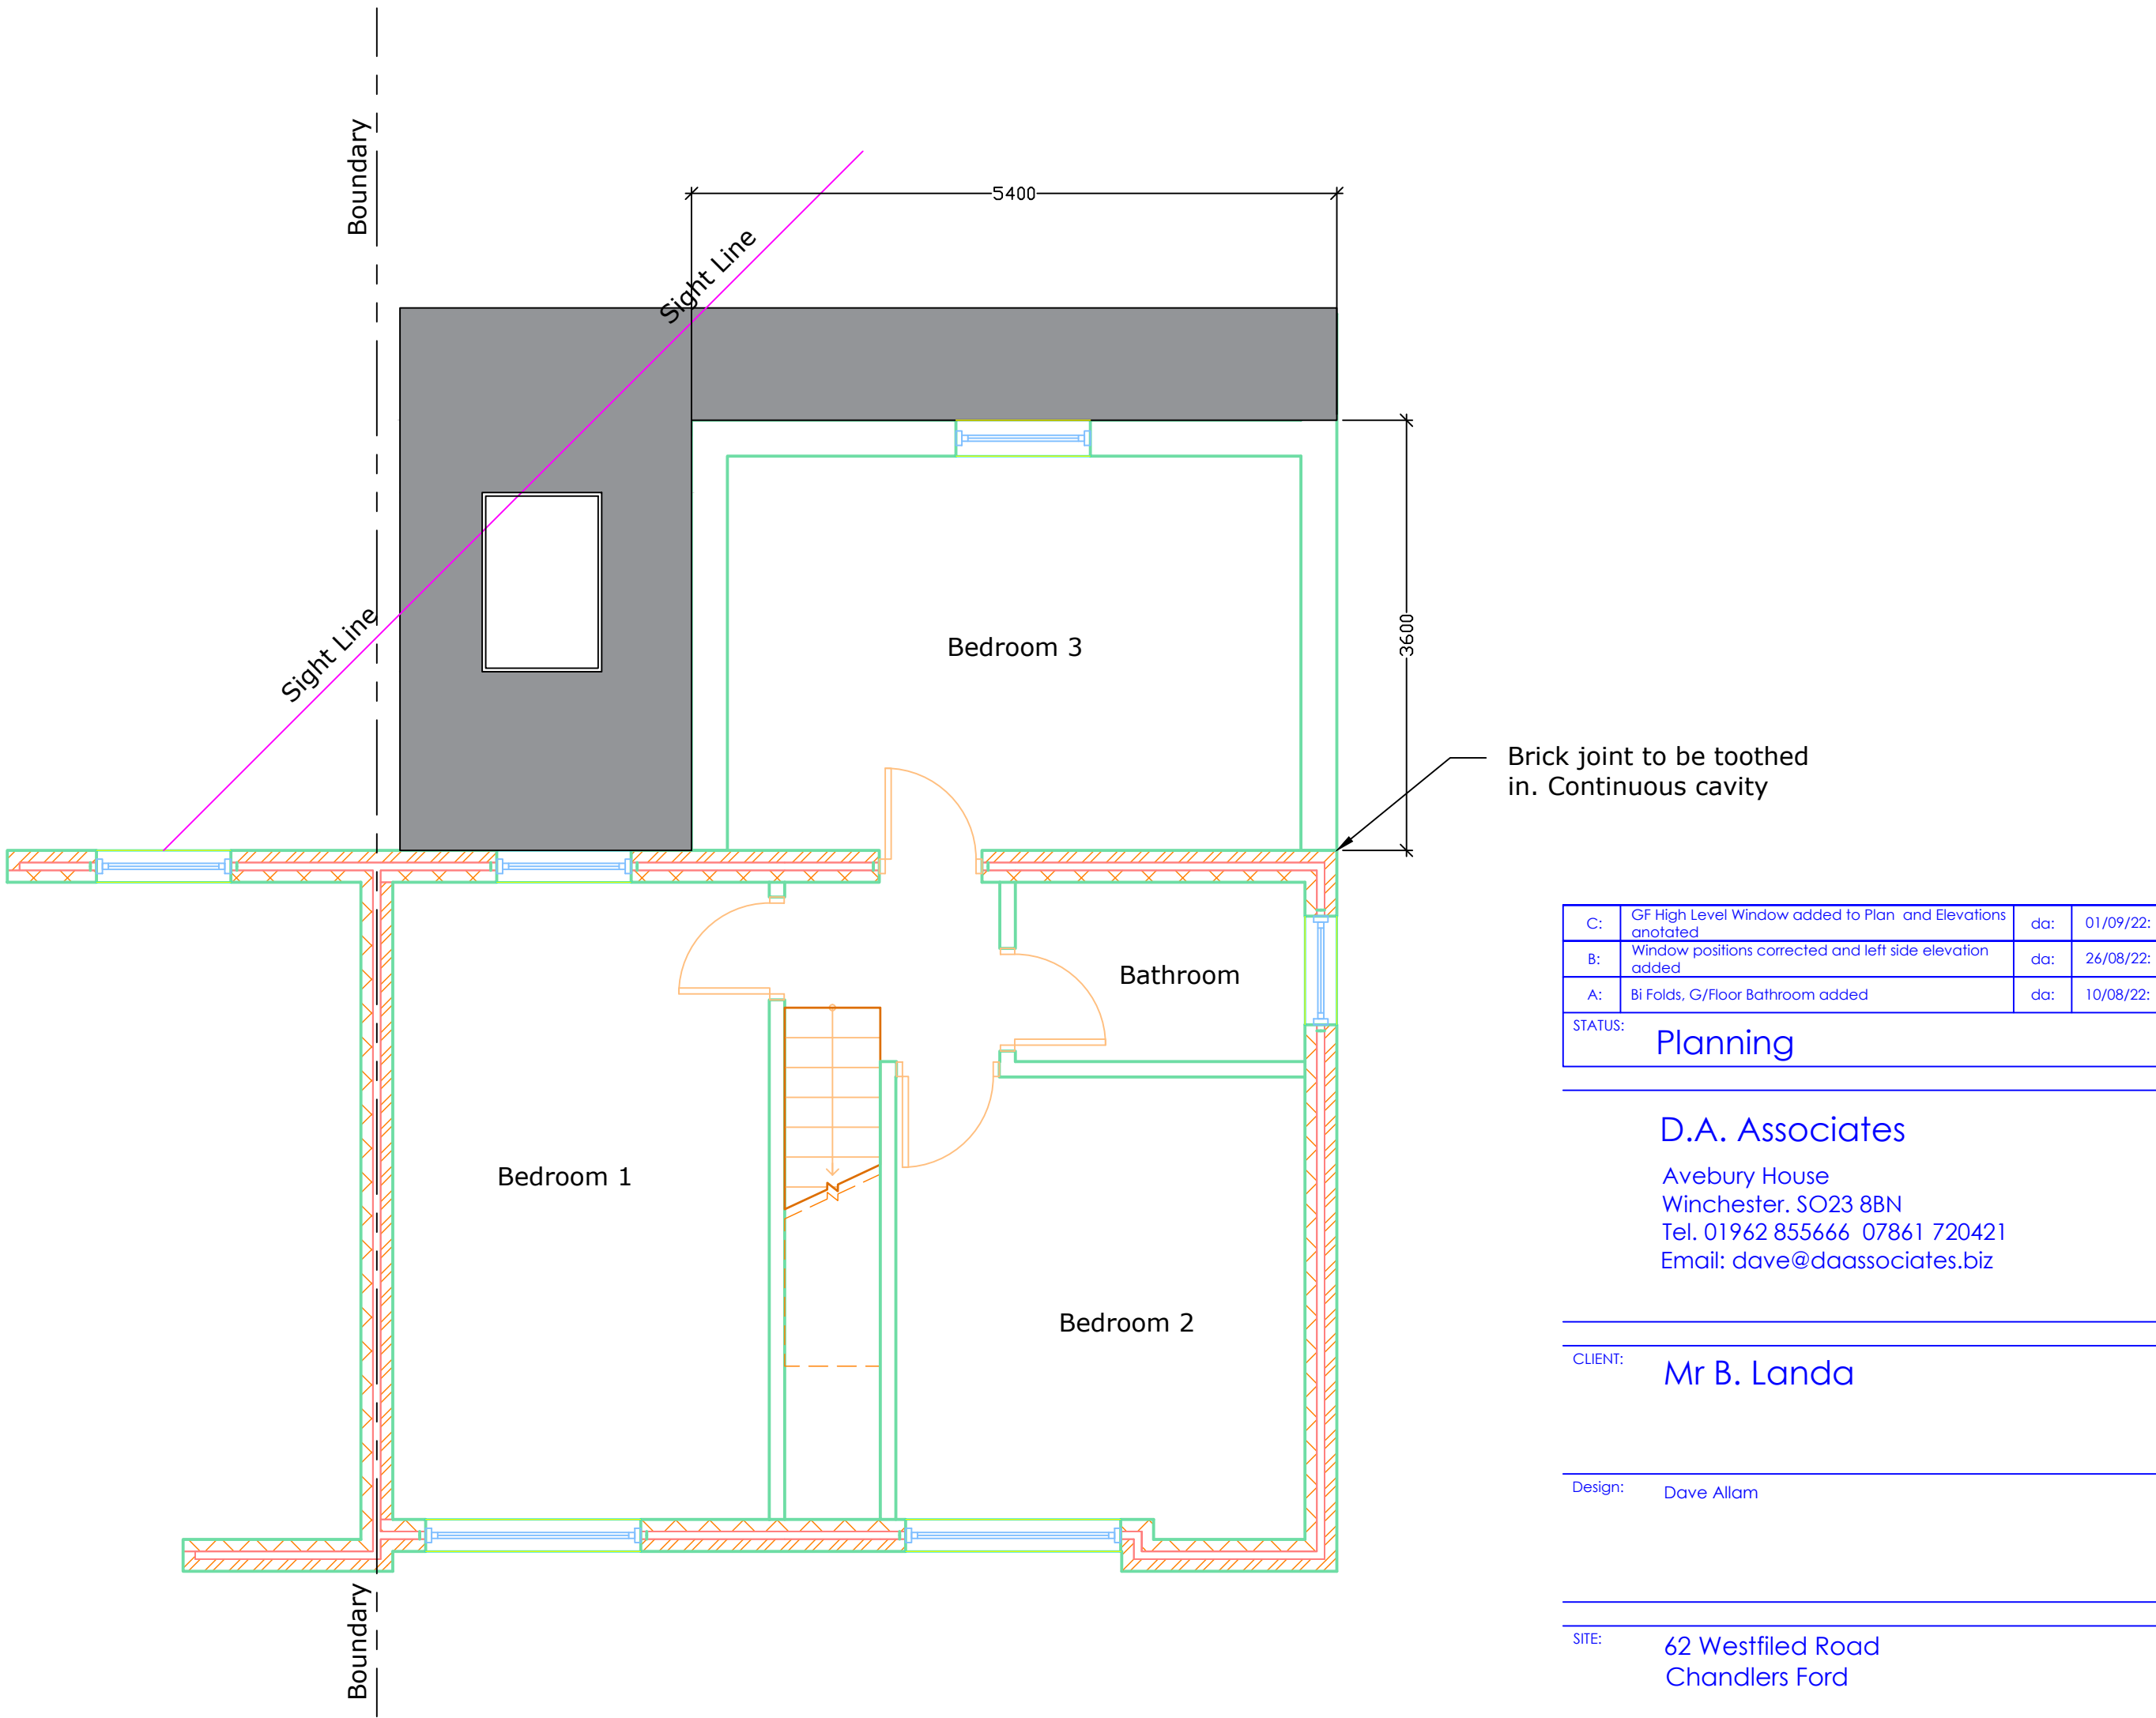

EAST ELEVATION

WEST ELEVATION

REAR ELEVATION

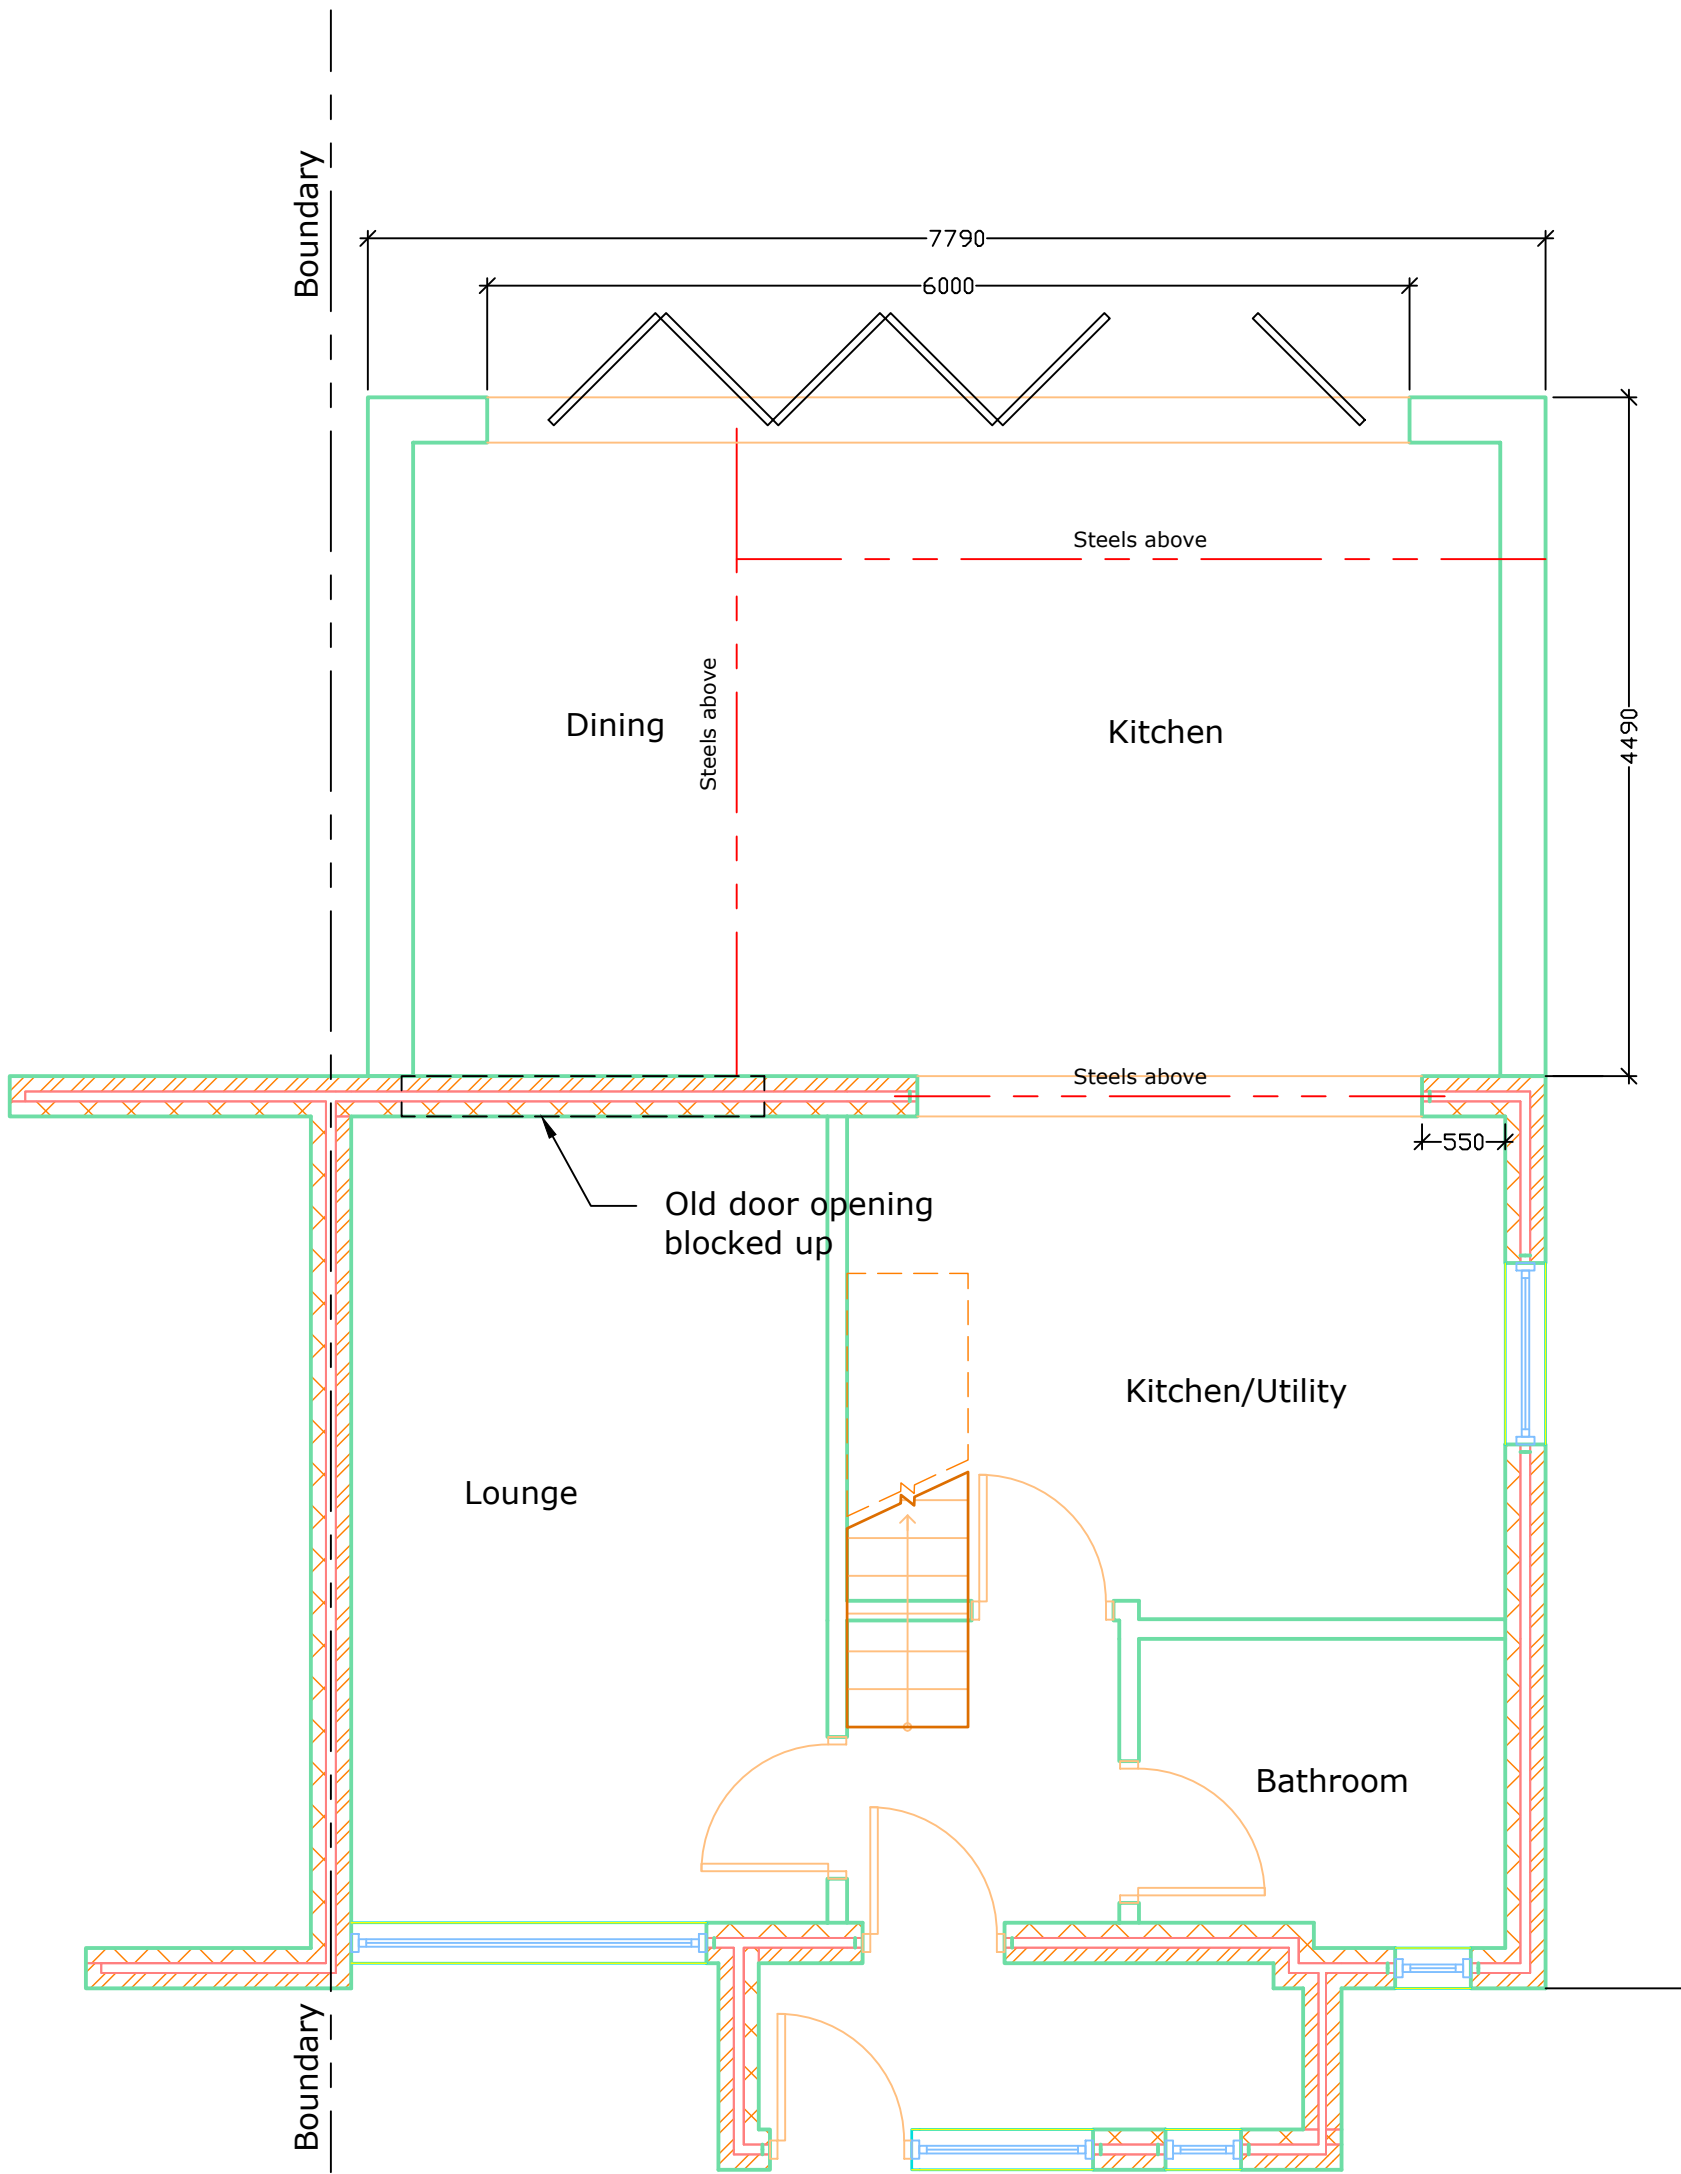

C:	GF High Level Window added to Plan and Elevations annotated	da:	01/09/22:
B:	Window positions corrected and left side elevation added	da:	26/08/22:
A:	Bi Folds, G/Floor Bathroom added	da:	10/08/22:
STATUS:		Planning	

D.A. Associates
Avebury House
Winchester, SO23 8BN
Tel. 01962 855666 07861 720421
Email: dave@daassociates.biz

CLIENT: Mr B. Landa

Design: Dave Allam

SITE: 62 Westfield Road
Chandlers Ford

TITLE: Proposed Plans
& Elevations

SCALE AT A1: 1:50	DATE: 08/08/22	DRAWN: da	CHECKED: checked
PROJECT NO: 22/356	DRAWING NO: 002	REVISION: B	

