




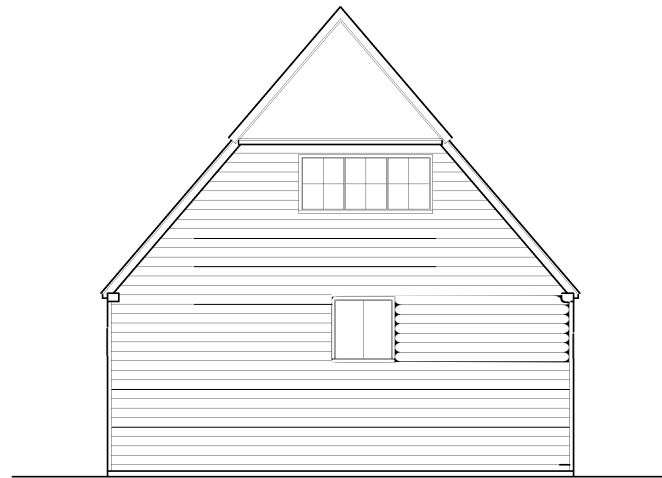


EXISTING NORTH WEST ELEVATION
Scale 1:100

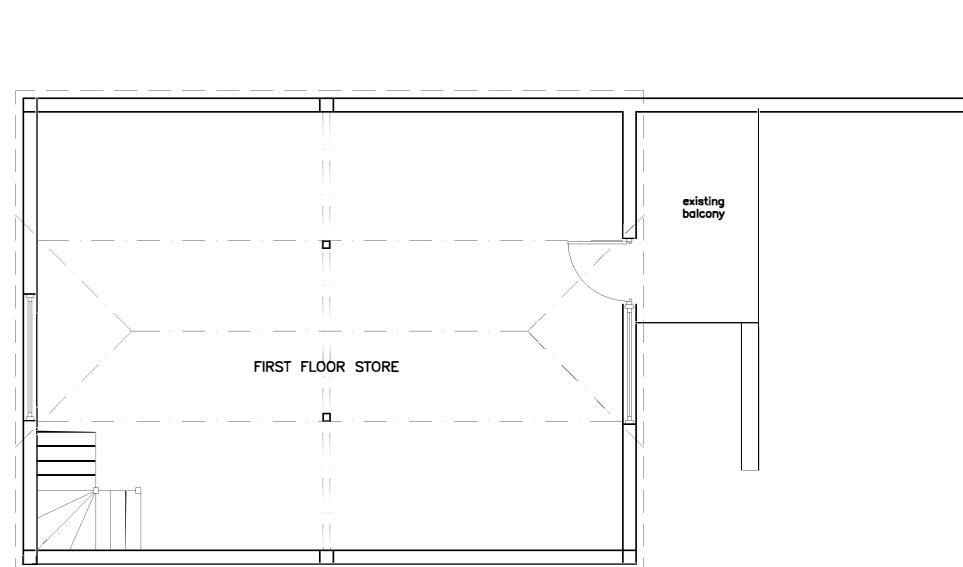

EXISTING SOUTH WEST ELEVATION
Scale 1:100

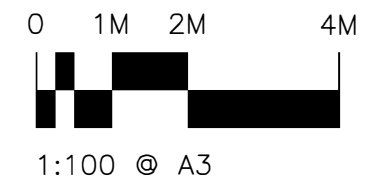

EXISTING FIRST FLOOR PLAN
Scale 1:100

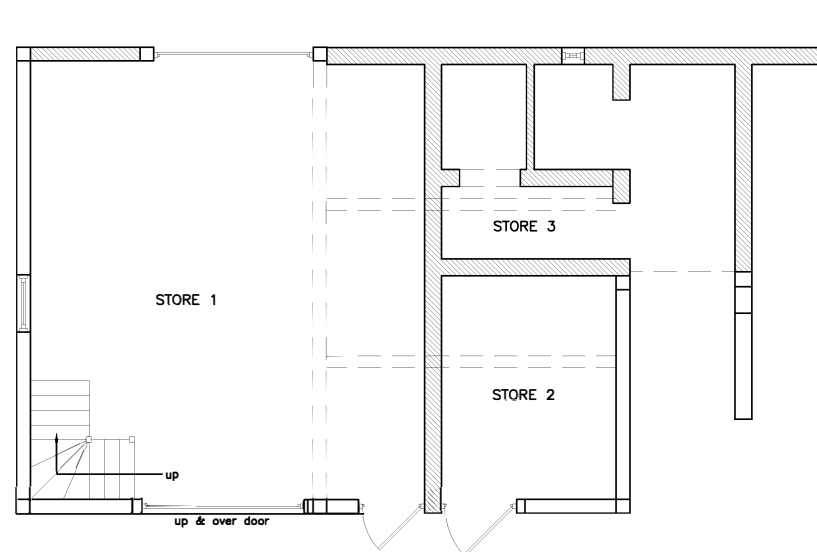

EXISTING GROUND FLOOR PLAN
Scale 1:100

client: Mr & Mrs Misselbrook	
project: Conversion of Existing Store, Maidenstone Heath, Burseldon.	
title: Existing Plans & Elevations	
scale: 1:100	date: June 2022
drawn by:	checked:
drawing no:	