

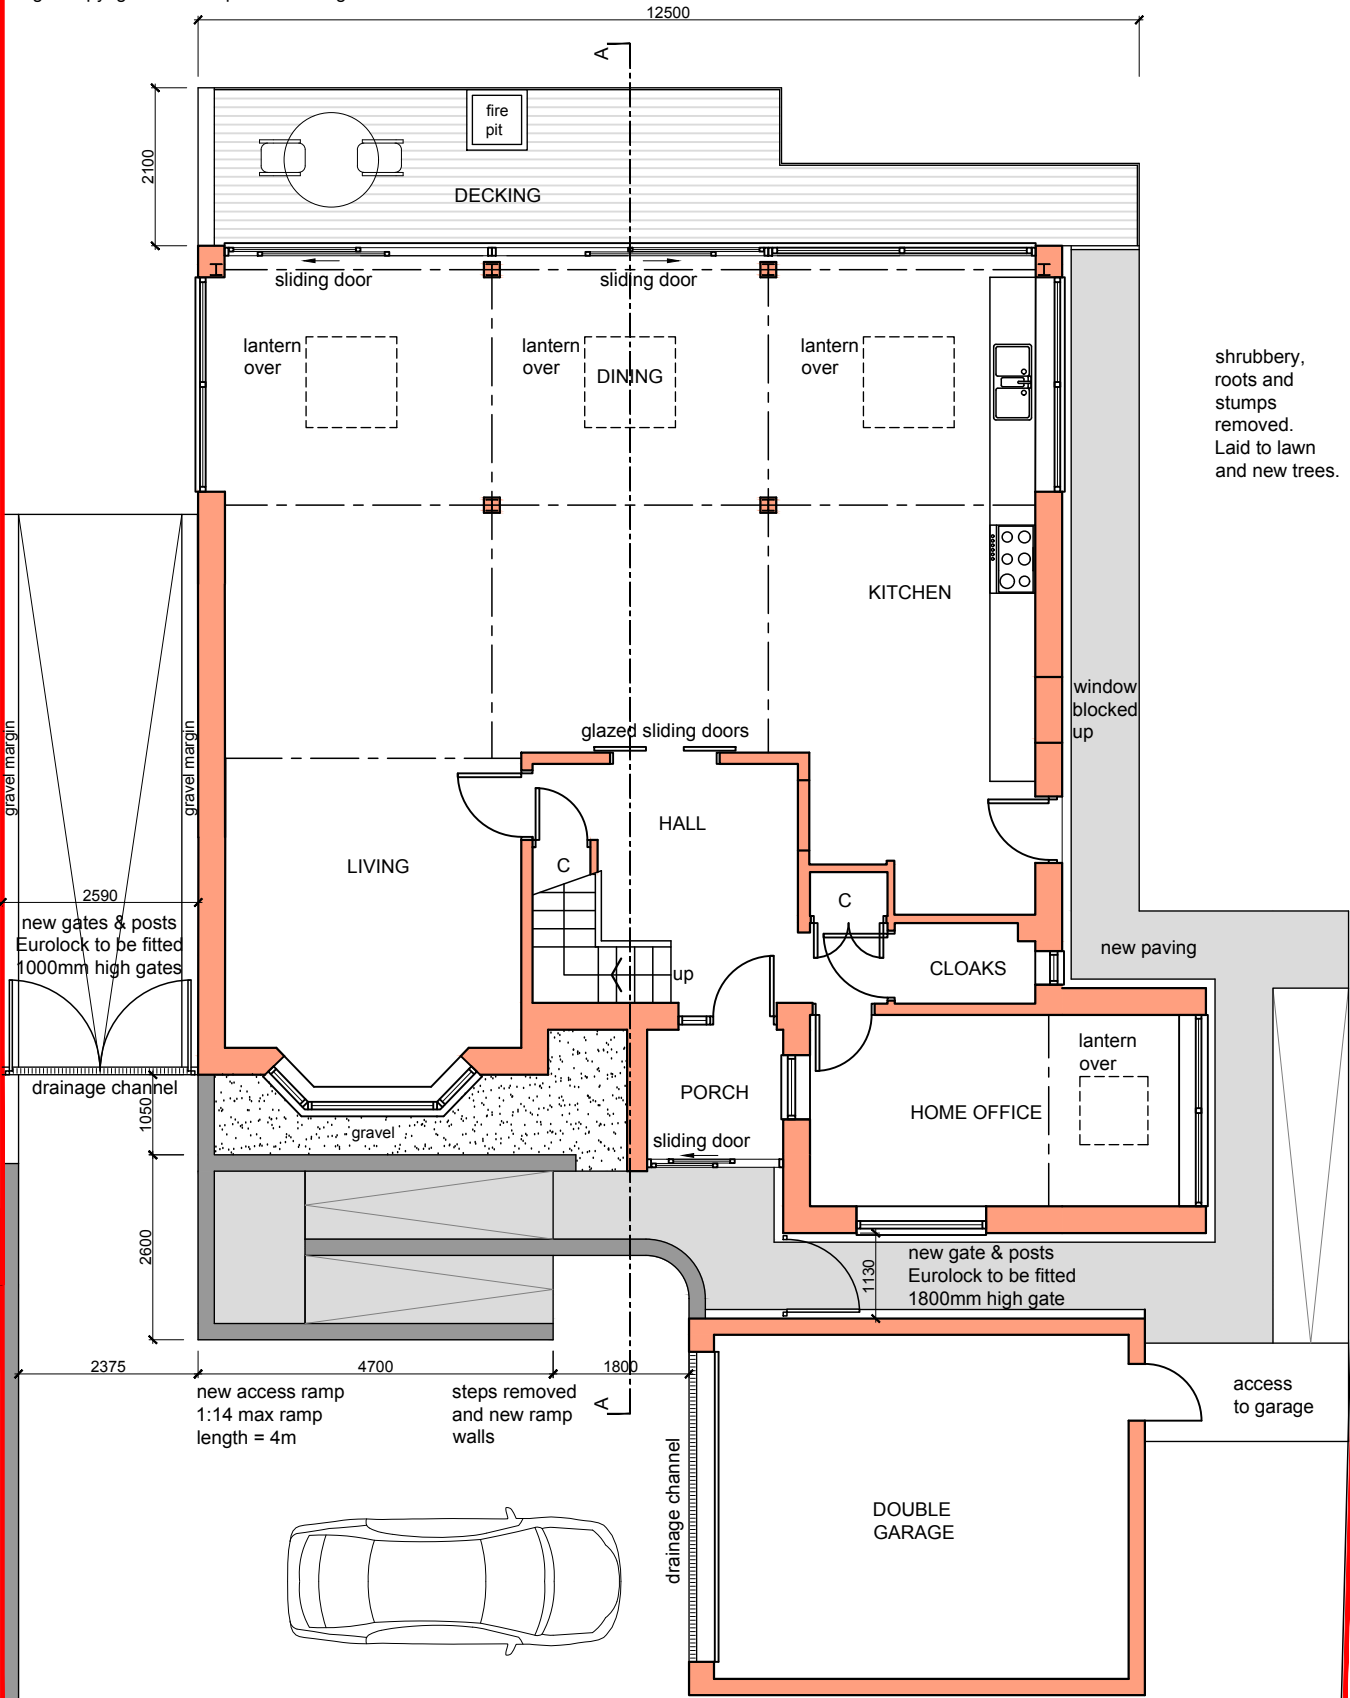


Notes
Report any discrepancies to the author.
This drawing is copyrighted to Temple Ford Design LTD.

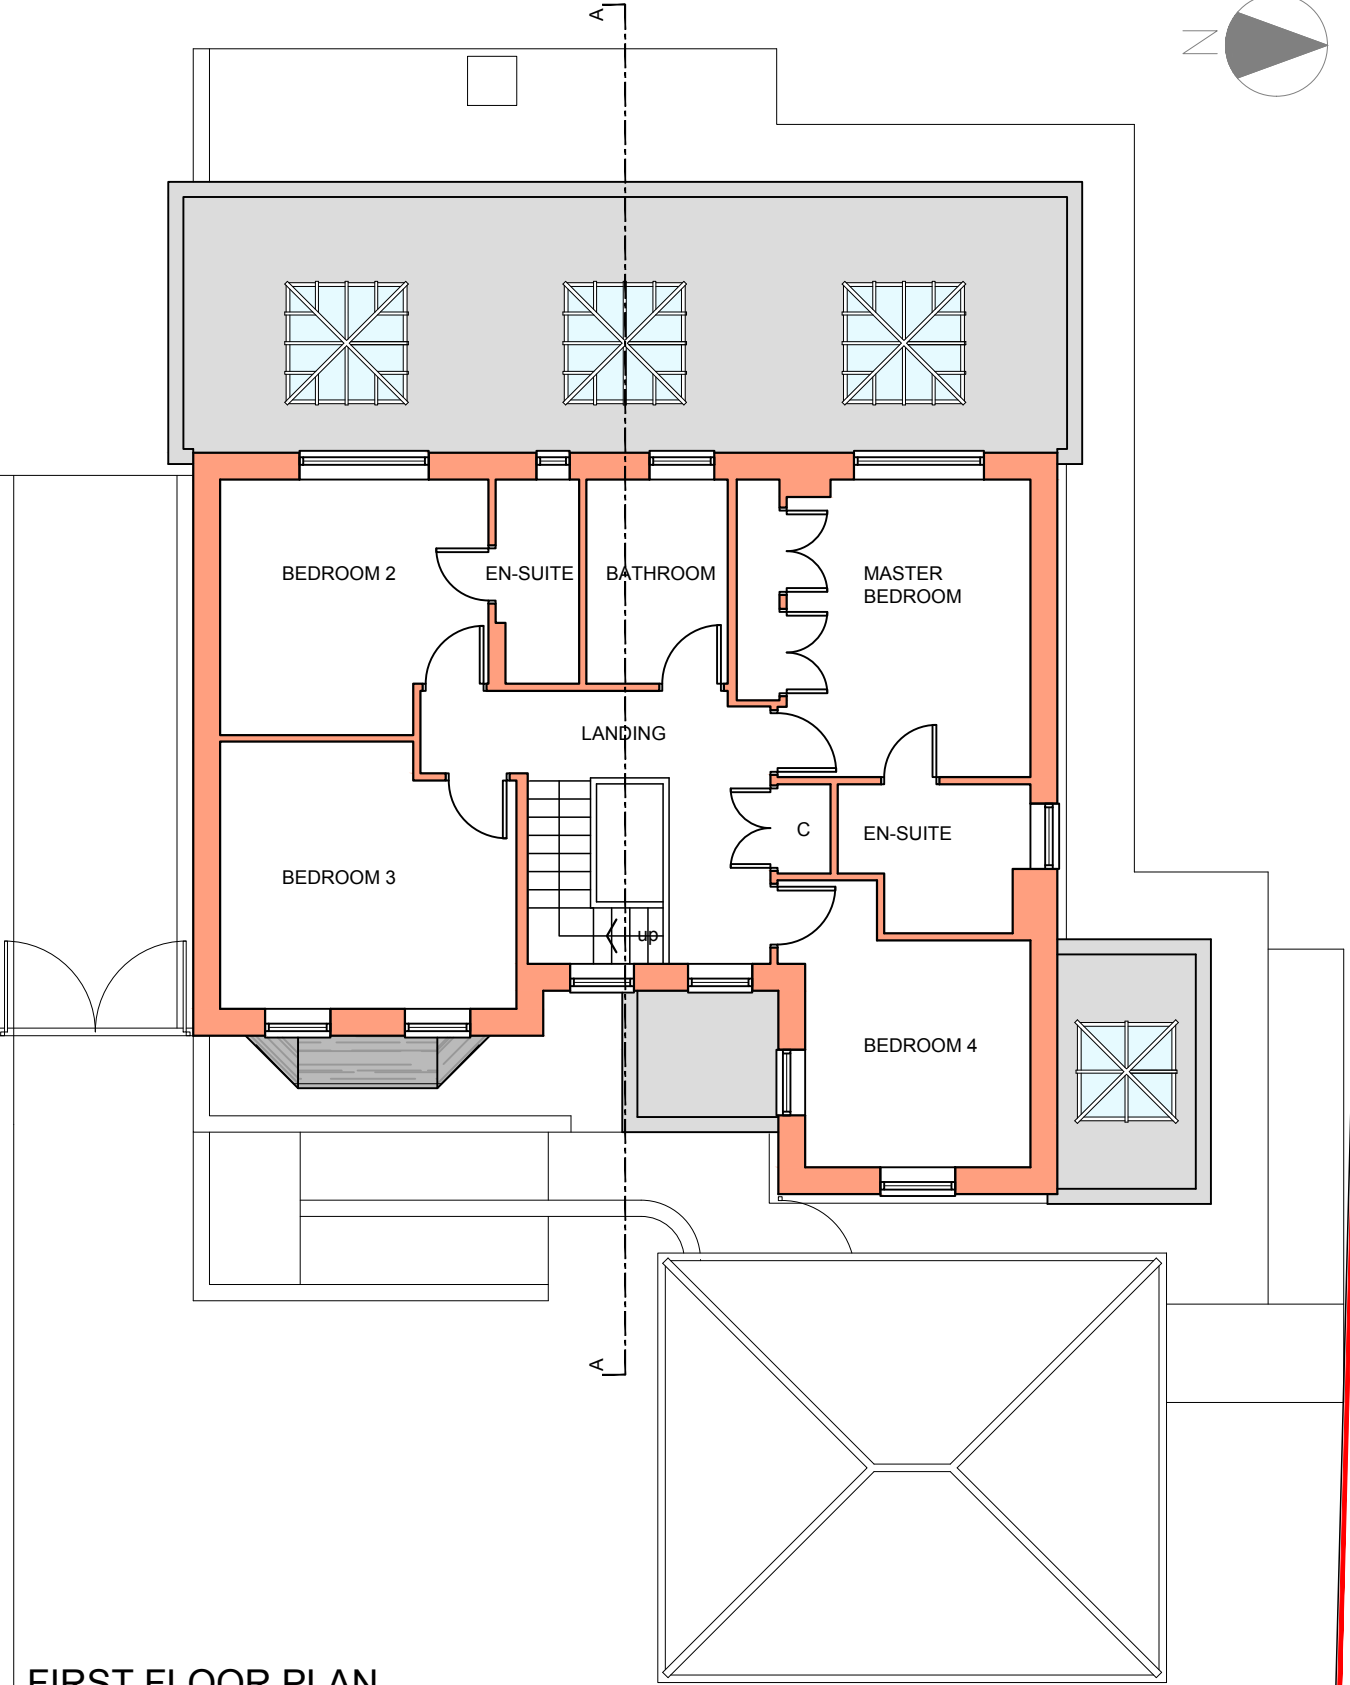

GROUND FLOOR PLAN

 

FIRST FLOOR PLAN

Revision Notes:		
Rev:	Date:	Description:
A	22 06 22	Amendments to the glazing to the extensions, windows added to the Living Room, ramp alterations to the garage and Main Entrance, decking area reduced
B	27 07 22	Amended to client's requirements
C	02 08 22	Notes amended
D	23 08 22	Dimensions added, note about replacement fence omitted.
E	02 09 22	Double garage noted and car-parking space shown

Date: May 2022		
Scale @ A3: 1:100		
Drawing Status: Preliminary	Drawn: mp	Checked: dm

Project: Extension and Alterations Otters Holt, Changers Ford	Drawing Title: Floor Plans As Proposed	

Client: Mr J Mandair		
Project: 2060	Dwg No: 101	Rev: E

Temple Ford Design Ltd
architects



T 023 8027 6393
E templeforddesign@gmail.com W templeforddesign.co.uk