



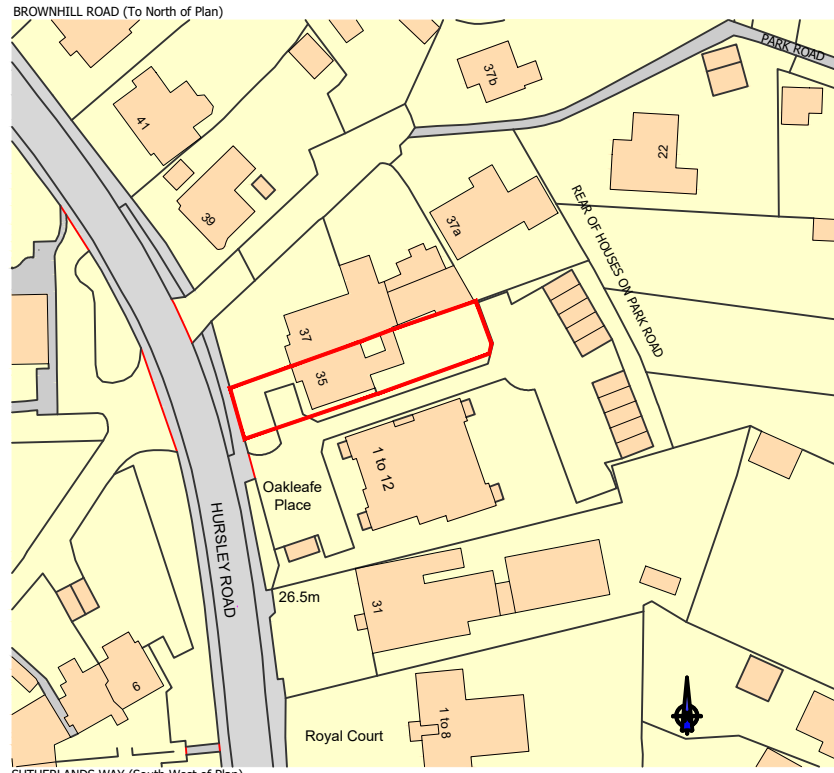

Location Plan
scale A1 1:1250

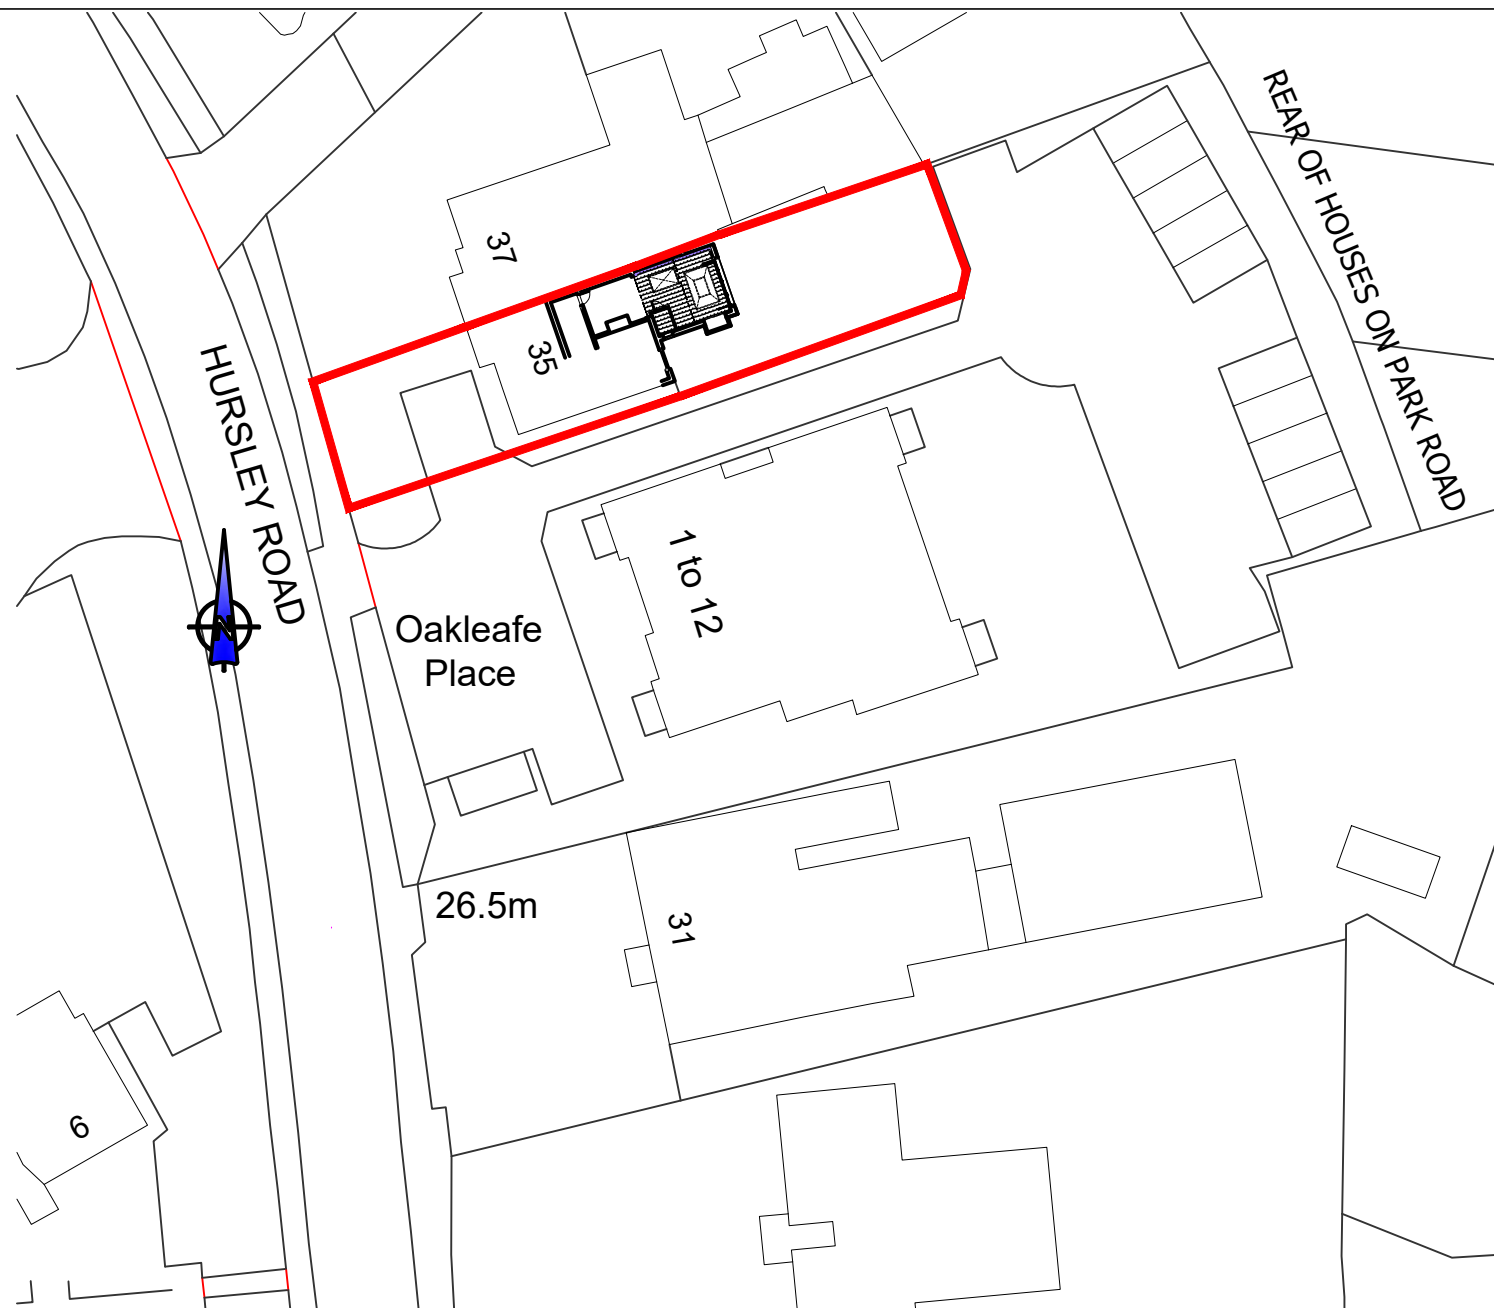


Block Plan
scale A1 1:500, A3 1:1000



Existing 3d perspectives
scale nts




Existing 3d perspectives
scale nts

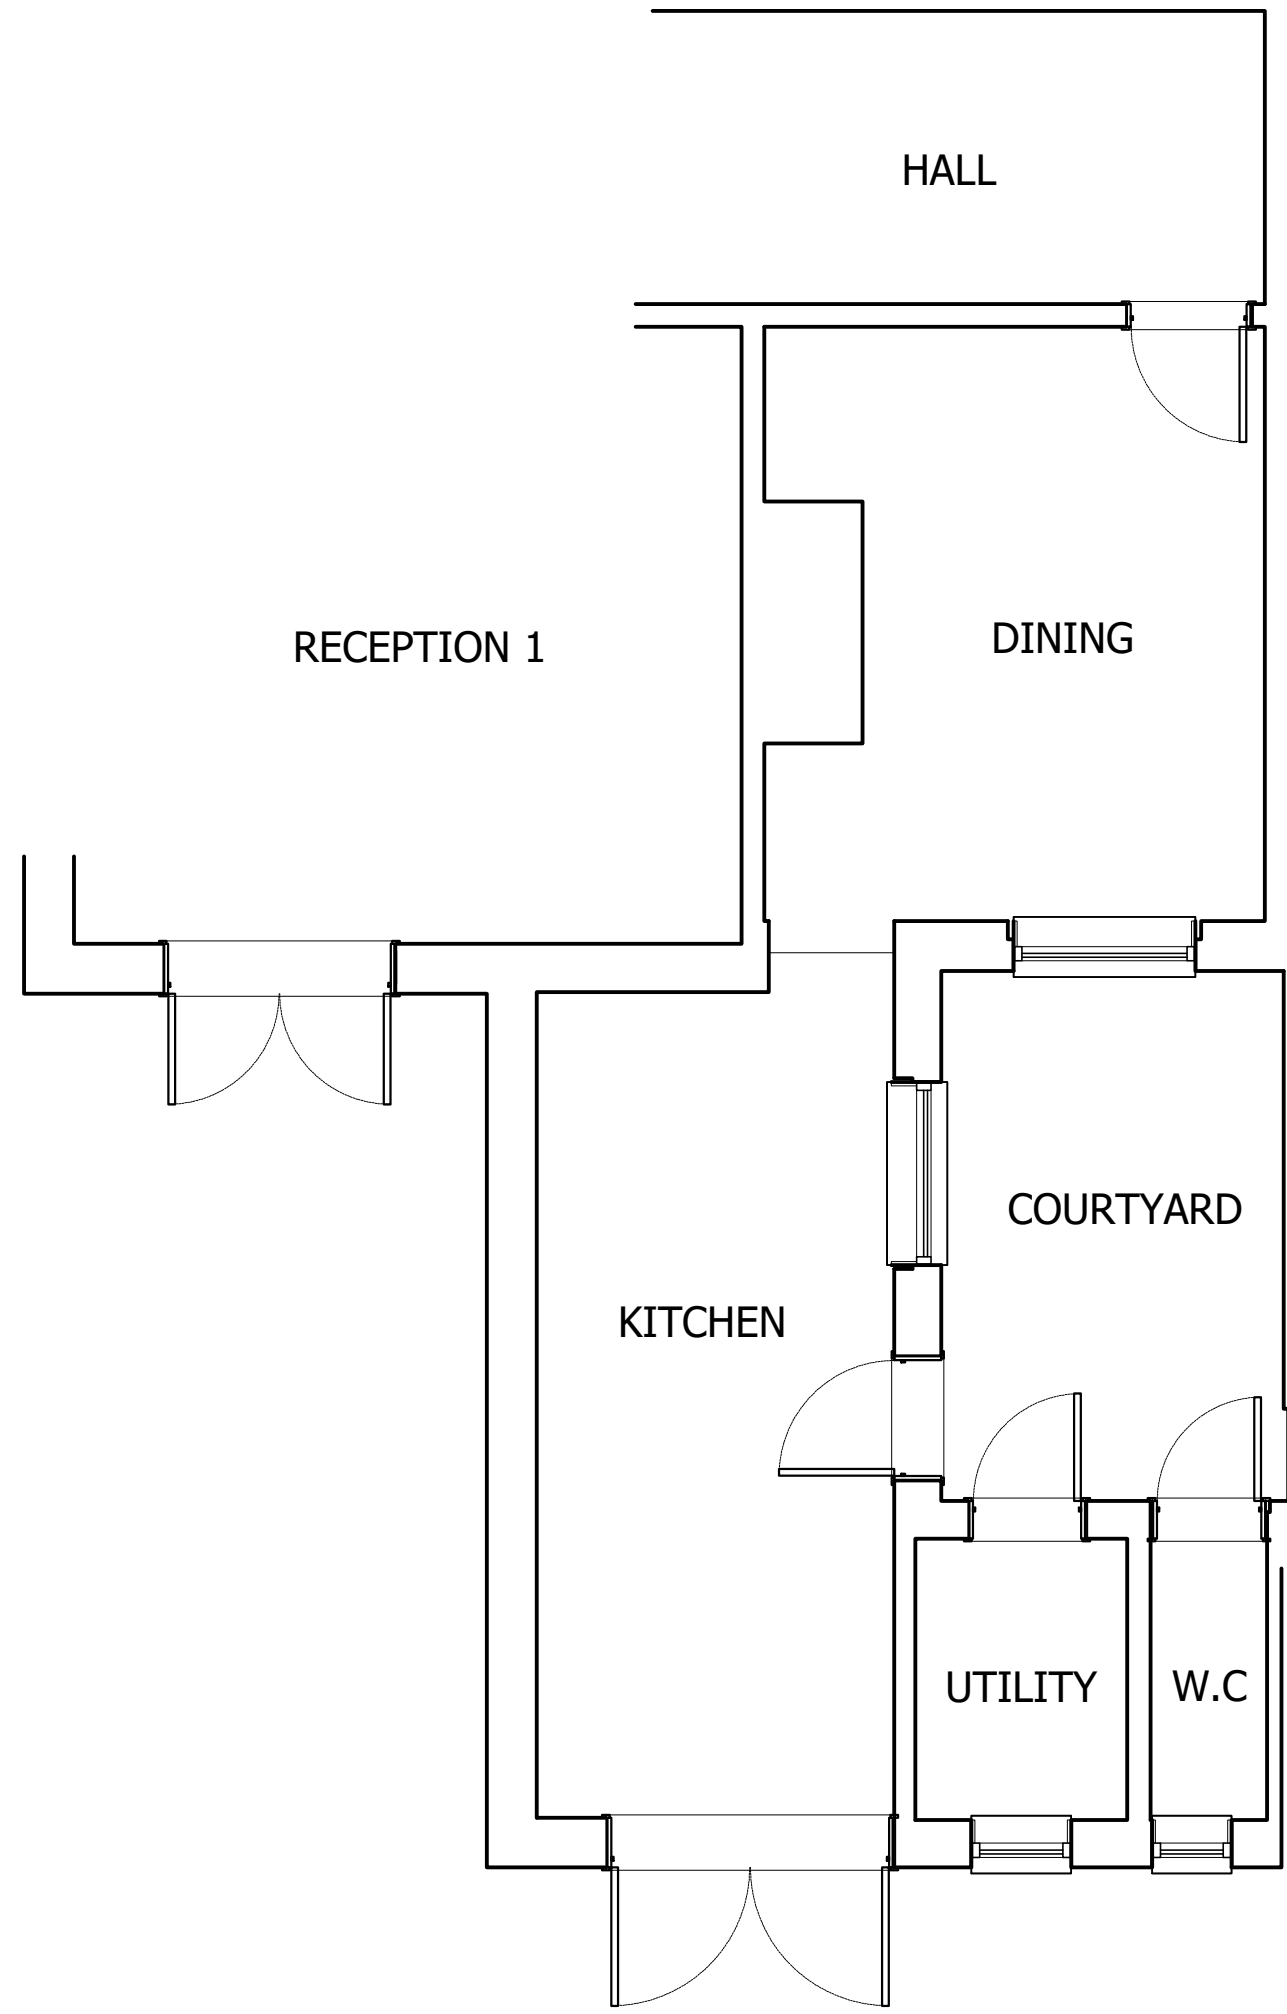

EXISTING GROUND FLOOR

scale: 1:50 @ A1, 1:100 @ A3

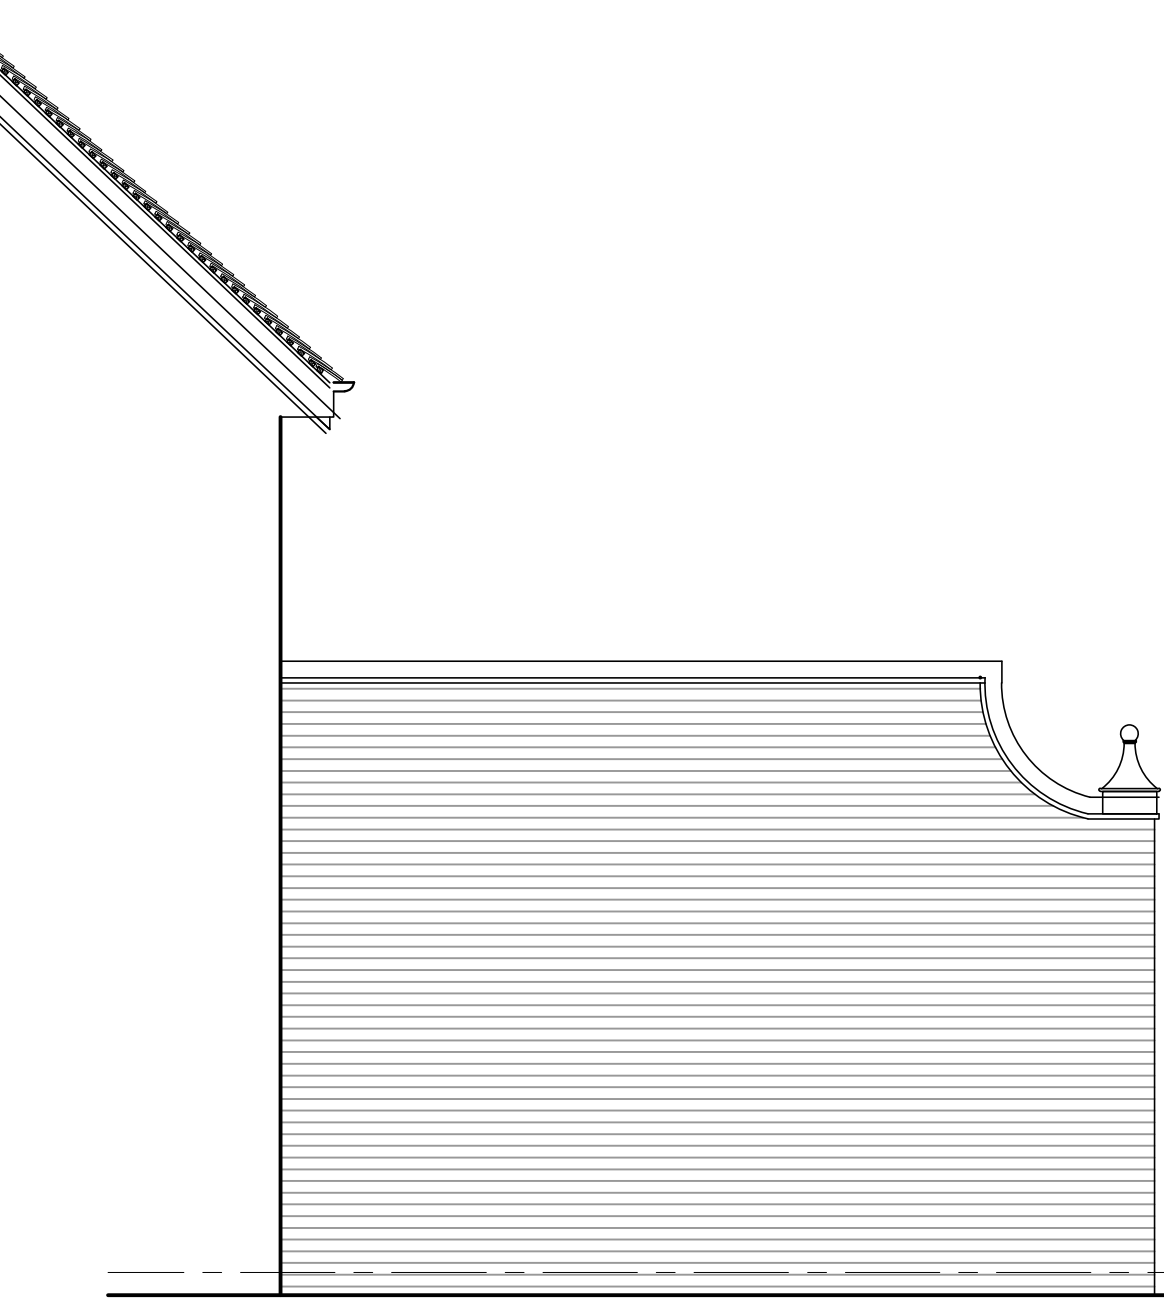

EXISTING SIDE SOUTH ELEVATION

scale: 1:50 @ A1, 1:100 @ A3




EXISTING REAR EAST ELEVATION

scale: 1:50 @ A1, 1:100 @ A3



EXISTING COURTYARD
(NORTH) ELEVATION

scale: 1:50 @ A1, 1:100 @ A3

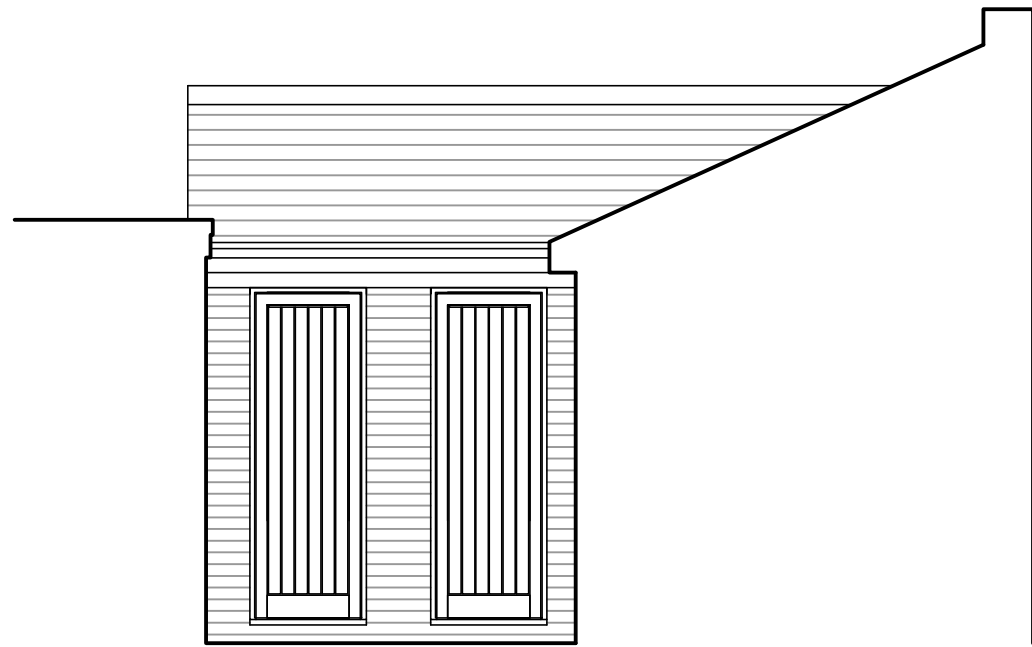

EXISTING COURTYARD
(WEST) ELEVATION

scale: 1:50 @ A1, 1:100 @ A3

notes

this drawing is the copyright of the HRP ARCHITECTS LTD and must not be reproduced in whole or part or used for the execution of works without their permission.

all dimensions to be checked on site prior to commencement of construction works and the architect notified of any discrepancy.

figured dimensions are to be used in preference to scaled dimensions.

no deviation from this drawing will be permitted without prior consent of the architect.

all drawings are prepared subject to a full measured and structural survey of the buildings and site.

all structural work is subject to the appointment of a structural engineer to confirm and agree the structural proposals.

os promap licence no. 100020449.

scale width 100mm @ a1 - 50mm @ a3

client

revision	notes	date	drawn	check
A	Updated Drawings as per comments 09/08/2022 MSC			
B	Updated Drawings as per comments 05/09/2022 MSC			

hrp

architects ltd

First Floor, 18 Limberline Spur
hilsa, portsmouth, hampshire, po3 5hj

tel: 023 9269 1843
fax: 023 9263 9722
email: info@hrp-architects.com
website: hrp-architects.com

project
35 Hursley Road,
Chandlers Ford

detail
Existing Plans and Elevations

drawn mJw	checked mmh	MSC
date Jul 22	status Planning	
a1 scale	a3 scale	rev
As Shown	9036 01	B