


Rev.	Date	Note	Author	Checked
P1	02/09/2022	Planning Issue	RR	***

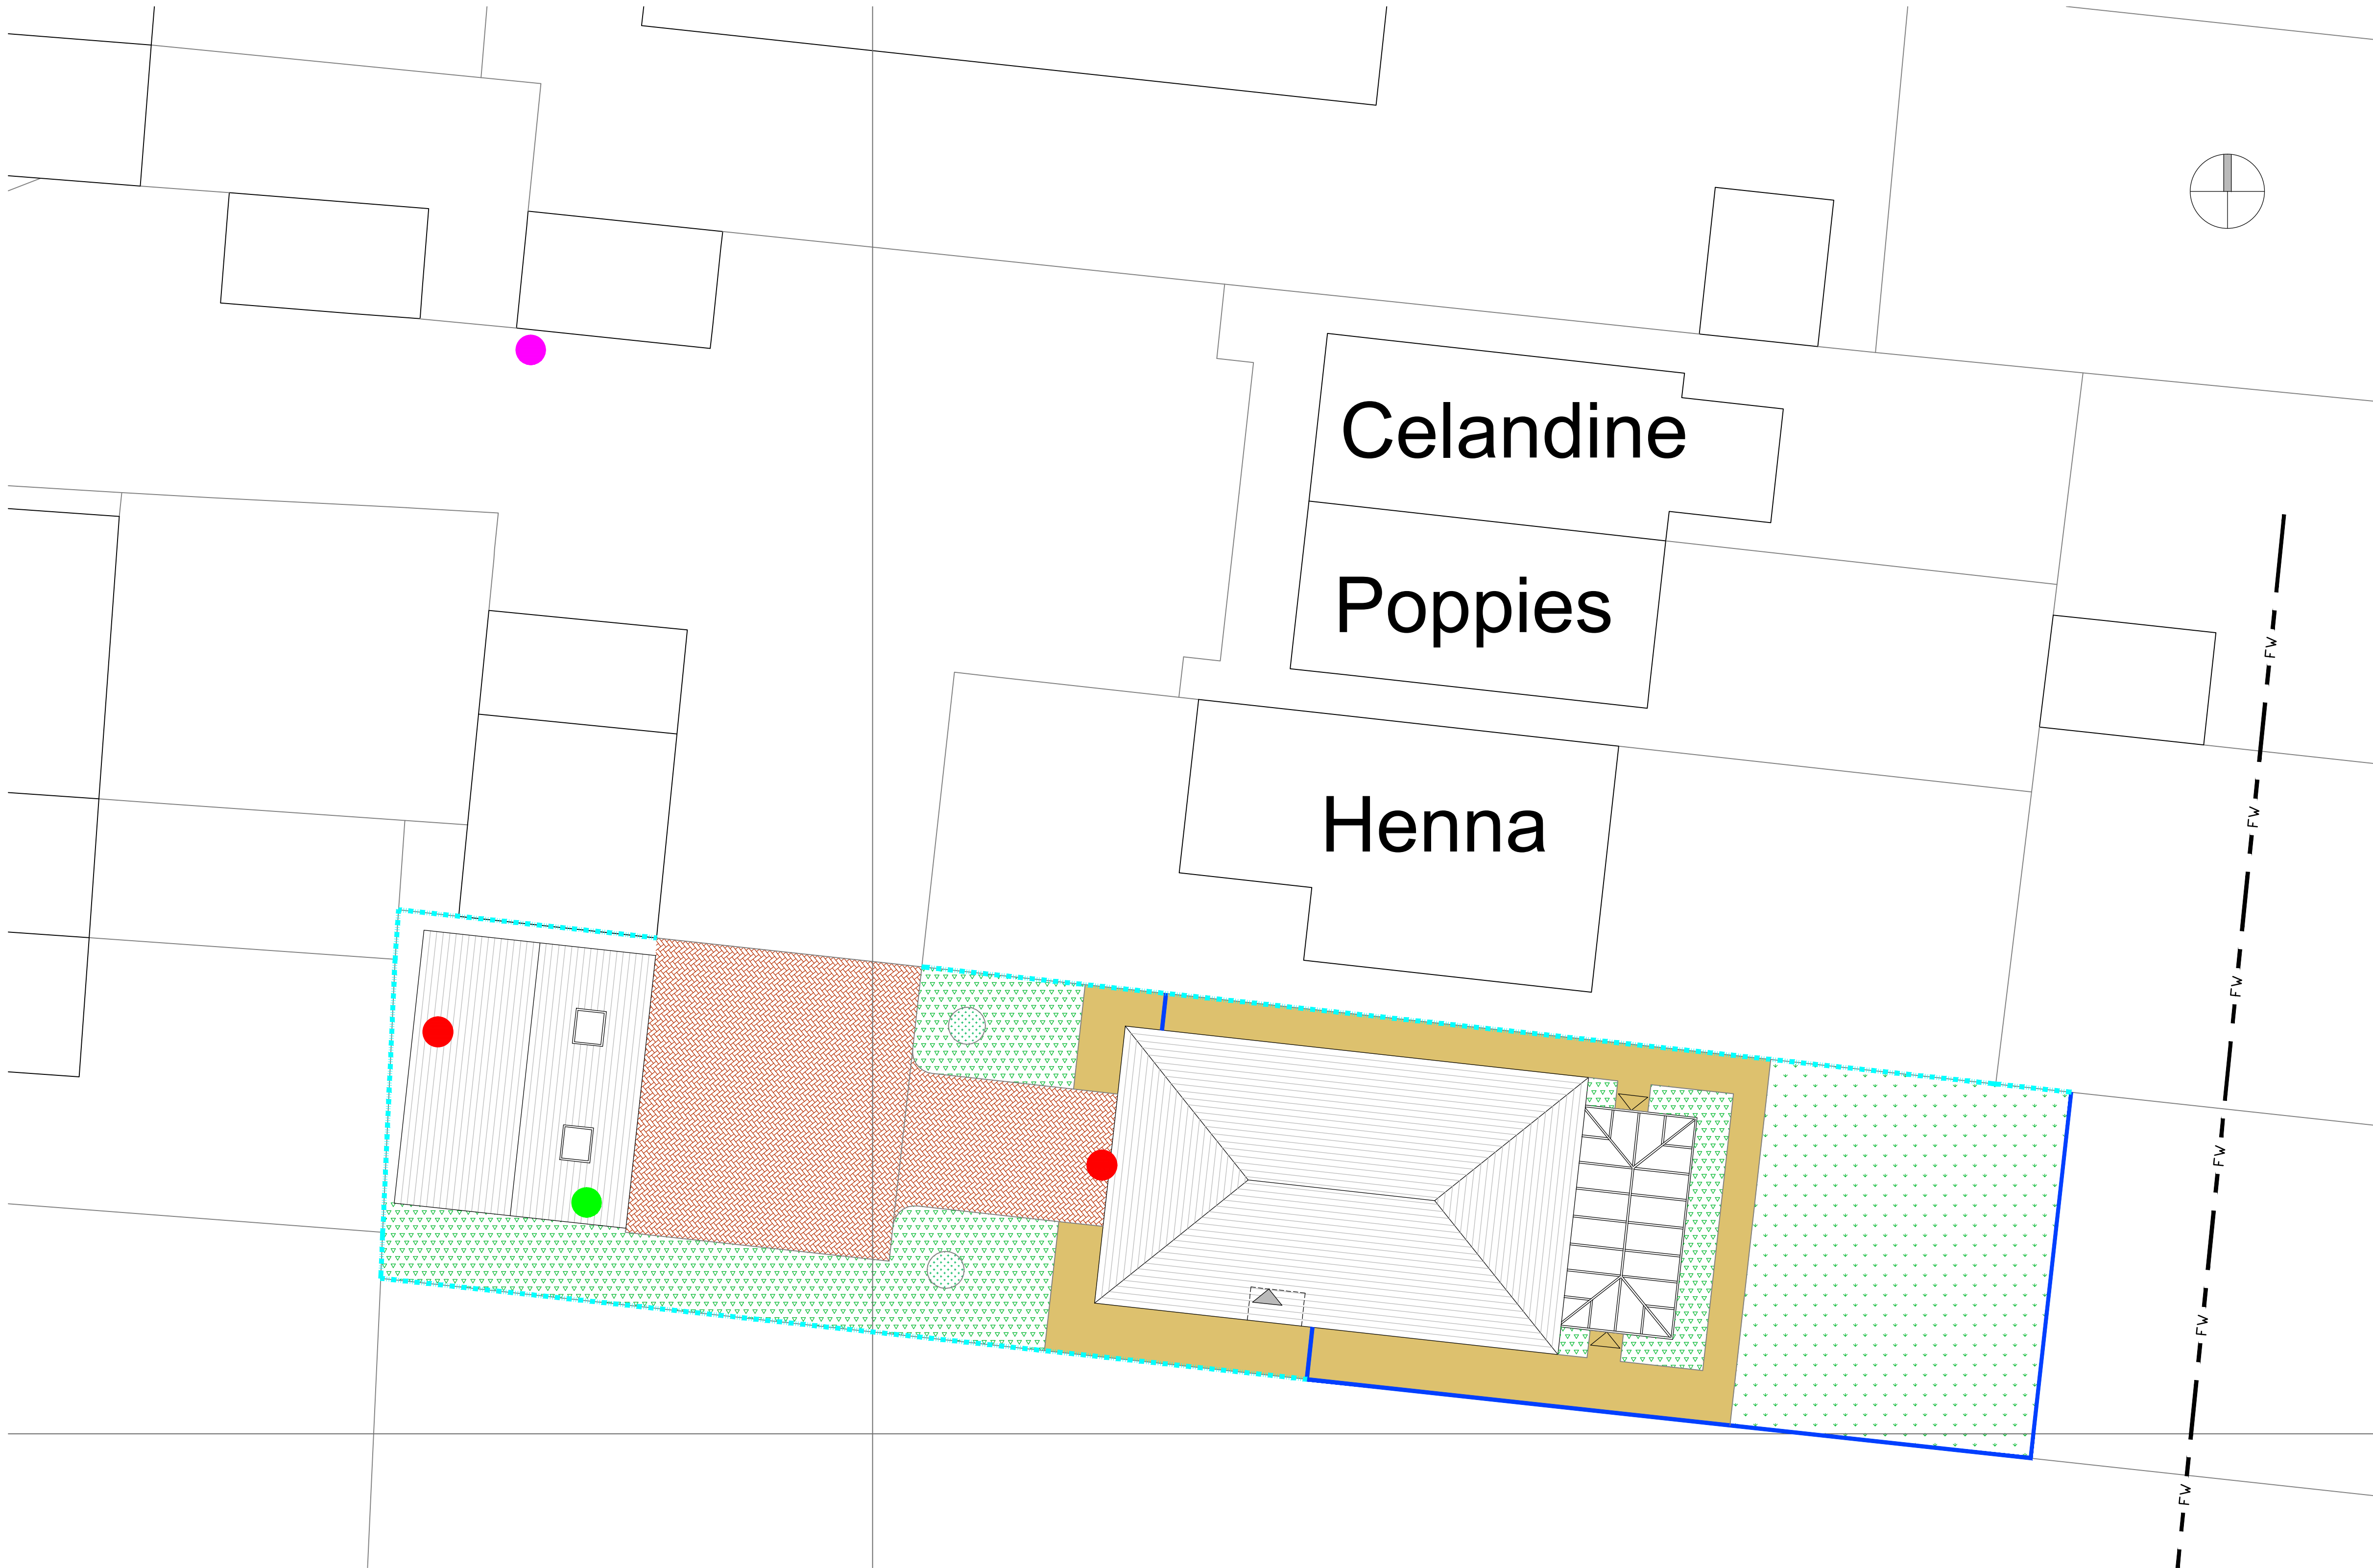

Site Plan - Key

- Bin Storage Point - Refuse/Recycling Bins - including space for bottles, food & garden waste collection bins
- Existing Bin Collection Point
- Potential Electric Vehicle Charging Point
- Permeable Block Paving
- Paving Slab - Permeable joints and sub-base
- Planting - Grass
- Planting - Mixed Shrubs and Roses
- Planting - Tree
- Boundary Treatment - Existing Fencing Style Retained/Replaced
- Boundary Treatment - New 2m Close Board Fencing
- Indicative route of existing adopted foul/combined sewer

SITE PLAN
Scale 1:100

Project	PROPOSED NEW DWELLING REAR OF ANTRIM BOTLEY ROAD HORTON HEATH, SO50 7DW				Drawing	SITE PLAN			
					Job-Dwg Number	CR-4022-01-PL-02		Rev.	P1
Client	KIRKGREY LTD				Create Architectural & Design Services Ltd 17 Dolphin Court, St Helens Parade, Southsea, Hampshire, PO4 0QL T: 023 88016240 E: enquiries@create-ads.co.uk				
Status	PLANNING								
Scale	1:100		Sheet Size A1						
Author	RR	Checked	**	Date	JUNE 2022				