




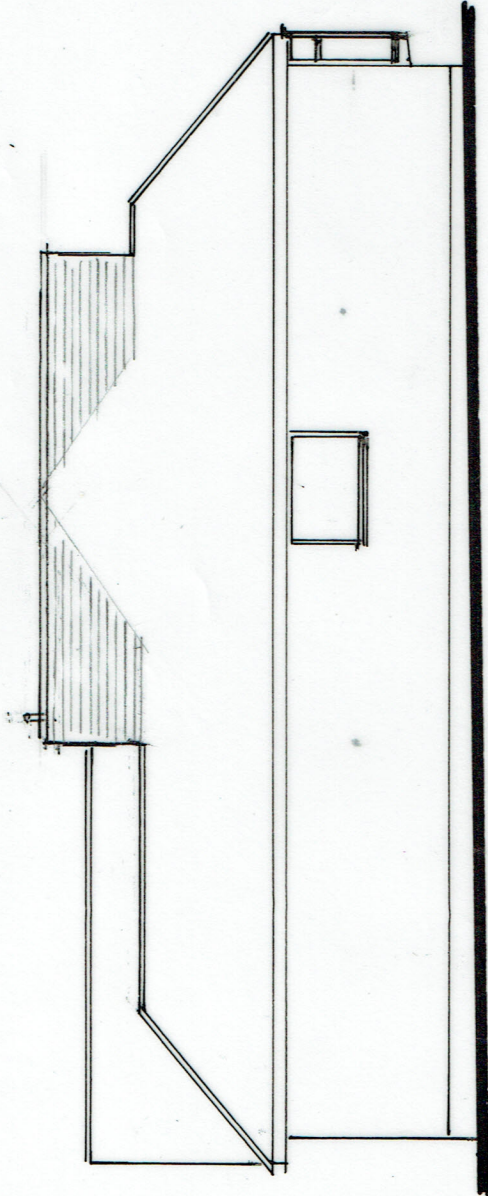


Proposed South East Elevation.

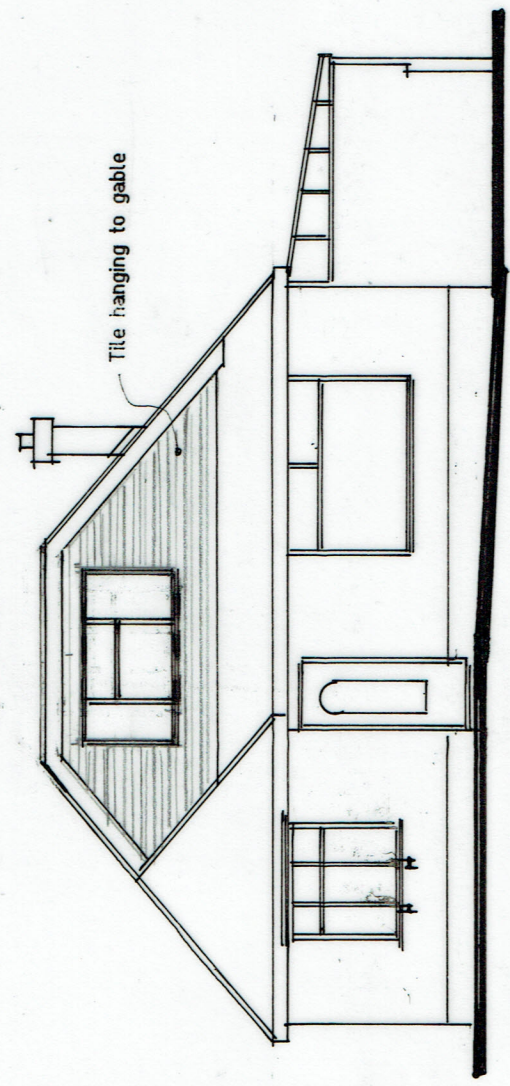


Proposed North East Elevation.

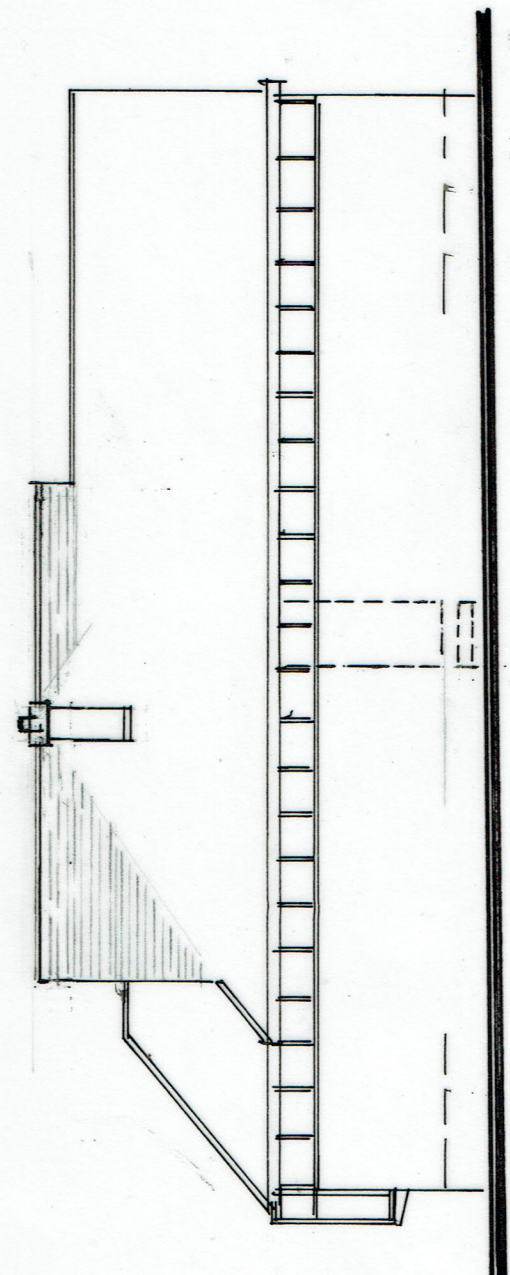

Proposed North West Elevation.

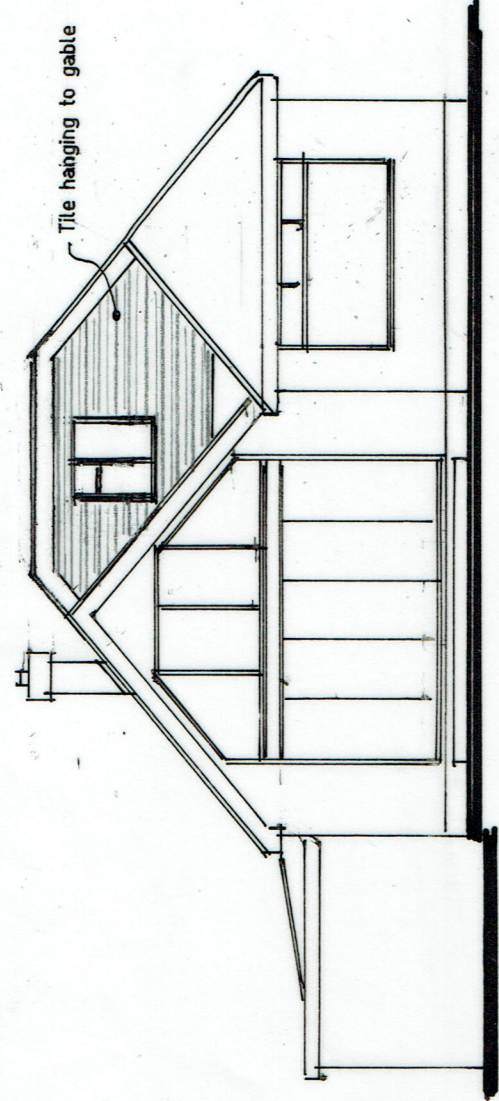

Proposed South West Elevation.

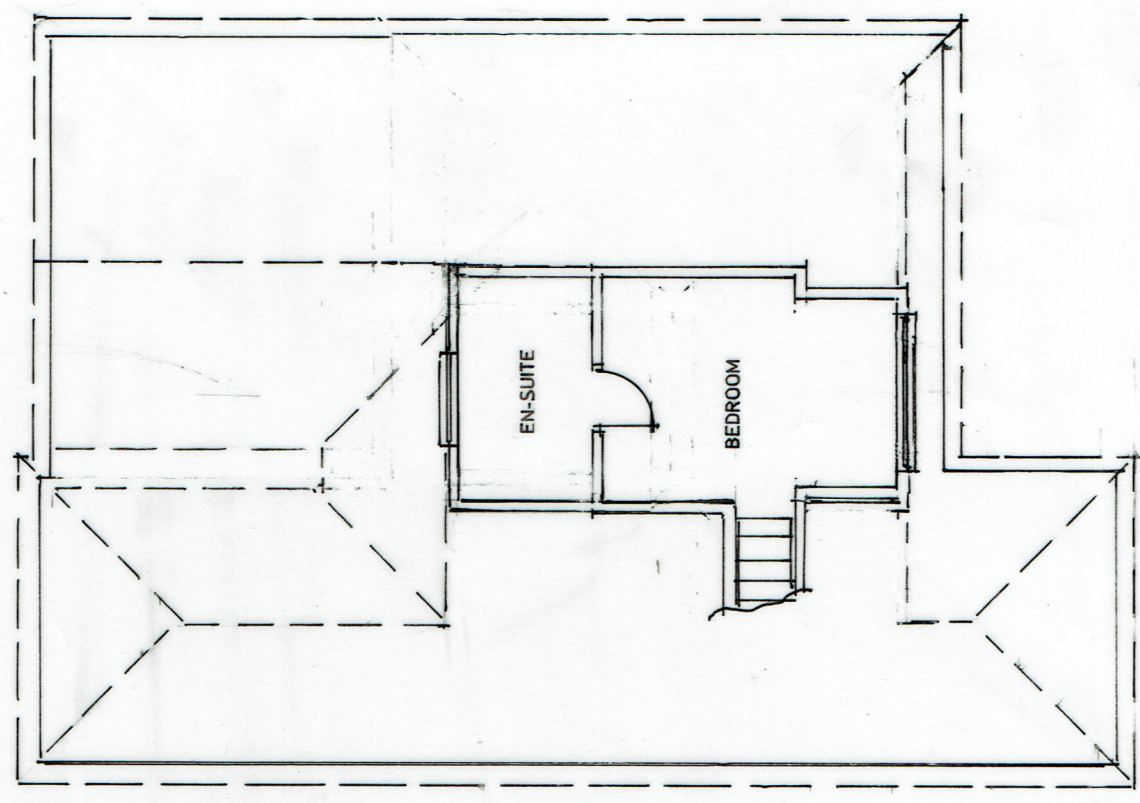

Proposed Roof Layout.
Also showing the extg bedroom & en-suite.



Proposed alterations to pitched
roof at Venmarden, Pardoe Close,
Hedge End, Southampton., Hants.
SO30 0NE

Mrs T Kennedy

Scale 1:100

Date April 2021

A3 Drawing Number

7

Revision

A B