




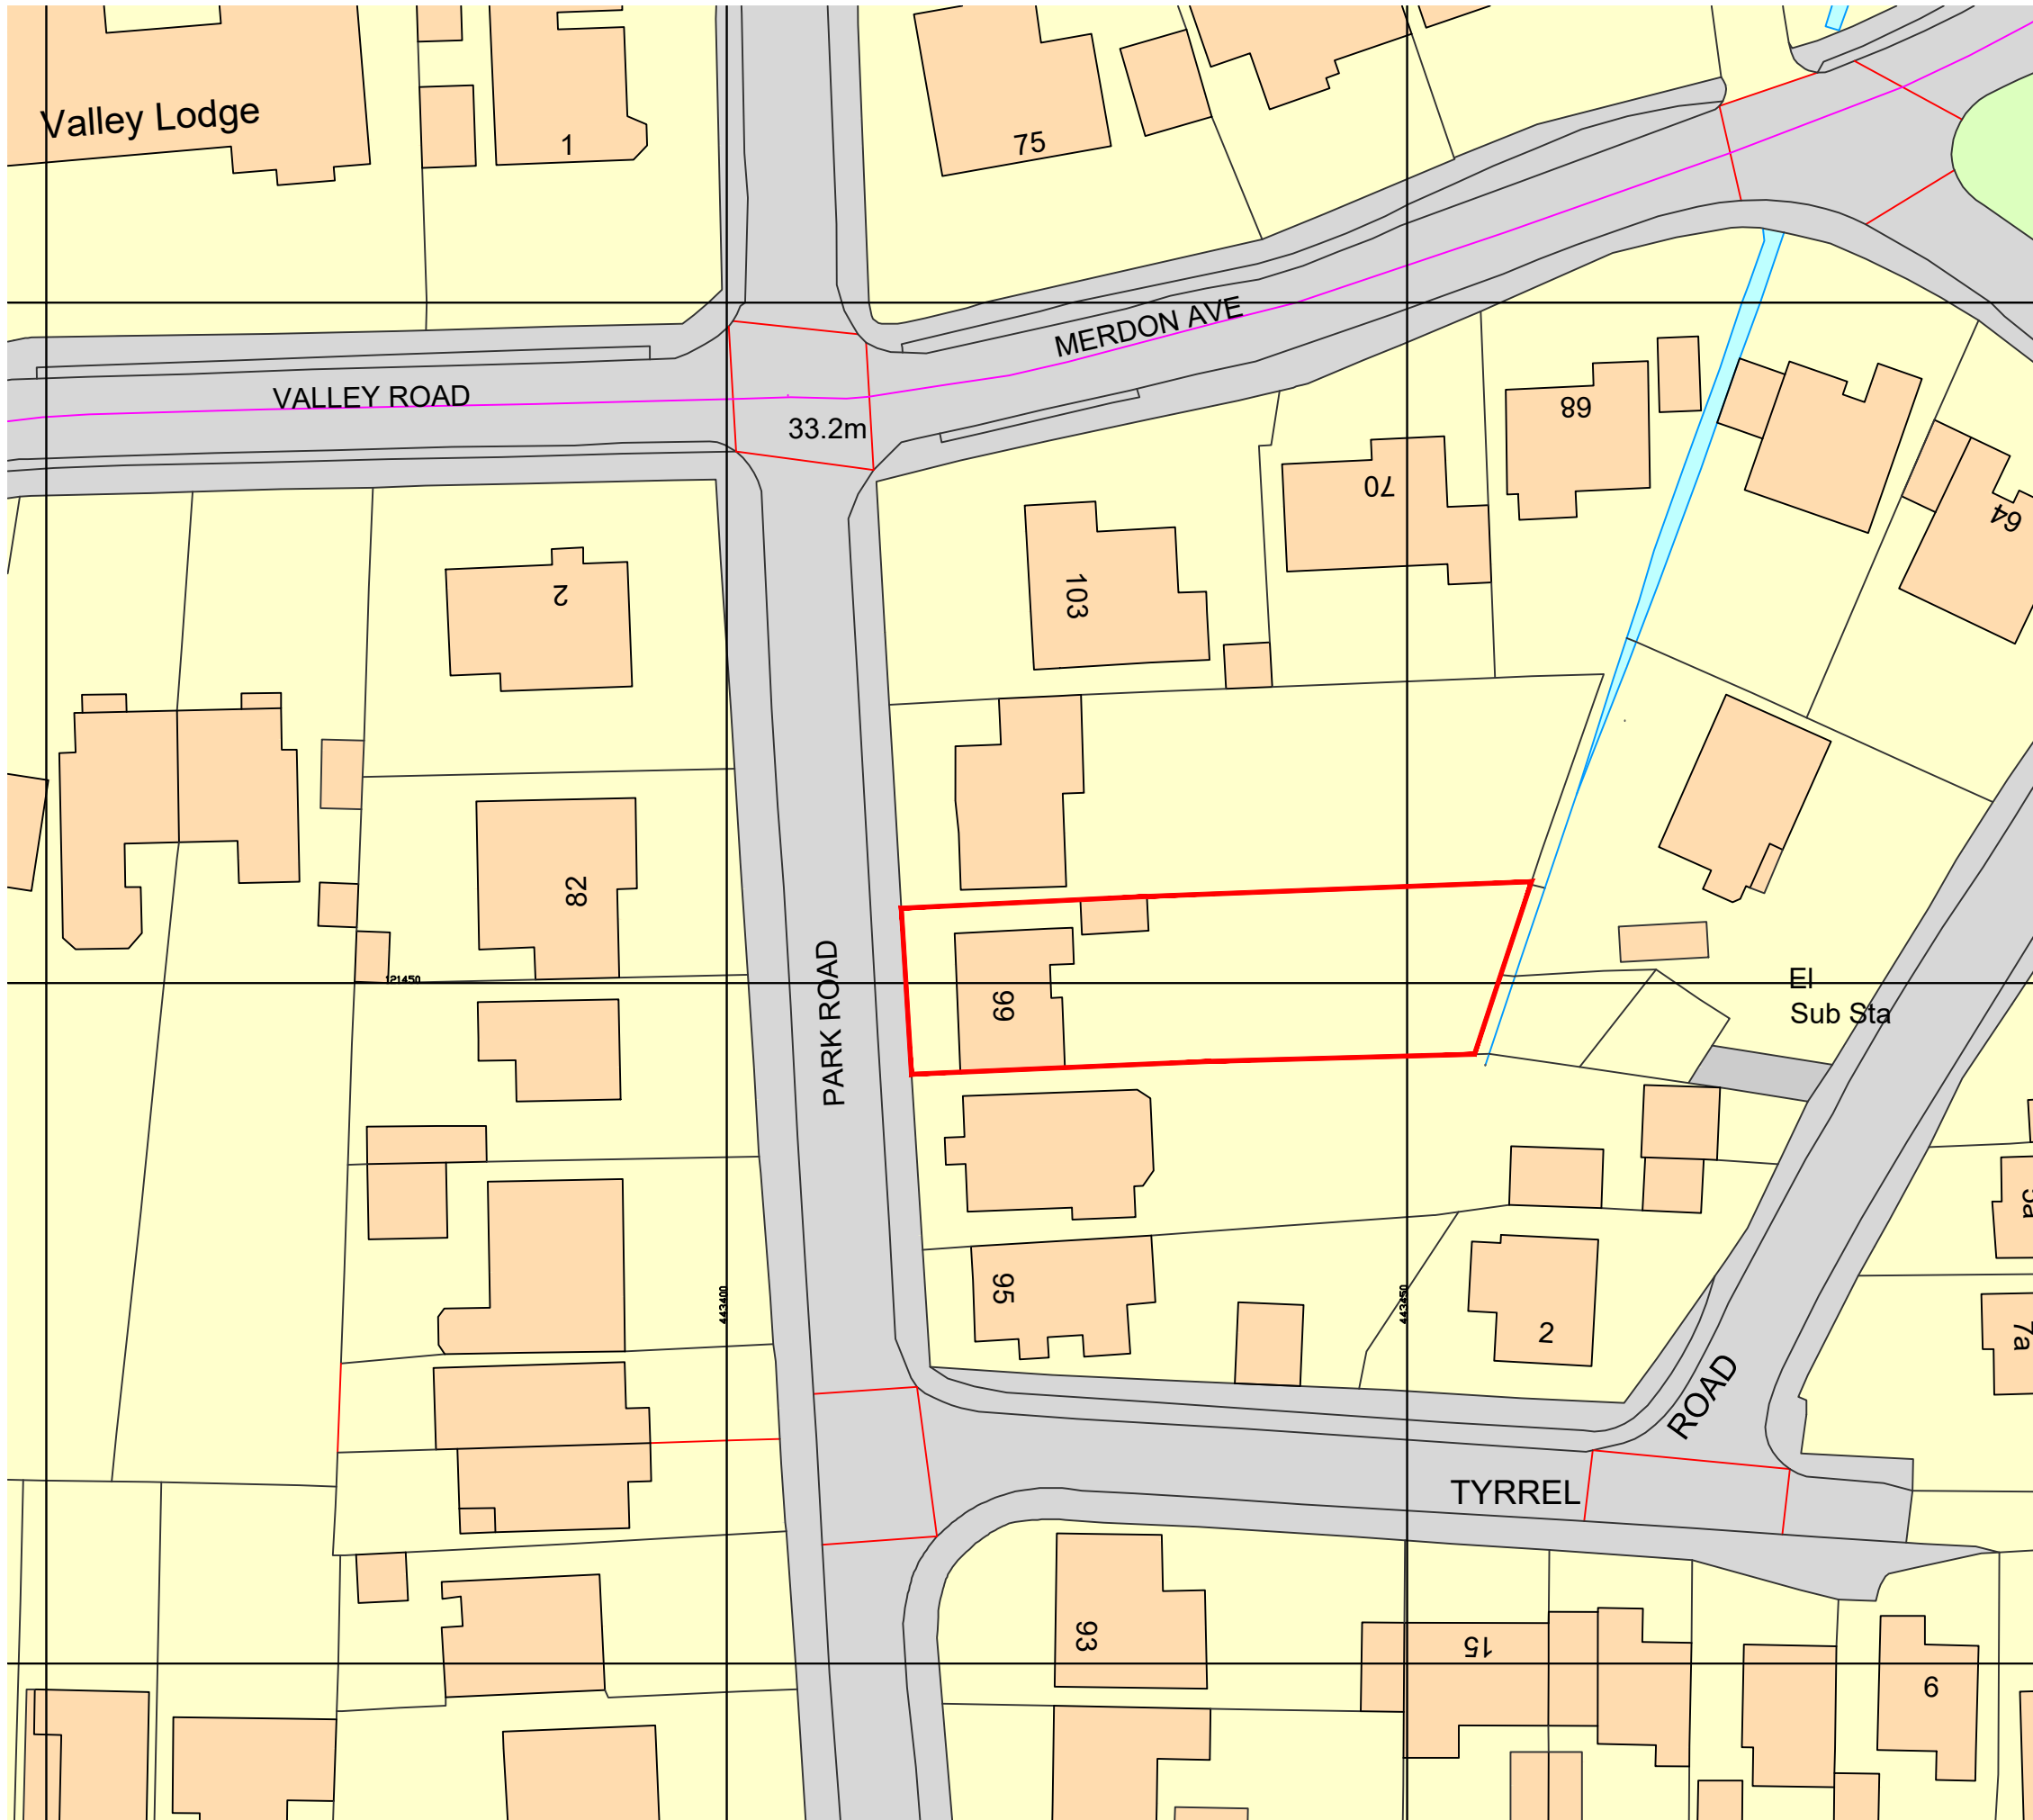


BLOCK PLAN 1:500@A1

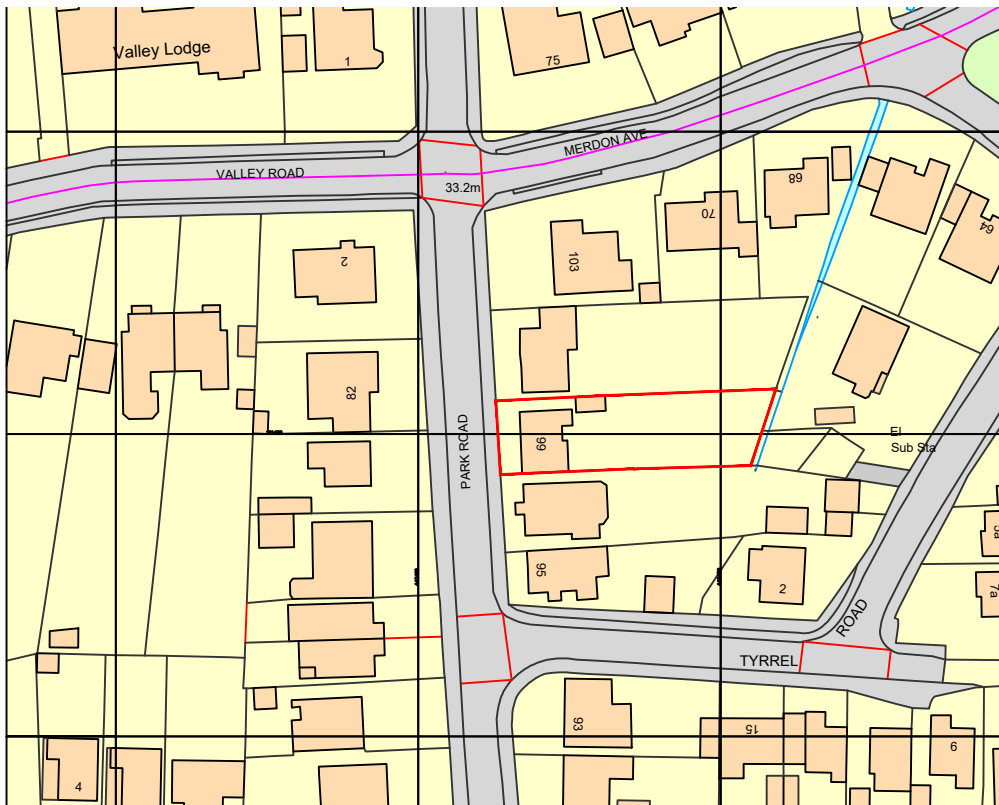

LOCATION PLAN 1:1250@A1

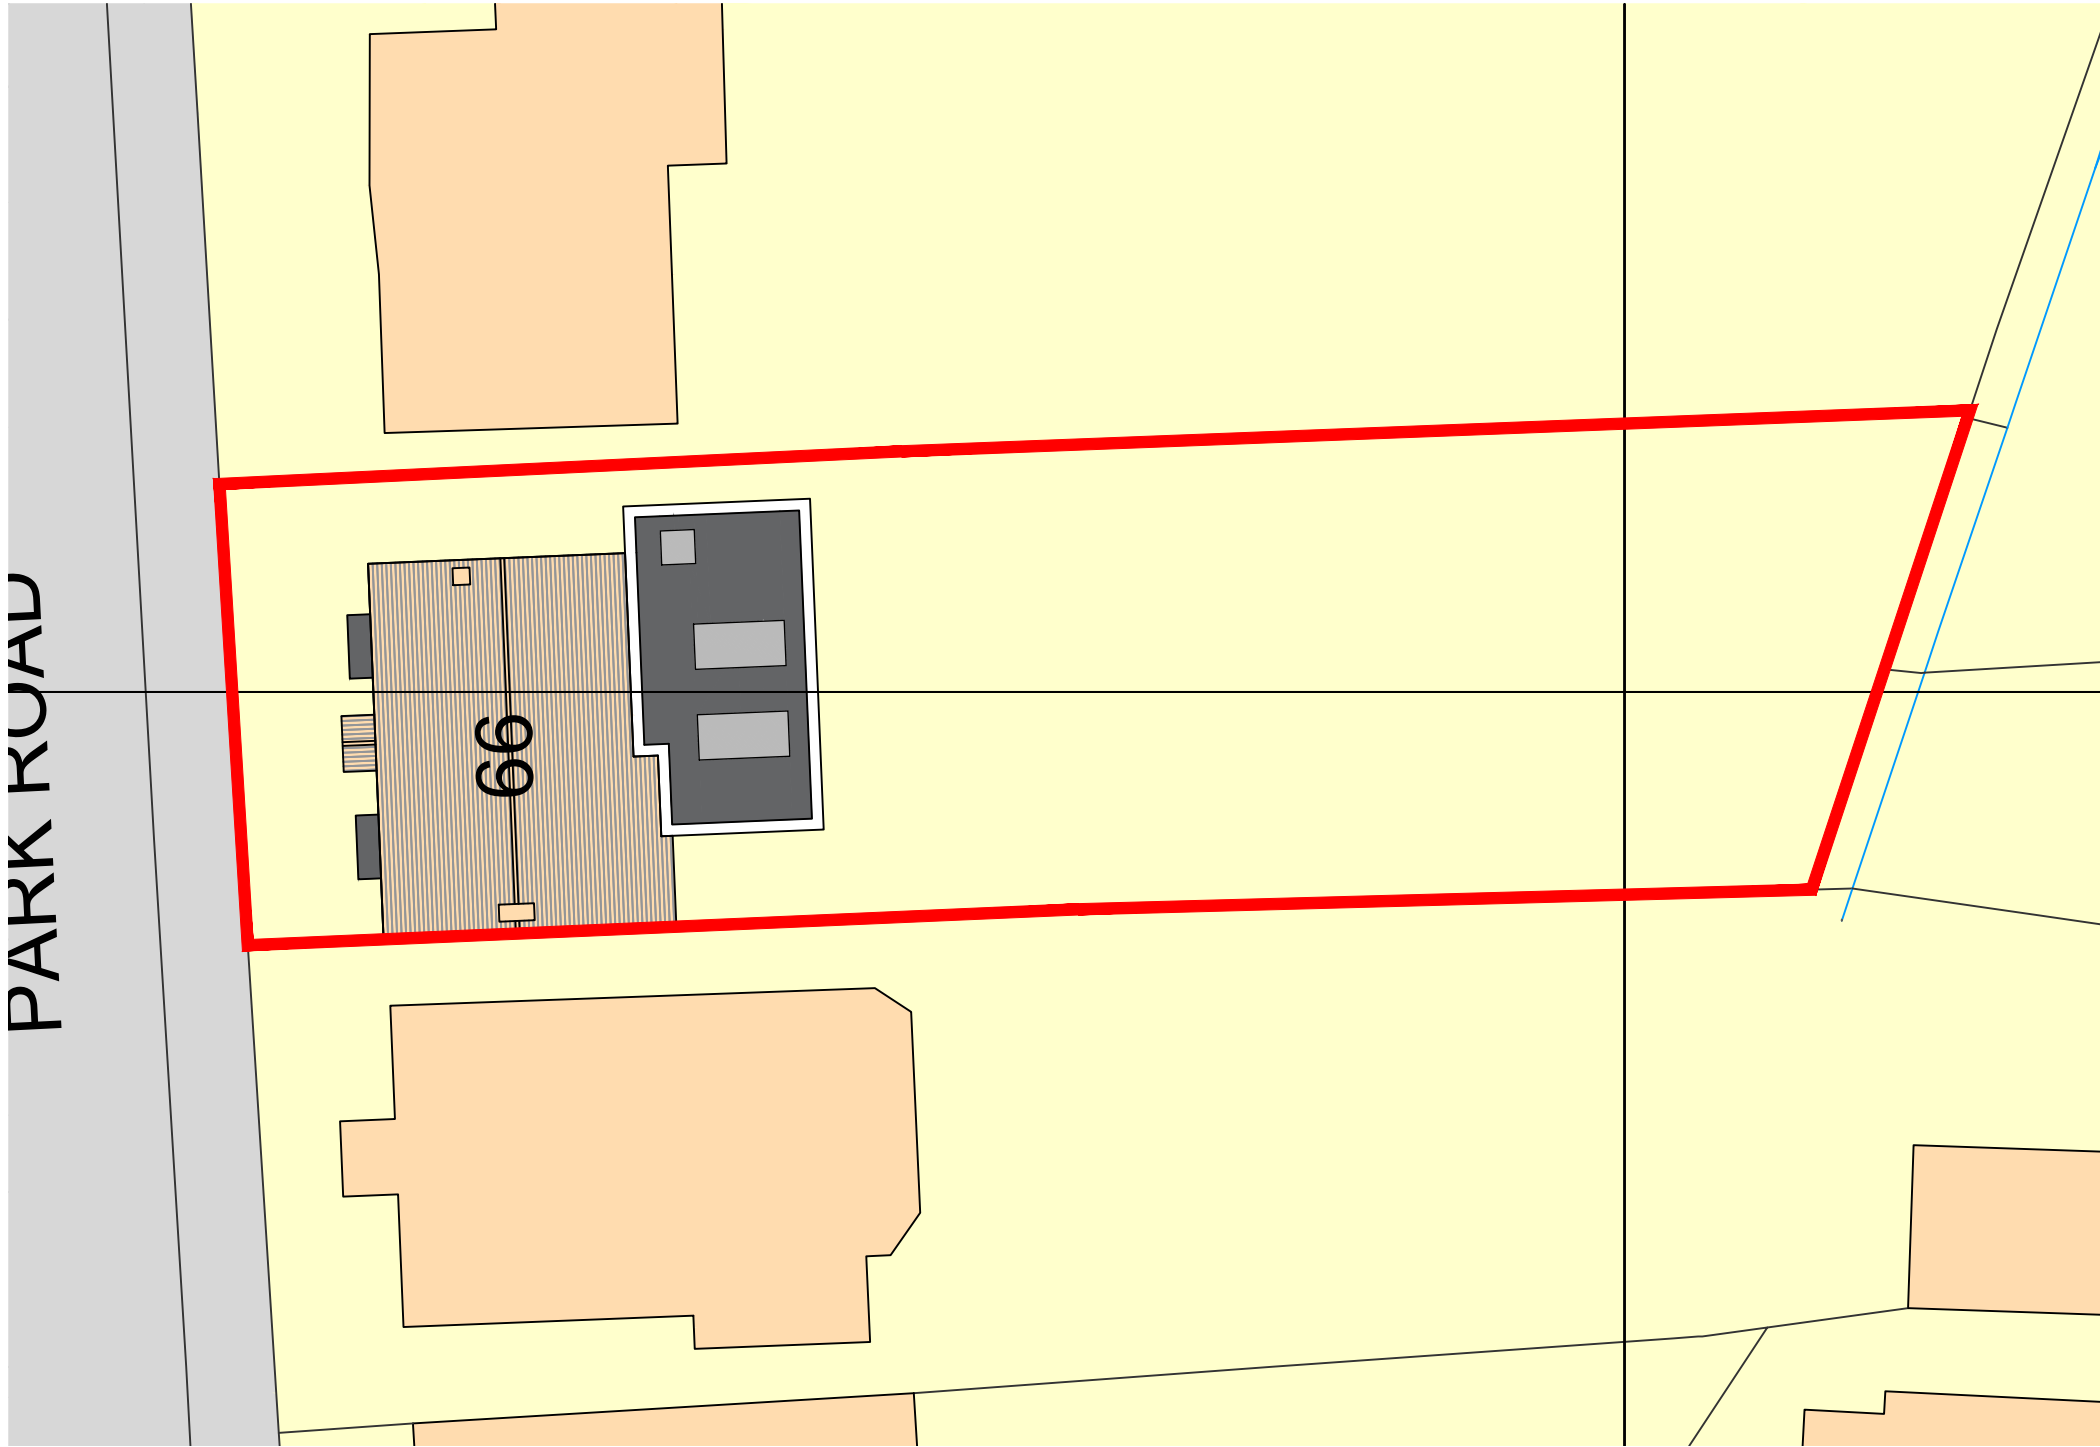

SITE PLAN 1:200@A1

 

NOTES

DO NOT SCALE FROM THIS DRAWING.
ALL DIMENSIONS TO BE CHECKED ON SITE.
COPYRIGHT PROTECTED.

ORIGINAL A1

REVISIONS:

REV A: 05/09/22 - ROAD NAMES ADDED TO THE LOCATION PLANS

JOB TITLE:

PROPOSALS AT:
99 PARK ROAD,
CHANDLERS FORD,
EASTLEIGH,
SO53 1GL

PLANNING

CONTACT:

07988518827
dwilliams@willowarchitecture.co.uk

LIAM AND JOELIE

CLIENT:



DRAWING TITLE:

SITE, BLOCK AND LOCATION PLANS

DRAWN BY:

DATE: 19/08/22 SCALE: VARIES @A1

DRAWING NO:

2063-003A