

General Notes

Scale from this drawing for planning purposes only.

Contractors are to check all dimensions on site prior to any construction work beginning.

This drawing, and all others associated with it, remain the property of King Architecture & Design and are not to be reproduced or amended without the written consent of King Architecture & Design.

Unauthorised use for any purpose is prohibited.


All work undertaken in collaboration with this drawing is to be undertaken to conform to current building regulations and all current building legislation, if divergencies from statutory requirements are shown on the drawings then these should be reported to King Architecture & Design immediately.

K | A | D

King Architecture & Design

39 Alresford Road
Winchester
SO23 0HG

W: www.kingarchitectureanddesign.co.uk
E: admin@kingarchitectureanddesign.co.uk
T: 079 5574 2966

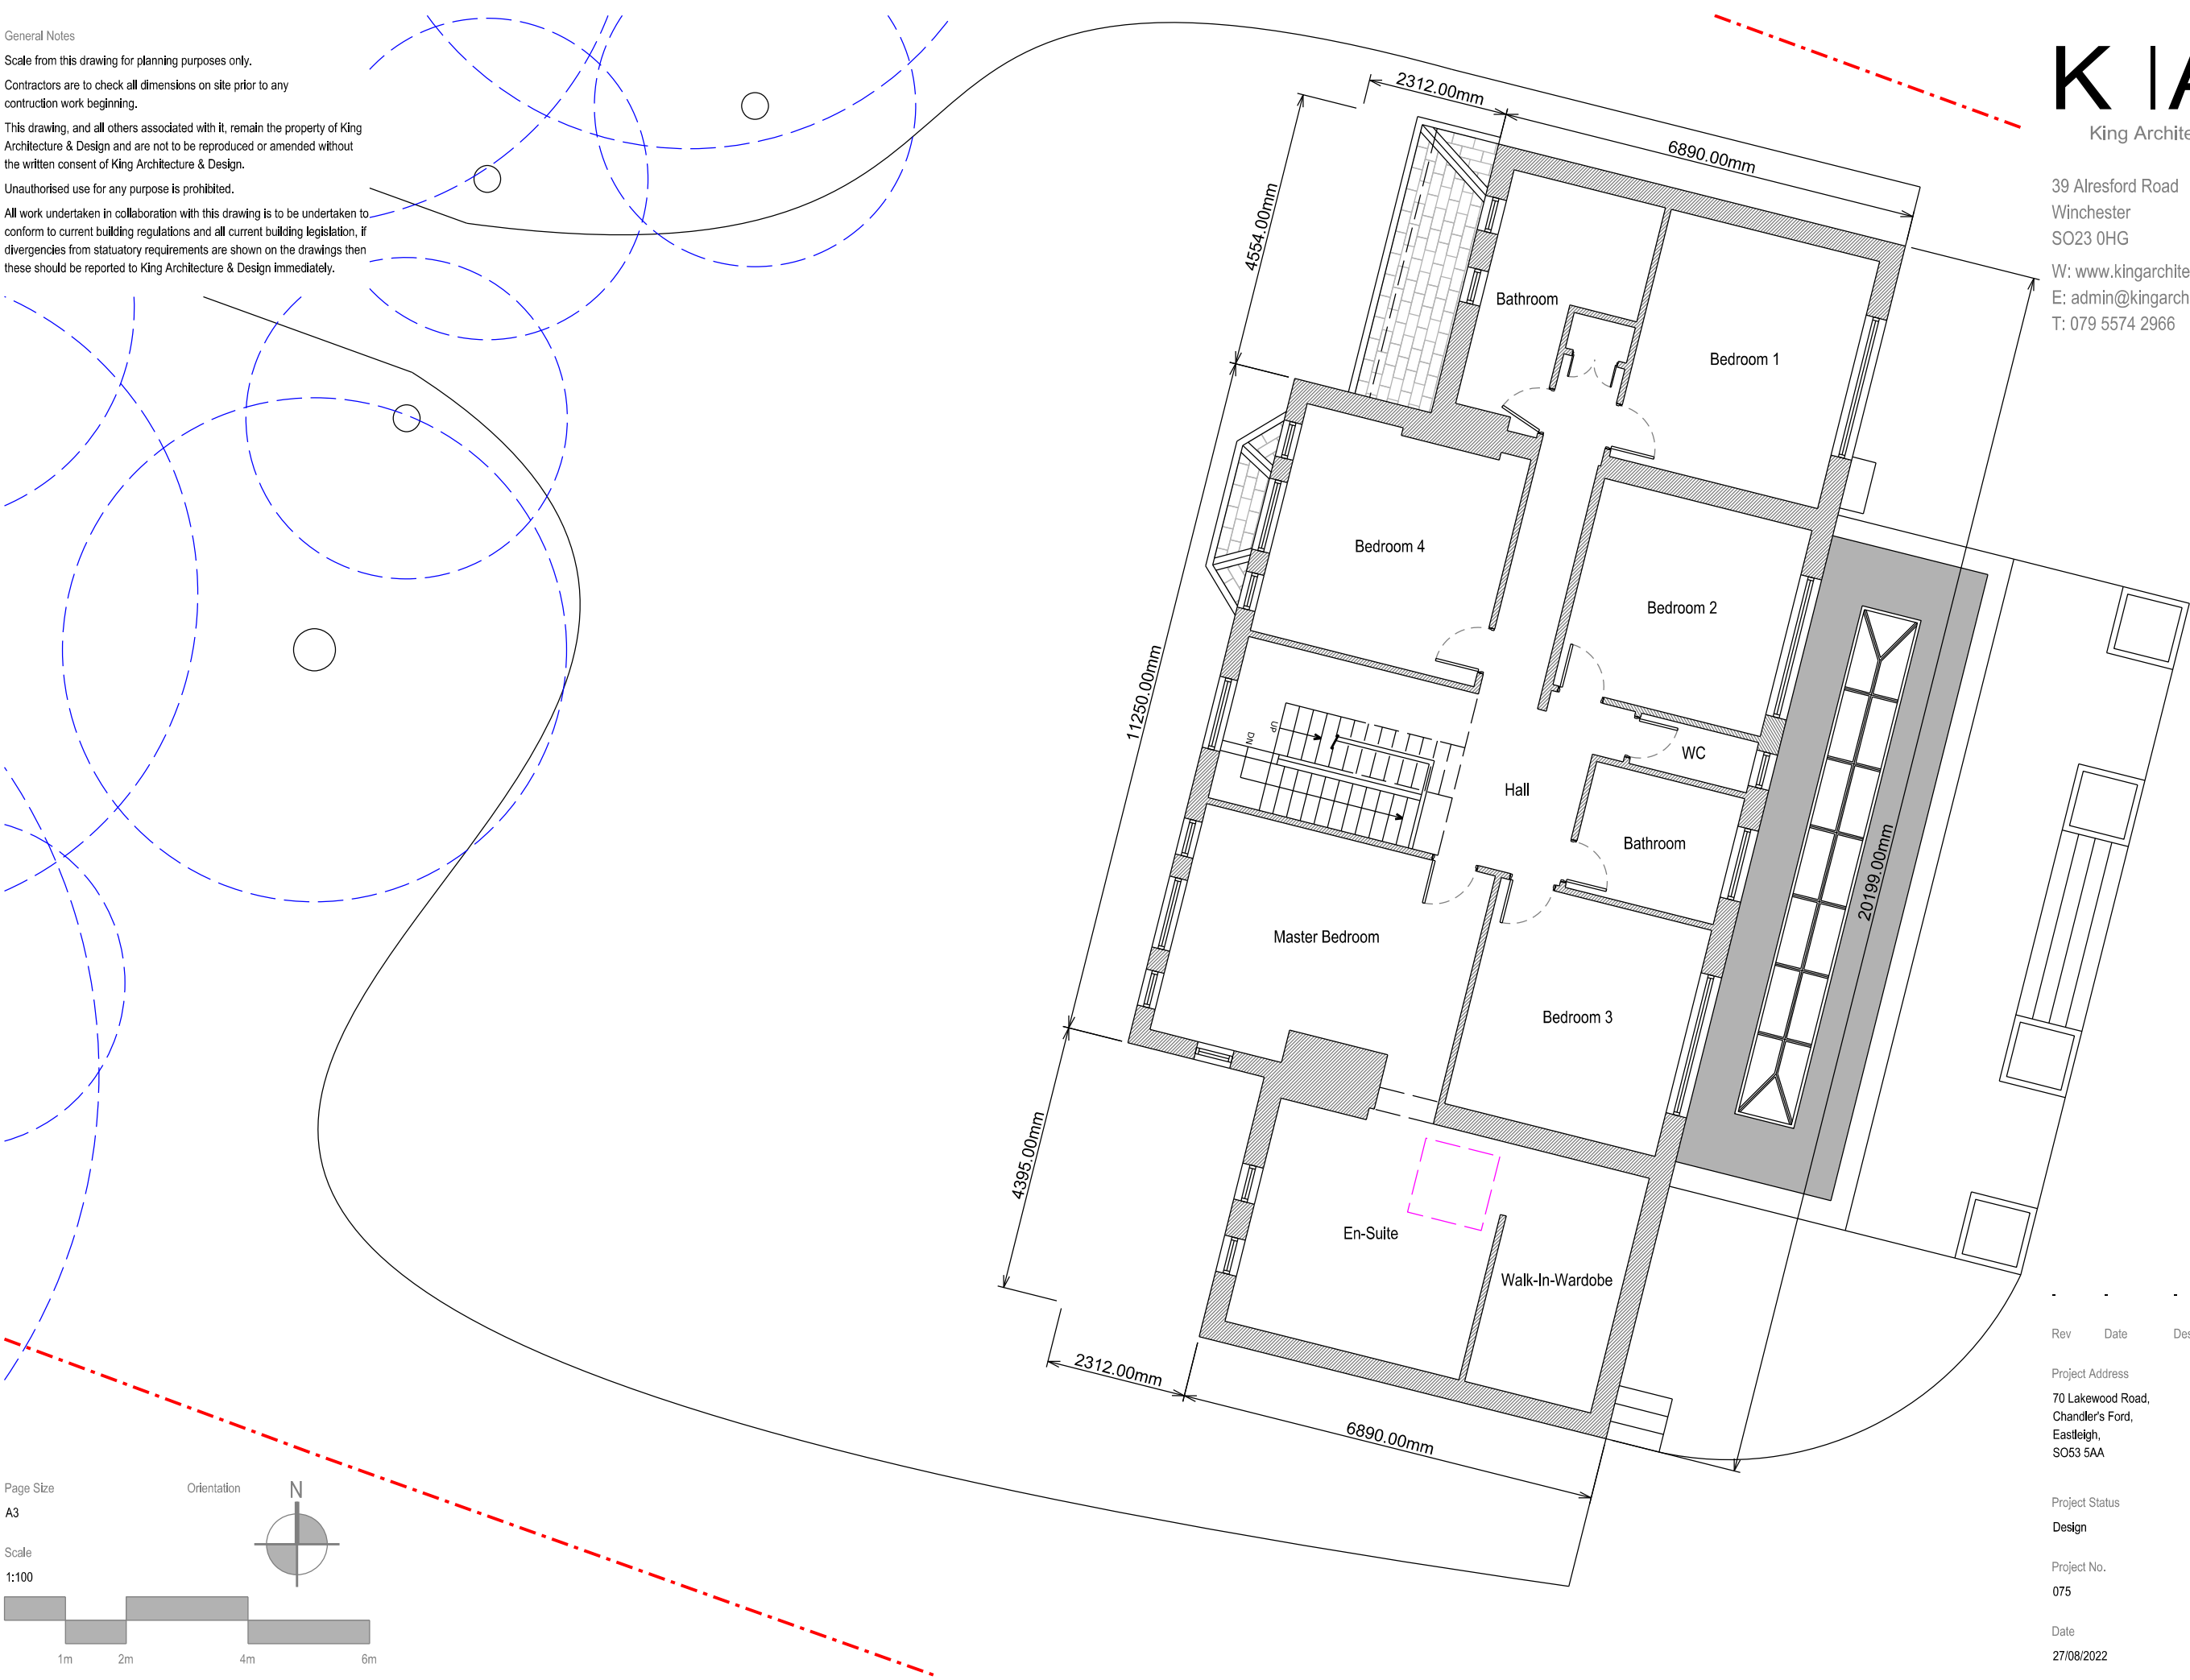


Page Size
A3

Scale
1:100



Orientation

 

Rev	Date	Description
Project Address	Client	
70 Lakewood Road, Chandler's Ford, Eastleigh, SO53 5AA	Diane Burns	
Project Status	Local Authority	
Design	Eastleigh Borough Council	
Project No.	Drawing Description	
075	Existing First Floor Plan	
Date	Drawing No.	
27/08/2022	MS - 102	
	Revision	
	-	