

Notes:


- All dimensions to be checked on site.
- All drawings to be in conjunction with all relevant Architects and Engineer's drawings and specifications.
- Any discrepancies between consultants drawings, schedules or specifications to be reported to the Contract Administrator or Architect before any work commences.
- The Contractor's attention is drawn to the Health & Safety matters identified in the Health & Safety plan as being potentially hazardous.
- These items should not be considered as a full and final list
- The Work Package Contractor's normal Health & Safety obligations still apply when undertaking constructional operations both on and off site.
- Light House Studio takes no responsibility for the local of legal boundaries indicated on this drawing and advises a separate drawing to be completed by a specialist surveyor in order to establish exact boundaries.
- DWG files provided for information only. Refer to PDF record.
- The copyright of this drawing is held by Light House Studio. Not to be used for any purposes without consent.
- Light House Studio takes no responsibility with scaling issues when printing form pdf/printing/scanning of this drawing
- No persons are permitted to build / construct from these drawings
- All rights reserved to Light House Studio



Light House Studio

The IncuHive Space  
Mayflower Close  
Chandler's Ford  
Hampshire  
SO53 4AR

light\_house\_studio@outlook.com

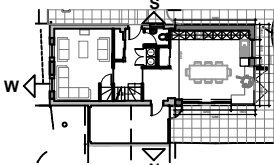

B 05/09/22 Roof updated

Rev Date Revision Details

Project

7 Coach Hill Close

Drawing Title

Proposed Elevations


Drawing Number

21018\_200

Status

Planning

Scale

 

Revision

B

Date of Origin

July 2022



1 Proposed Front Elevation - West

Scale: 1:100 @ A3




2 Proposed Side Elevation - North

Scale: 1:100 @ A3



3 Proposed Rear Elevation - East

Scale: 1:100 @ A3

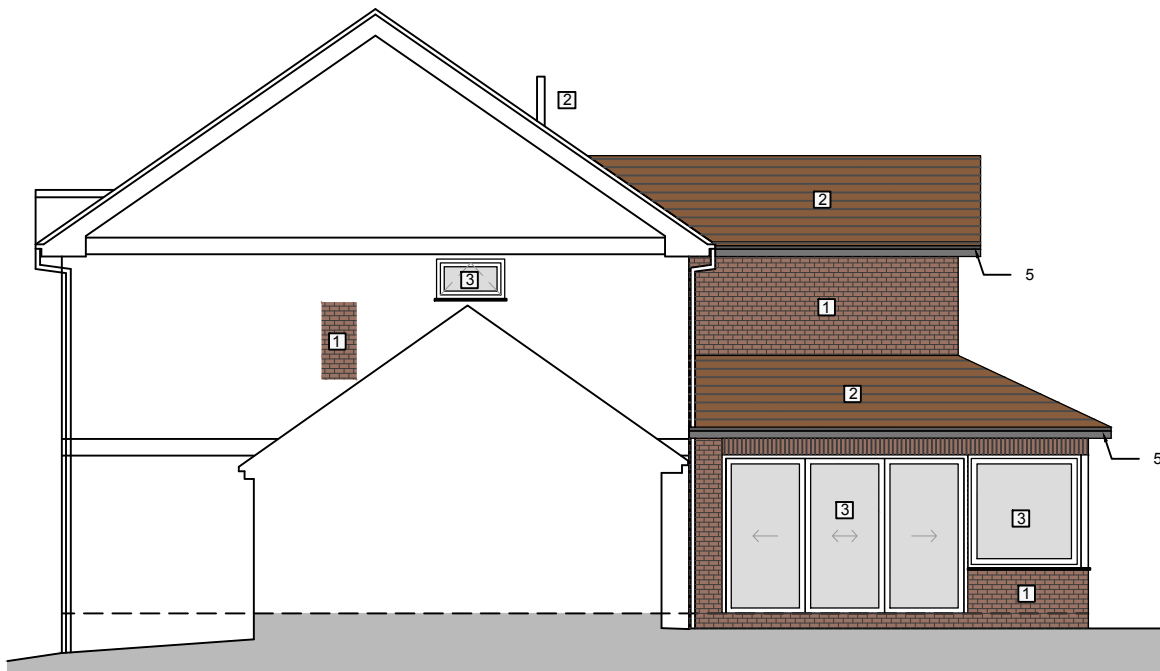

4 Proposed Side Elevation - South

Scale: 1:100 @ A3

Material Key

- |   |                                 |   |                                                    |   |                                  |   |                               |   |                       |
|---|---------------------------------|---|----------------------------------------------------|---|----------------------------------|---|-------------------------------|---|-----------------------|
| 1 | Red-facing Brick<br>As Existing | 2 | Concrete Interlocking<br>Roof Tiles<br>As Existing | 3 | Double Glazed<br>Doors & Windows | 4 | Obscure Glazed<br>Window - WC | 5 | Black Fascia<br>& RWP |
|---|---------------------------------|---|----------------------------------------------------|---|----------------------------------|---|-------------------------------|---|-----------------------|