



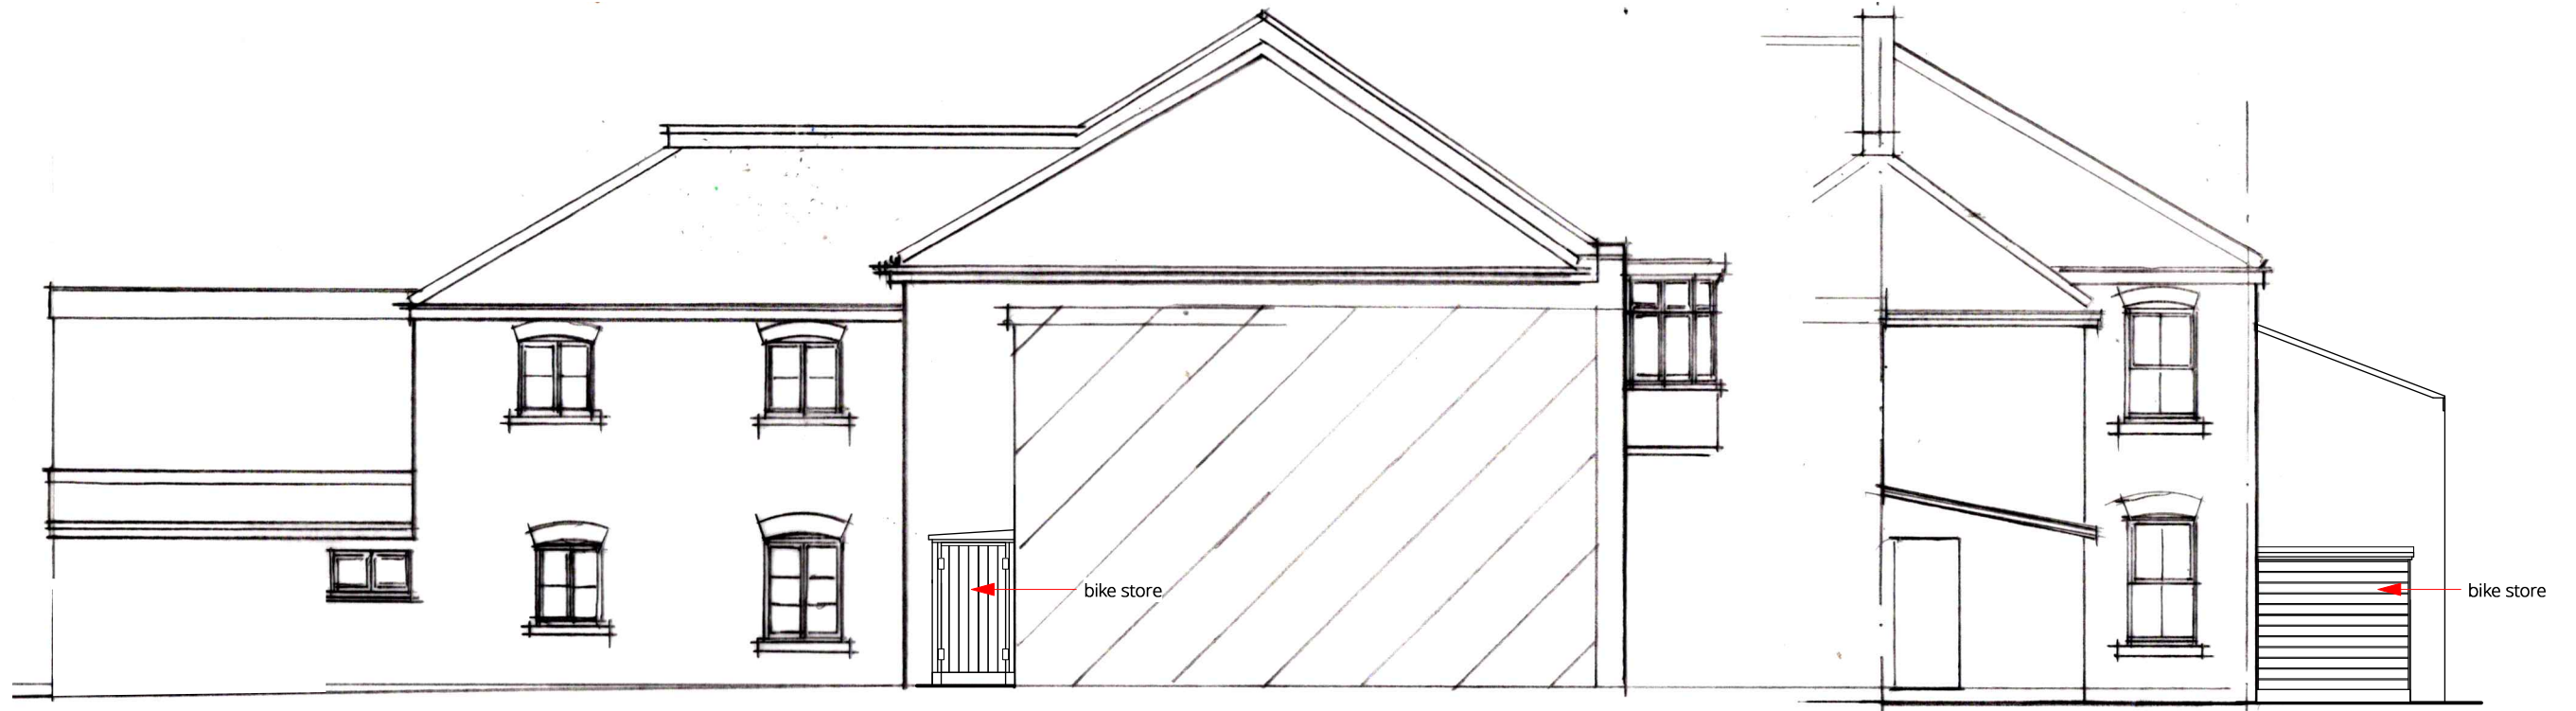

North Elevation

East Elevation

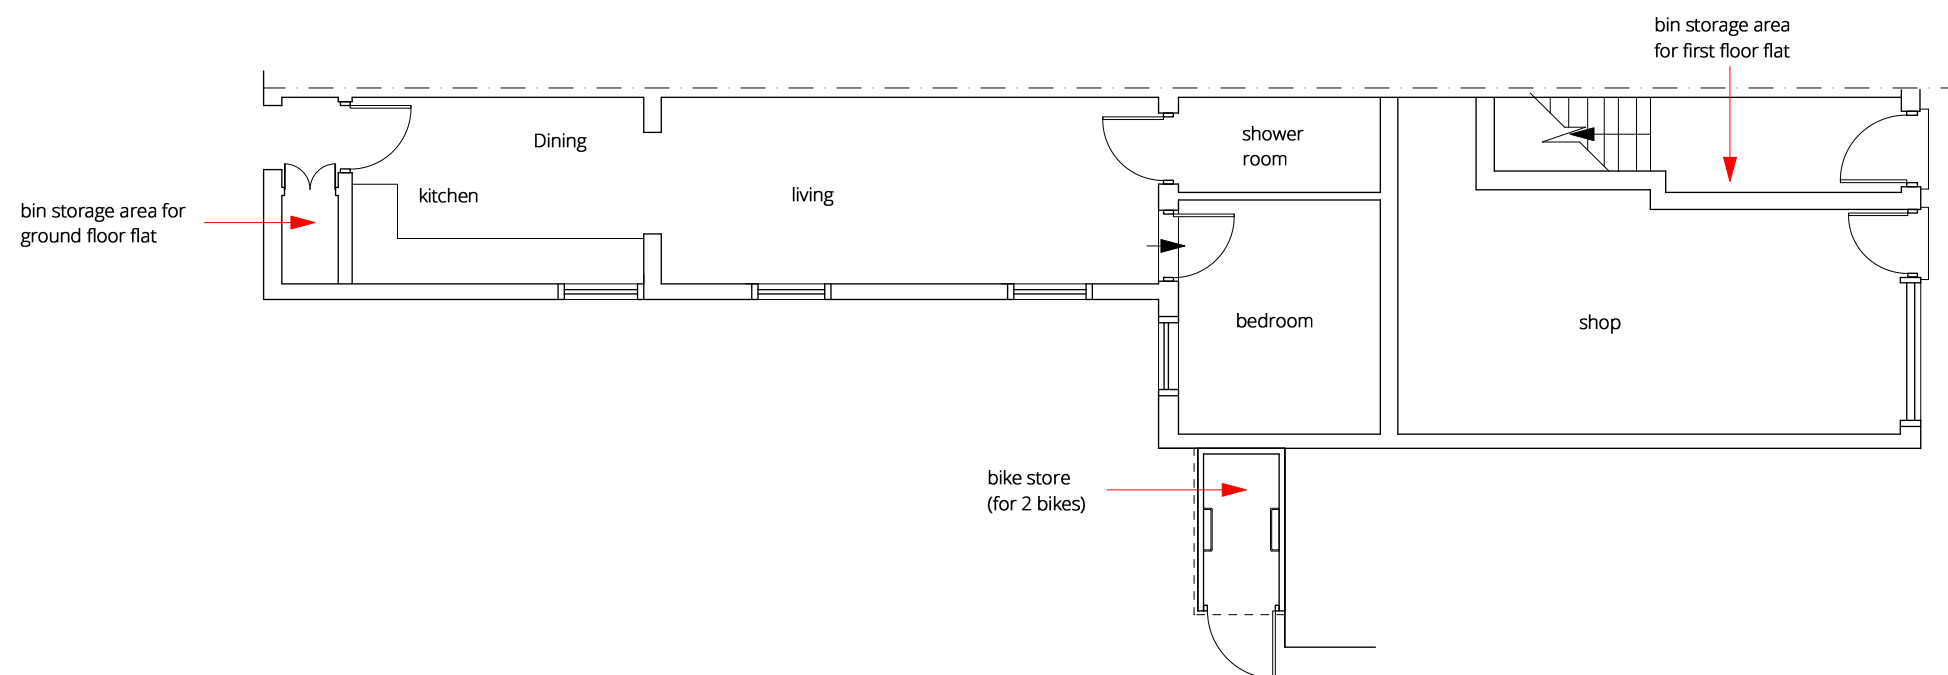

Floor Plan (Ground Floor Level)

Bike Stores, Bin Storage Areas

Scale 1:100



CLIENT: Mr A. Bajar

TITLE: Bikes Stores, Bin Storage Areas

SCALE AT A3: 1:100


DATE: Aug 2022

PROJECT: 2D High Street
Eastleigh

DWG
NO.:

E-AD-474.1.04

REV: A

 

A	2.9.22	size and location of bike store
REV:	DATE:	AMENDMENTS:
© Crown copyright 2022 OS Licence No. 100028555		