


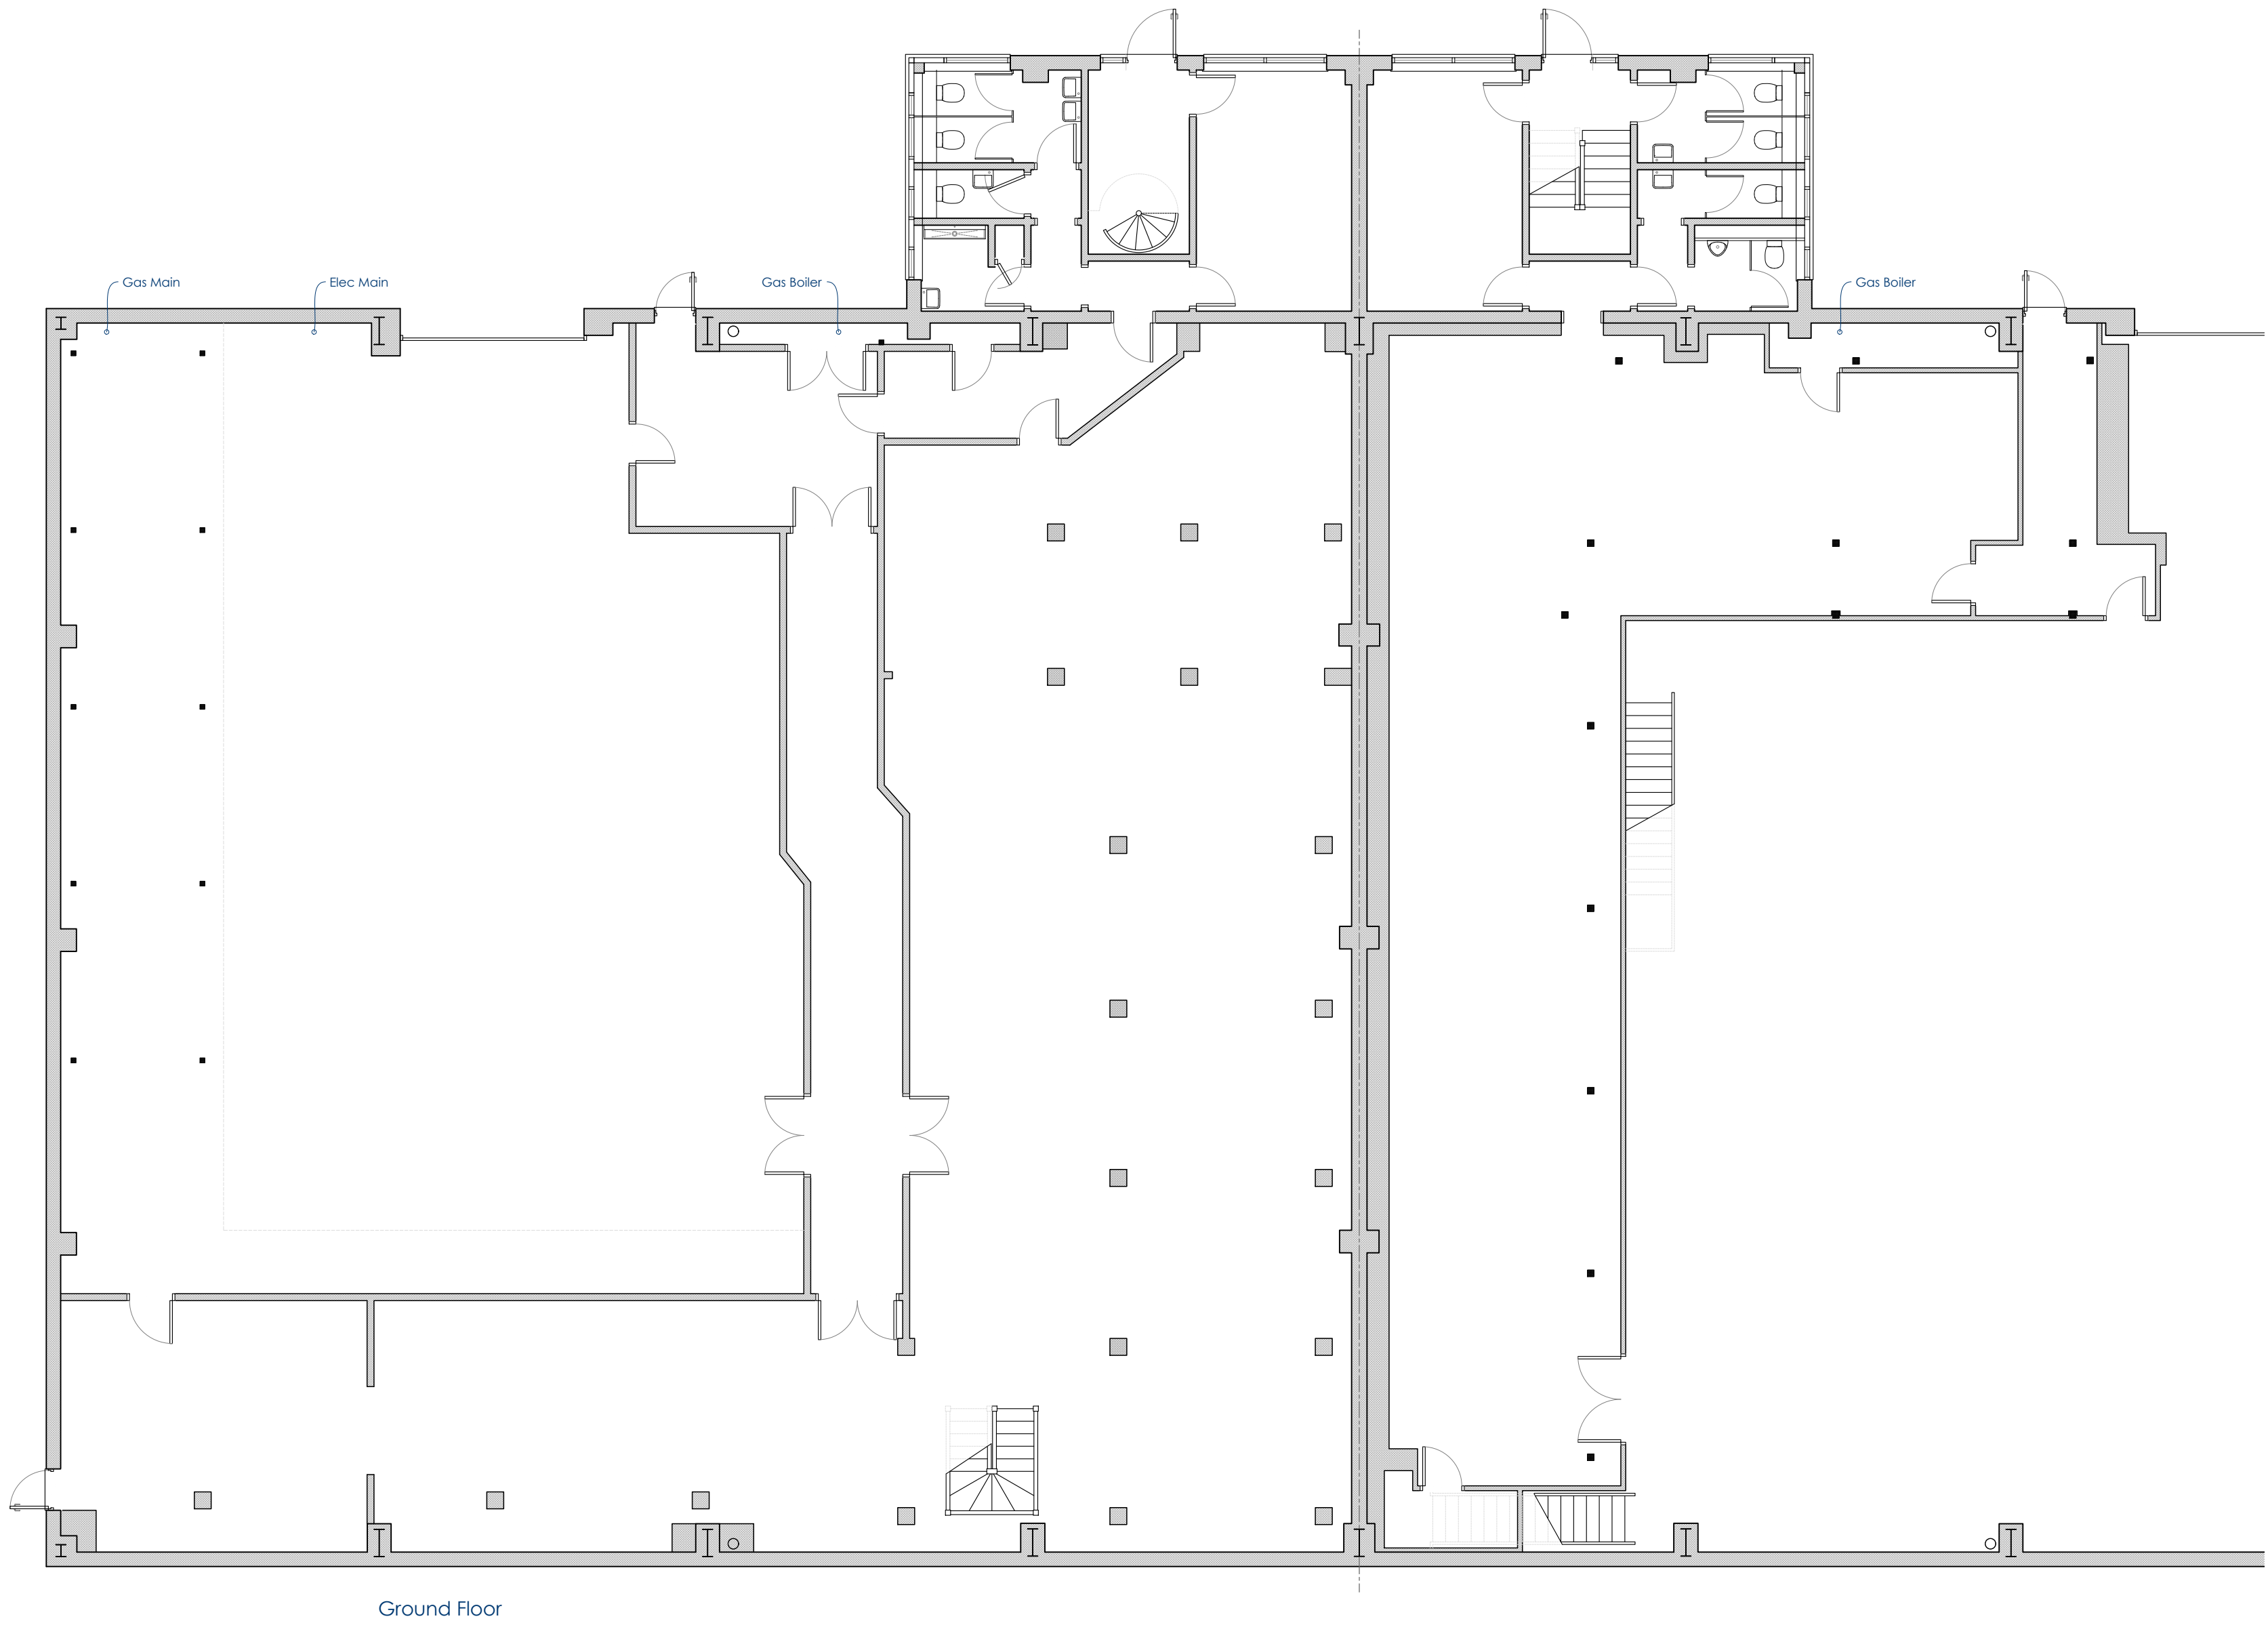
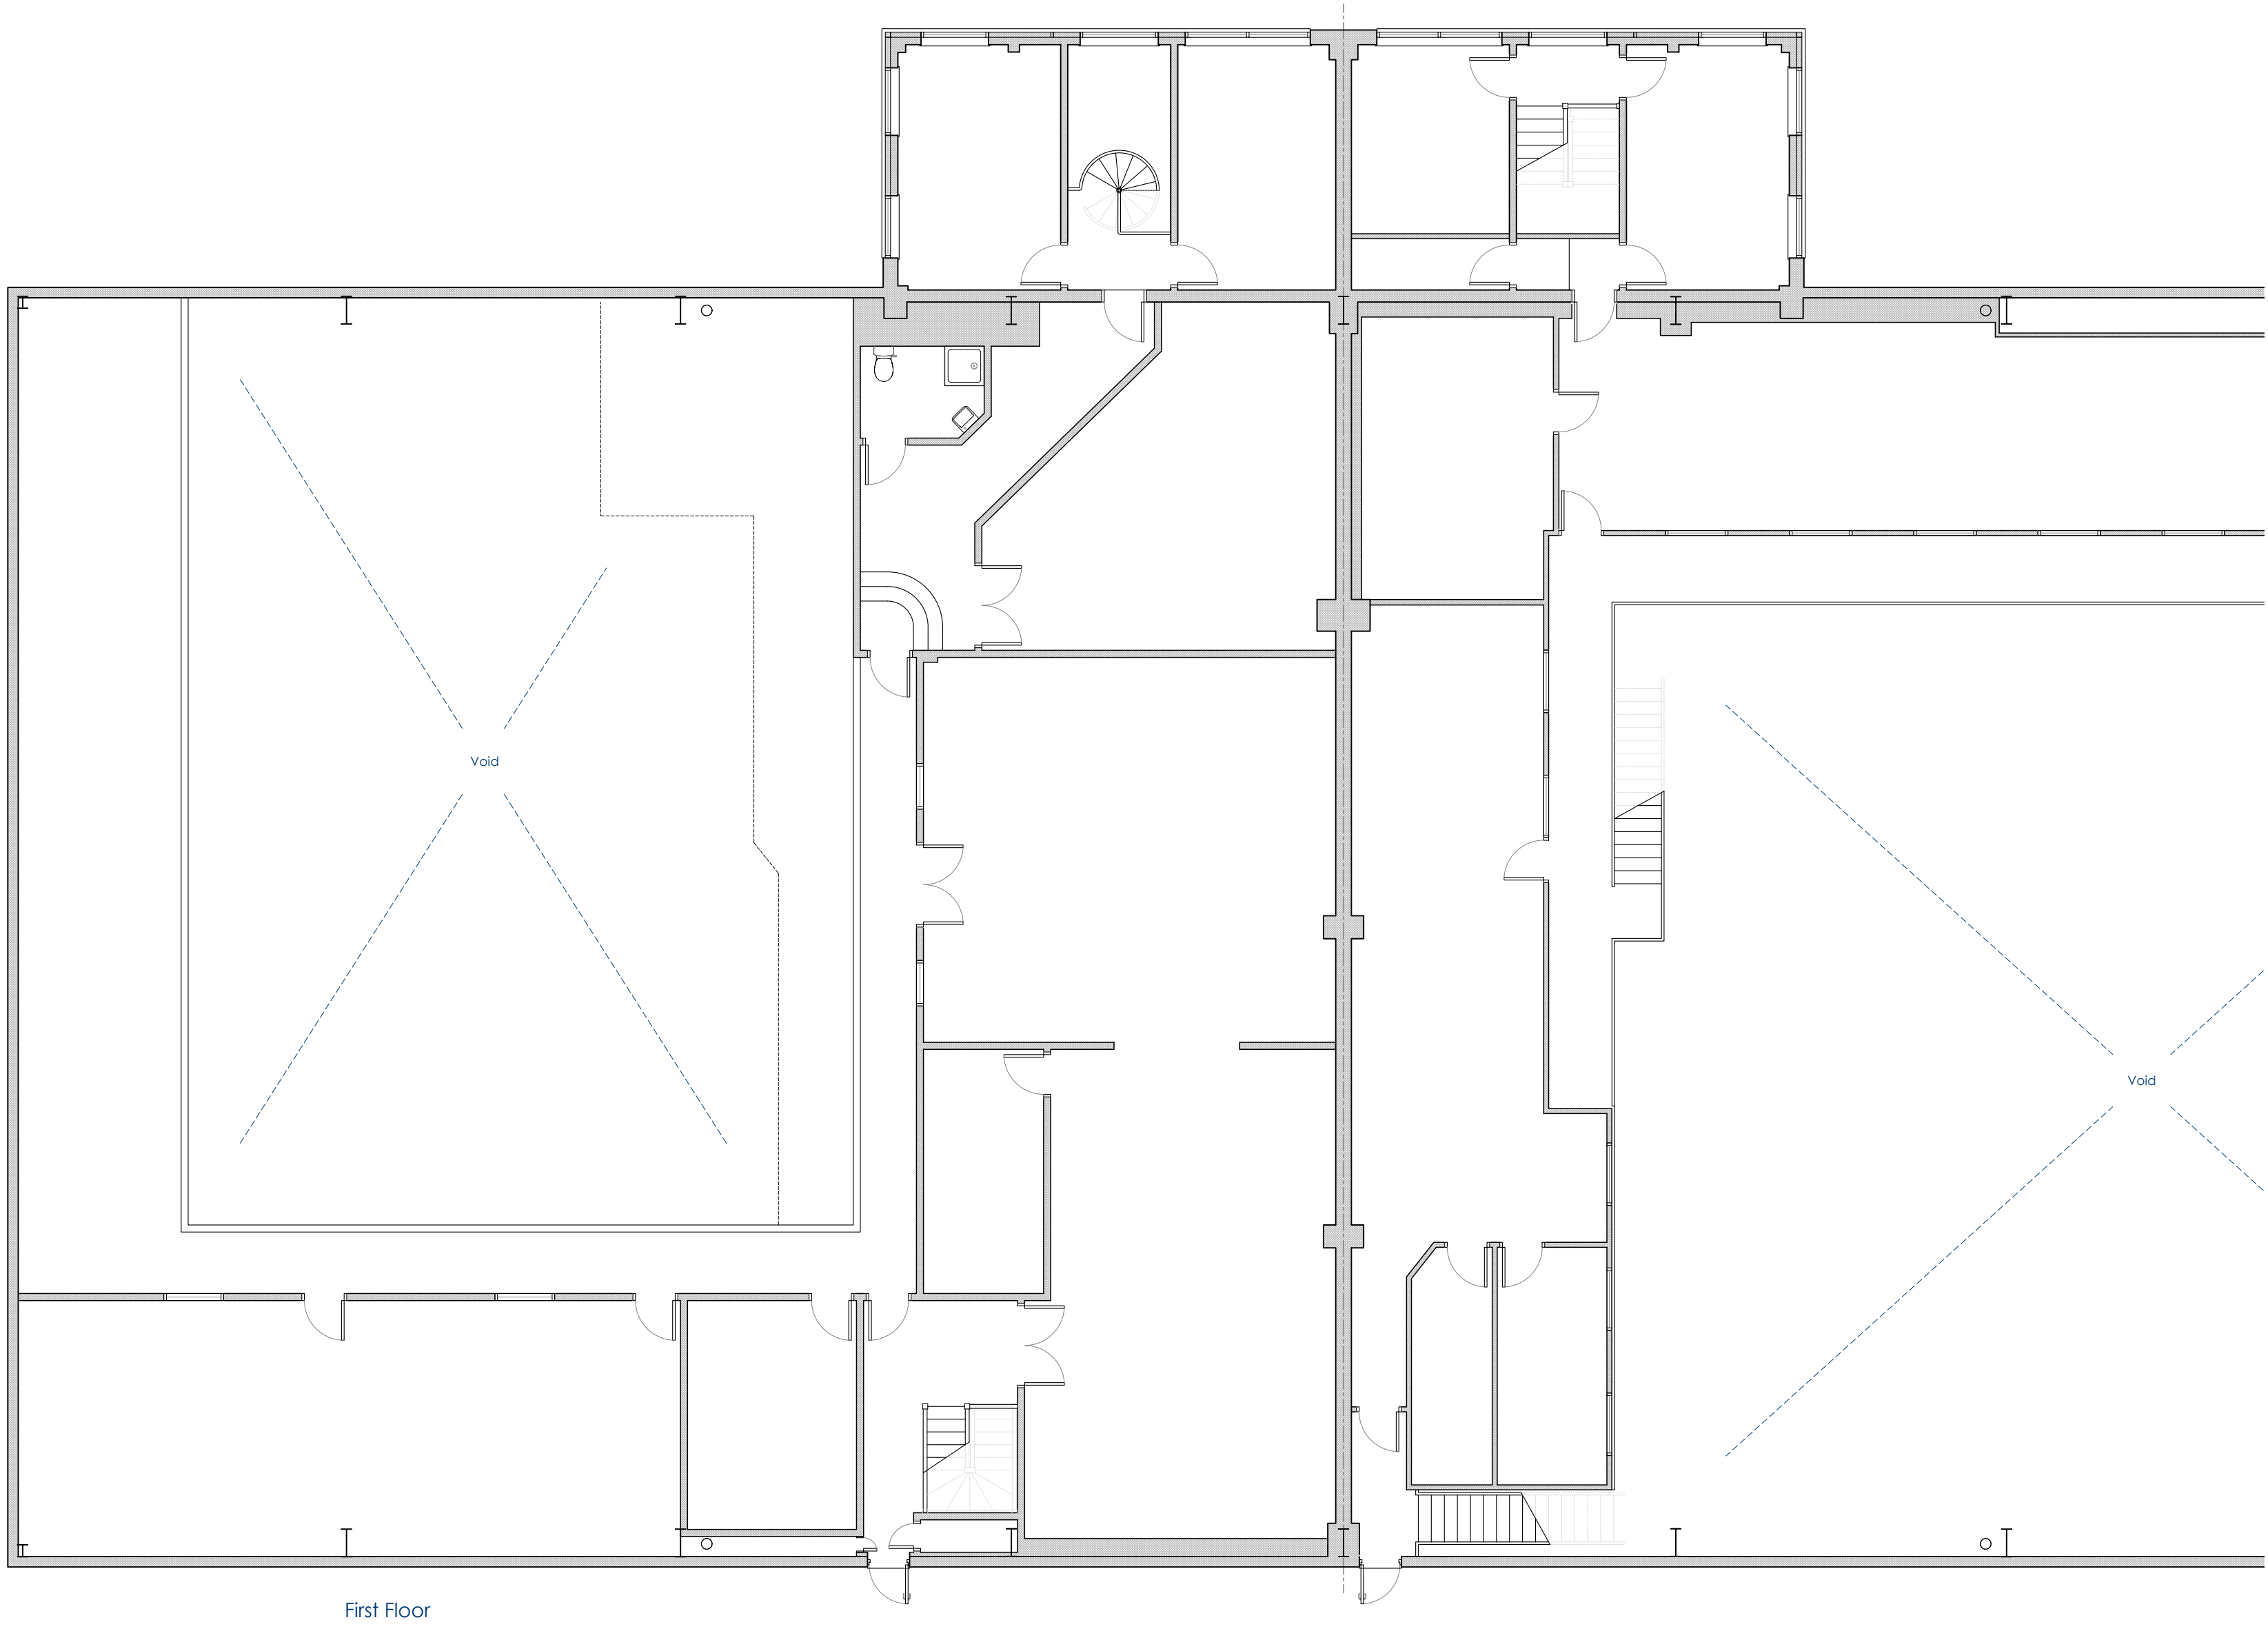


 

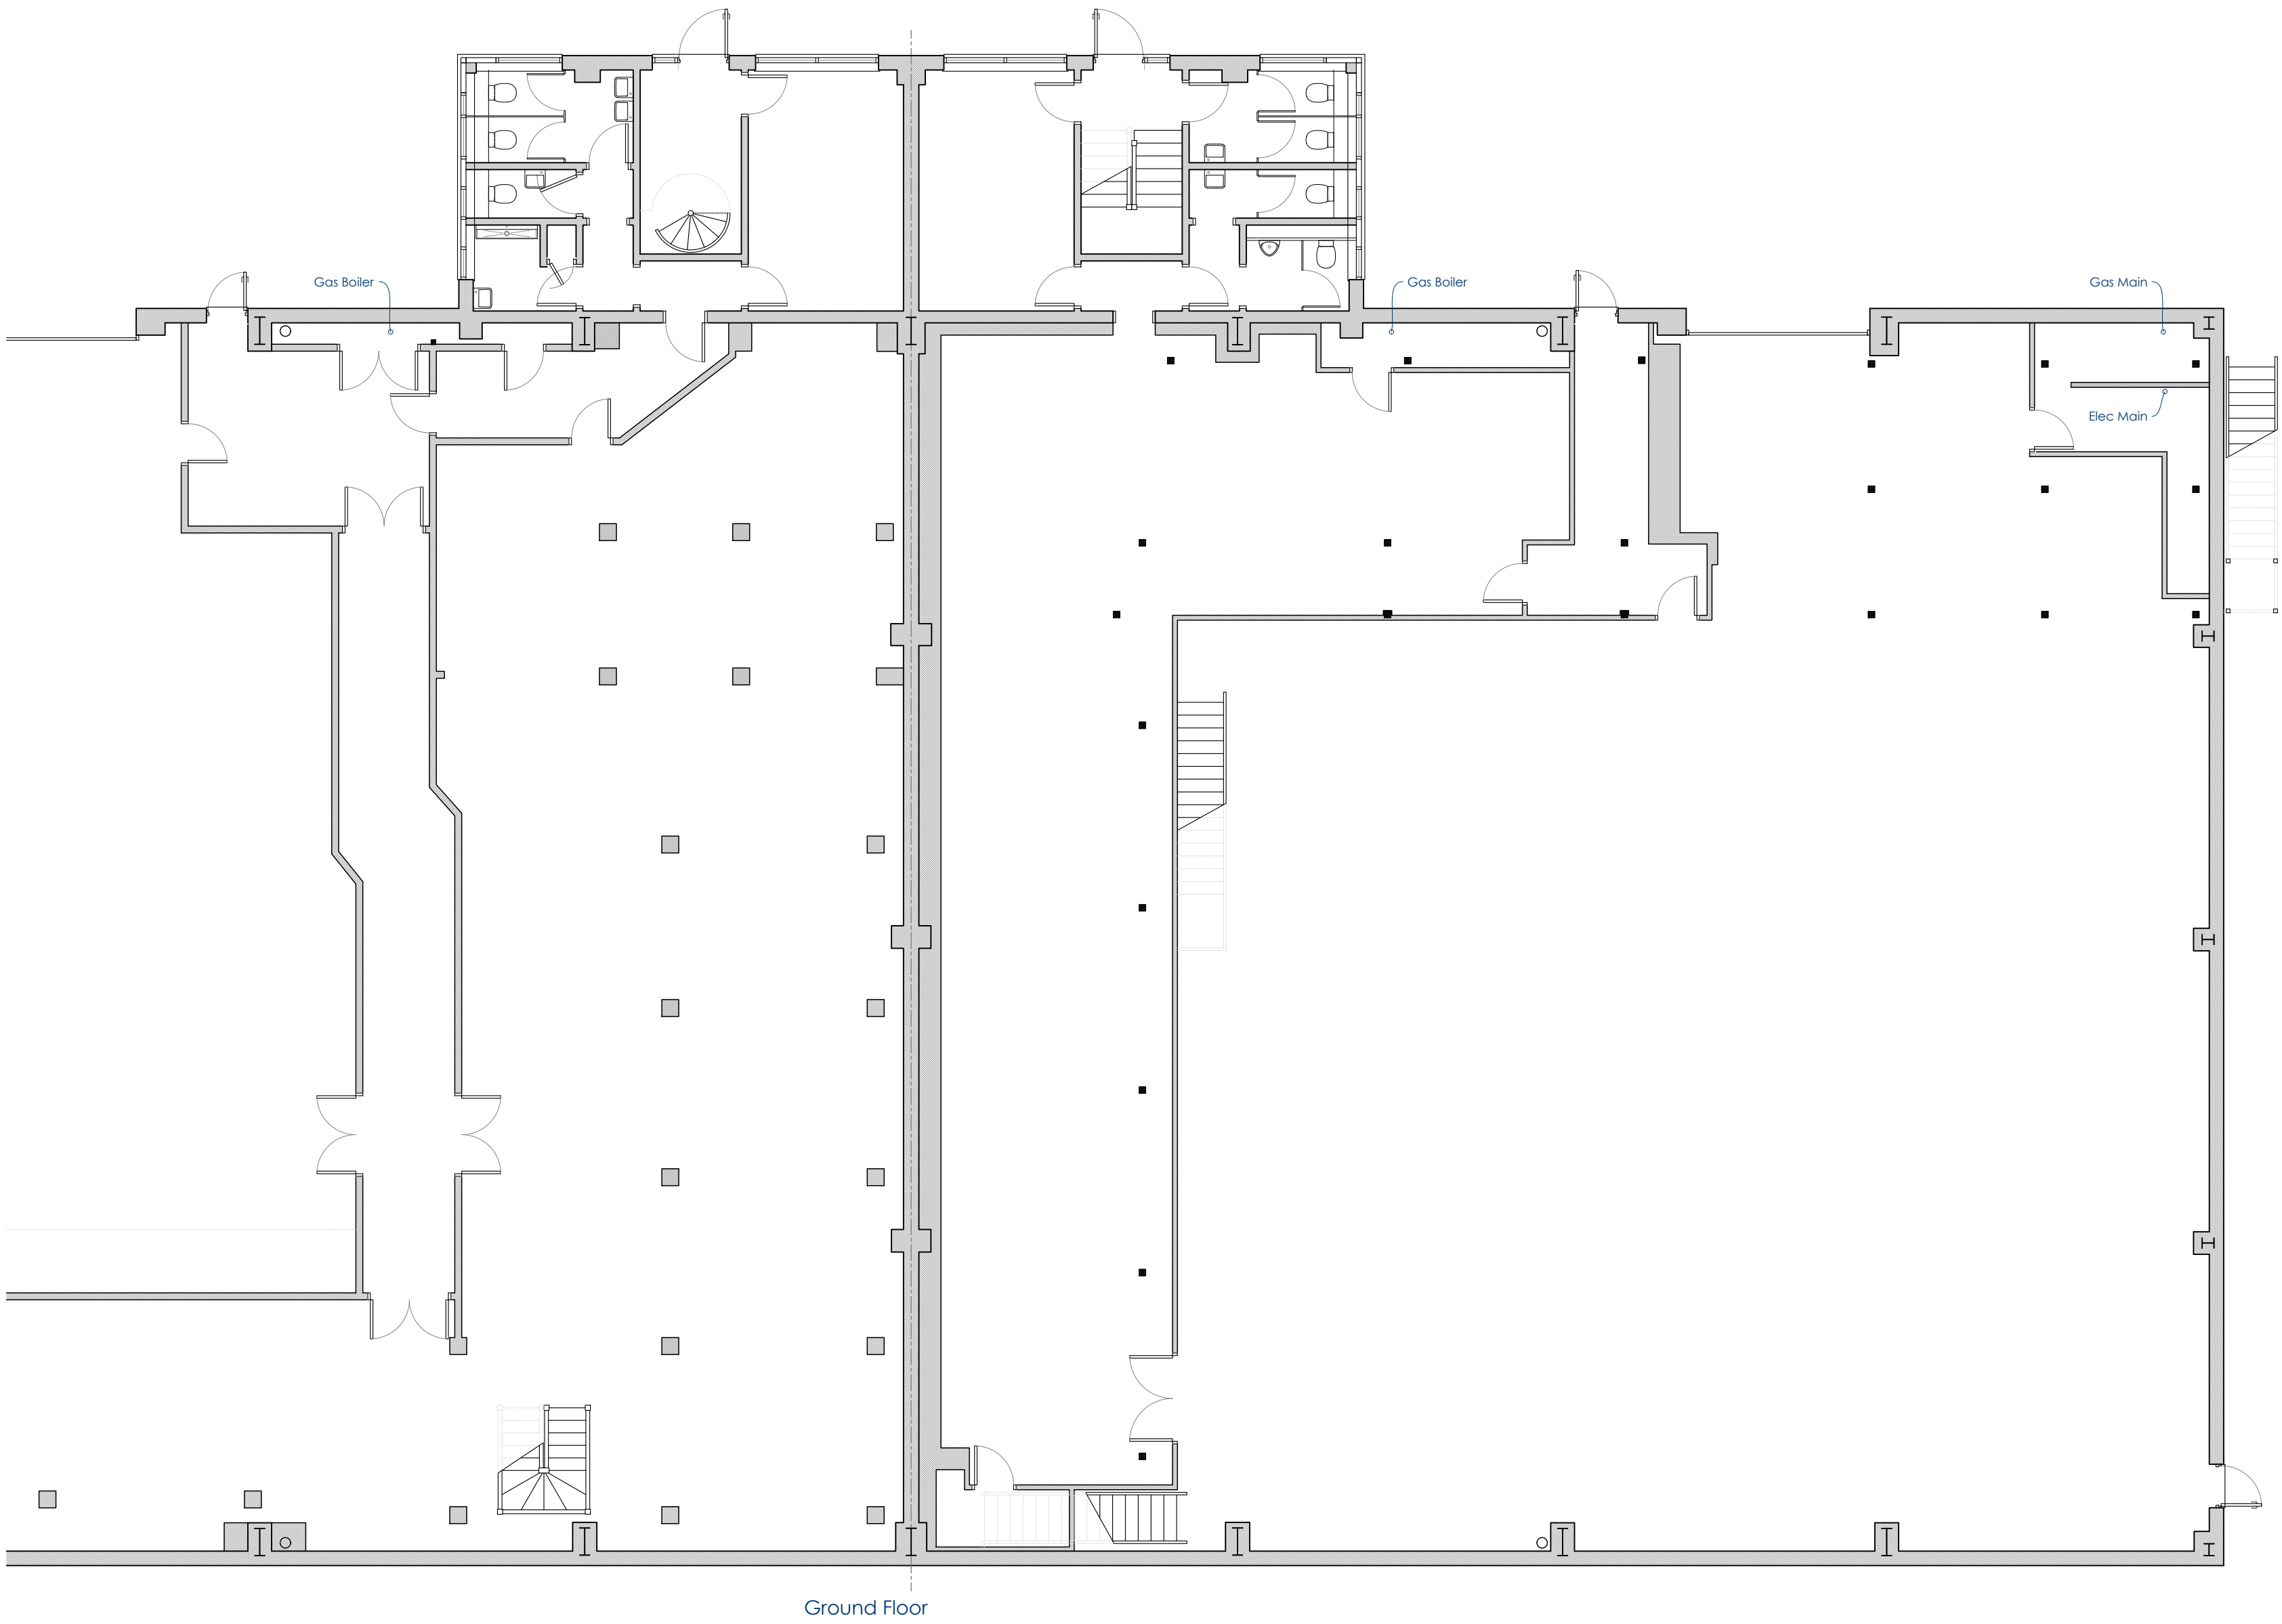

Rev	By	Date

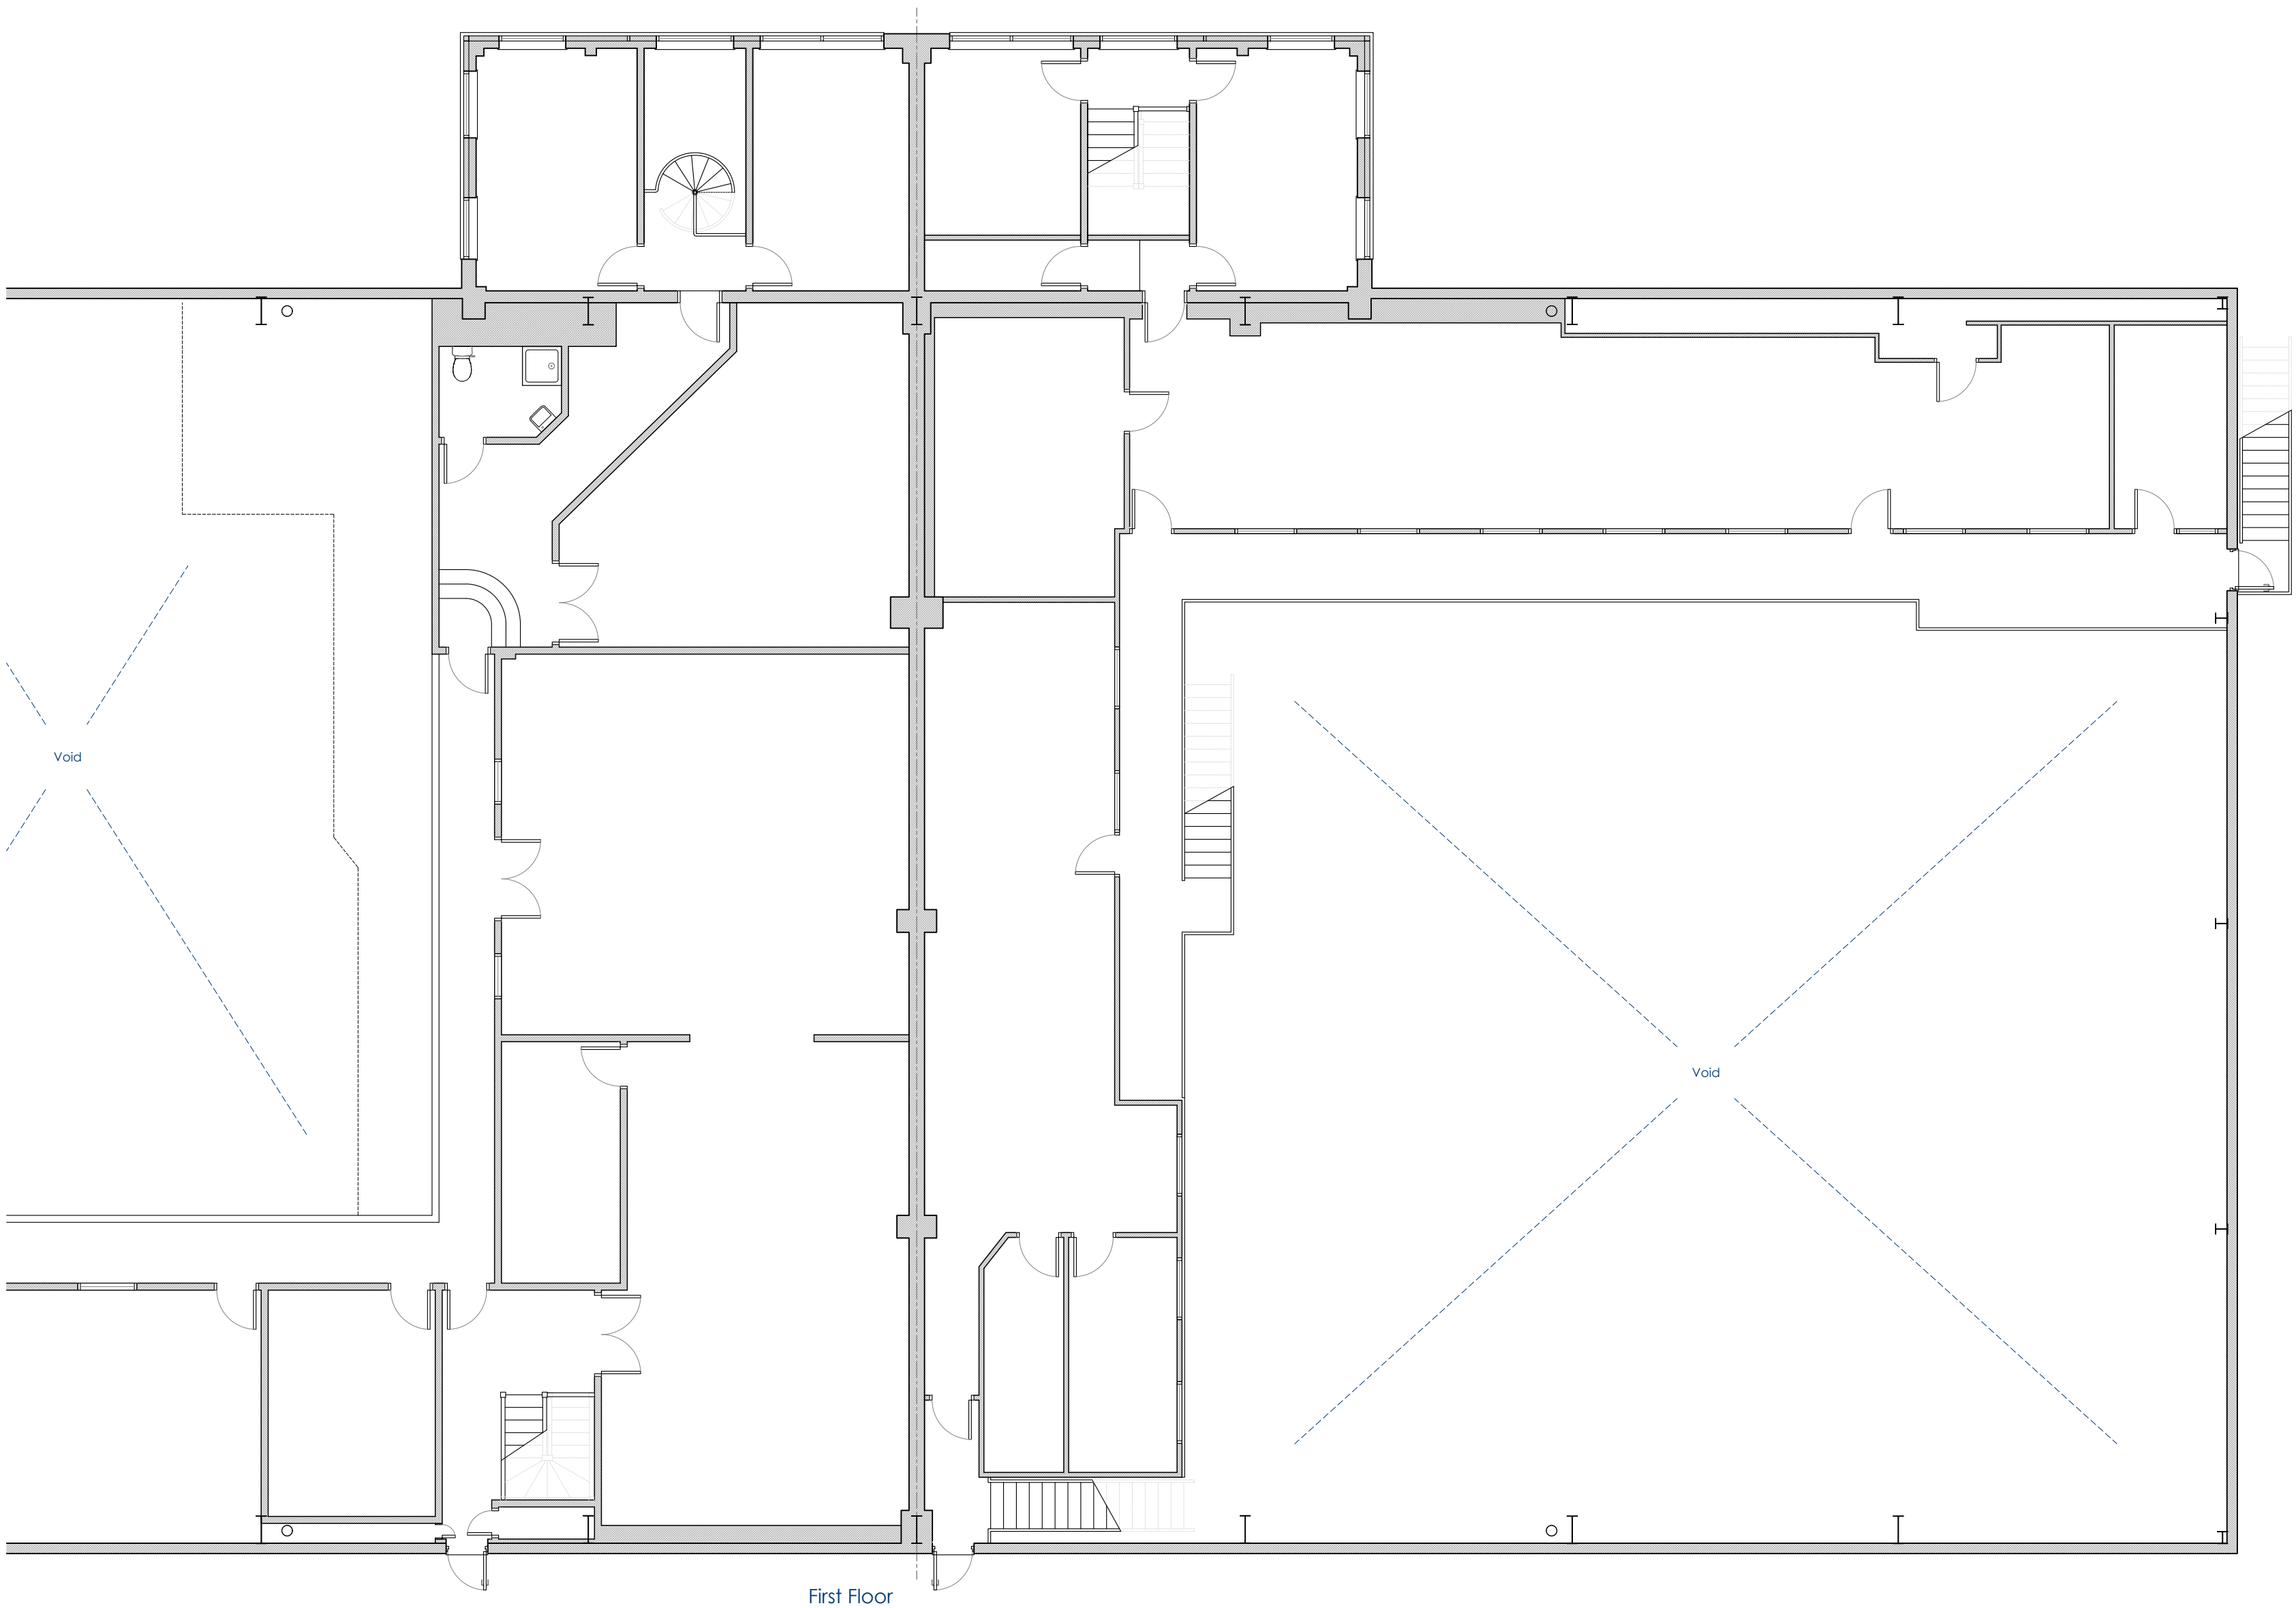

RUSHWORTH
ARCHITECTURE
info@rwa.co.uk
0777 388 0171

Client
Forelle Estates Limited

Project
Units 1-2
Mayflower Close
Chandlers Ford
SO53 4AR

Drawing
Unit 2
Existing Floor Plans

Project No
22009

Status
Existing

Scale
1:100

Size
A1



Drawn by
OR-RWA


Date
June 2022

Drawing No
EX-PLAN-01



Revision
-


Do not scale from this drawing except for plotting application purposes only. All measurements should be taken from the original drawings. Copyright reserved for the information and design shown in this drawing. All rights reserved. 10001 1777

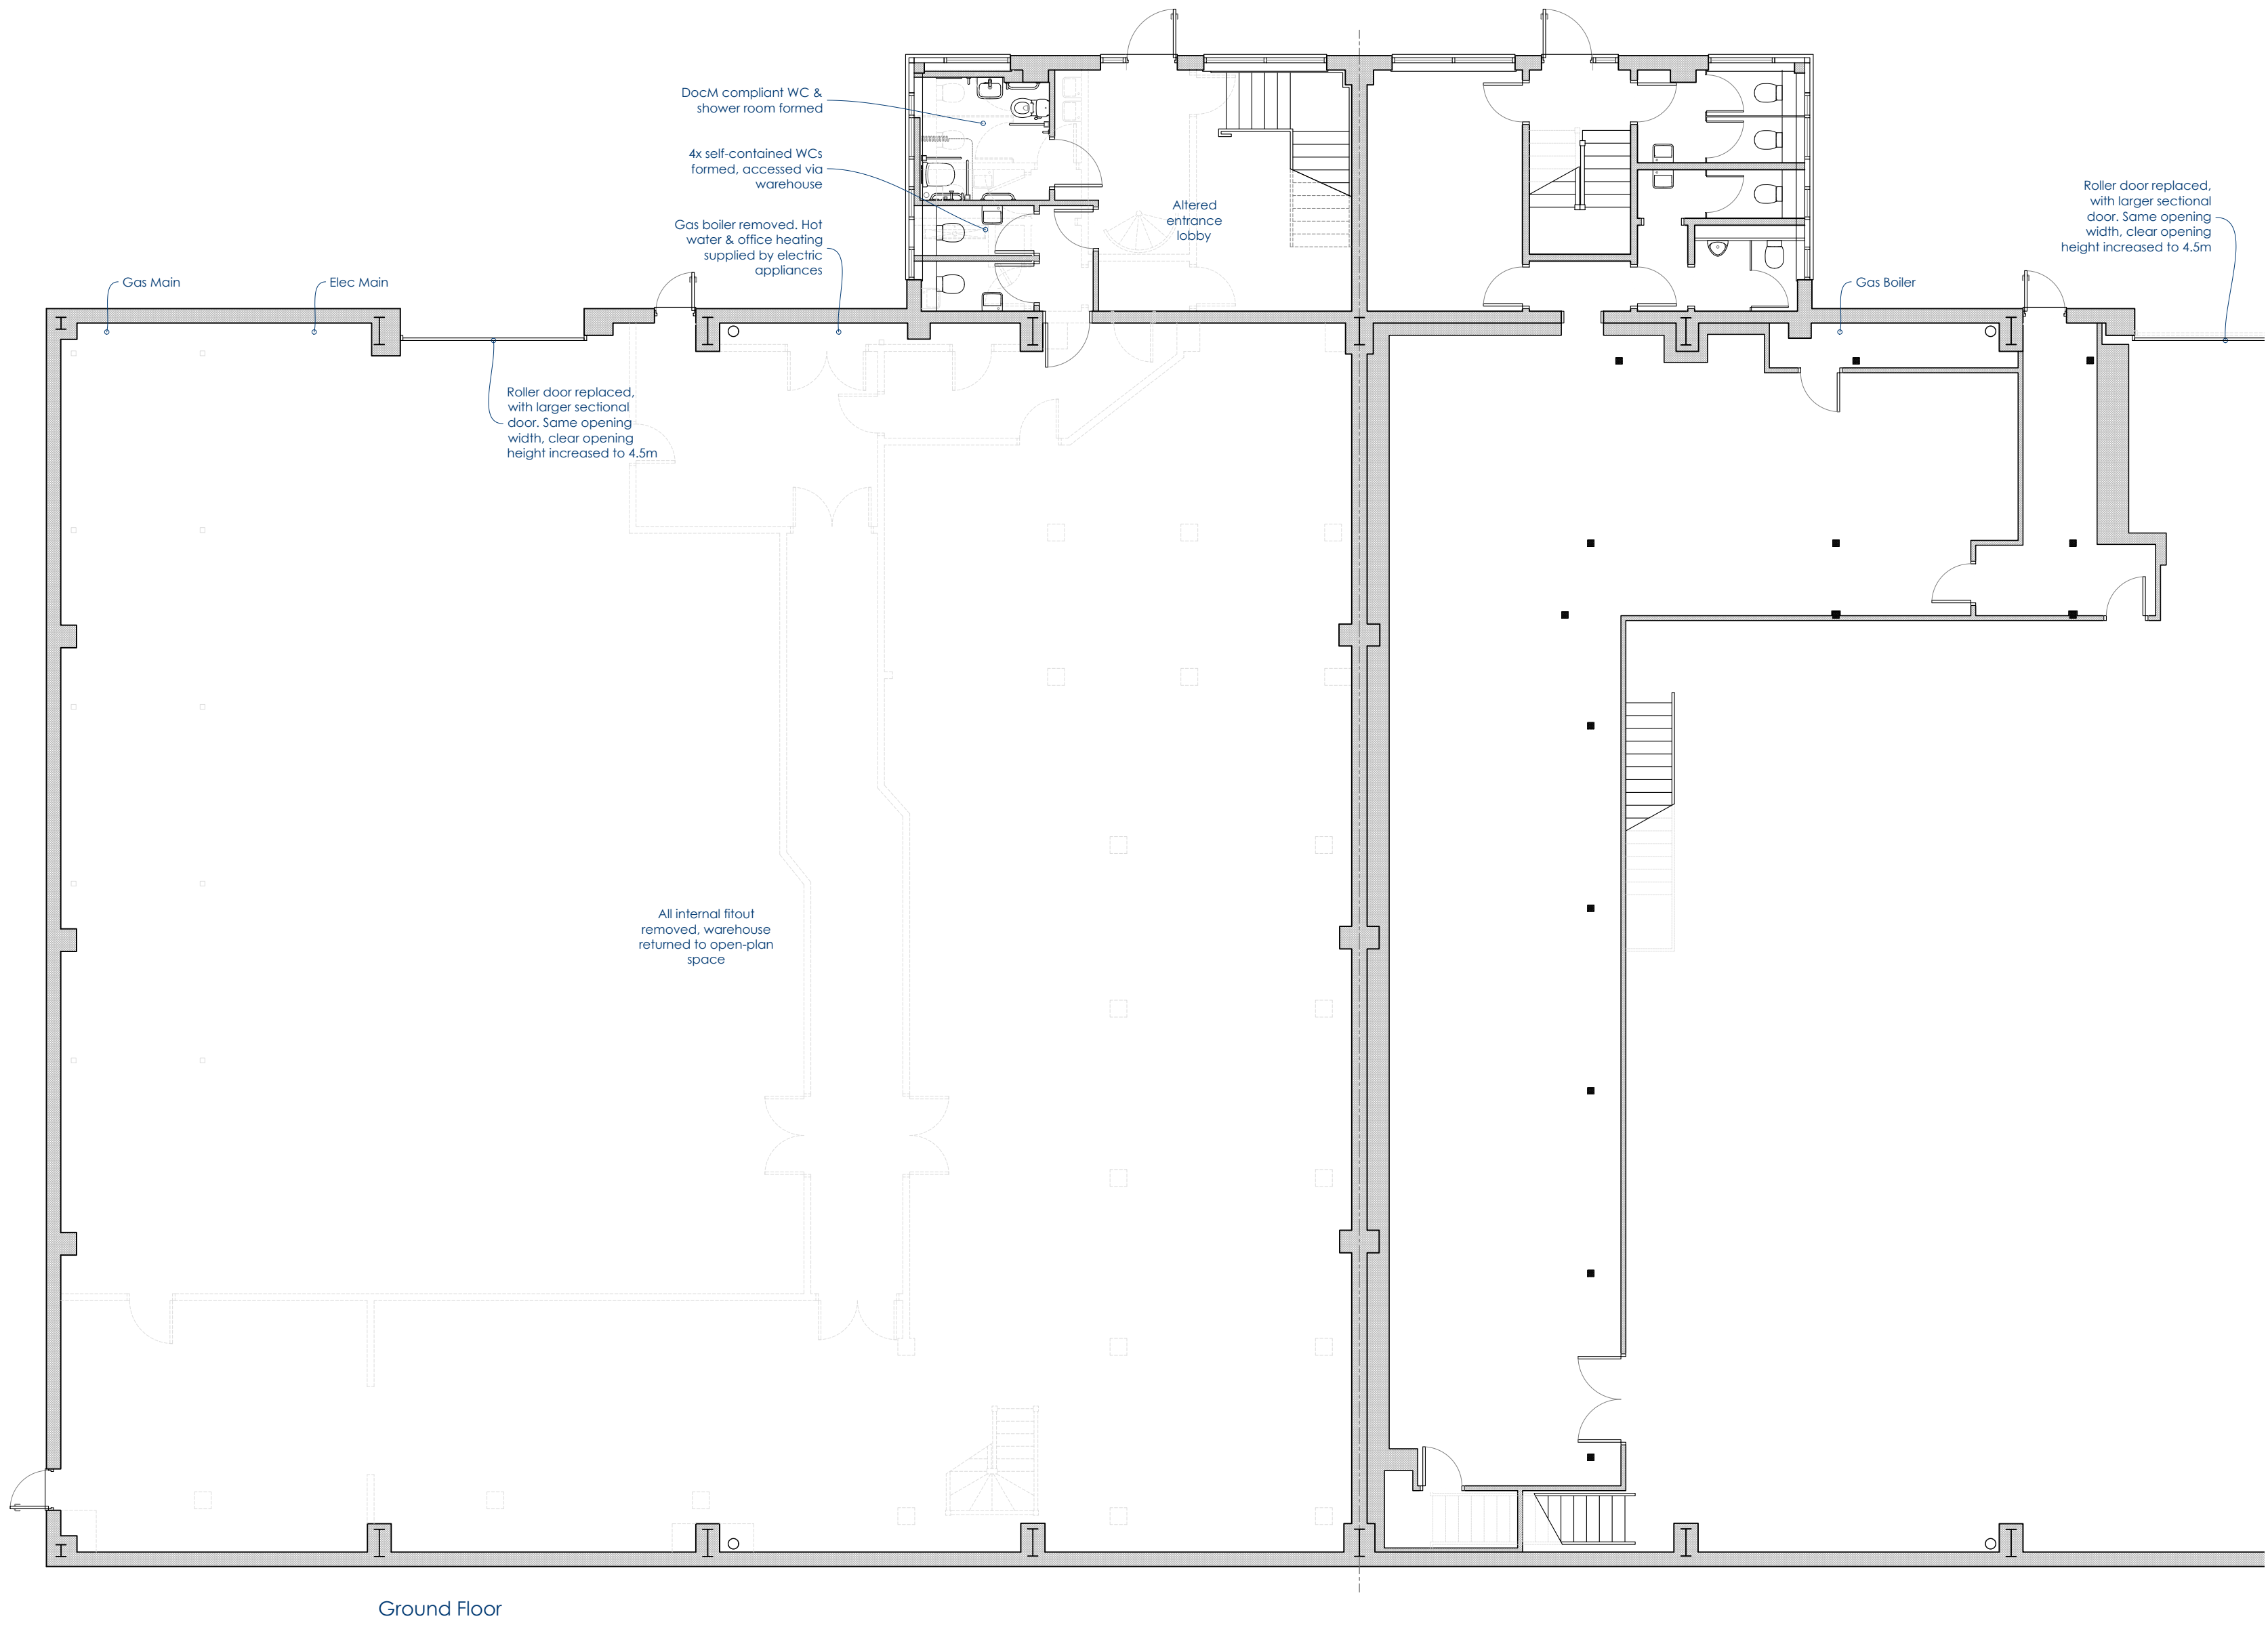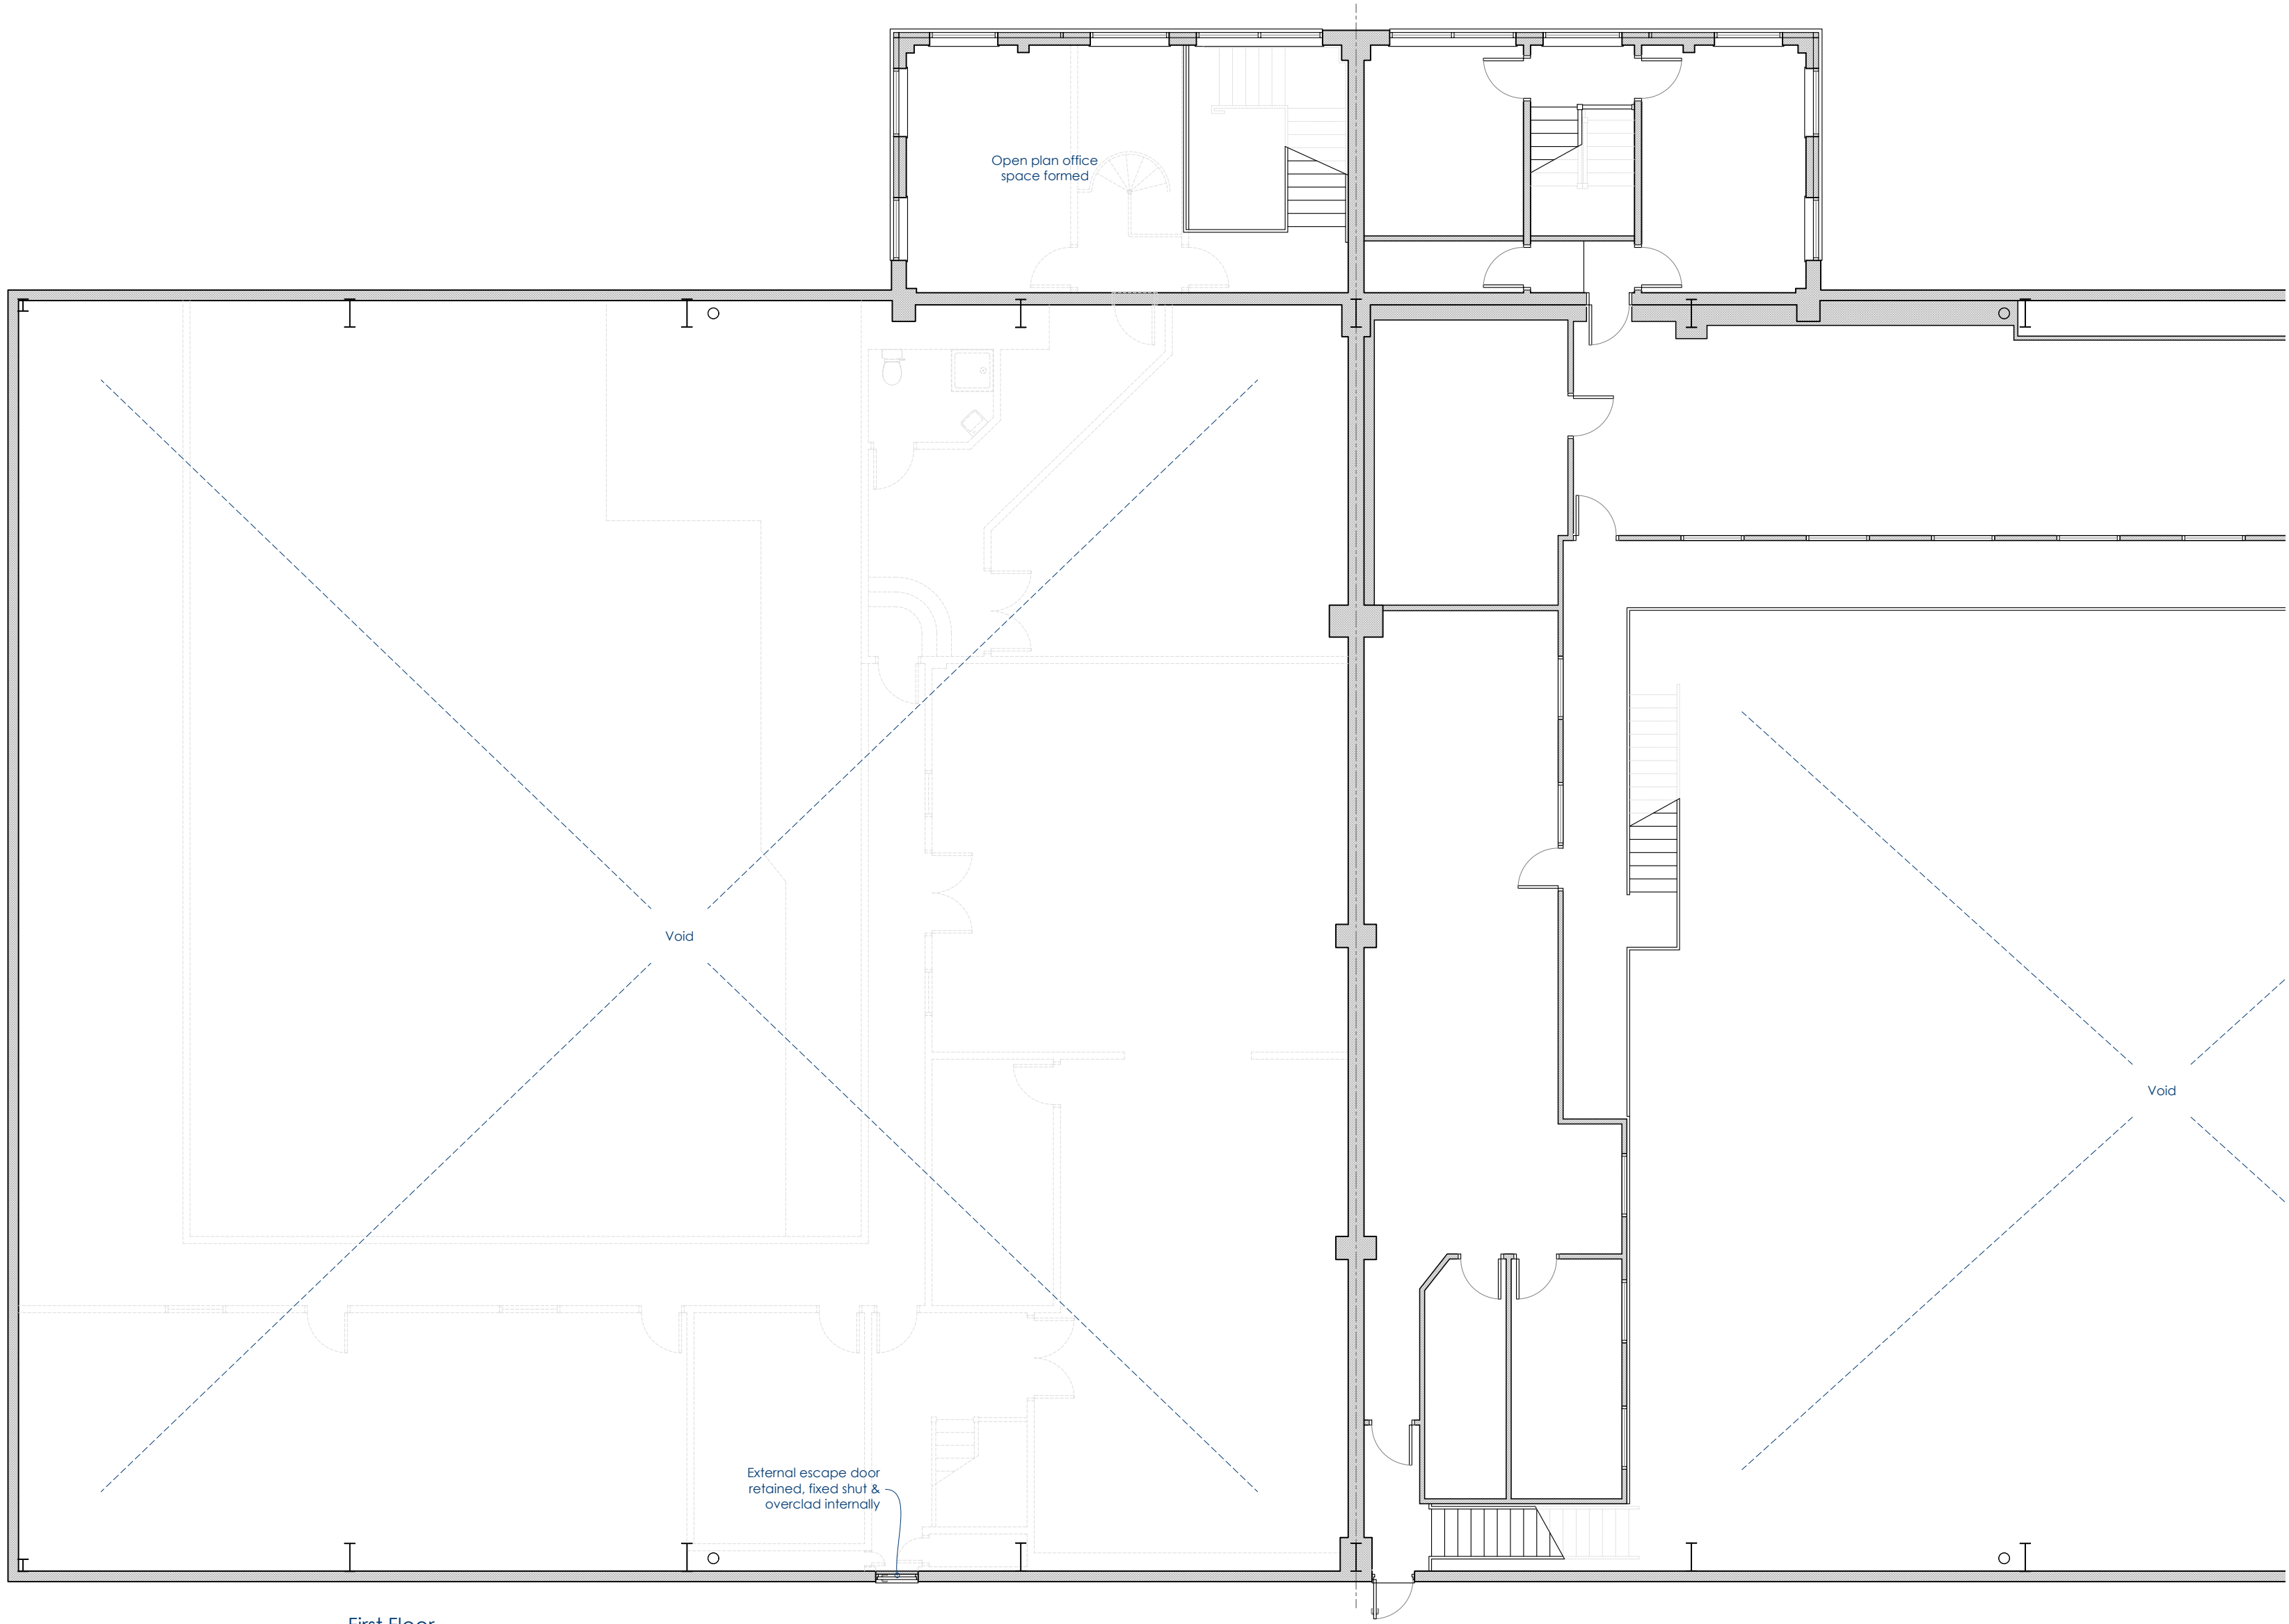

 

Rev	By	Date

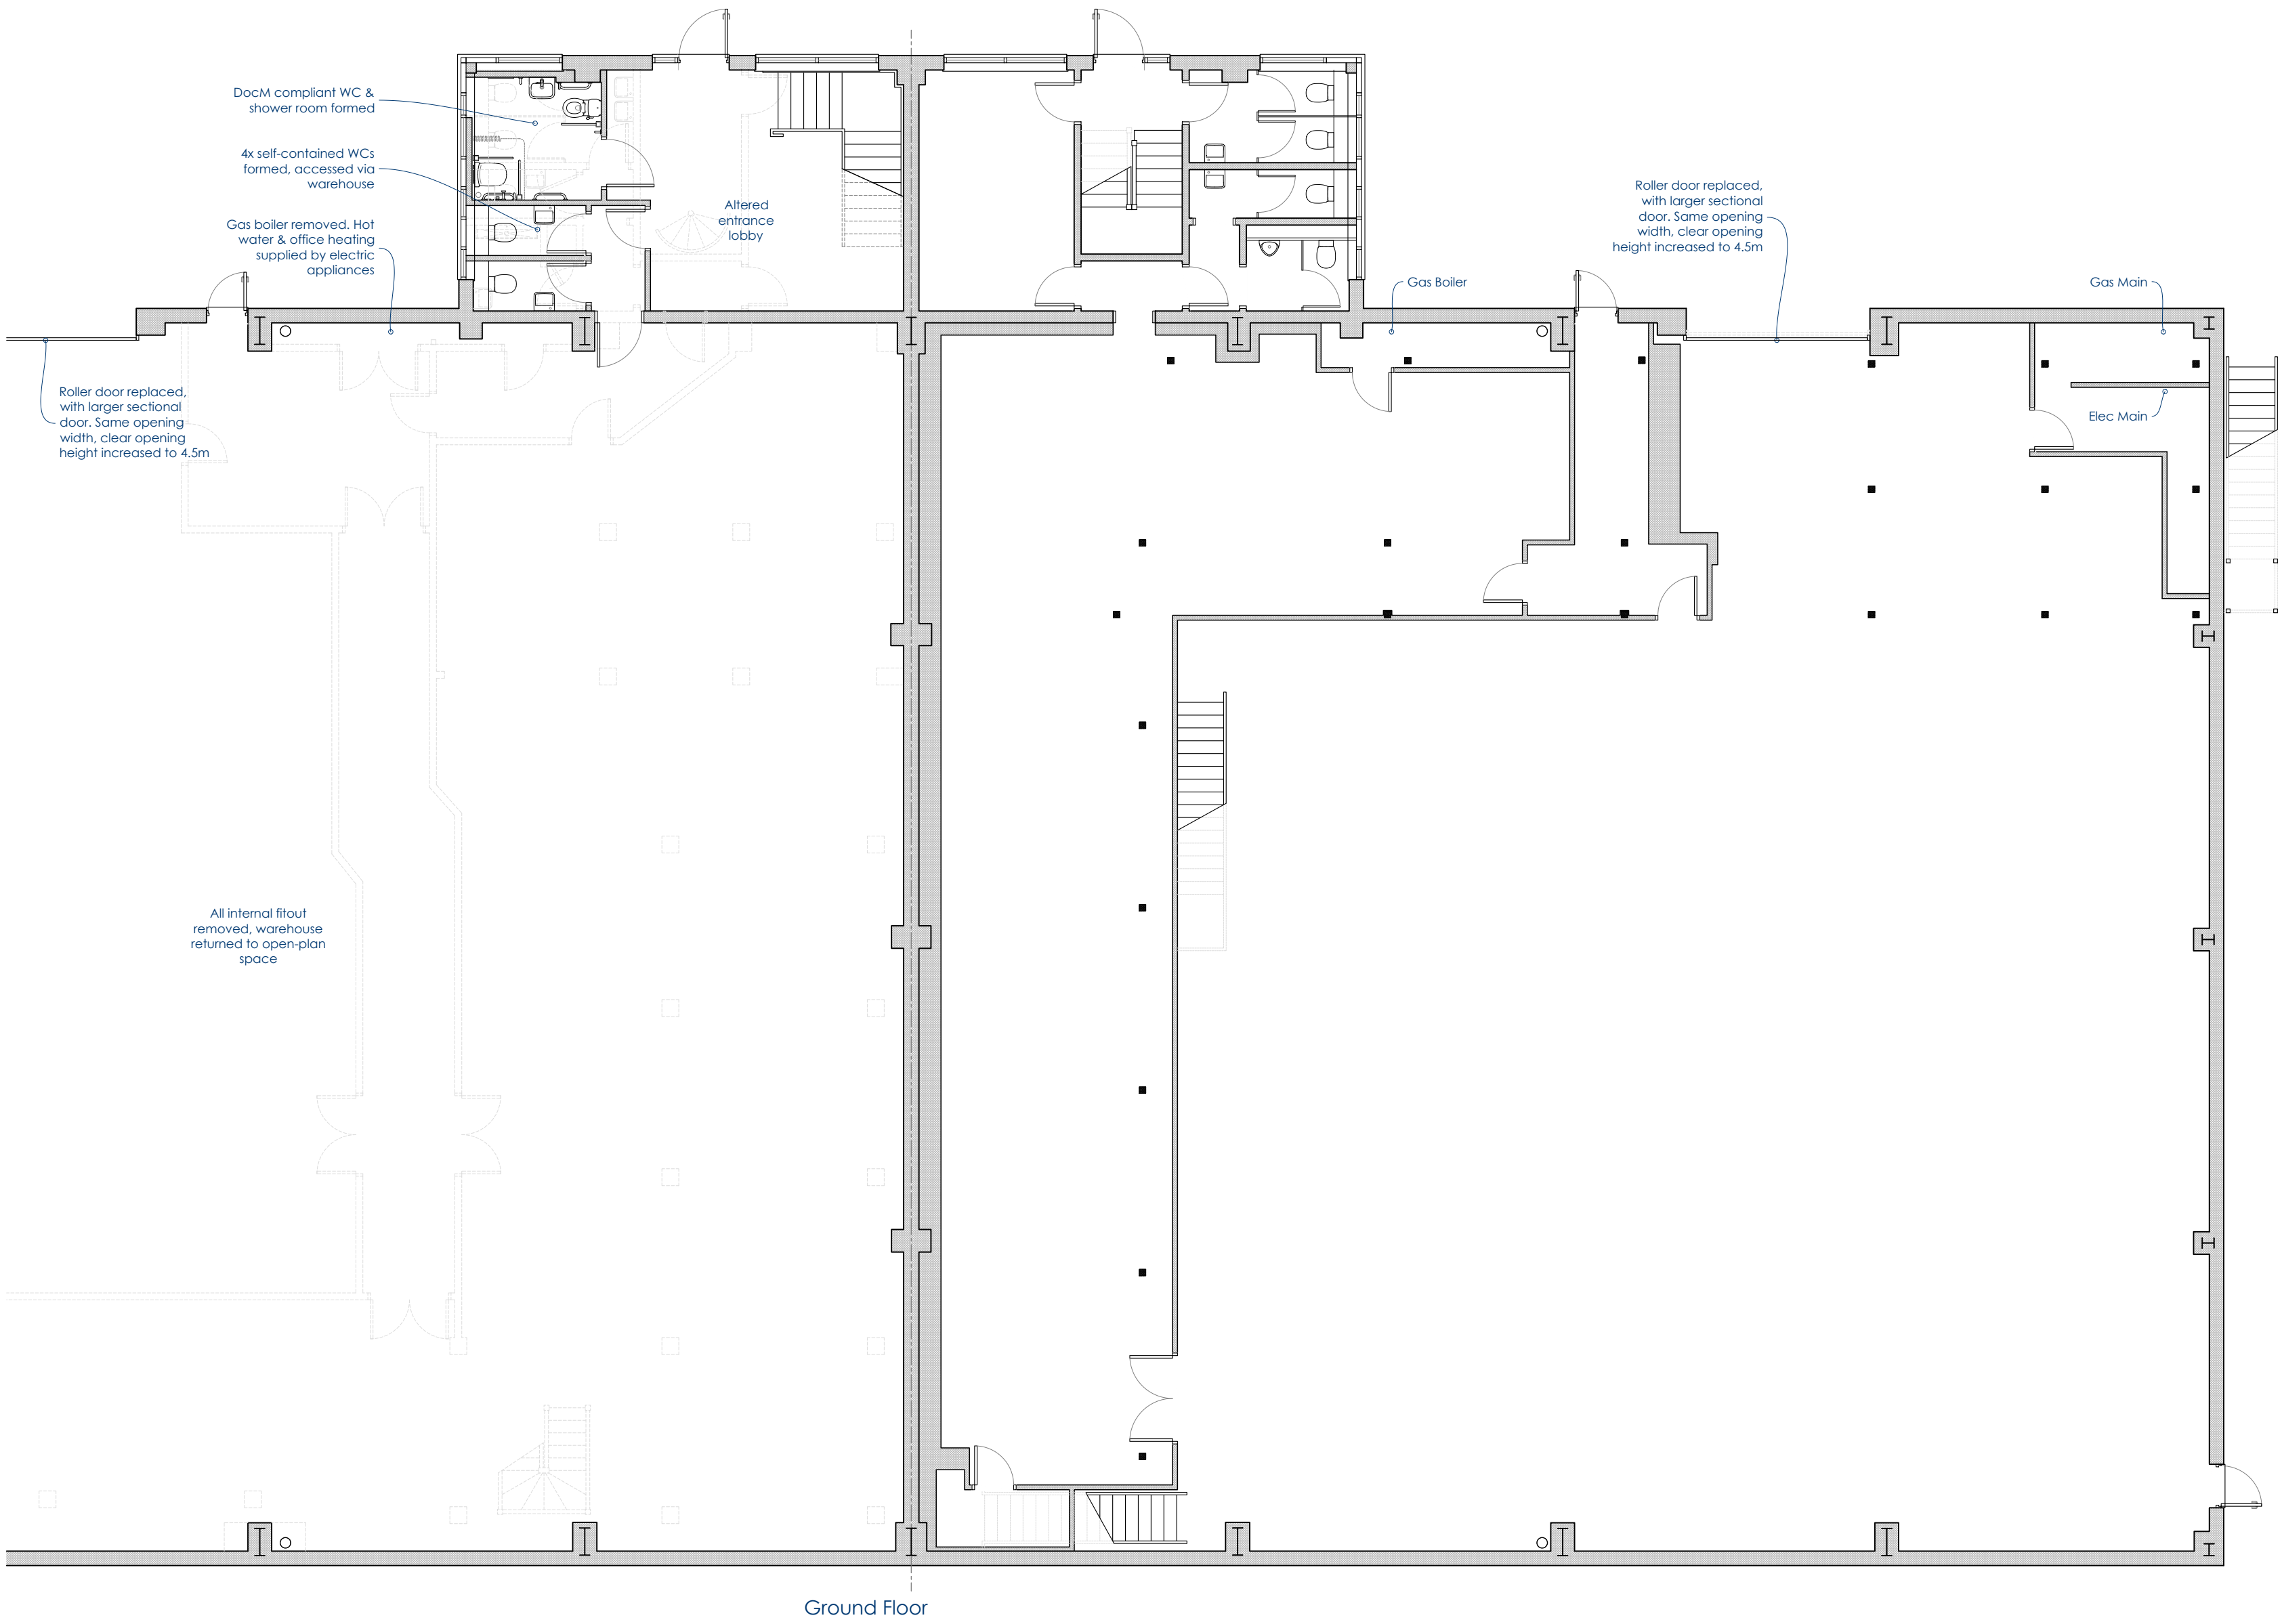
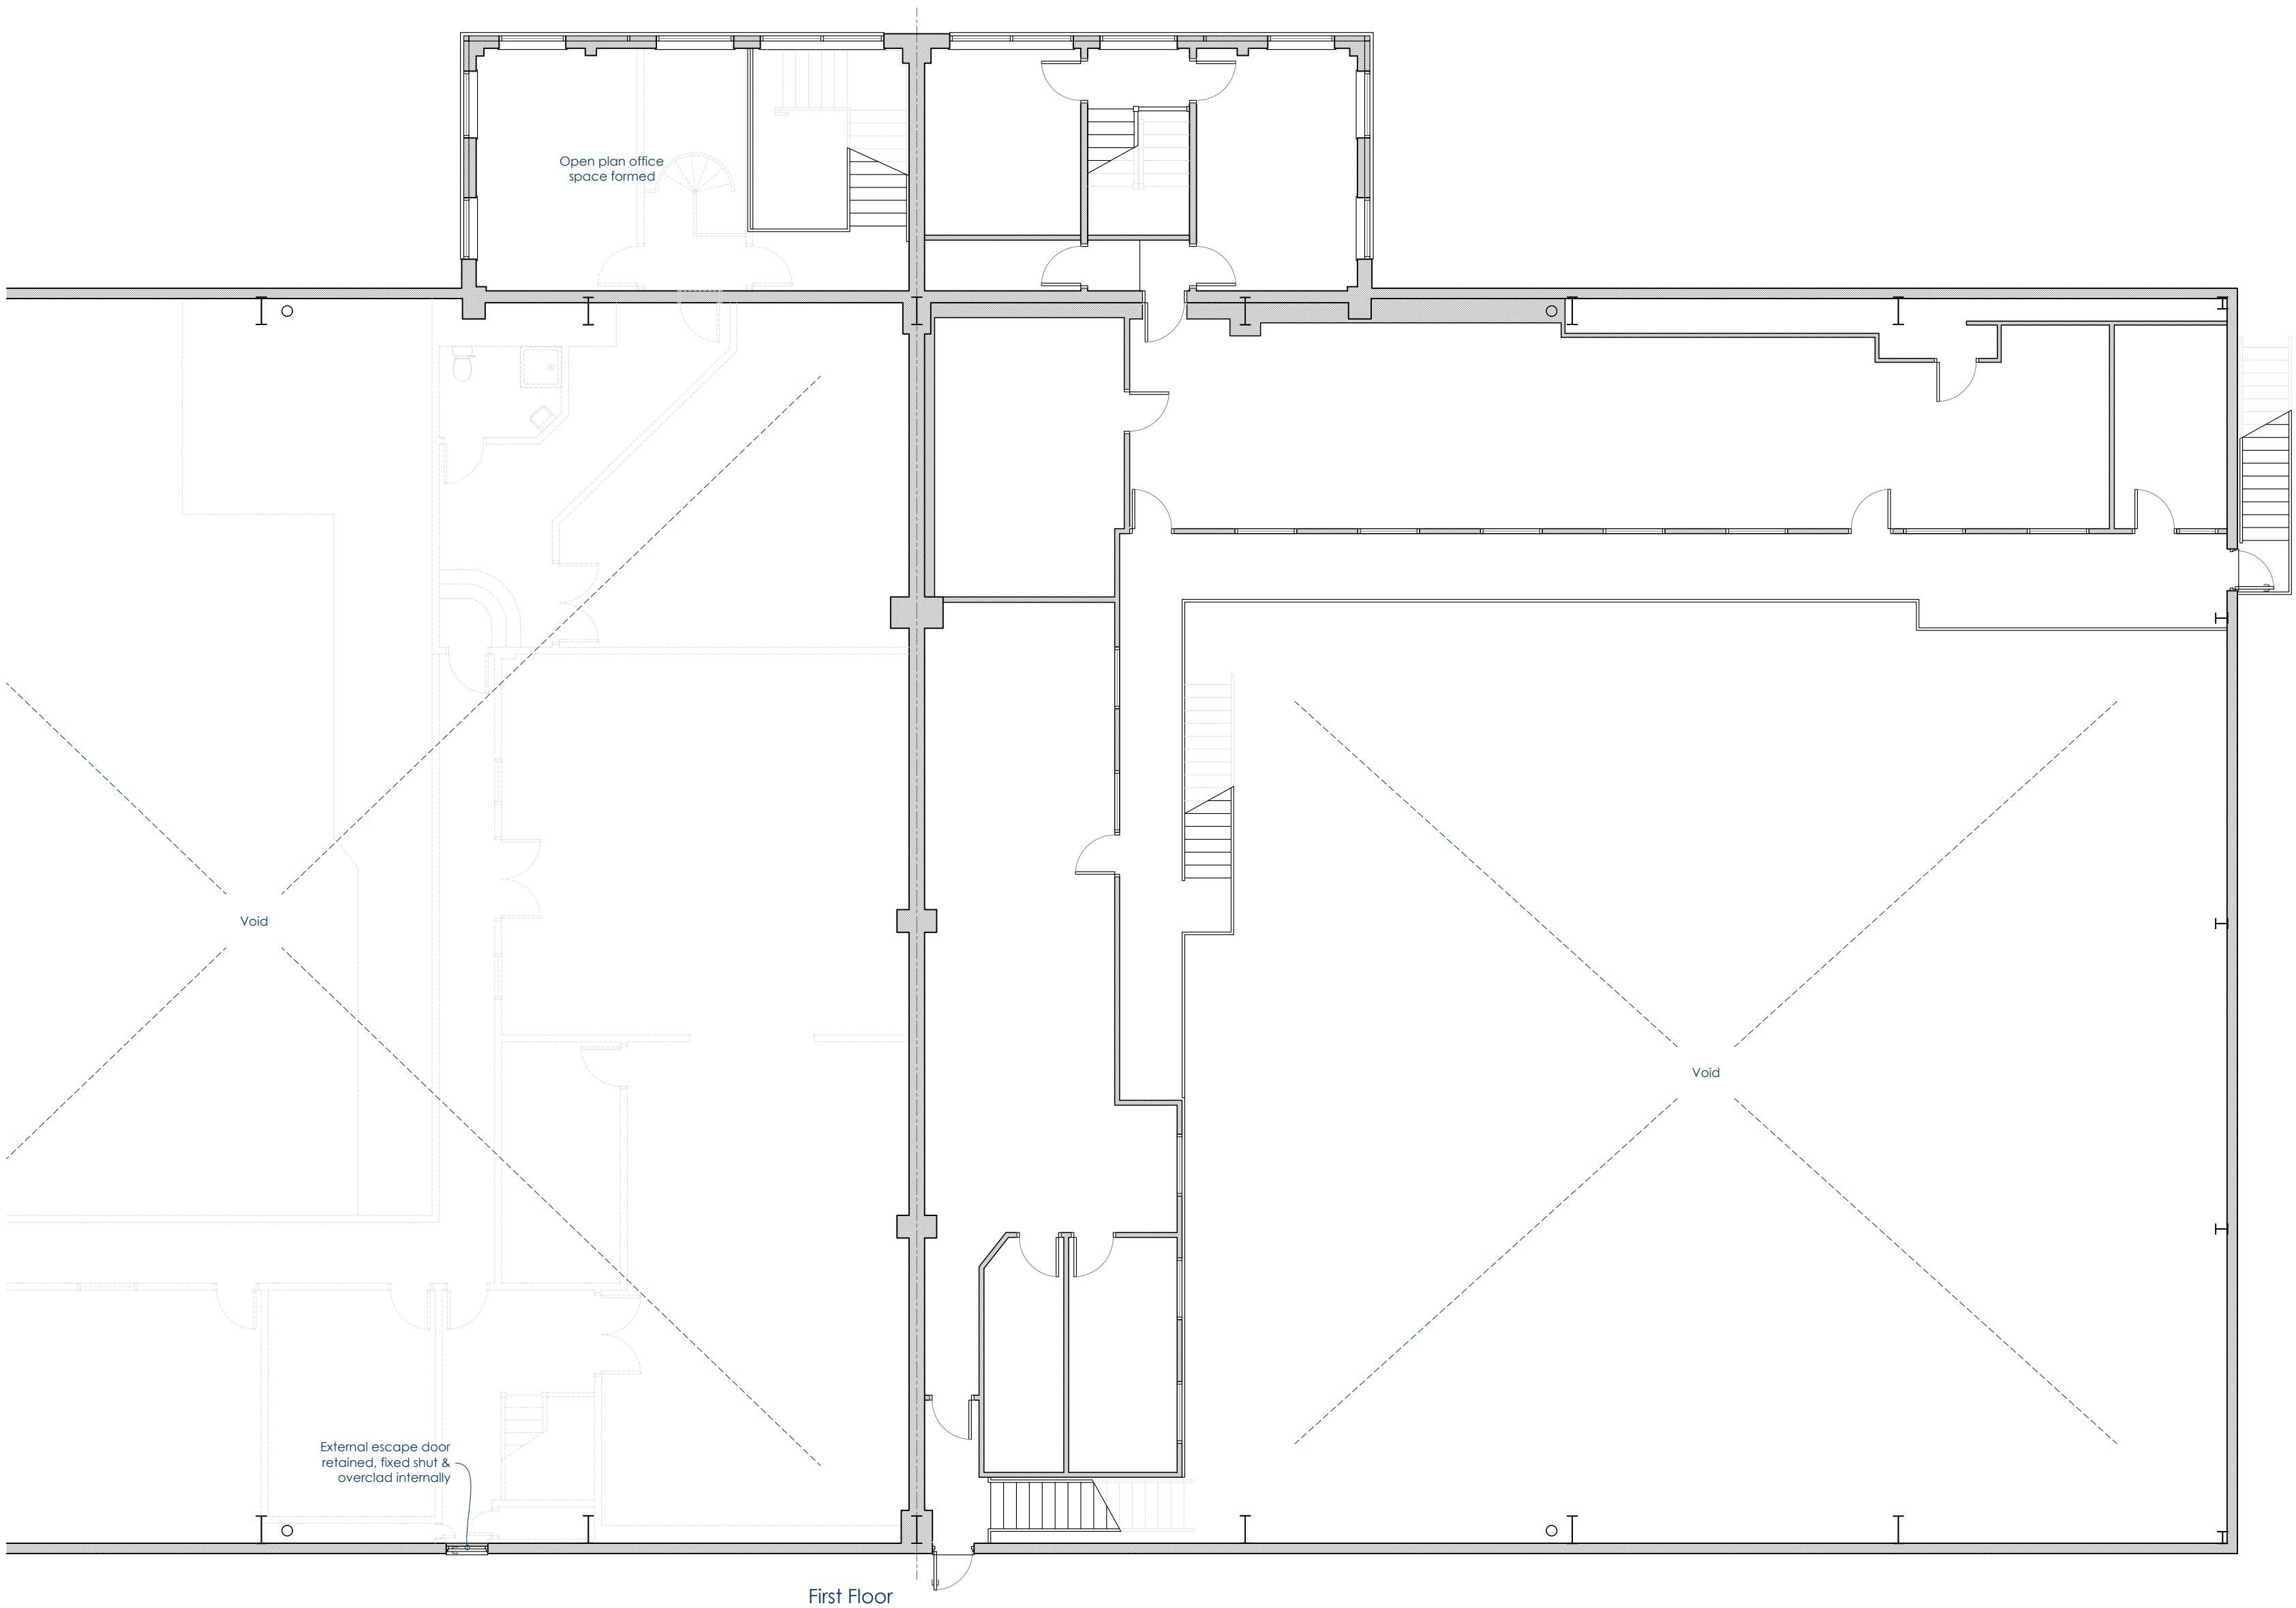


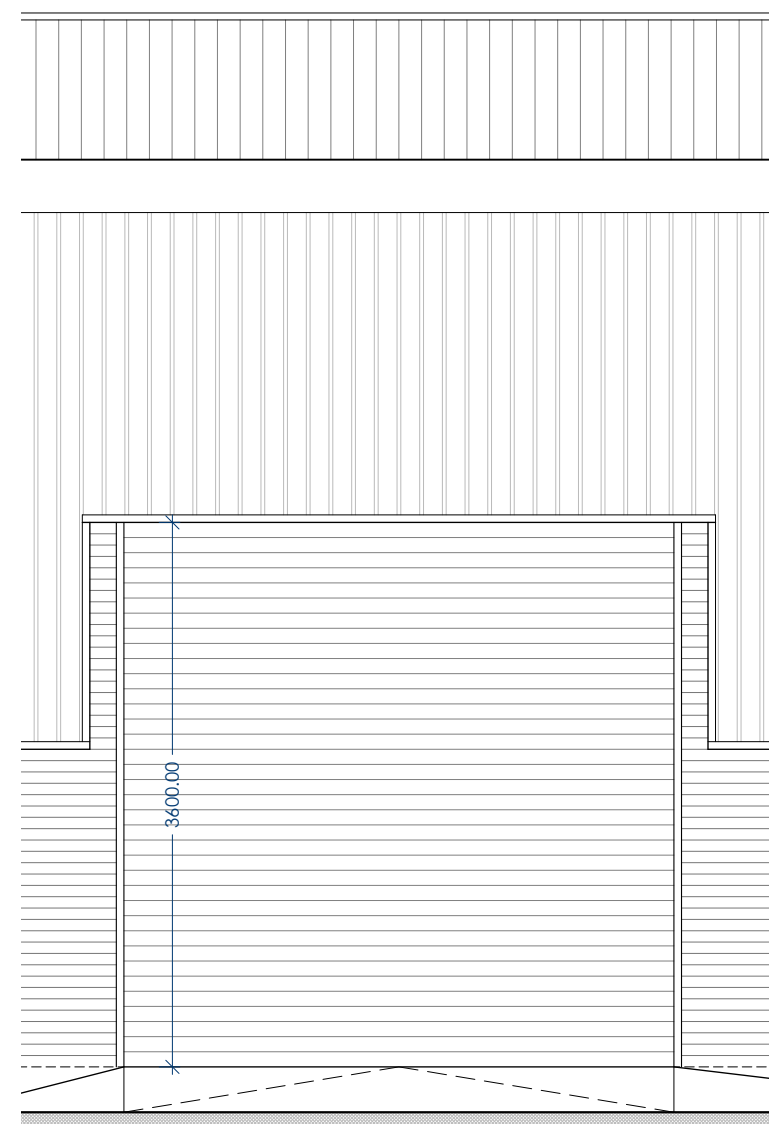


Technical drawing showing a side elevation of a portal frame structure. The drawing includes the following labels and dimensions:

- Existing portal frame bracing**: Points to a vertical bracing member on the left side of the frame.
- Existing beam supporting roller shutter**: Points to a horizontal beam supporting a roller shutter on the left side of the frame.
- Portal frame in background**: Points to the main vertical and horizontal members of the portal frame.
- Purlins over portal frame**: Points to the horizontal members supporting the roof structure.
- 3600.00**: A dimension line indicating the height of the structure from the ground level to the top of the portal frame.

Rev	By	Notes
RWA RUSHWORTH ARCHITECTURE info@r-w-a.co.uk 0777 288 0171 Client Forelle Estates Limited Project Units 1-2 Mayflower Close Chandlers Ford SO53 4AR Drawing Existing Roller Shutters Project No. 22009 Status Existing Scale 1:50 Size A3 Drawn by OR-RWA Date June 2022 Drawing No. EX-SECT-01 Revision -		

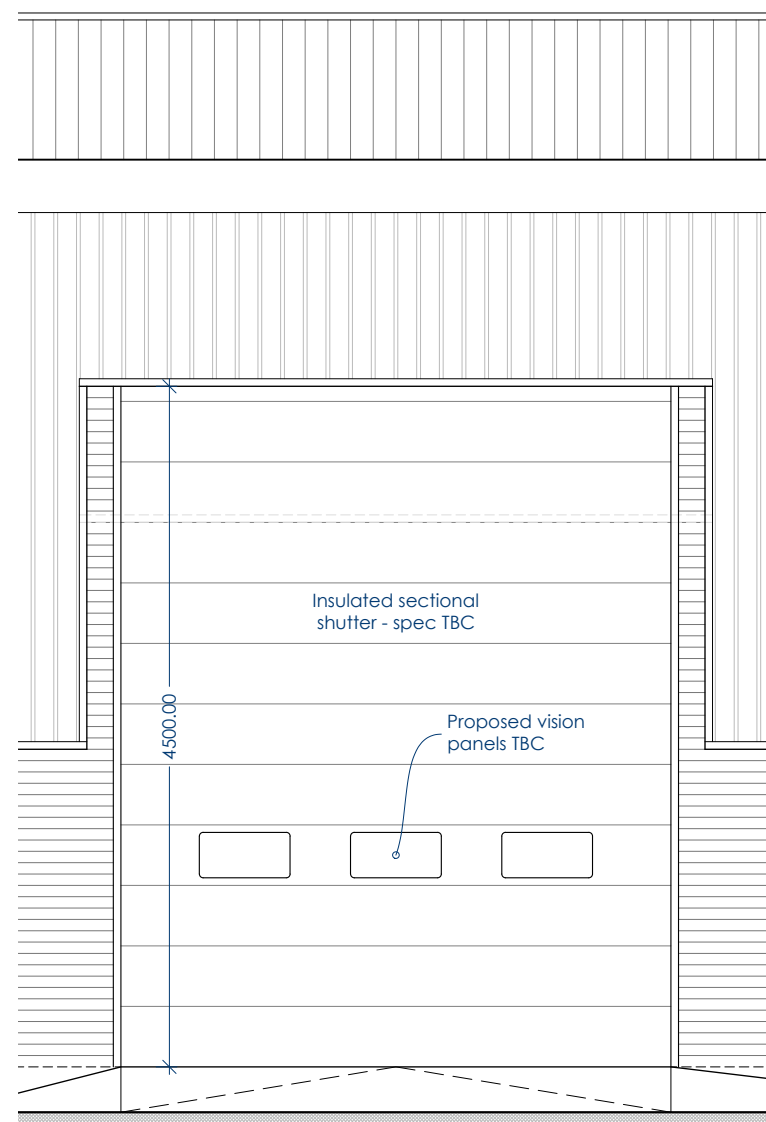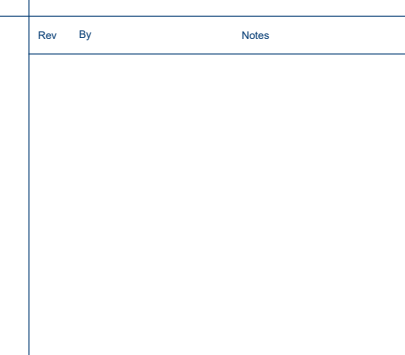

Sectional Shutter Elevation

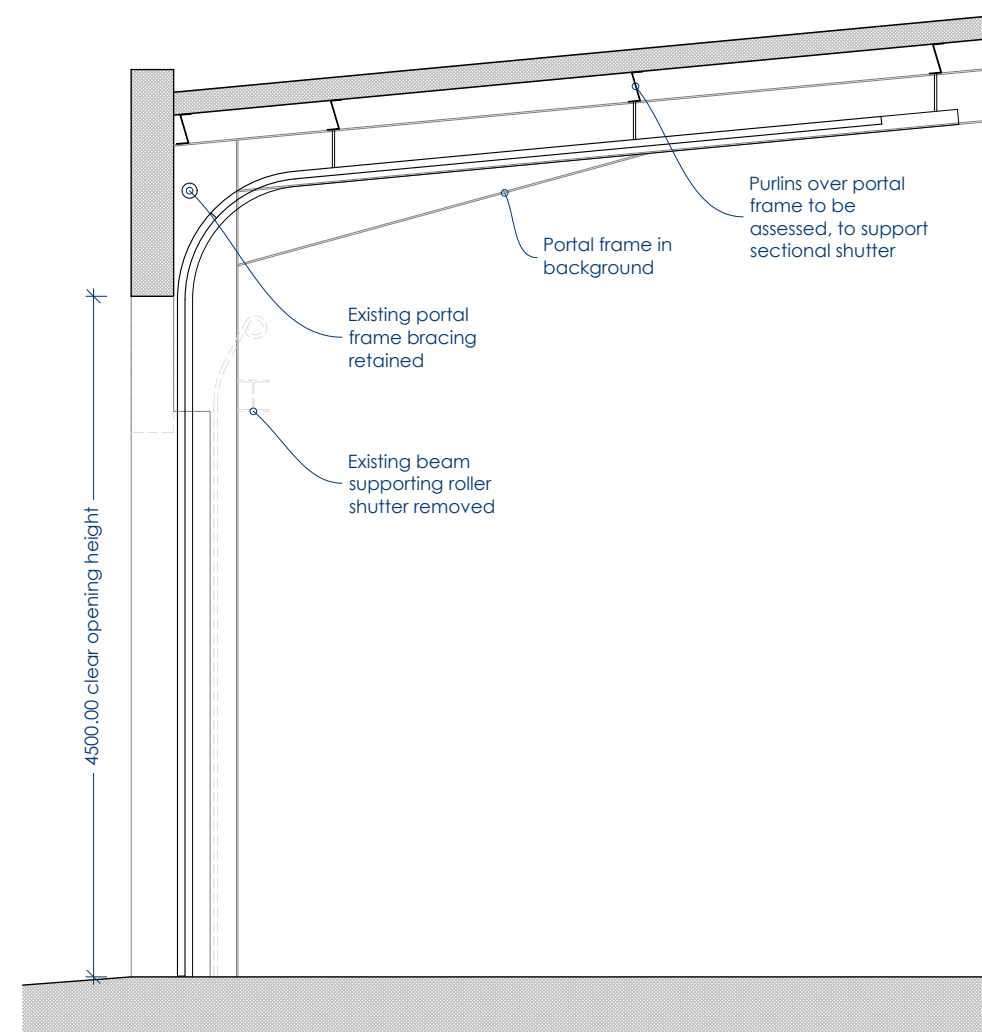

Sectional Shutter Section



RUSHWORTH
ARCHITECTURE

info@r-w-a.co.uk
0777 288 0171

Client
Forelle Estates Limited

Project

Units 1-2
Mayflower Close
Chandlers Ford
SO53 4AR

Proposed Sectional Shutters

Project No.
22009

Status
Planning

Scale
1:50


Size
A3

Drawn by
OR-RWA

Date
June 2022

Drawing No.
PR-SECT-01


Revision

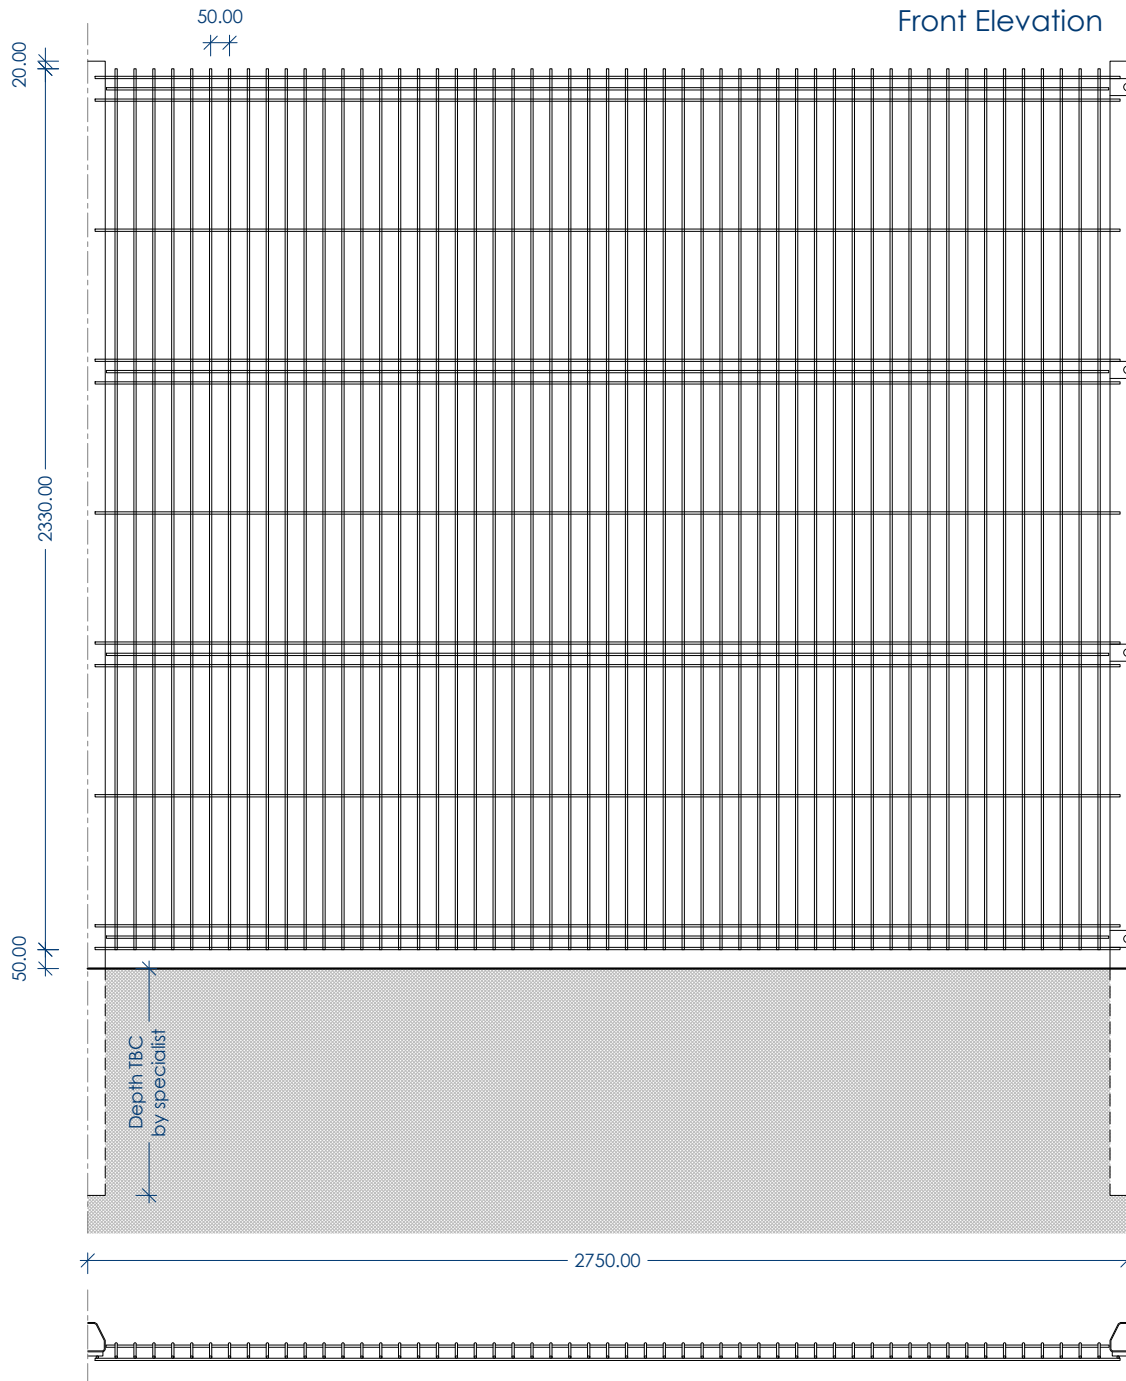

Side Elevation

General fencing detail indicative, TBC by manufacturer. Fencing to be finished in black. Gates to site entrance to match in style, to include locking mechanisms.

Rev	By	Notes
RWA RUSHWORTH ARCHITECTURE info@r-w-a.co.uk 0777 288 0171 Client Forelle Estates Limited Project Units 1-2 Mayflower Close Chandlers Ford SO53 4AR Drawing Proposed Fencing Detail Project No. 22009 Status Planning Scale 1:20 Size A4 Drawn by OR-RWA Date June 2022 Drawing No. PR-ELEV-01 Revision -		

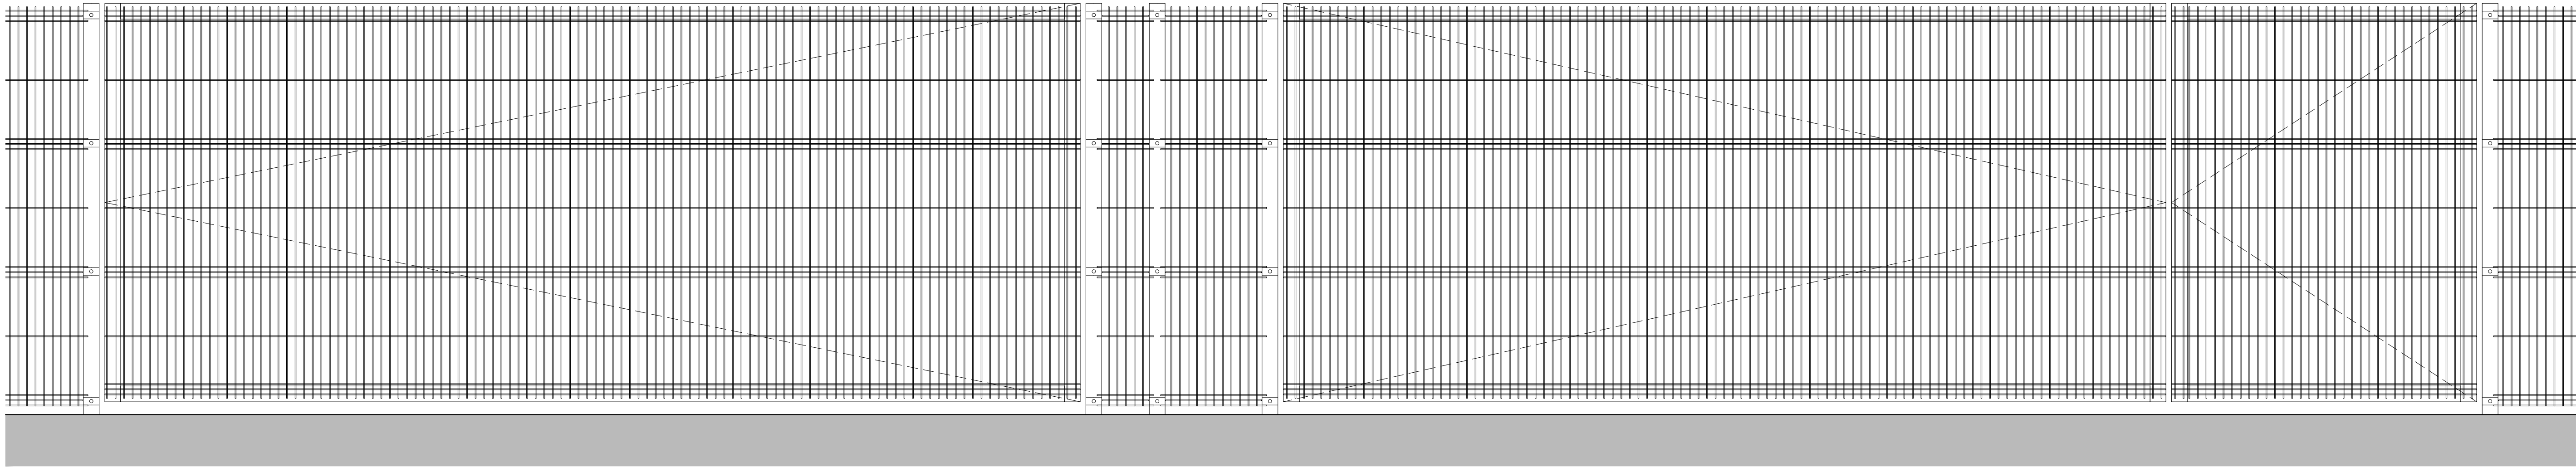

Front Elevation

General fencing detail indicative, TBC by manufacturer. Fencing to be finished in black. Gates to site entrance to match in style, to include locking mechanisms.

RWA

RUSHWORTH
ARCHITECTURE

info@rwa.co.uk
0777 588 5171

Client
Forelle Estates Limited

Project
Units 1-2
Mayflower Close
Chandlers Ford
SO53 4AR

Drawing
Proposed Gates Detail

Project No.
22009

Status
Planning

Scale
1:20



Size
A1

Drawn by
OR-RWA


Date
July 2022

Drawing No.
PR-ELEV-02


Revision
A

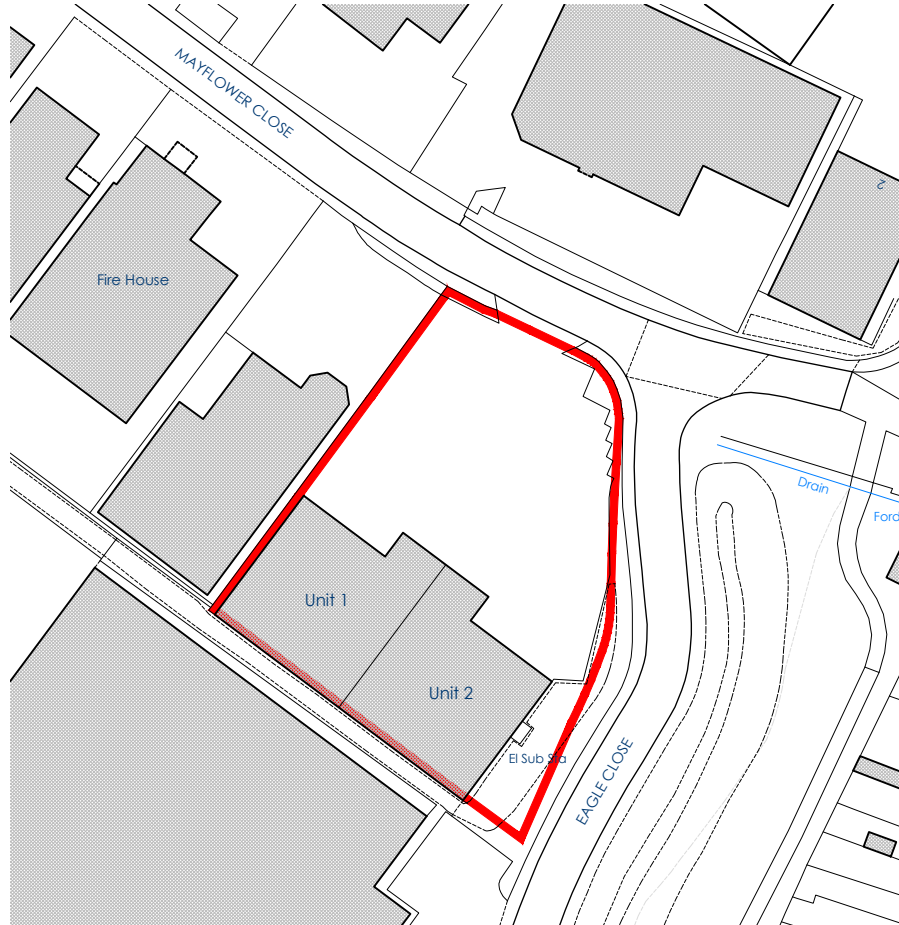 

Rev		By	Notes
RWA RUSHWORTH ARCHITECTURE info@r-w-a.co.uk 0777 288 0171			
Client Forelle Estates Limited			
Project Units 1-2 Mayflower Close Chandlers Ford SO53 4AR			
Drawing Site Location Plan			
Project No. 22009			
Status Existing			
Scale 1:1250		Size A4	
Drawn by OR-RWA		Date June 2022	
Drawing No. EX-SITE-01		Revision -	

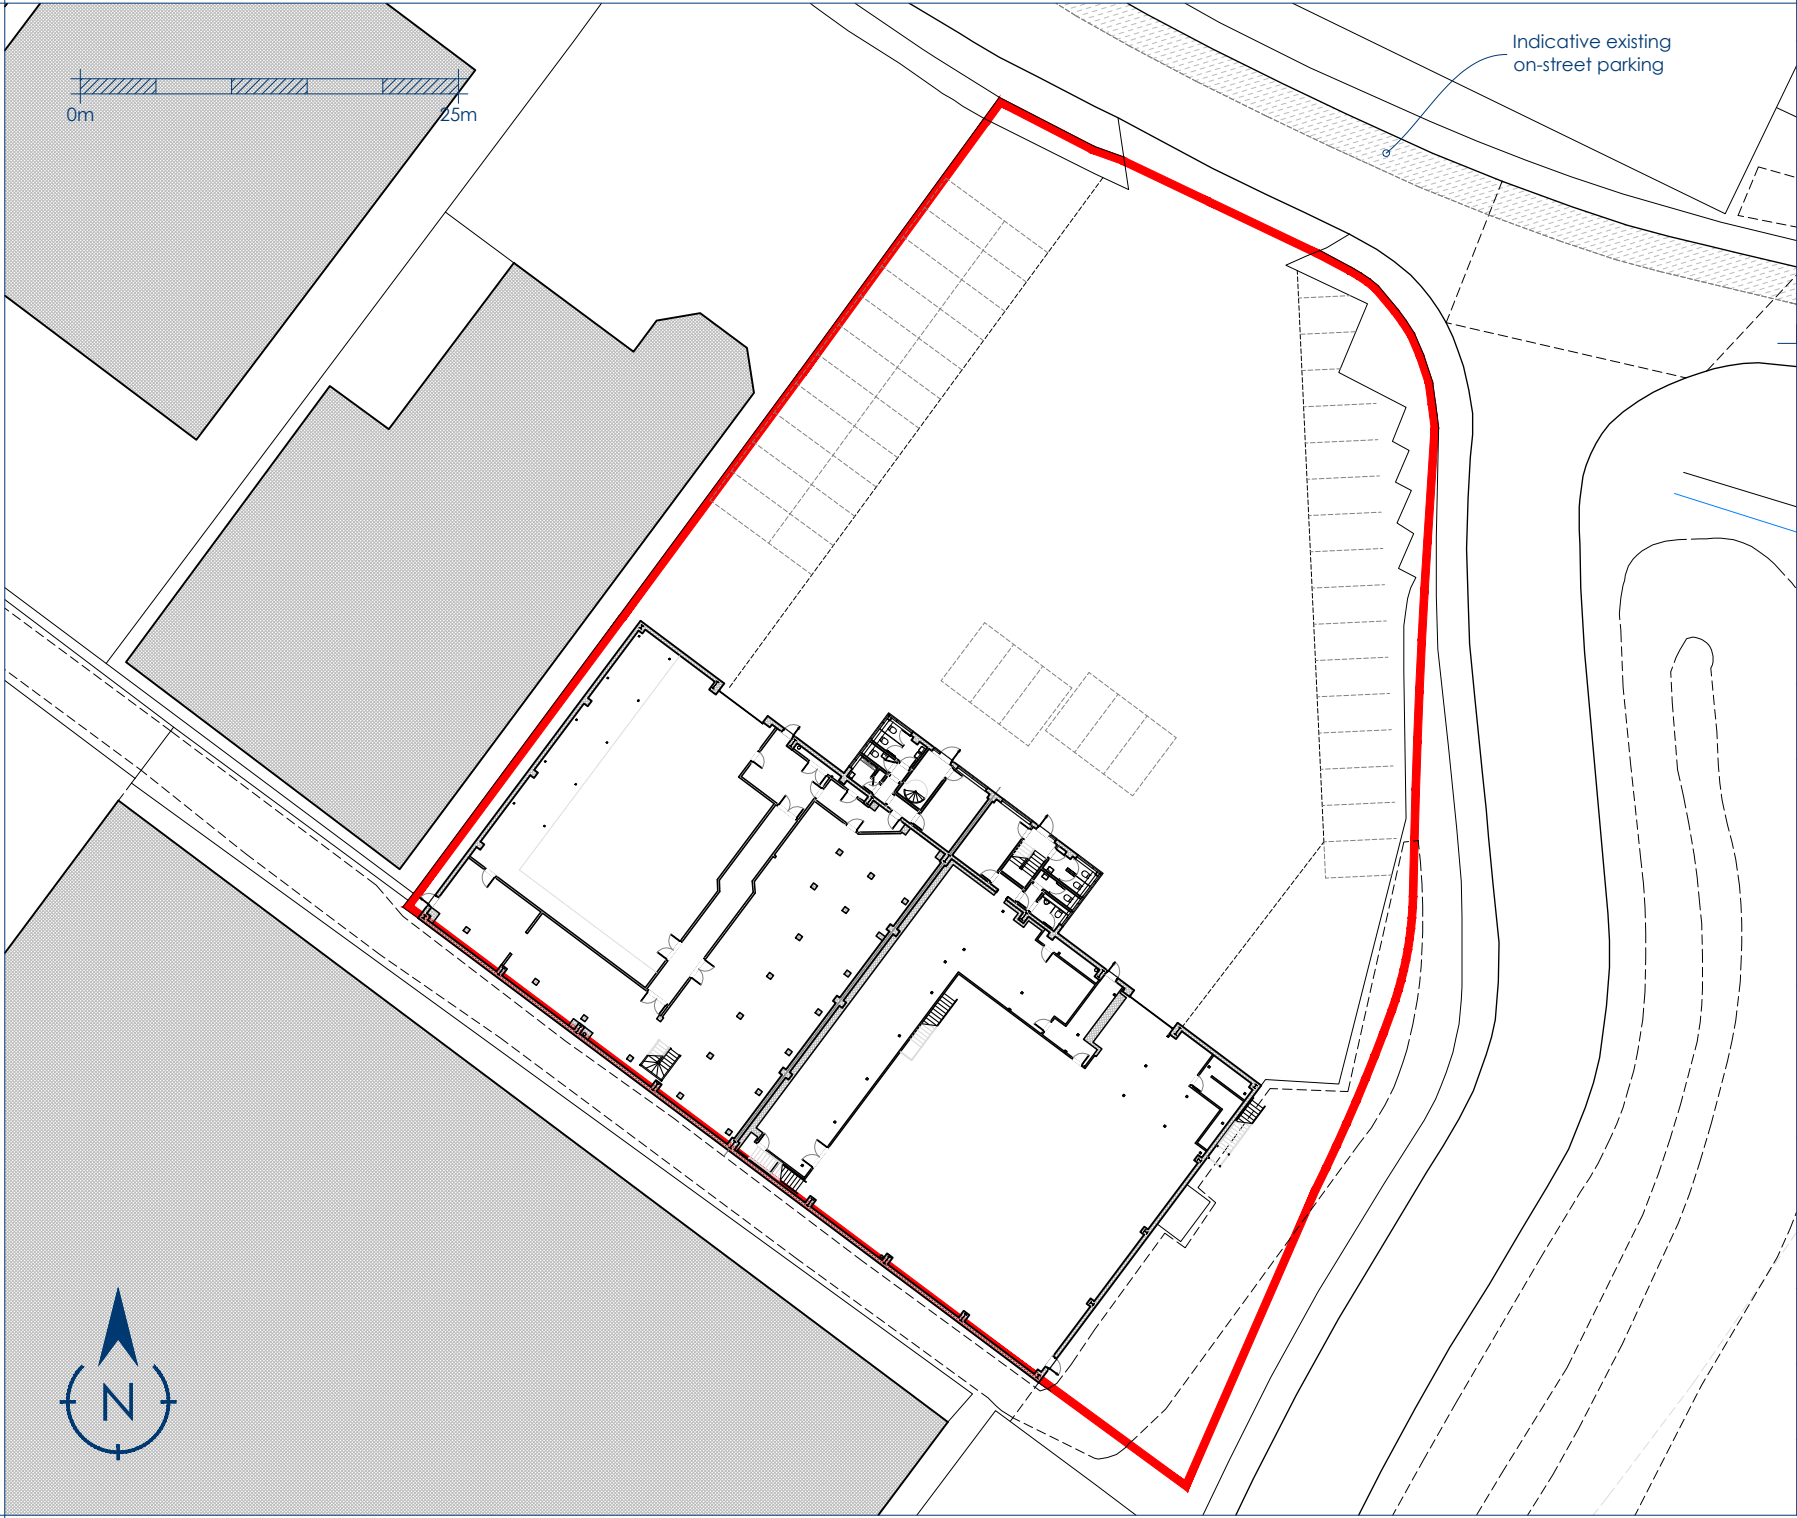

Rev		By	Notes
RWA RUSHWORTH ARCHITECTURE info@r-w-a.co.uk 0777 288 0171			
Client		Forelle Estates Limited	
Project		Units 1-2 Mayflower Close Chandlers Ford SO53 4AR	
Drawing		Existing Site Block Plan	
Project No.		22009	
Status		Existing	
Scale		1:500	Size A4
Drawn by		OR-RWA	Date June 2022
Drawing No.		EX-SITE-02	Revision -

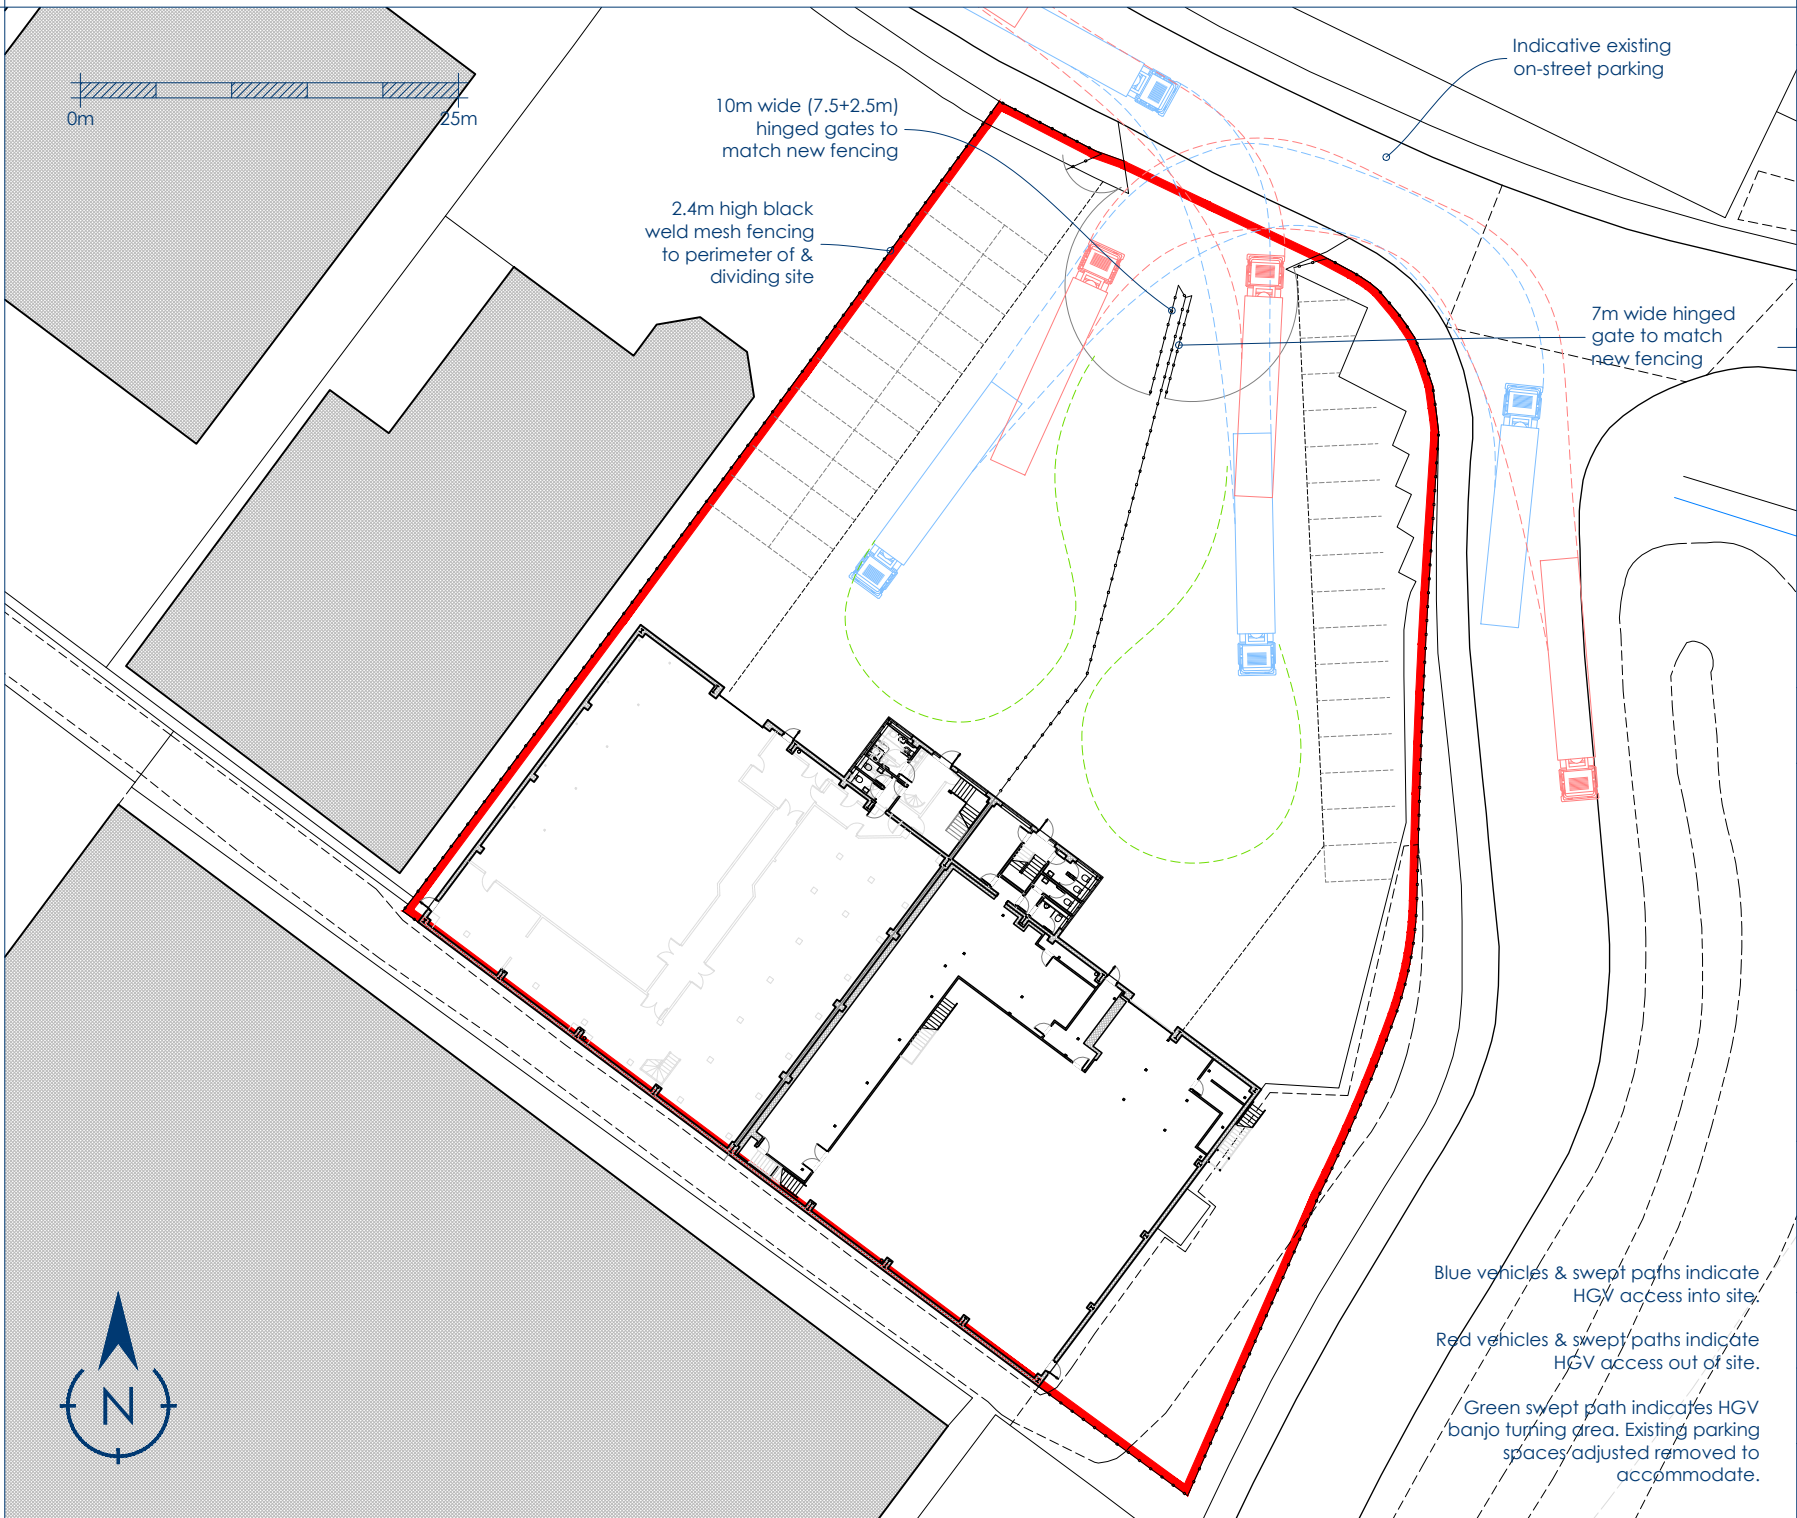

Rev	By	Notes
A	OR	03/09/2022 Second gate added to Unit 1

RWA

RUSHWORTH
ARCHITECTURE

info@r-w-a.co.uk
0777 288 0171

Client
Forelle Estates Limited

Project
Units 1-2
Mayflower Close
Chandlers Ford
SO53 4AR

Drawing
Proposed Site Block Plan
Option 2

Project No.
22009

Status
Planning

Scale
1:500

Size
A4

Drawn by
OR-RWA

Date
June 2022

Drawing No.
PR-SITE-01

Revision
A