




FRONT ELEVATION

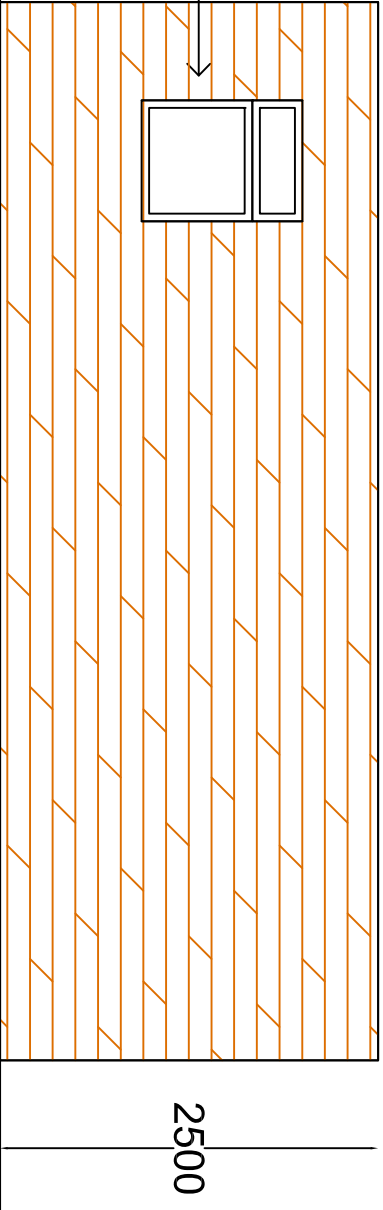

SIDE ELEVATION

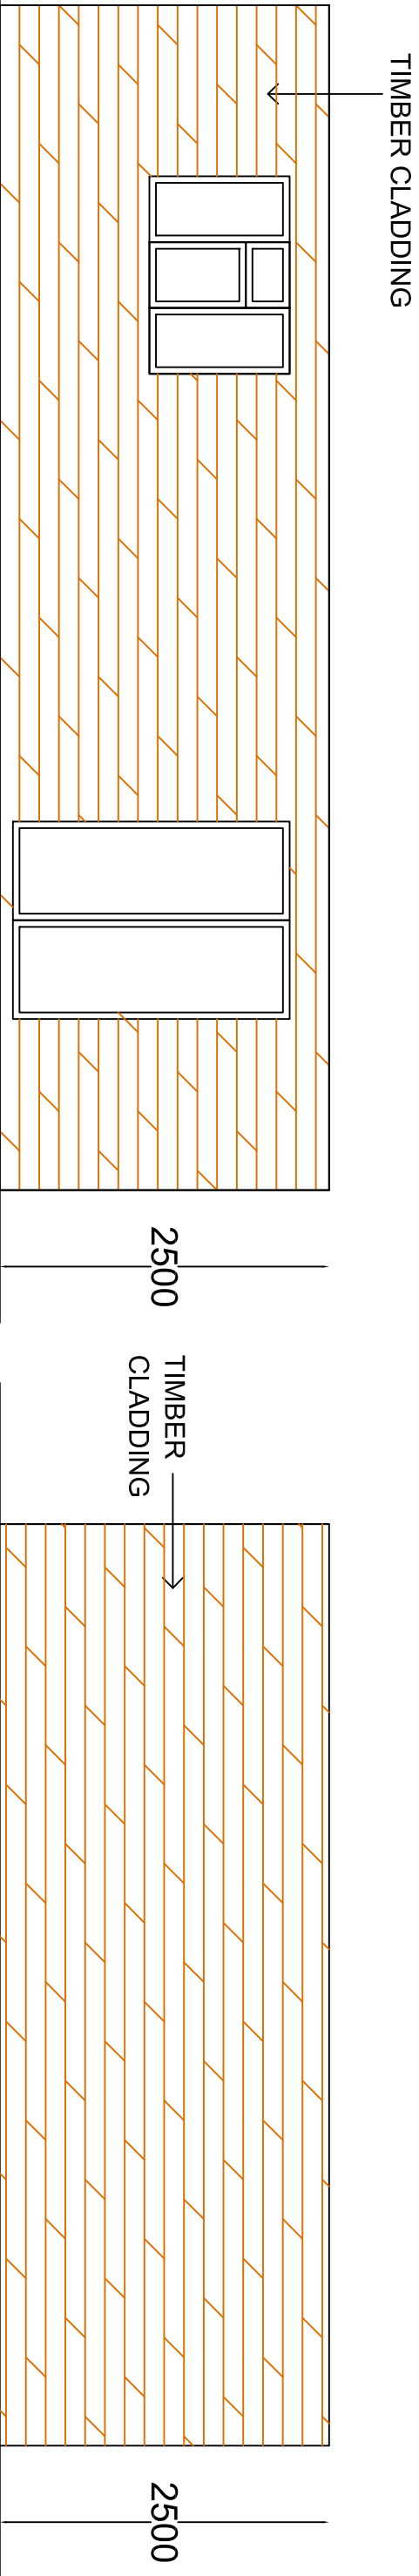

REAR ELEVATION

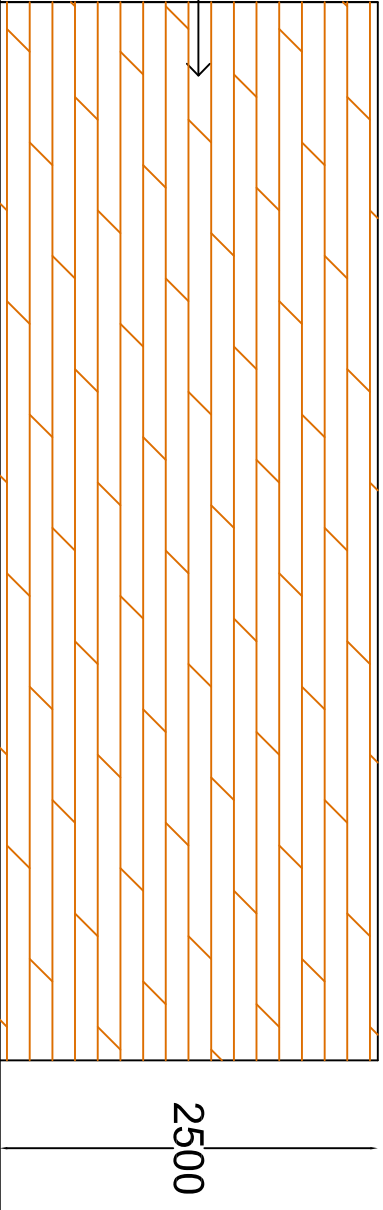

SIDE ELEVATION

PROPOSED ANNEX AND REAR EXTENSION FOR MR.HASSAN AT 48, LAWN ROAD, EASTLEIGH		Scale:1:50@A3	DWG NO:004
Drawn:Jay		Date:02/09/2022	
		LG PLANNING LIMITED 81, GOLDEN GROVE SOUTHAMPTON-SO14 1RA E-Mail:j.s.kumargun@gmail.com	