



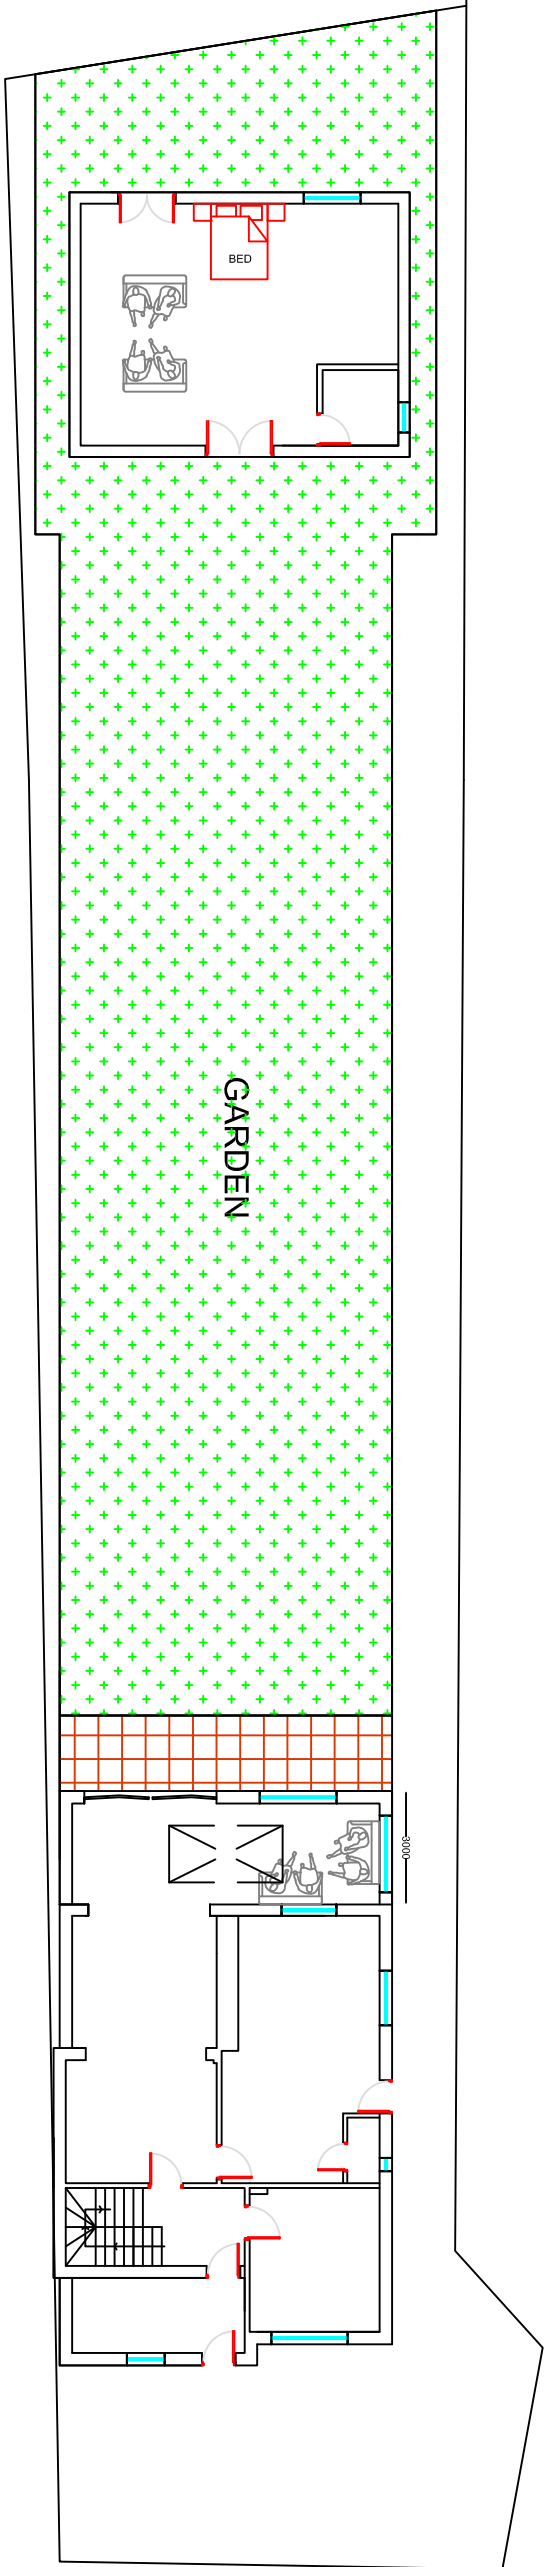

PROPOSED SITE PLAN

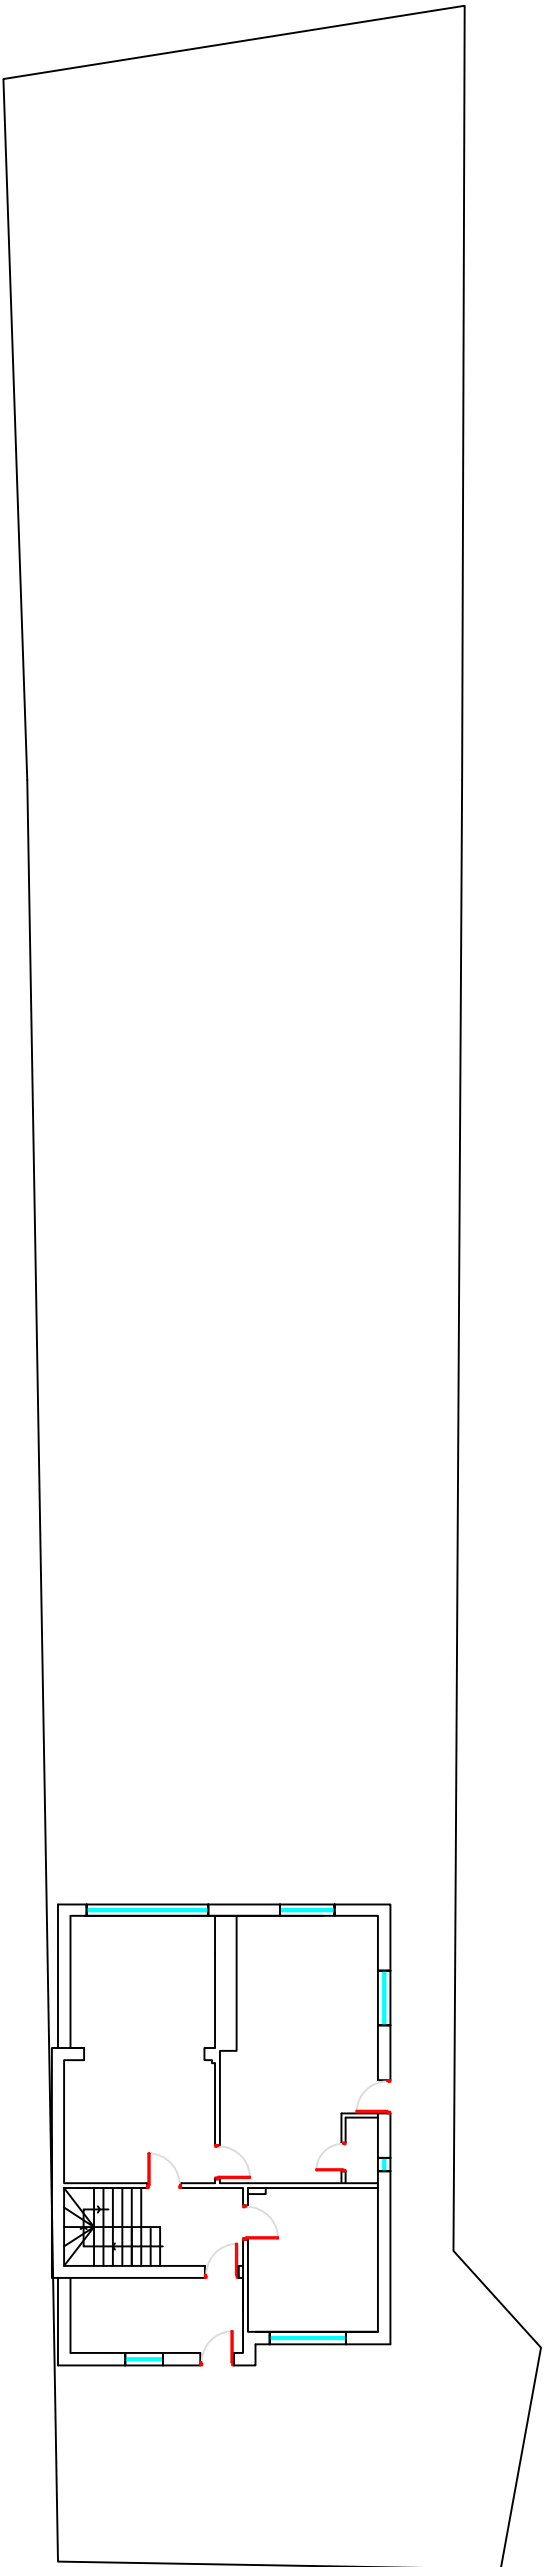

EXISTING SITE PLAN

PROPOSED ANNEX AND REAR EXTENSION FOR MR.HASSAN AT 48, LAWN ROAD, EASTLEIGH	
Scale:1:200@A3	DWG NO:001A
Drawn:Jay	Date:30/08/2022
 LG PLANNING LIMITED 81, GOLDEN GROVE SOUTHAMPTON-SO14 1RA E-Mail:j.s.kumaragun@gmail.com	