


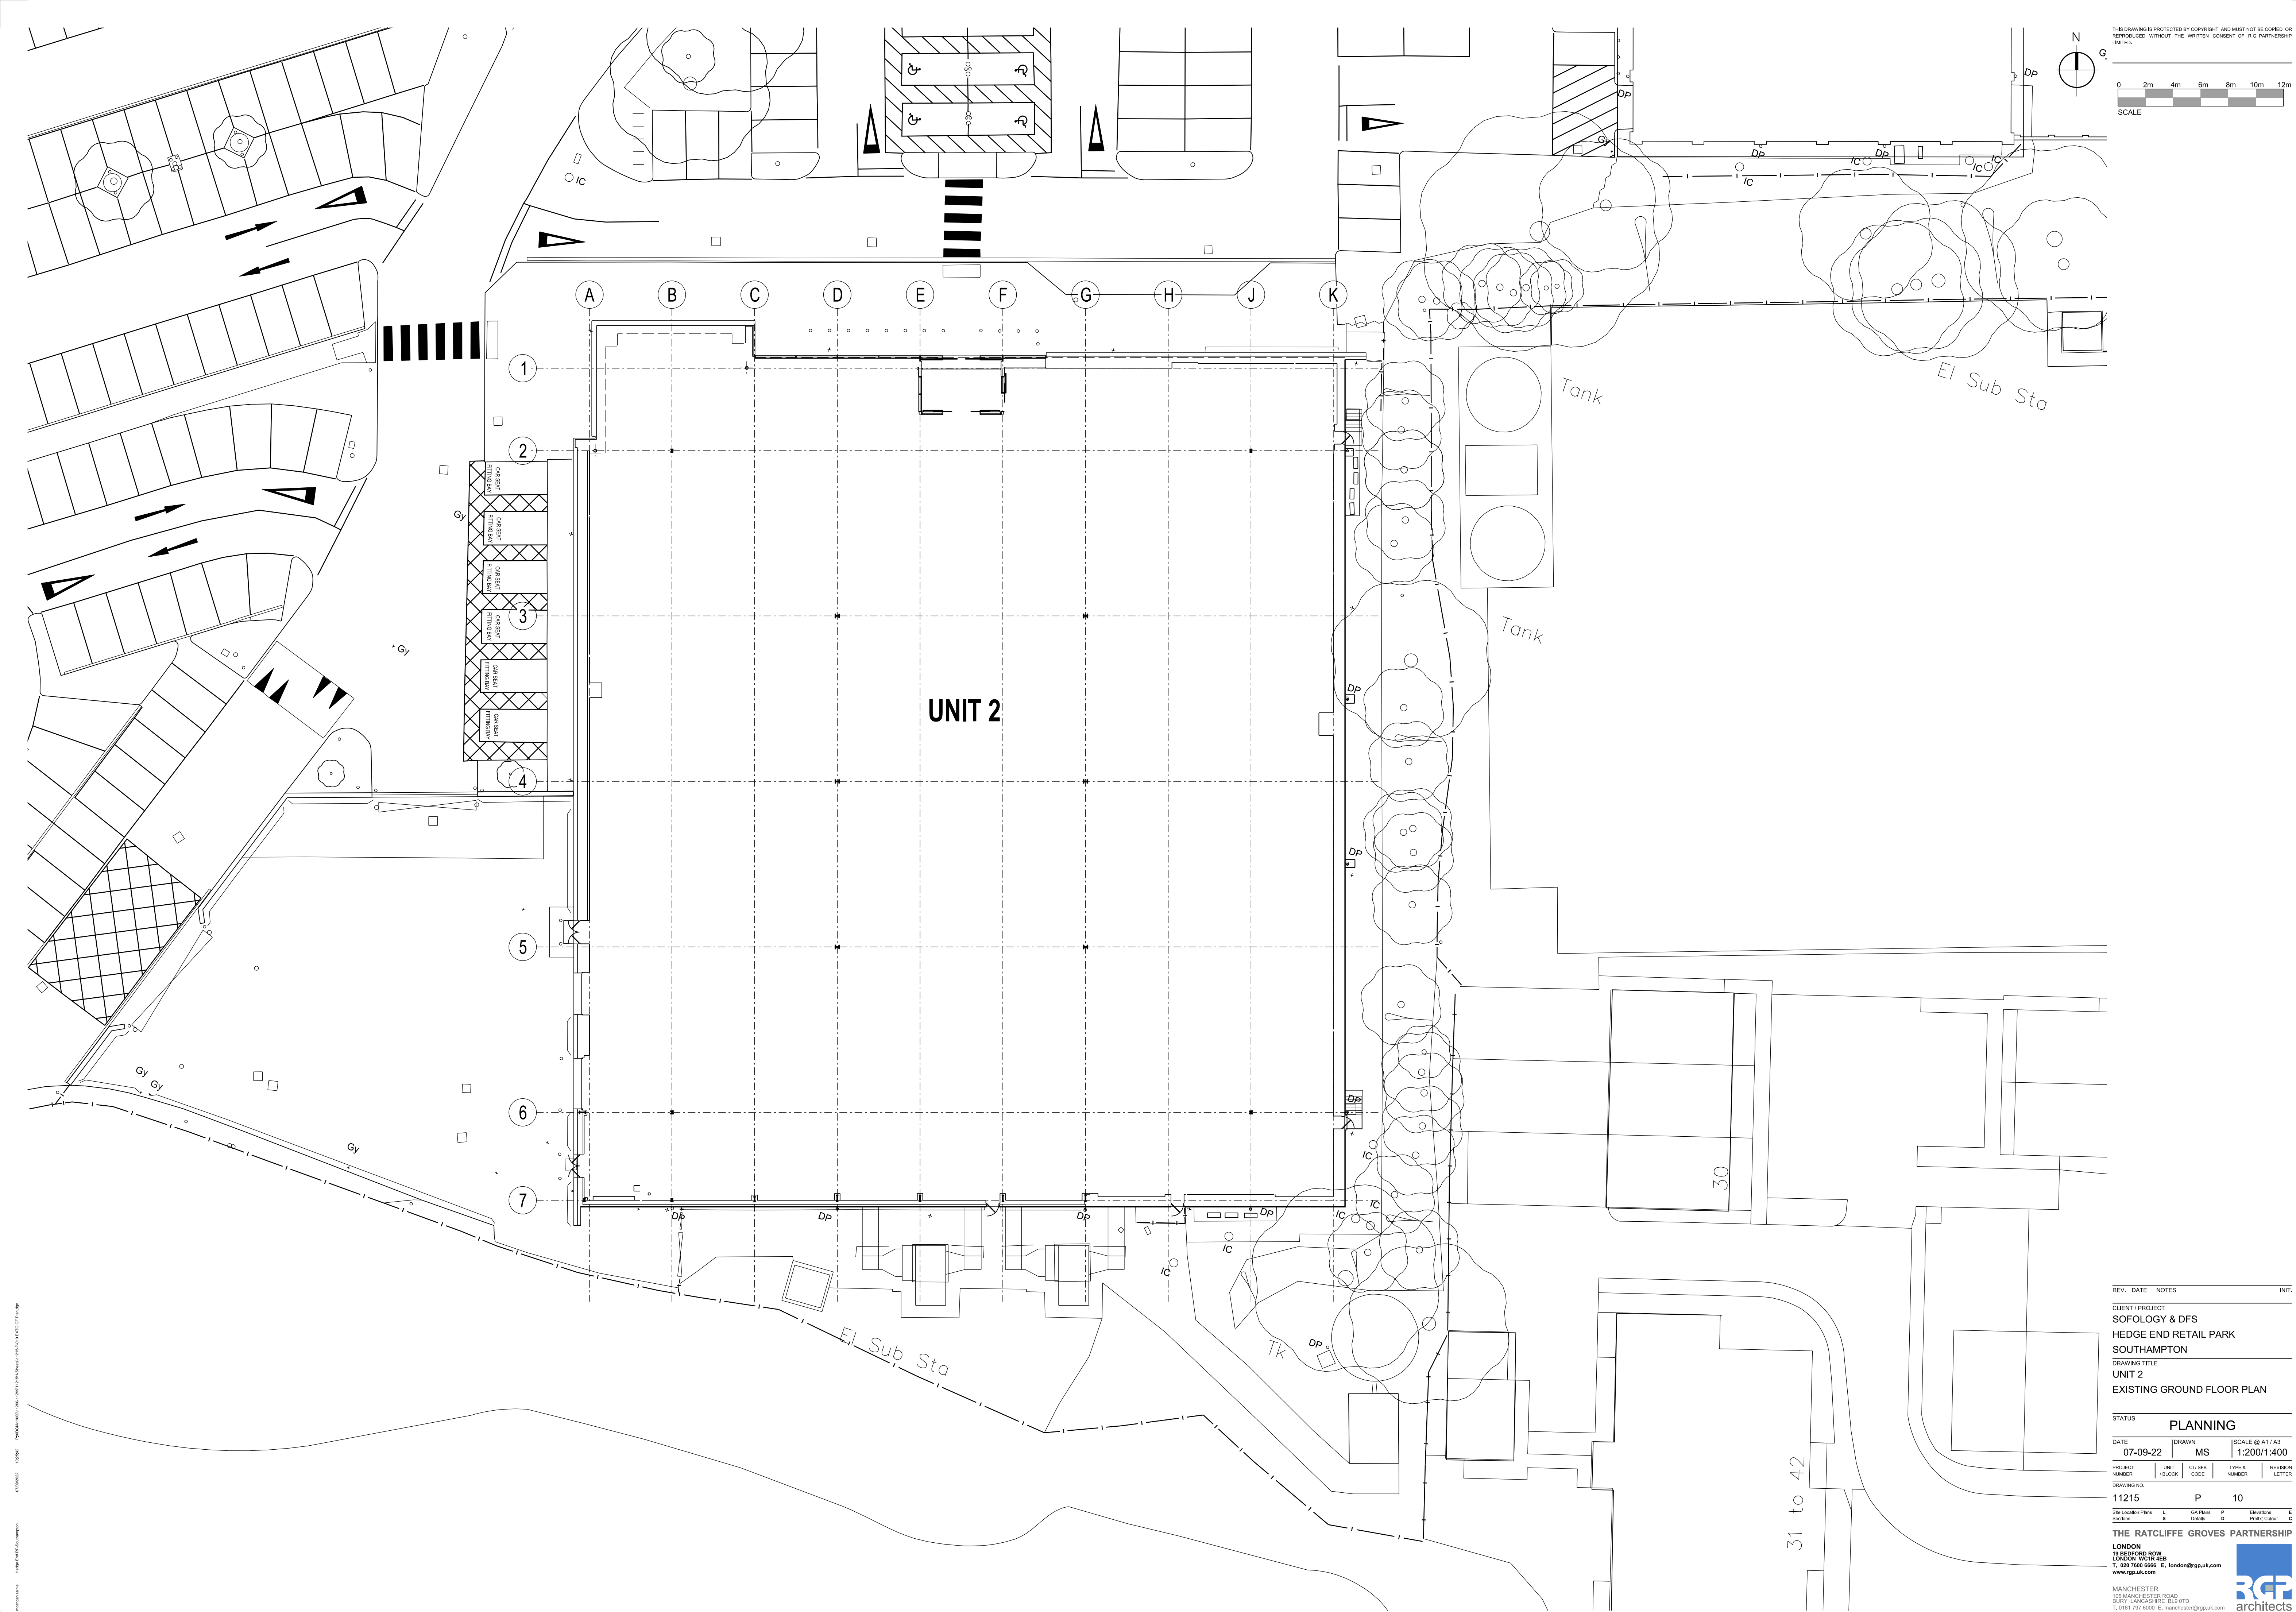

REV. DATE NOTES INT.

CLIENT / PROJECT
SOFEOLOGY & DFS
HEDGE END RETAIL PARK
SOUTHAMPTON

DRAWING TITLE
UNIT 2
EXISTING GROUND FLOOR PLAN

STATUS
PLANNING

DATE 07-09-22 DRAWN MS SCALE @ A1 / A3 1:200/1:400

PROJECT NUMBER	UNIT / BLOCK	CI / SPS CODE	TYPE & NUMBER	REVISION LETTER
11215	P	10		

Site Location Plans L GA Plans P Elevations E
Sections S Details D Profs Colour C

THE RATCLIFFE GROVES PARTNERSHIP

LONDON
18 BEDFORD ROW
LONDON WC1R 4EB
T. 020 7606 6666 E. london@rgp.co.uk
www.rgp.co.uk

MANCHESTER
105 MANCHESTER ROAD
BURY LANCASHIRE BL9 9TD
T. 0161 797 6000 E. manchester@rgp.co.uk

RGp architects