


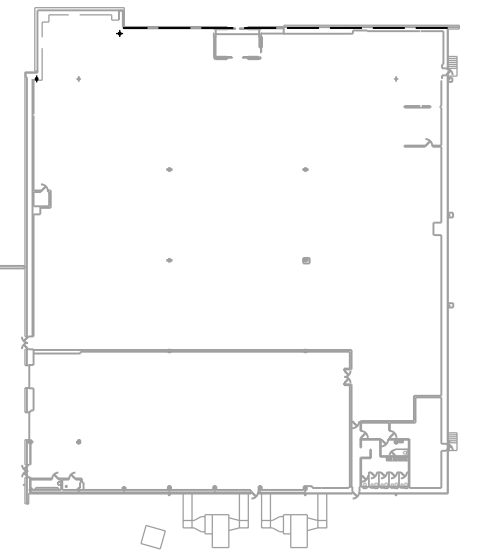
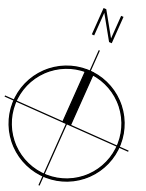


 

KEY PLAN - NTS

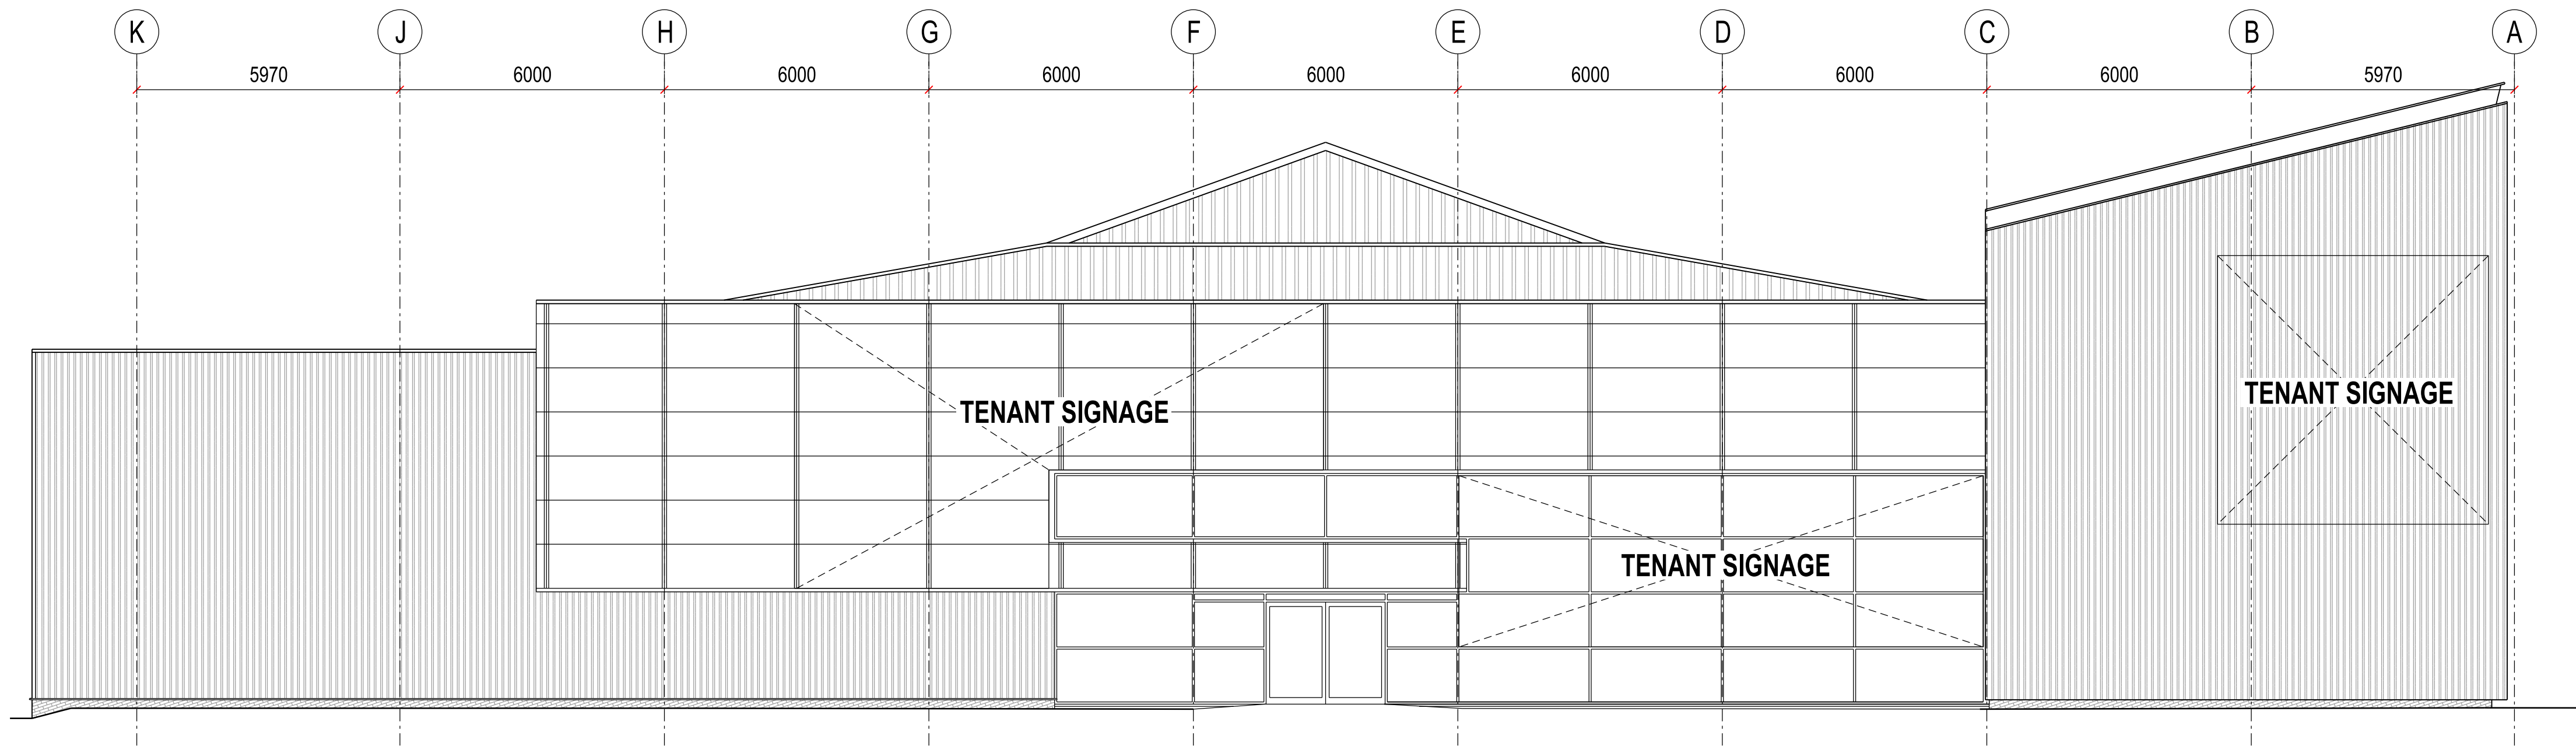

NORTH ELEVATION

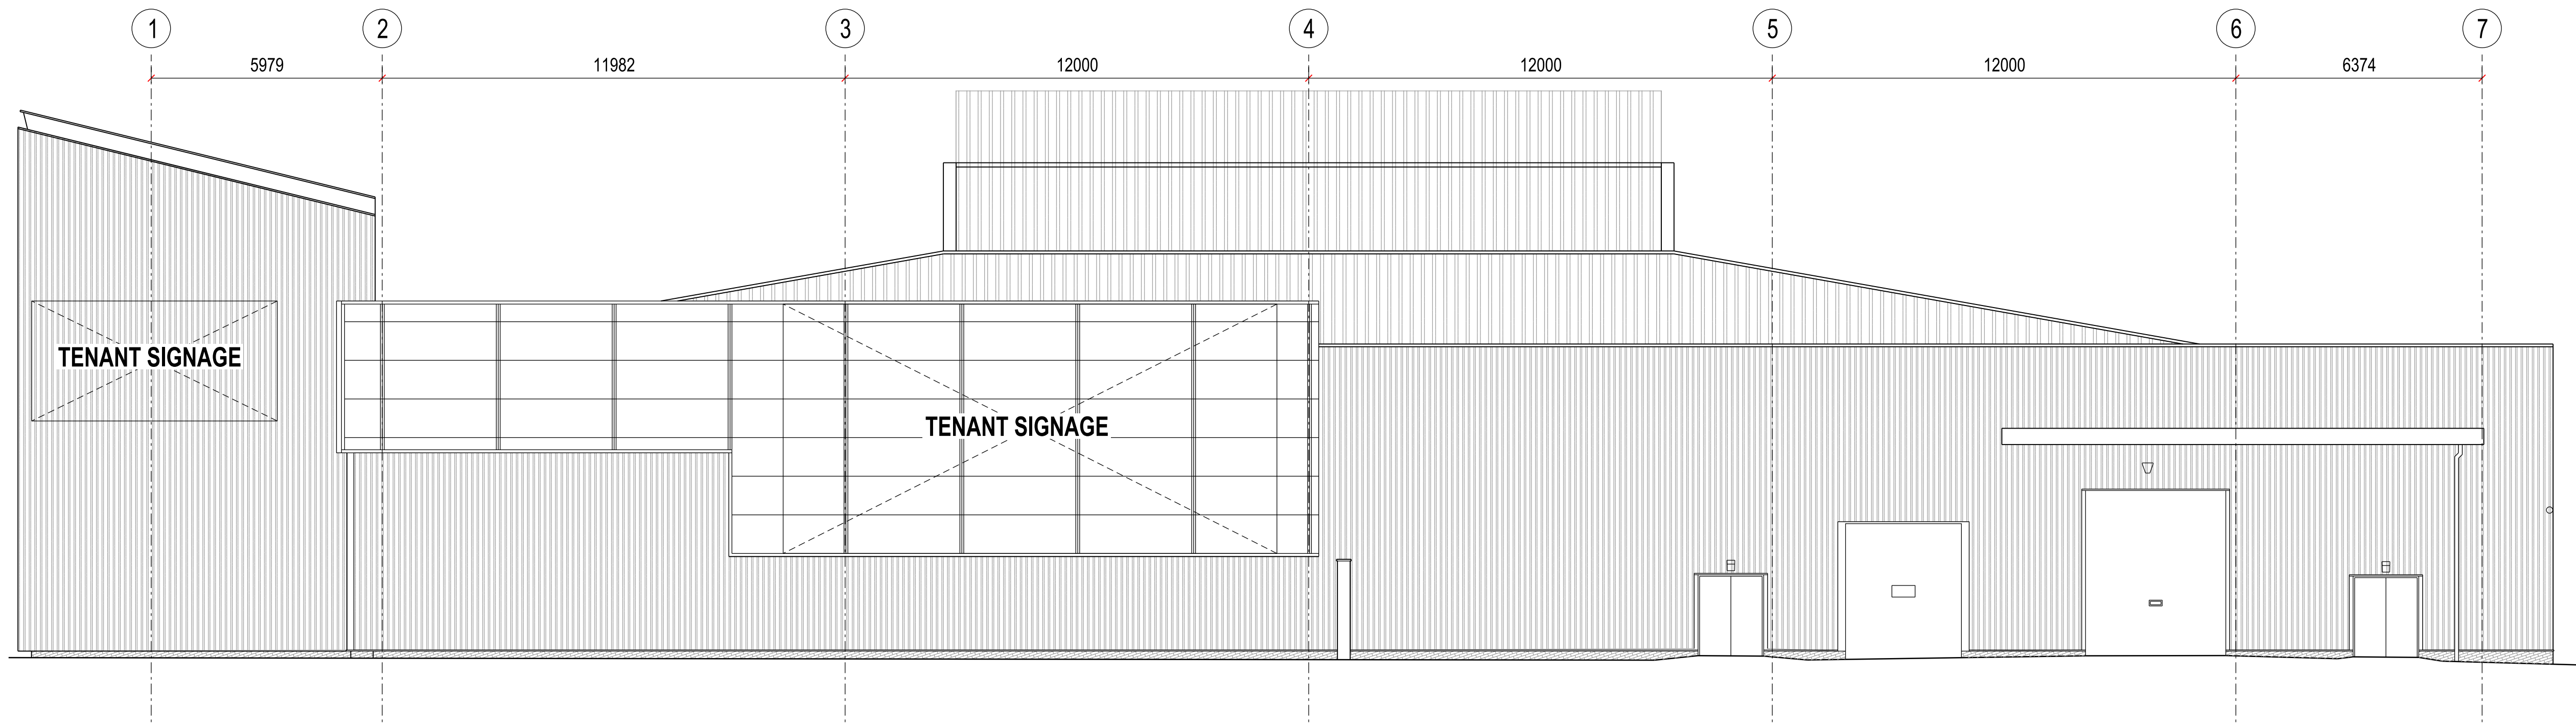

WEST ELEVATION

REV. DATE NOTES INT.

CLIENT / PROJECT  
SOFOLGY & DFS  
HEDGE END RETAIL PARK  
SOUTHAMPTON

DRAWING TITLE  
UNIT 2  
EXISTING NORTH AND  
WEST ELEVATIONS

STATUS

PLANNING

DATE 07-09-22 DRAWN MS SCALE @ A1 / A3 1:100/1:200

PROJECT NUMBER UNIT CL / SPS TYPE A REVISION

DRAWING NO. 11215 E 010

Site Location Plans L GA Plans P Elevations E  
Sections S Details D Profile Colour C

THE RATCLIFFE GROVES PARTNERSHIP

LONDON  
18 BEDFORD ROW  
LONDON WC1R 4EB  
T: 020 7606 6666 E: london@rgp.co.uk  
www.rgp.co.uk

MANCHESTER  
105 MANCHESTER ROAD  
BURY LANCASHIRE BL9 9TD  
T: 0161 797 6000 E: manchester@rgp.co.uk

