


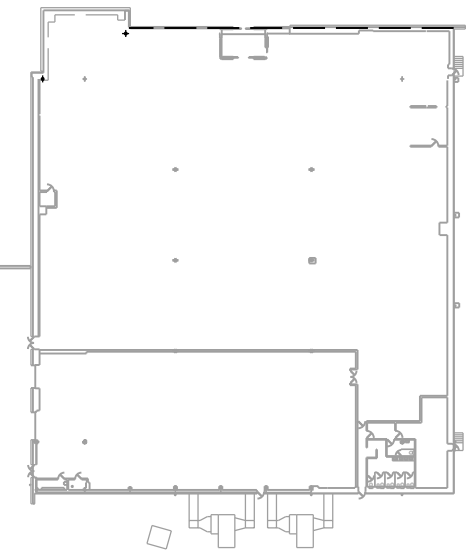
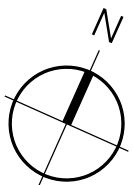


 

KEY PLAN - NTS

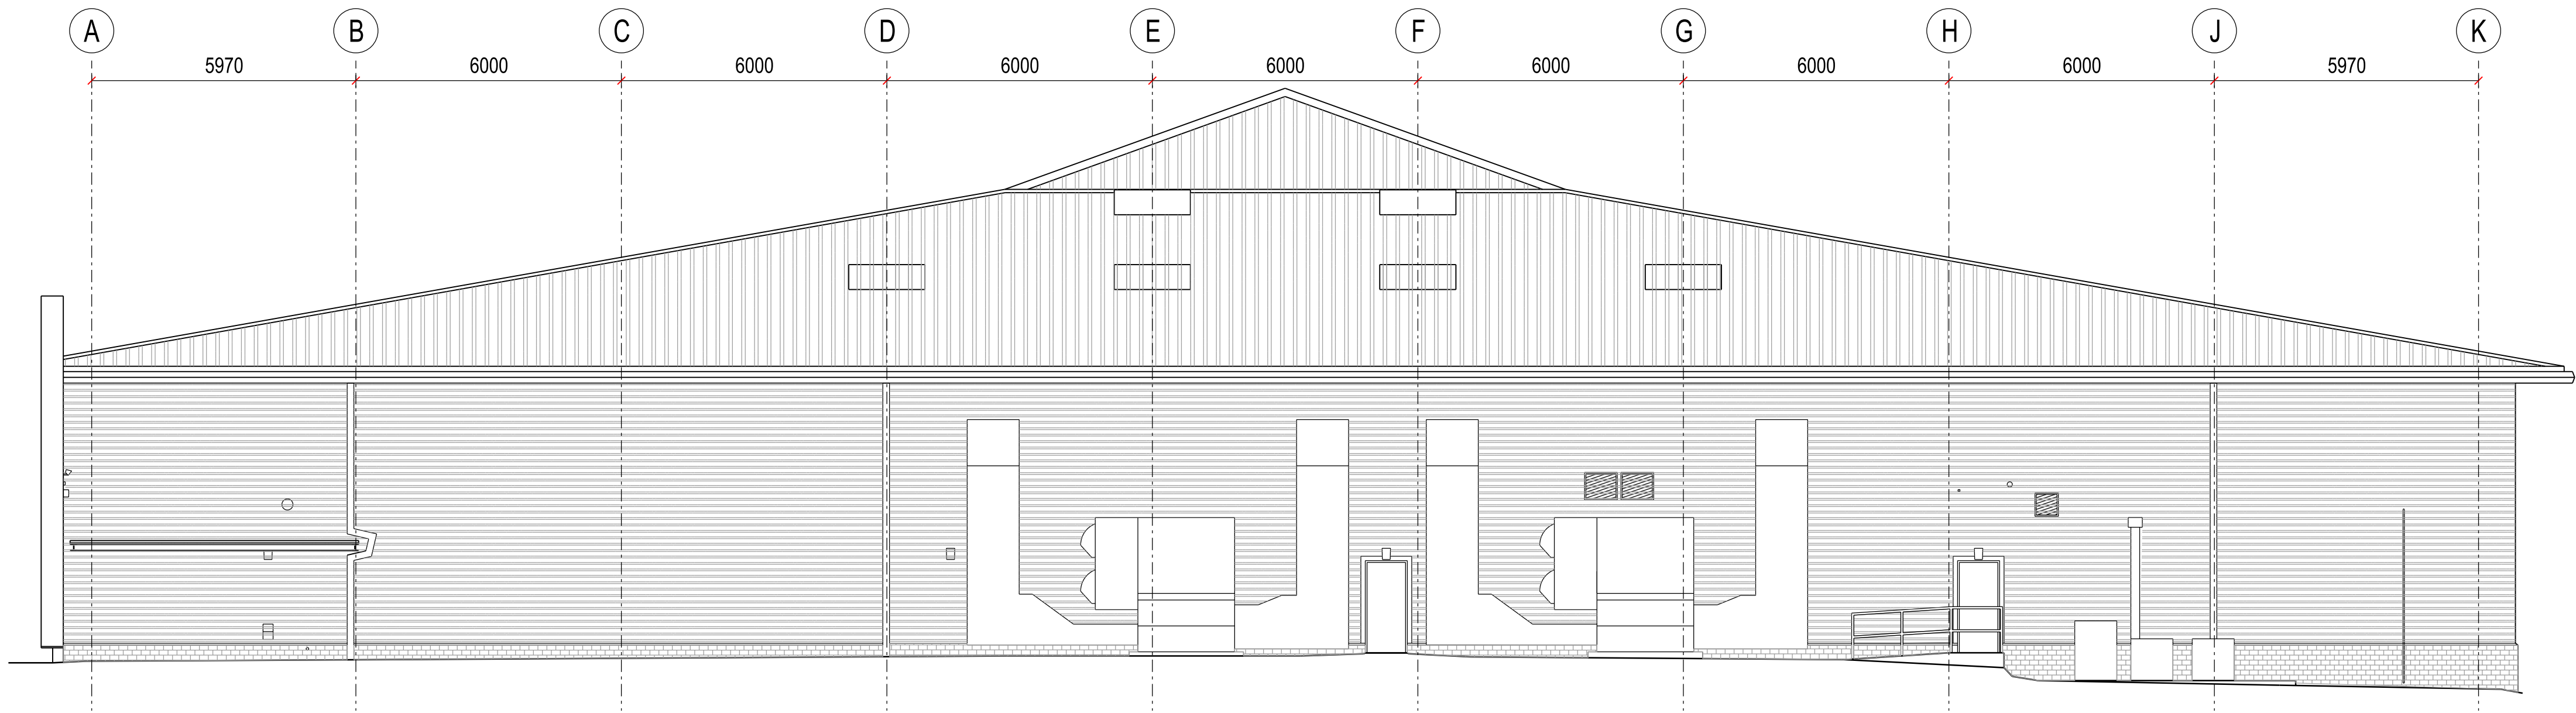

SOUTH ELEVATION

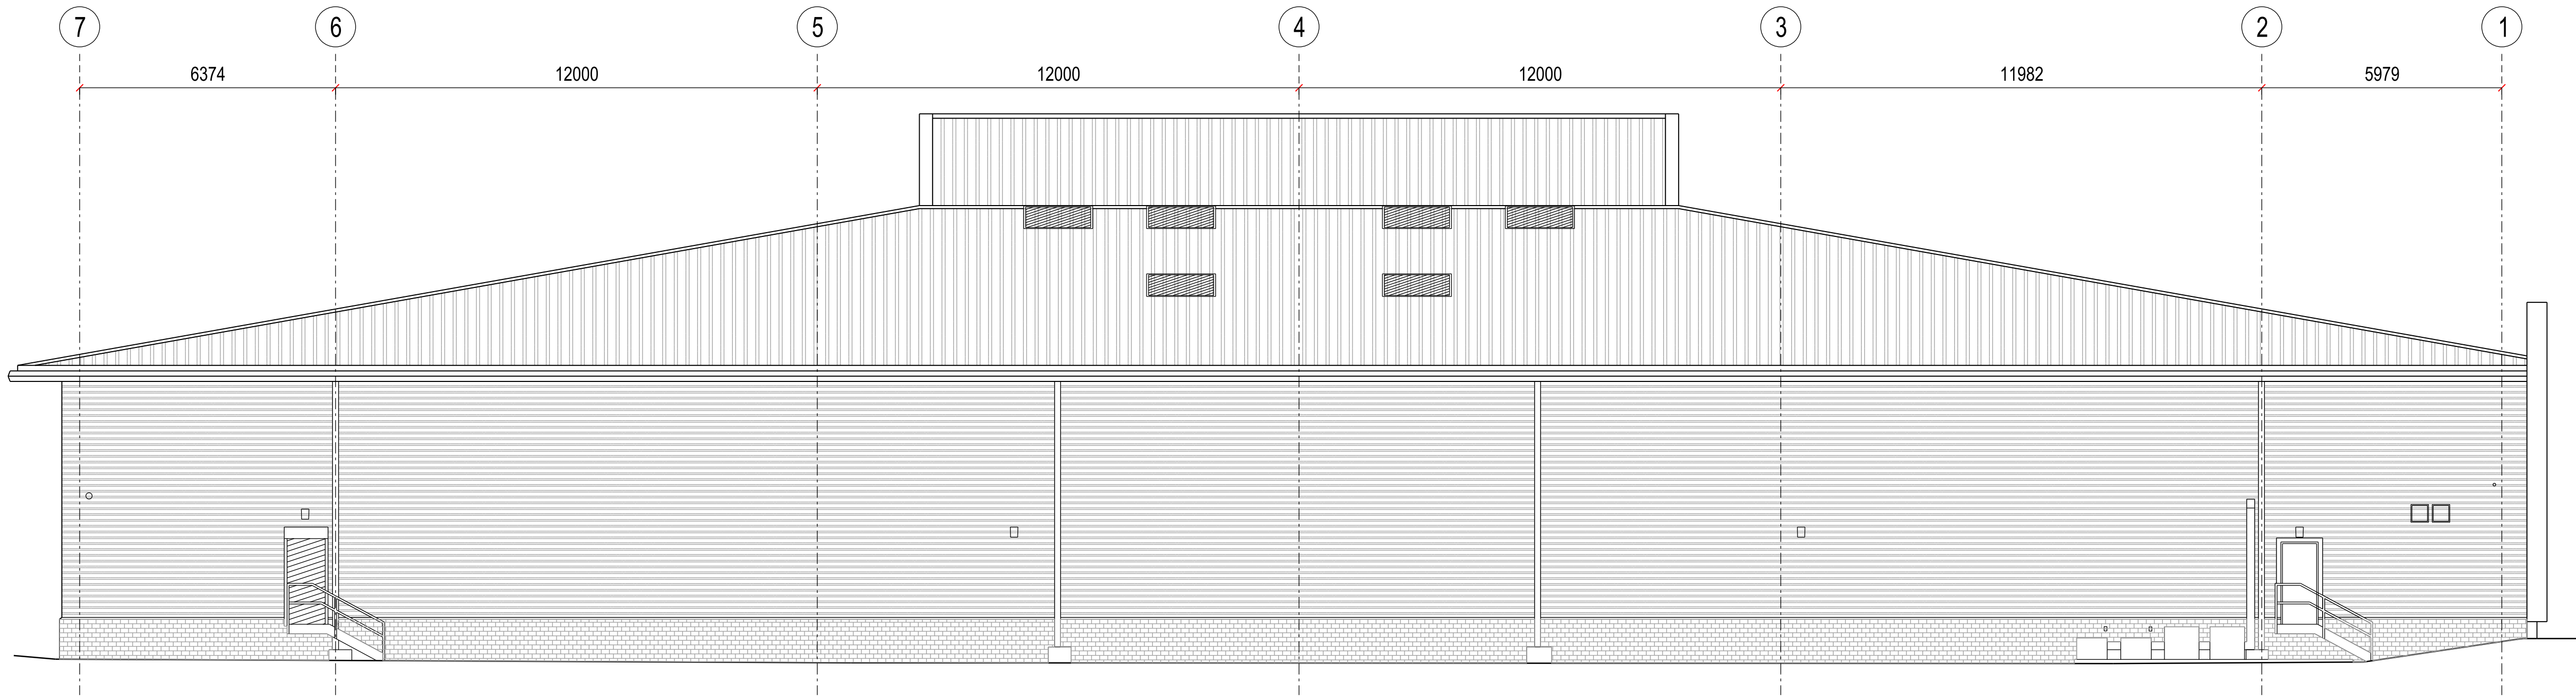

EAST ELEVATION

REV. DATE NOTES INT.

CLIENT / PROJECT
SOFOLGY & DFS
HEDGE END RETAIL PARK
SOUTHAMPTON

DRAWING TITLE
UNIT 2
EXISTING SOUTH AND
EAST ELEVATIONS

STATUS

PLANNING

DATE 07-09-22 DRAWN MS SCALE @ A1 / A3 1:100/1:200

PROJECT NUMBER UNIT CL / SPS TYPE A REVISION NUMBER LETTER

DRAWING NO.

11215 E 011

Site Location Plans L GA Plans P Elevations E
Sections S Details D Photoc Colour C

THE RATCLIFFE GROVES PARTNERSHIP

LONDON

18 BEECHWOOD ROAD
LONDON WC1R 4EB

T. 020 7606 6666 E. london@rgp.co.uk

www.rgp.co.uk

MANCHESTER
105 MANCHESTER ROAD
BURY LANCASHIRE BL9 9TD
T. 0161 797 6000 E. manchester@rgp.co.uk

