


Location Plan
1:1250

No.10	ASH	200	0	1	4	0	3
No.11	ASH	250	0	3	4	3	11
No.12	OAK	300	0	2	4	3	9
No.13	OAK	250	1	0	1	3.5	8
No.14	ASH	450	3	1	4	4.5	12
No.15	ASH	200	1.5	1.5	1.5	1.5	11
No.16	OAK	450	2	2	5	4	13
No.17	HLY	200	2	2	2	2	9
No.18	OAK	300	3	3	3	4.5	14
No.19	OAK	700	2	2	7.5	2	12
No.20	OAK	1200	1	1	1	4.5	18
No.21	OAK	1200	1	1	1	4.5	18

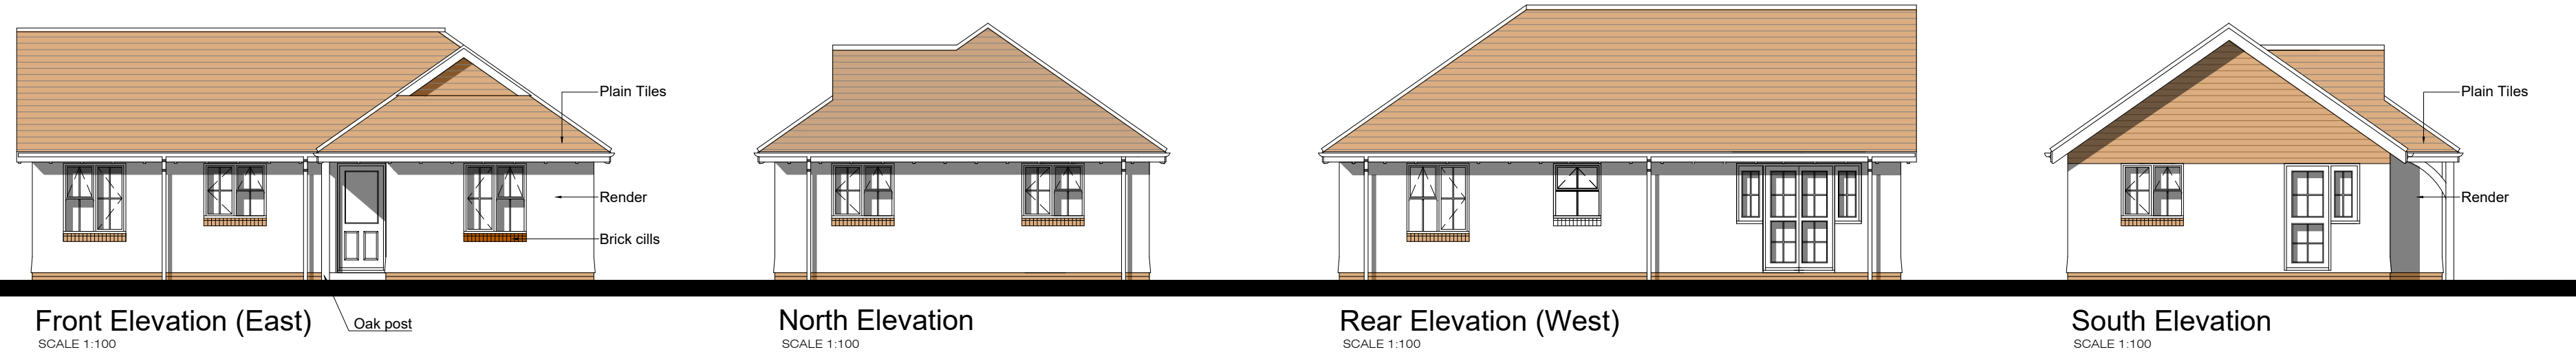


Front Elevation (East)
SCALE 1:100

North Elevation
SCALE 1:100

Rear Elevation (West)
SCALE 1:100

South Elevation
SCALE 1:100

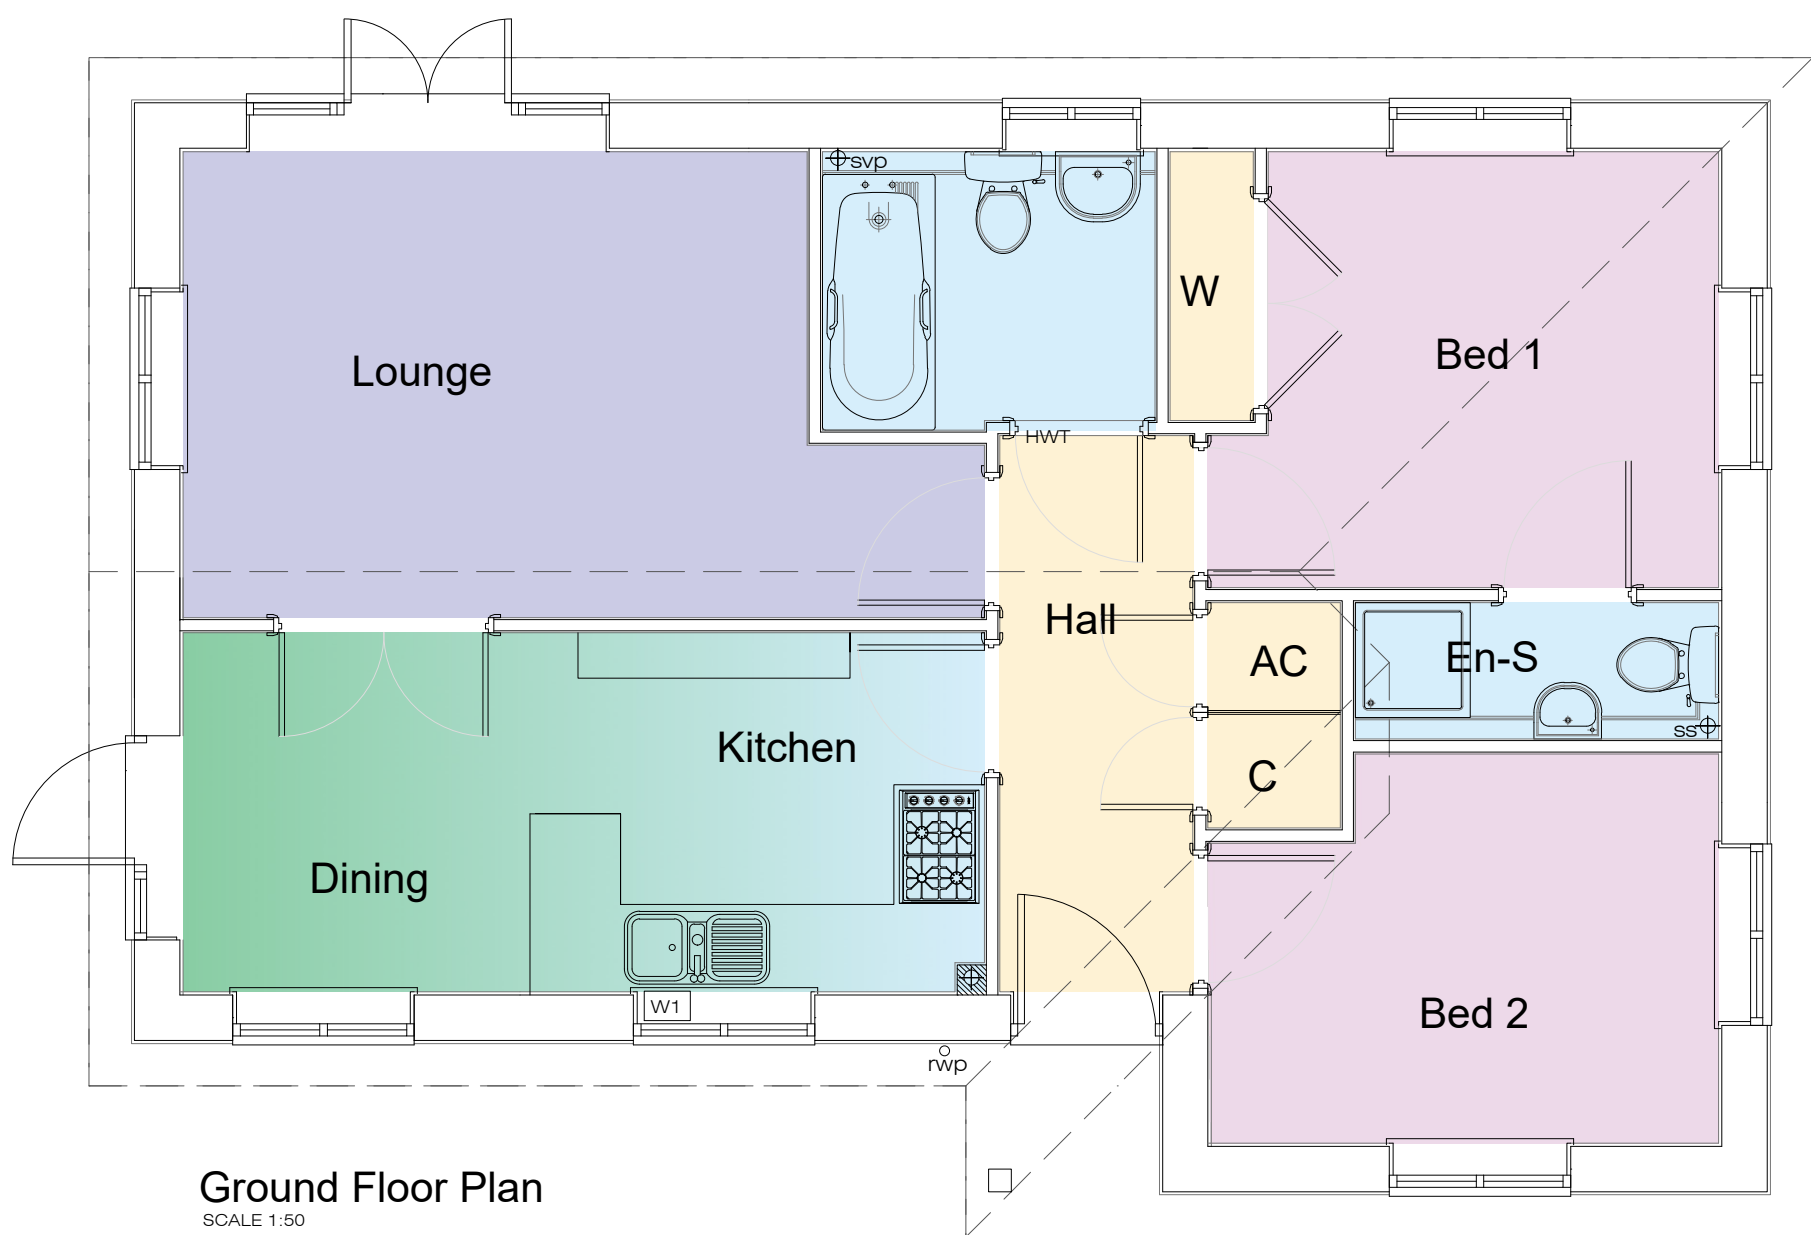

Ground Floor Plan
SCALE 1:50



Site Plan
1:200



PROJECT DESCRIPTION:
New Dwelling
DRAWING TITLE:
Proposed Plans & Elevations (all)

ADDRESS:
Land Adjacent
20 Steel Close
Chandlers Ford
CLIENT:
Mr D Murphy
FIRST DRAWN:
February 2022

DRAWING NO:
SD-2208-01
drawing status: Issued for Comment
SCALE:
1:100
1:50
1:1250

