




Proposed Elevations

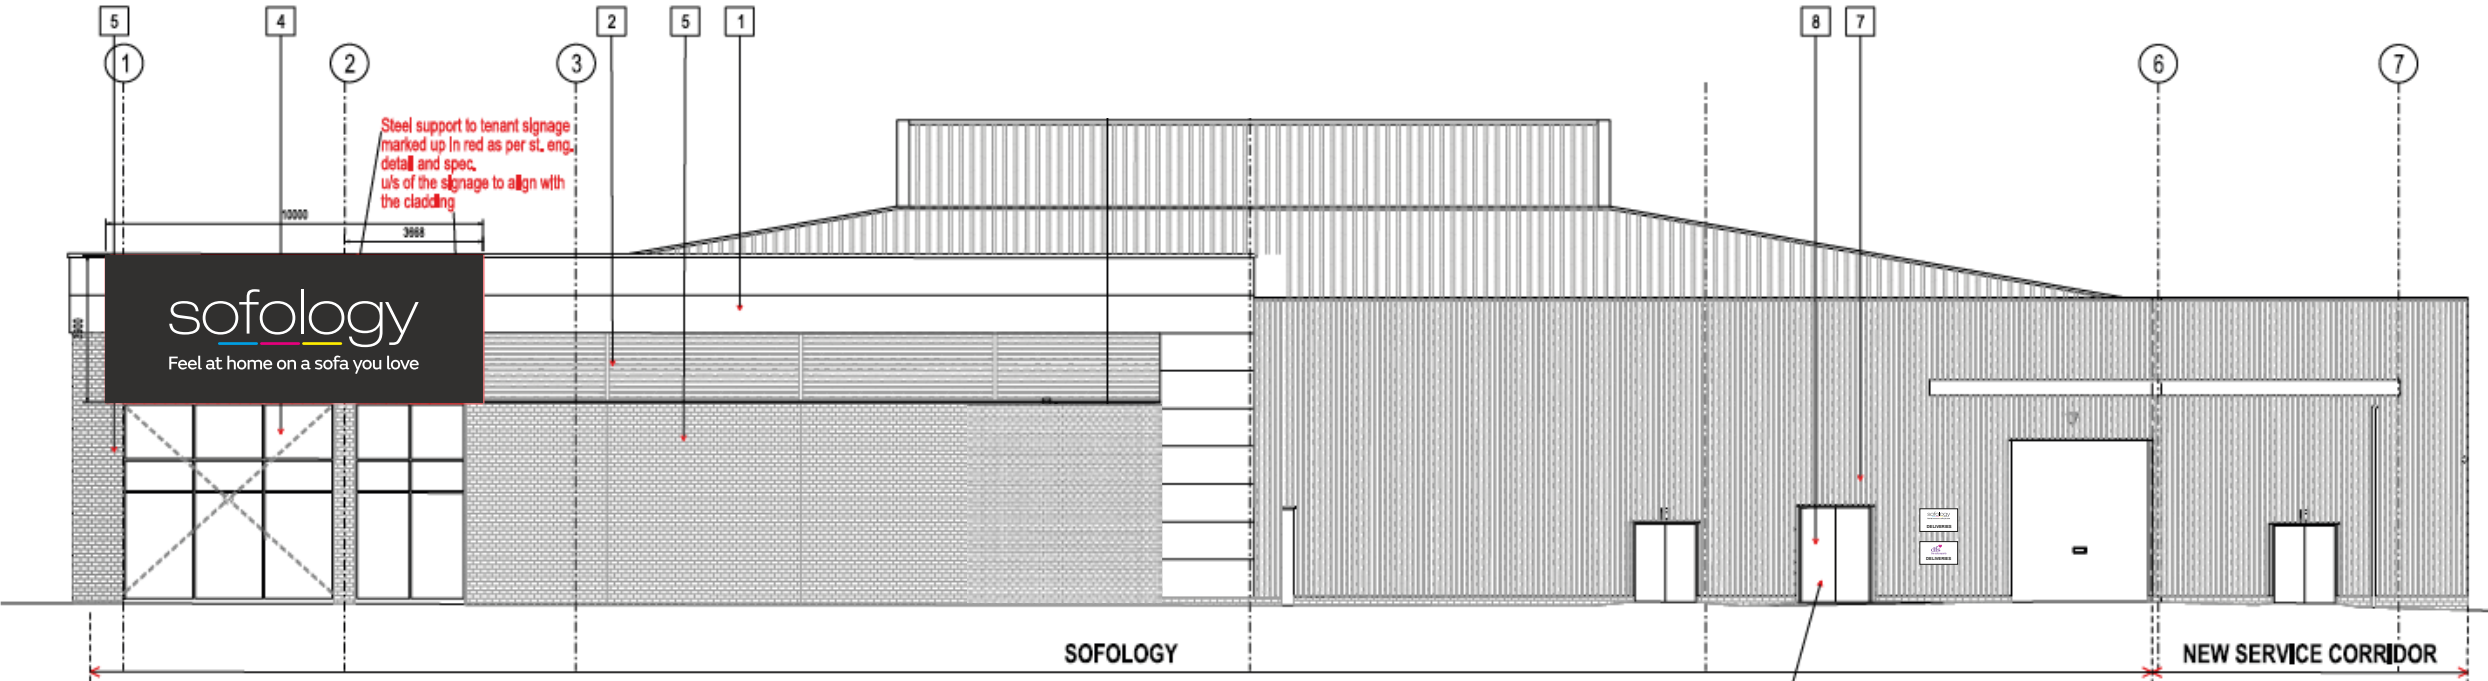

West Elevation - 1:200

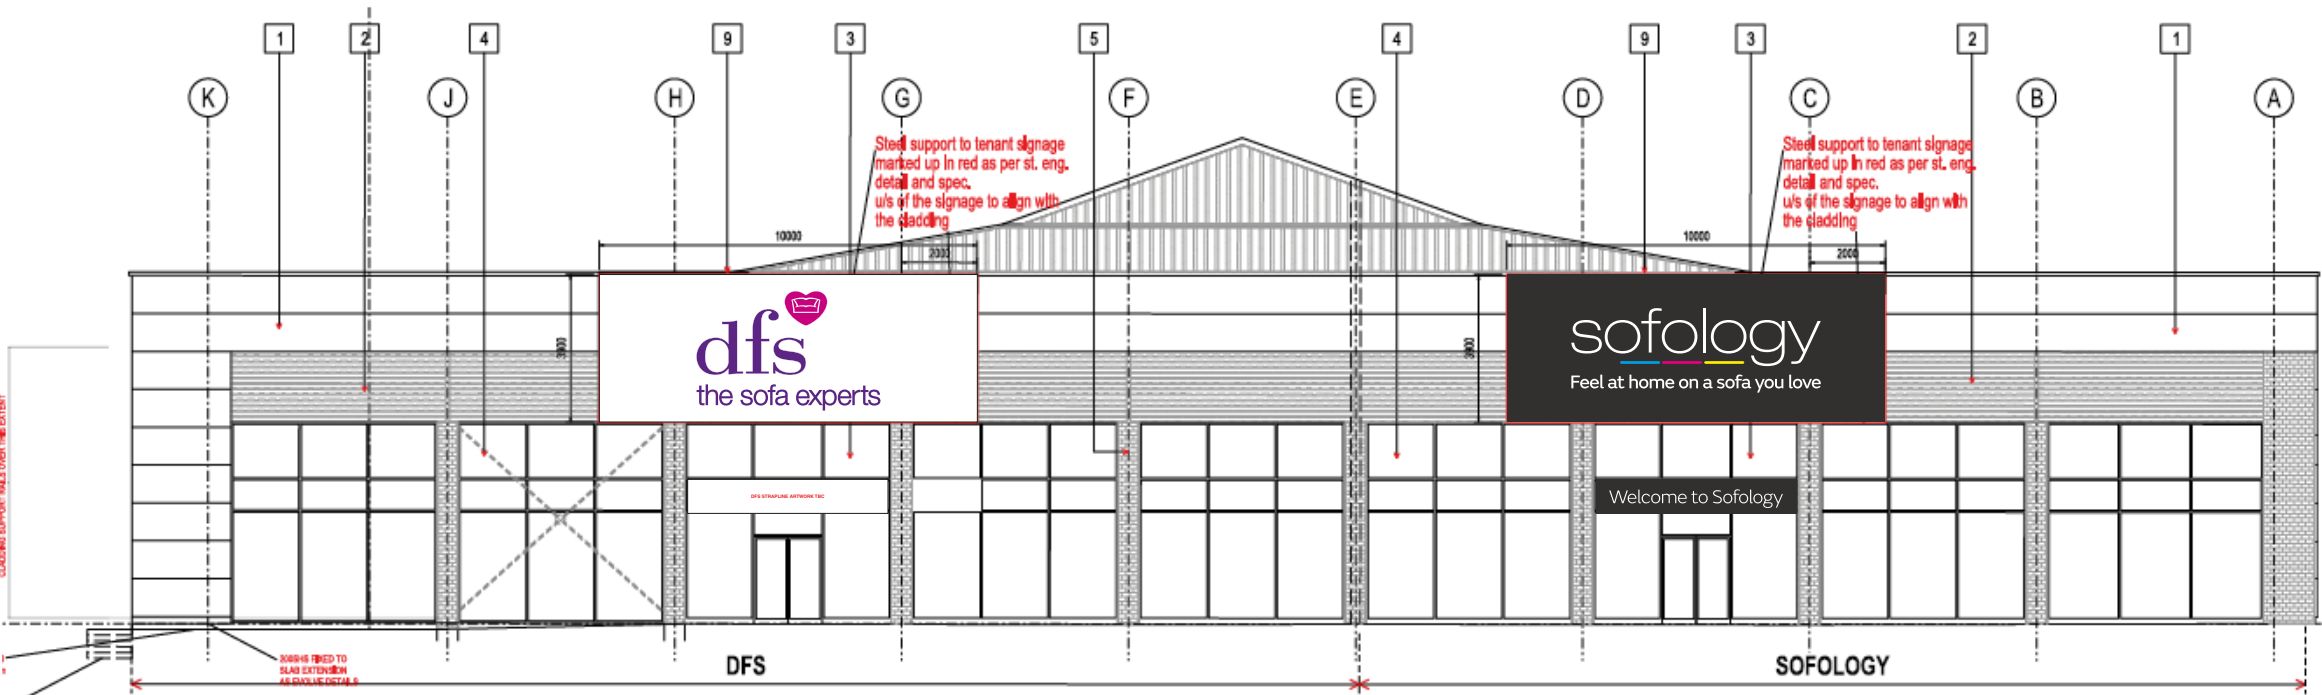

North Elevation - 1:200

 

Site
Westminster Project Services
DFS Southampton

Job Number
124184A
Page
2 of 10
Drawing Location
U:\2022\2022 Drawings\Gen O-Z

Scale
as shown @ A3
Issue / Rev
Issue 02 - 05/08/2022

Drawn by
WO
Checked by
PM

Sales Rep
MK
Date
28/07/2022



BUTTERFIELD SIGNS LTD
174 Sunbridge Rd
Bradford West Yorkshire
BD1 2RZ
Tel: 01274 722244
Fax: 01274 848996
Web: www.butterfieldsigns.co.uk