





REAR ELEVATION

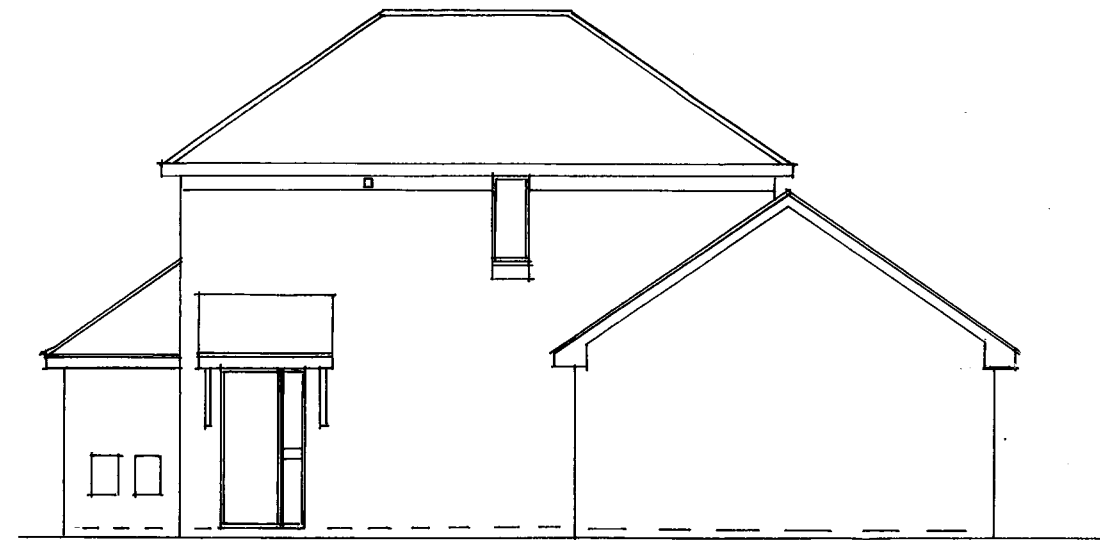


SIDE ELEVATION




FRONT ELEVATION

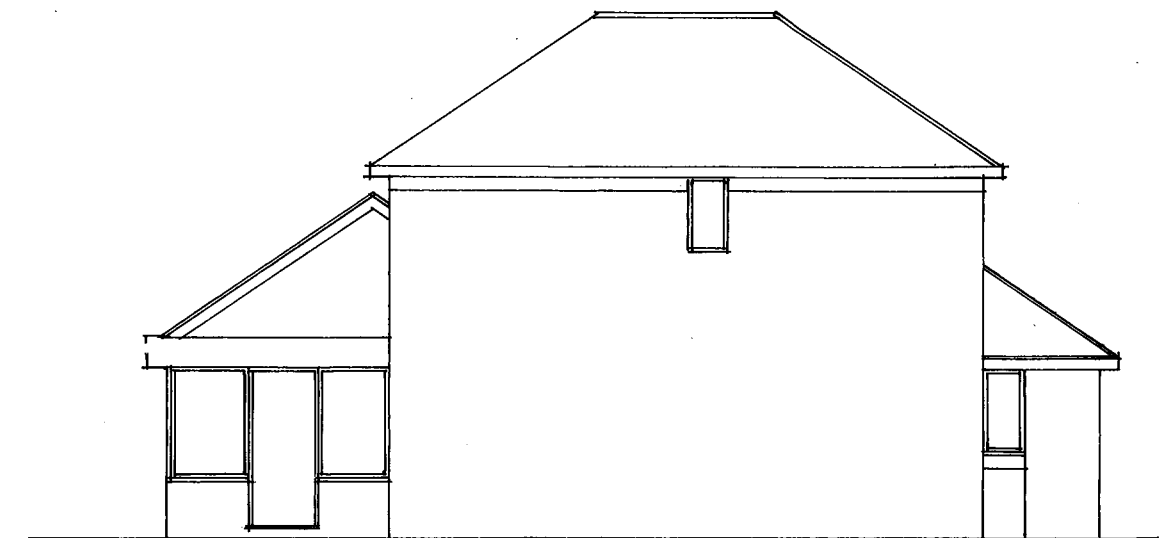


SIDE ELEVATION

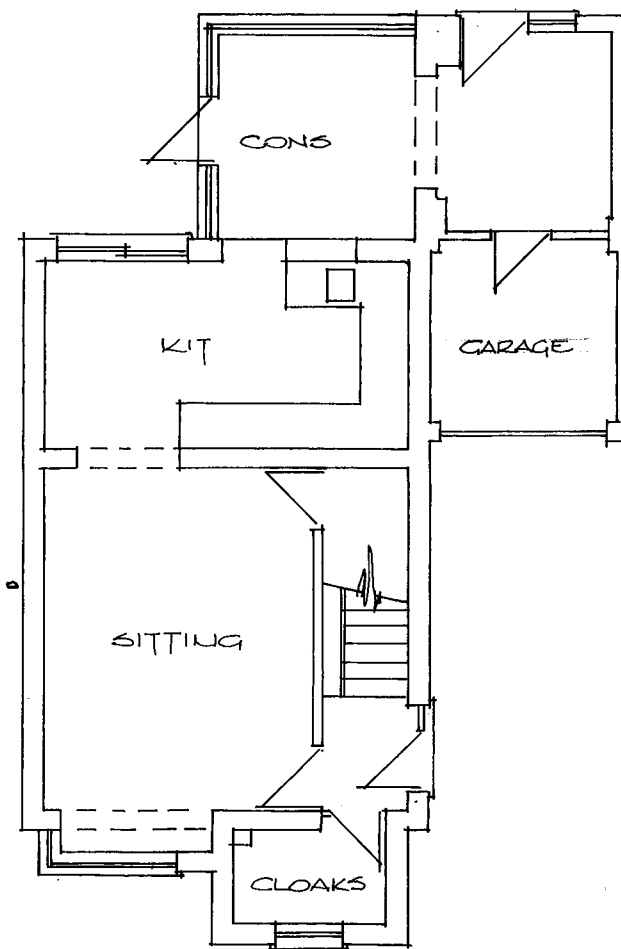

GROUND FLOOR

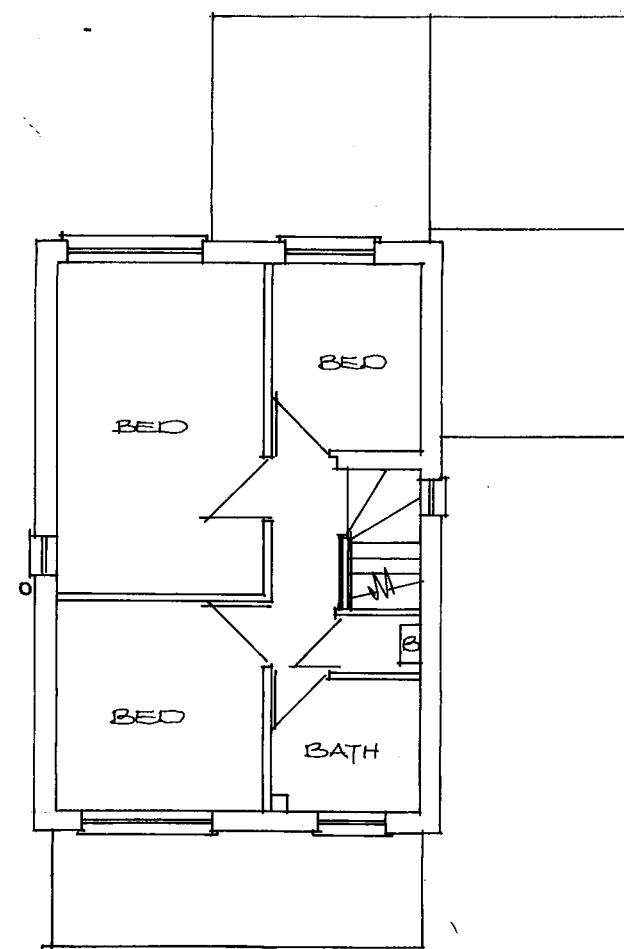

FIRST FLOOR

 

SITE: 62 Astral Gardens, Hamble SO31 4RY

PROJECT: 2 Storey Side Extension and Single Storey Rear Extension

DRAWING: Existing Plan and Elevations

DWG NO. AC/22/002

SCALE: 1:100 DATE: Aug 22