



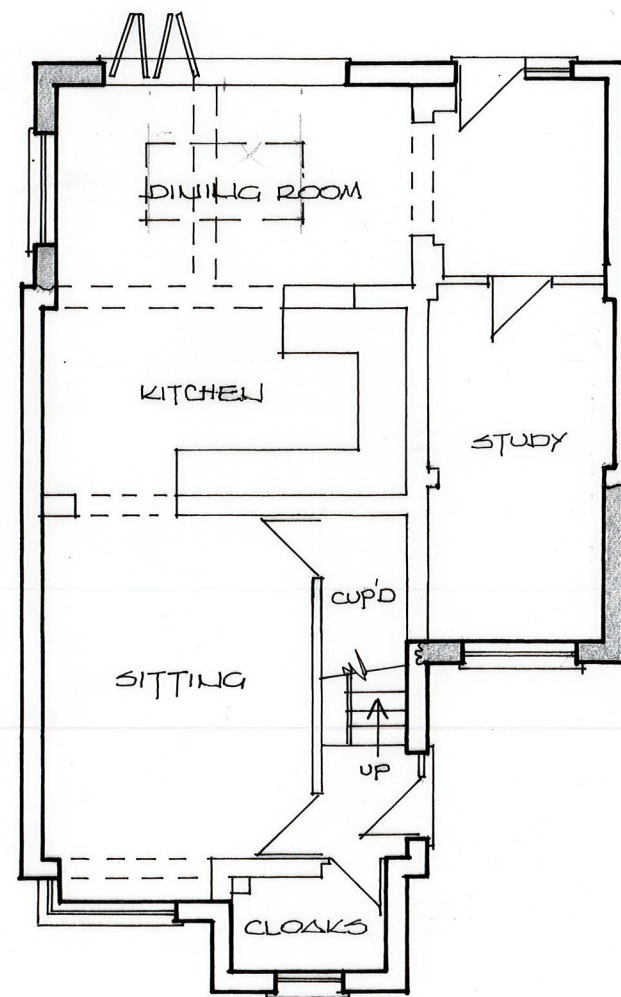


GROUND FLOOR 1:100

0 1 2 3 4M
SCALE BAR 1:100 @ A3.

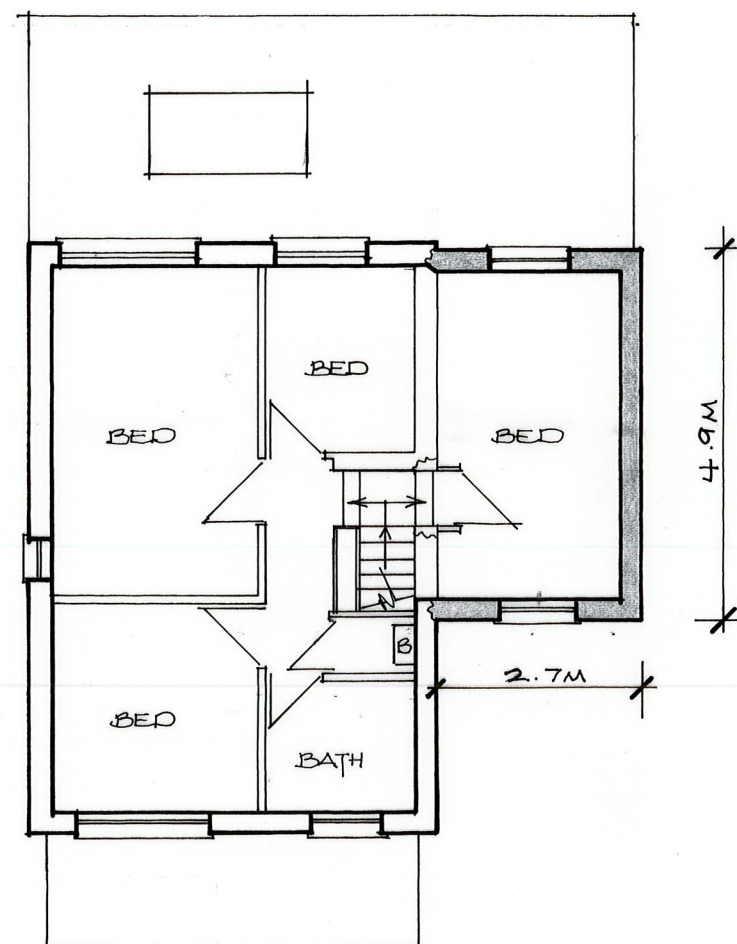

FIRST FLOOR 1:100

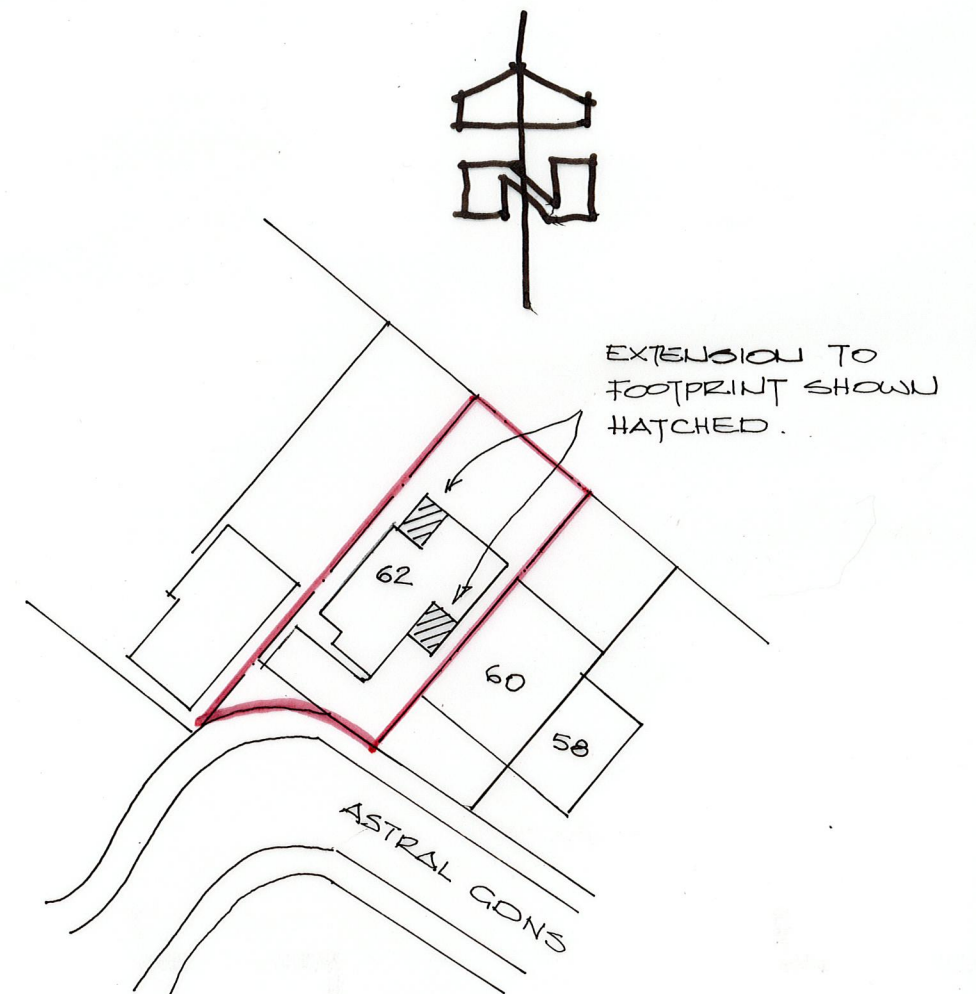

BLOCK PLAN 1:500

0 5 10 15 20M
SCALE BAR 1:500 @ A3.

SITE: 62 Astral Gardens, Hamble SO31 4RY

PROJECT: 2 Storey Side Extension and Single Storey Rear Extension

DRAWING: Proposed Floor Plans and Block plan

DWG NO. AC/22/003

SCALE: 1:100 & 1:500 **DATE:** Aug 22