



0 1 2 3 4 5M
SCALE BAR 1:100 @ A3.

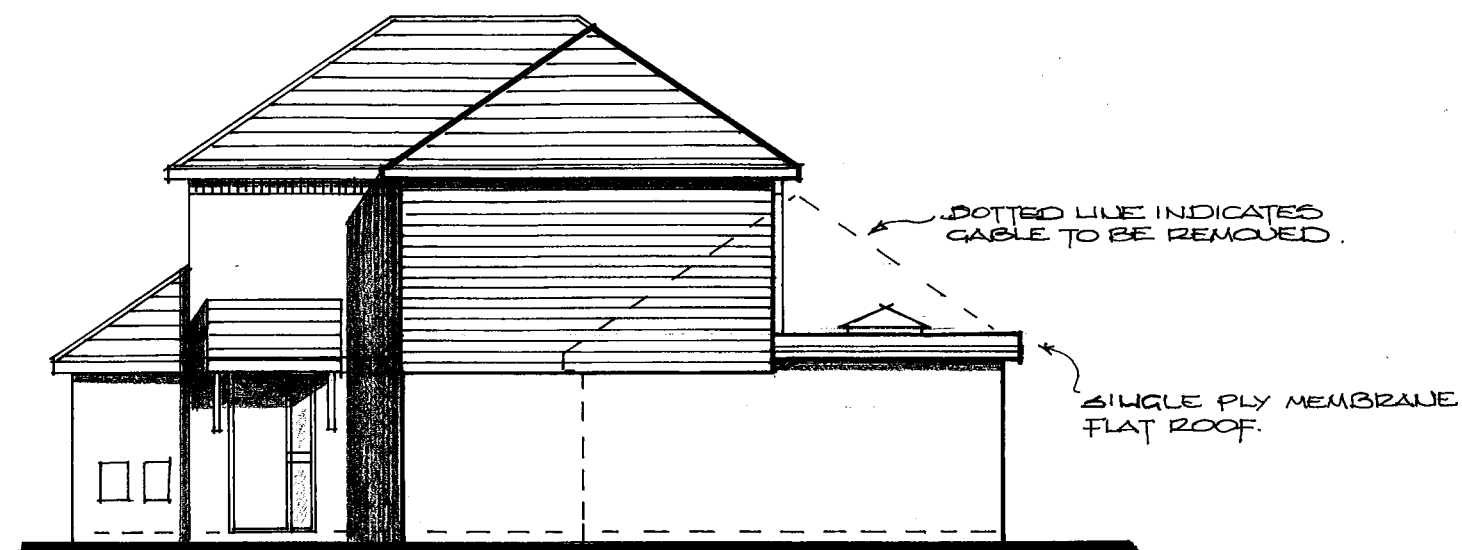


REAR ELEVATION.



SIDE ELEVATION

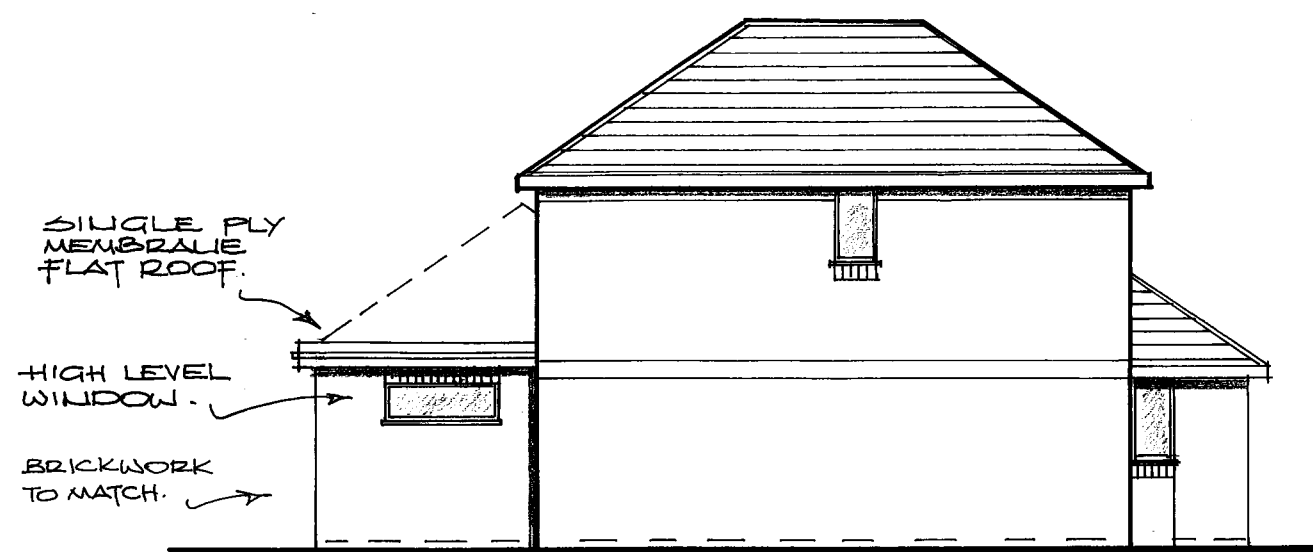

SIDE ELEVATION.

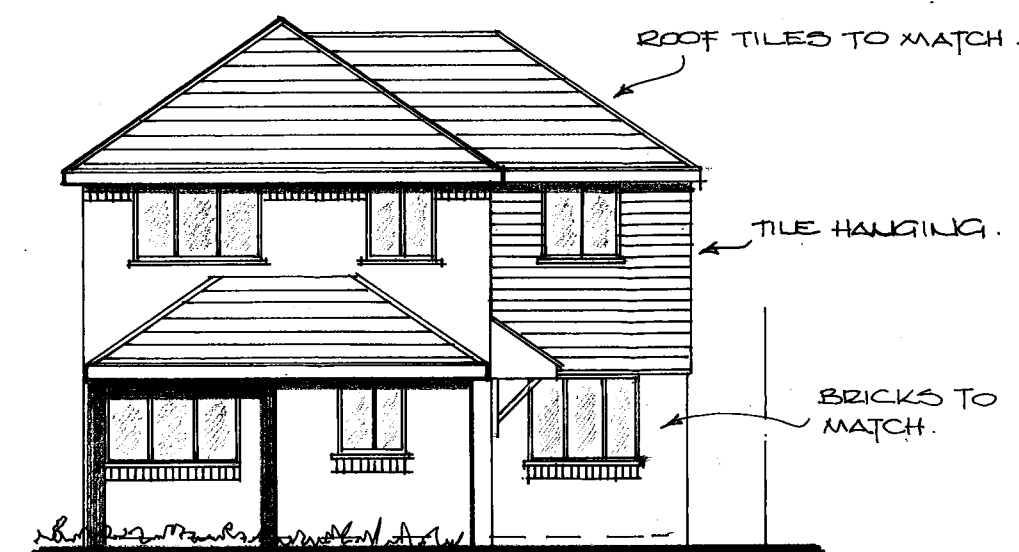

FRONT ELEVATION

SITE: 62 Astral Gardens, Hamble SO31 4RY

PROJECT: 2 Storey Side Extension and Single Storey Rear Extension

DRAWING: Proposed Elevations

DWG NO. AC/22/004

SCALE: 1:100 DATE: Aug 22