





South-West (Front) Elevation - As Existing




South-West (Front) Elevation - As Proposed

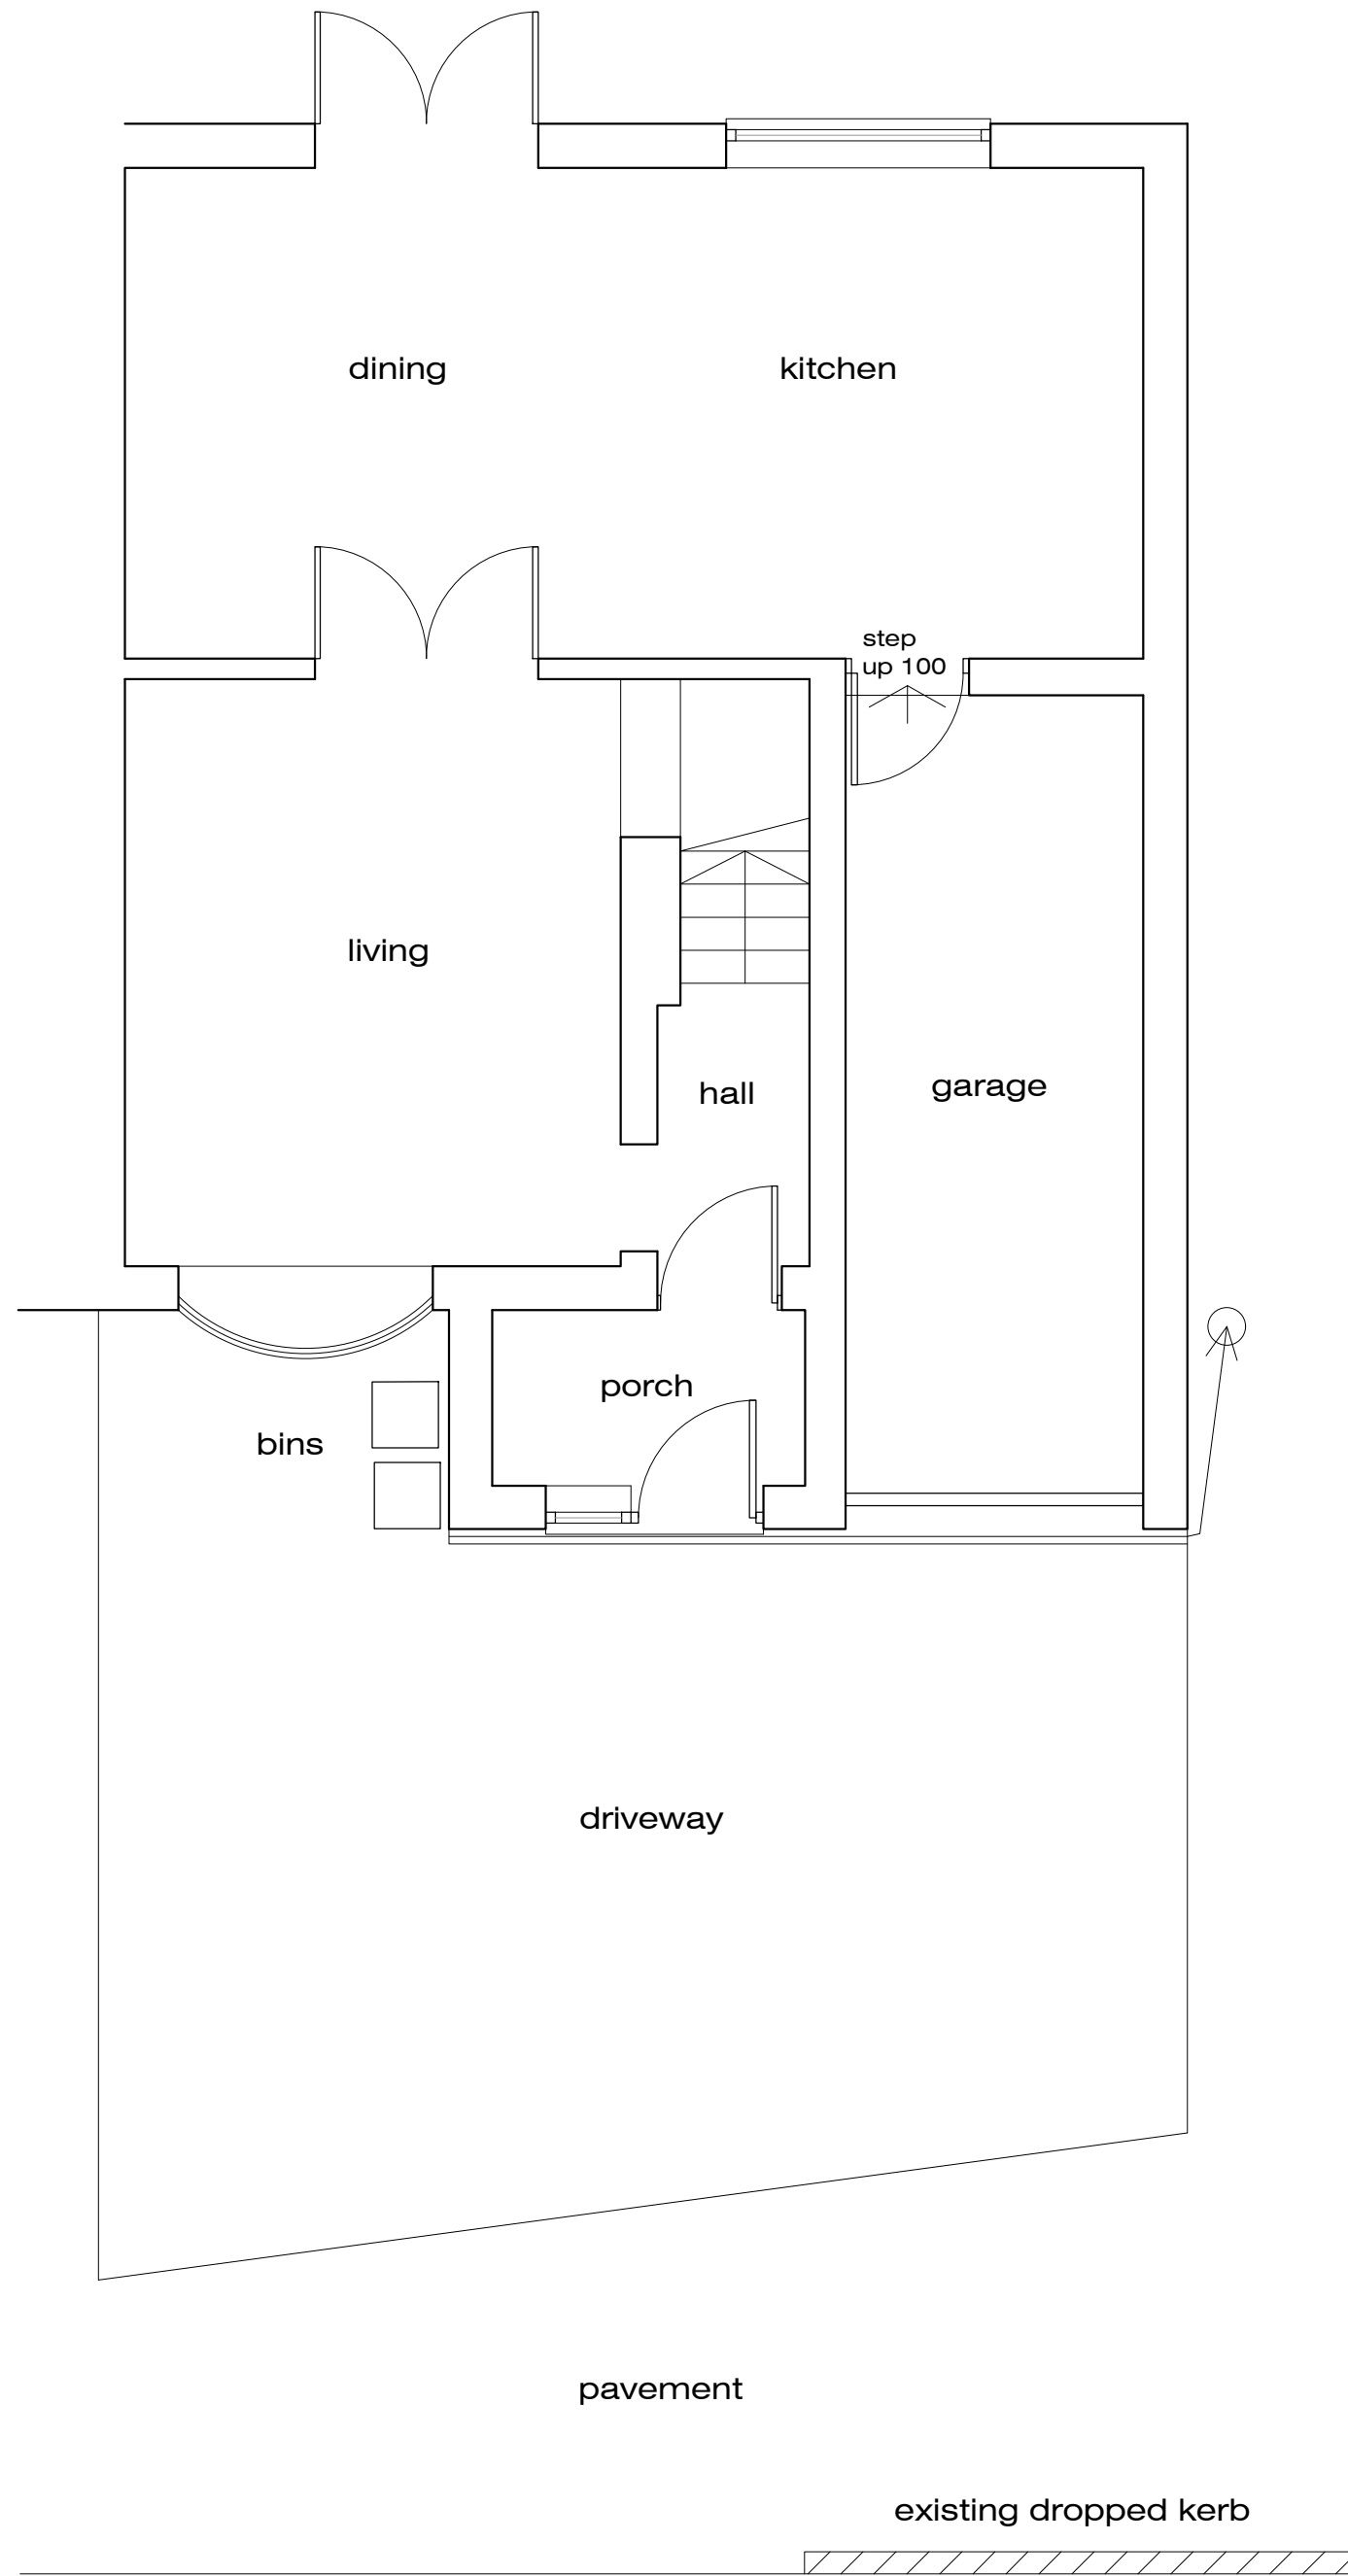

Ground Floor Plan - As Existing

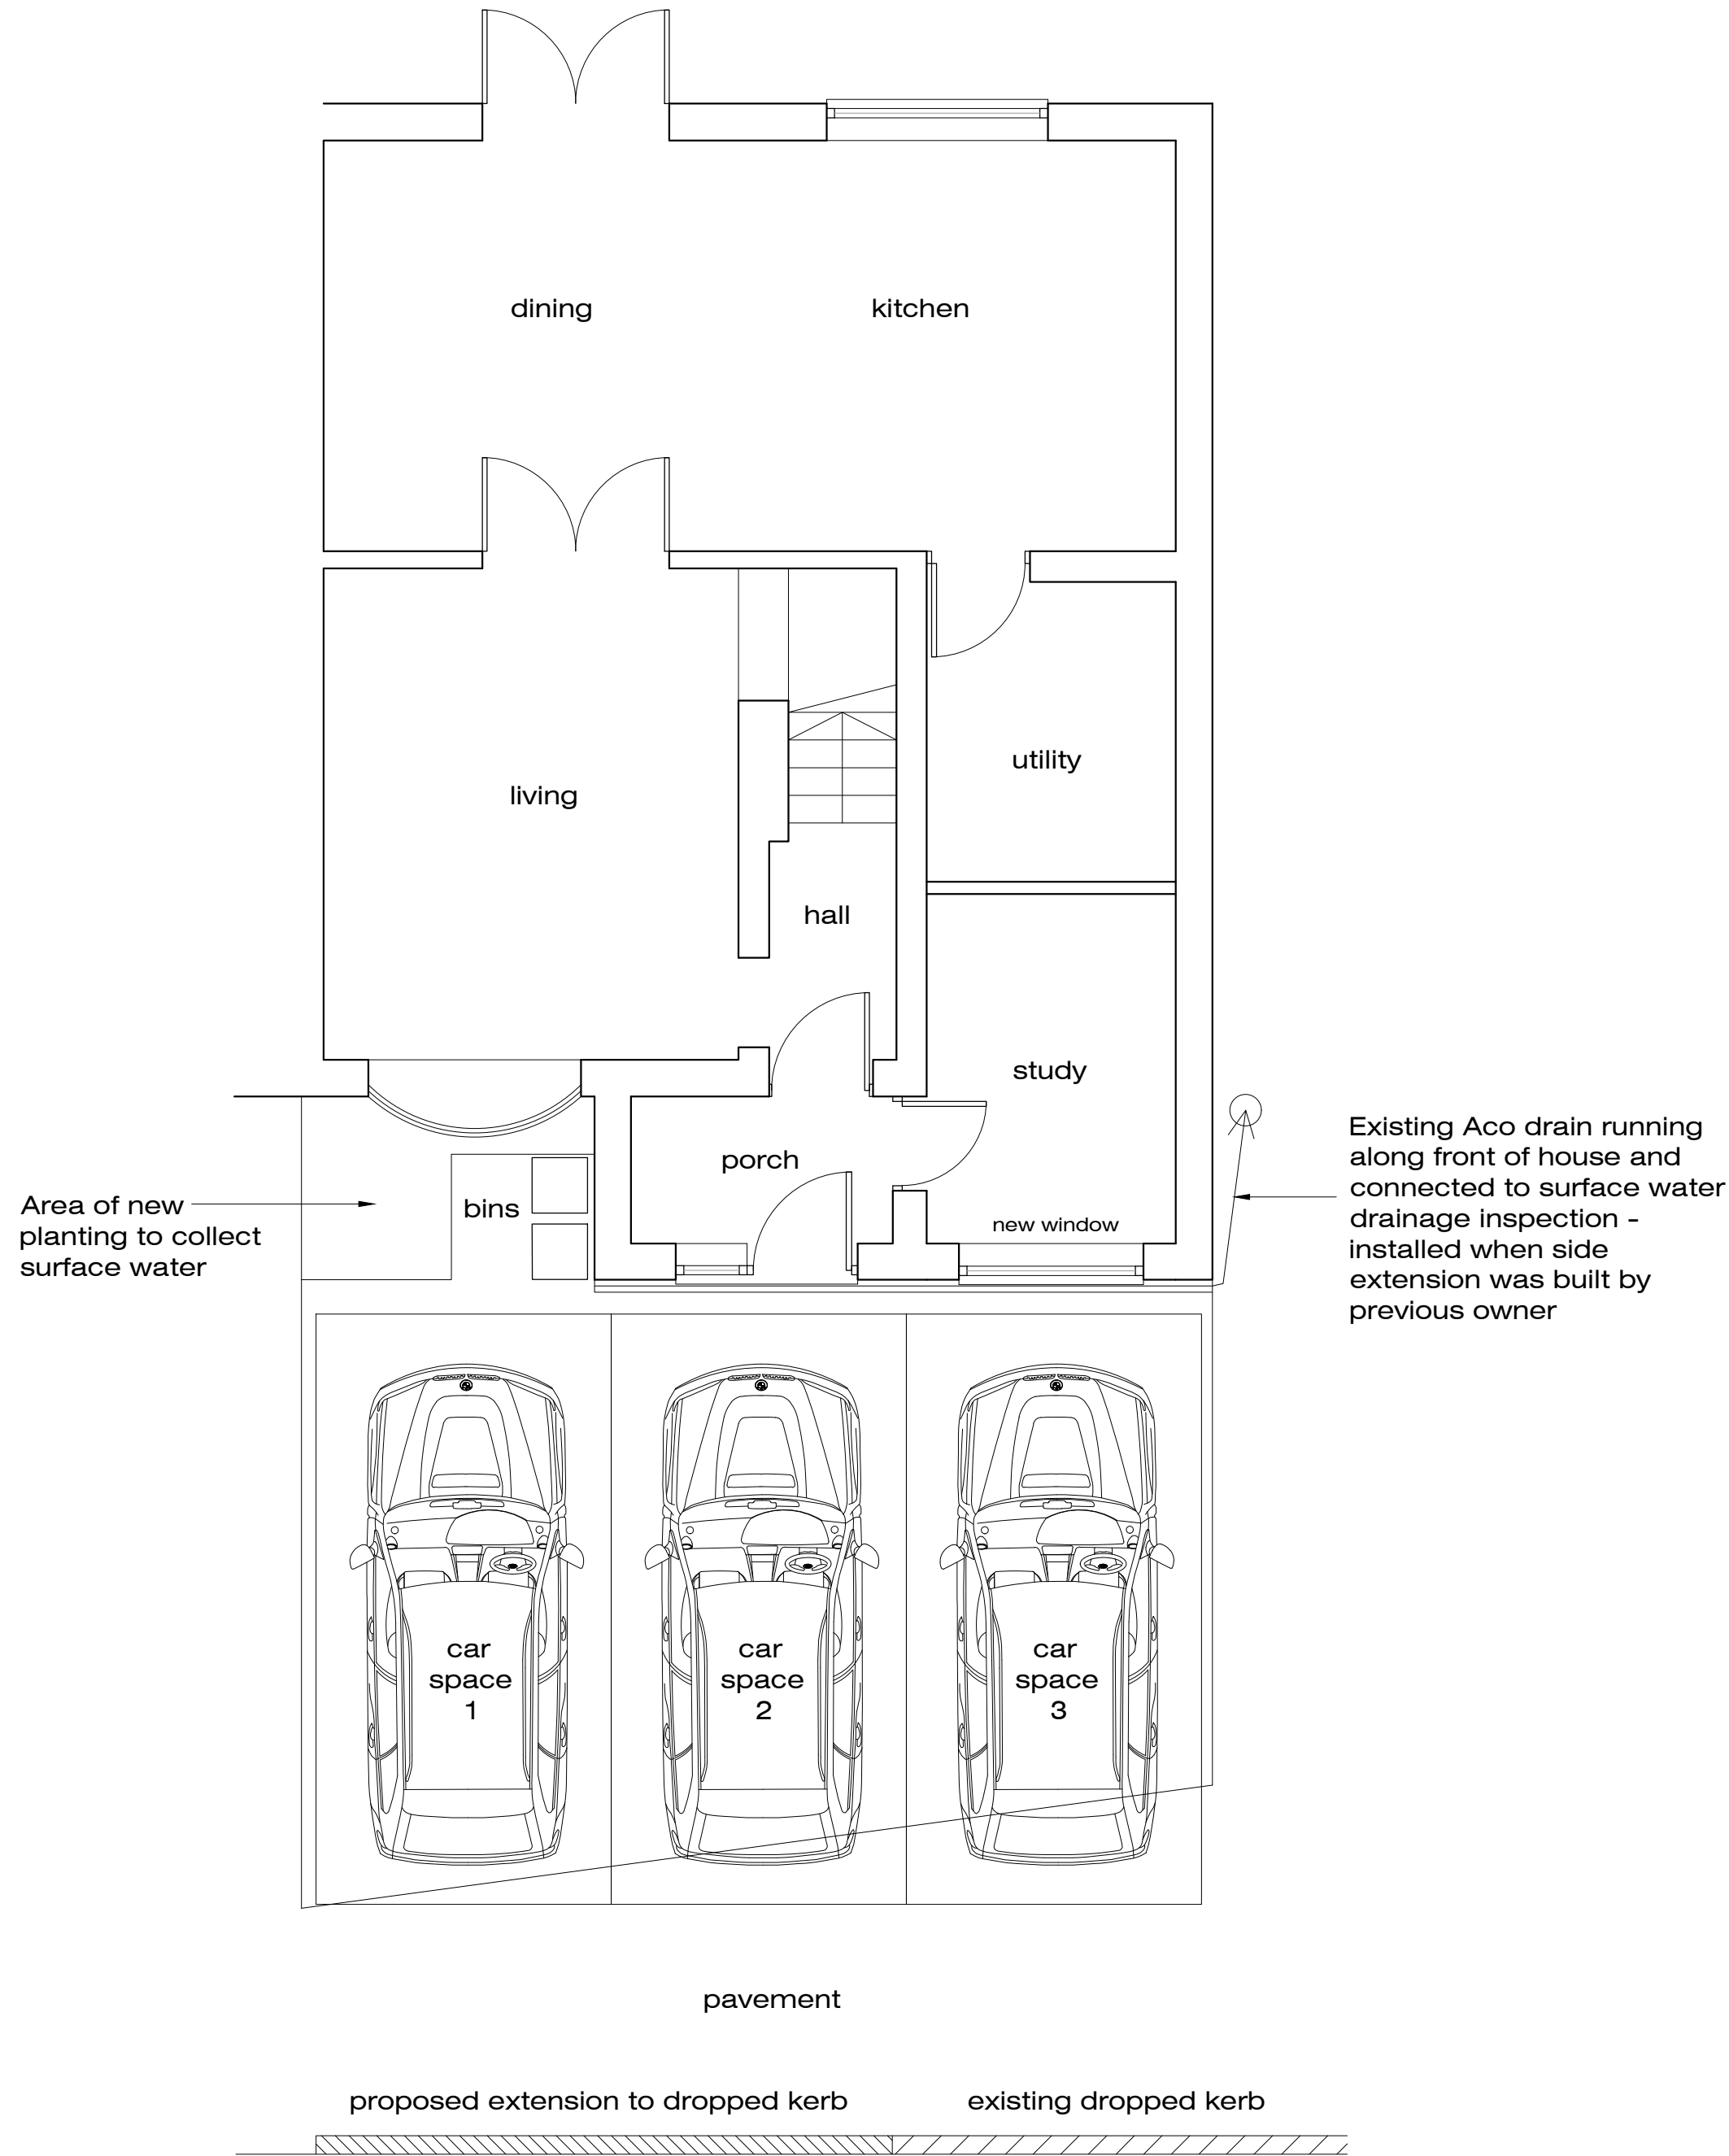

Ground Floor Plan - As Proposed

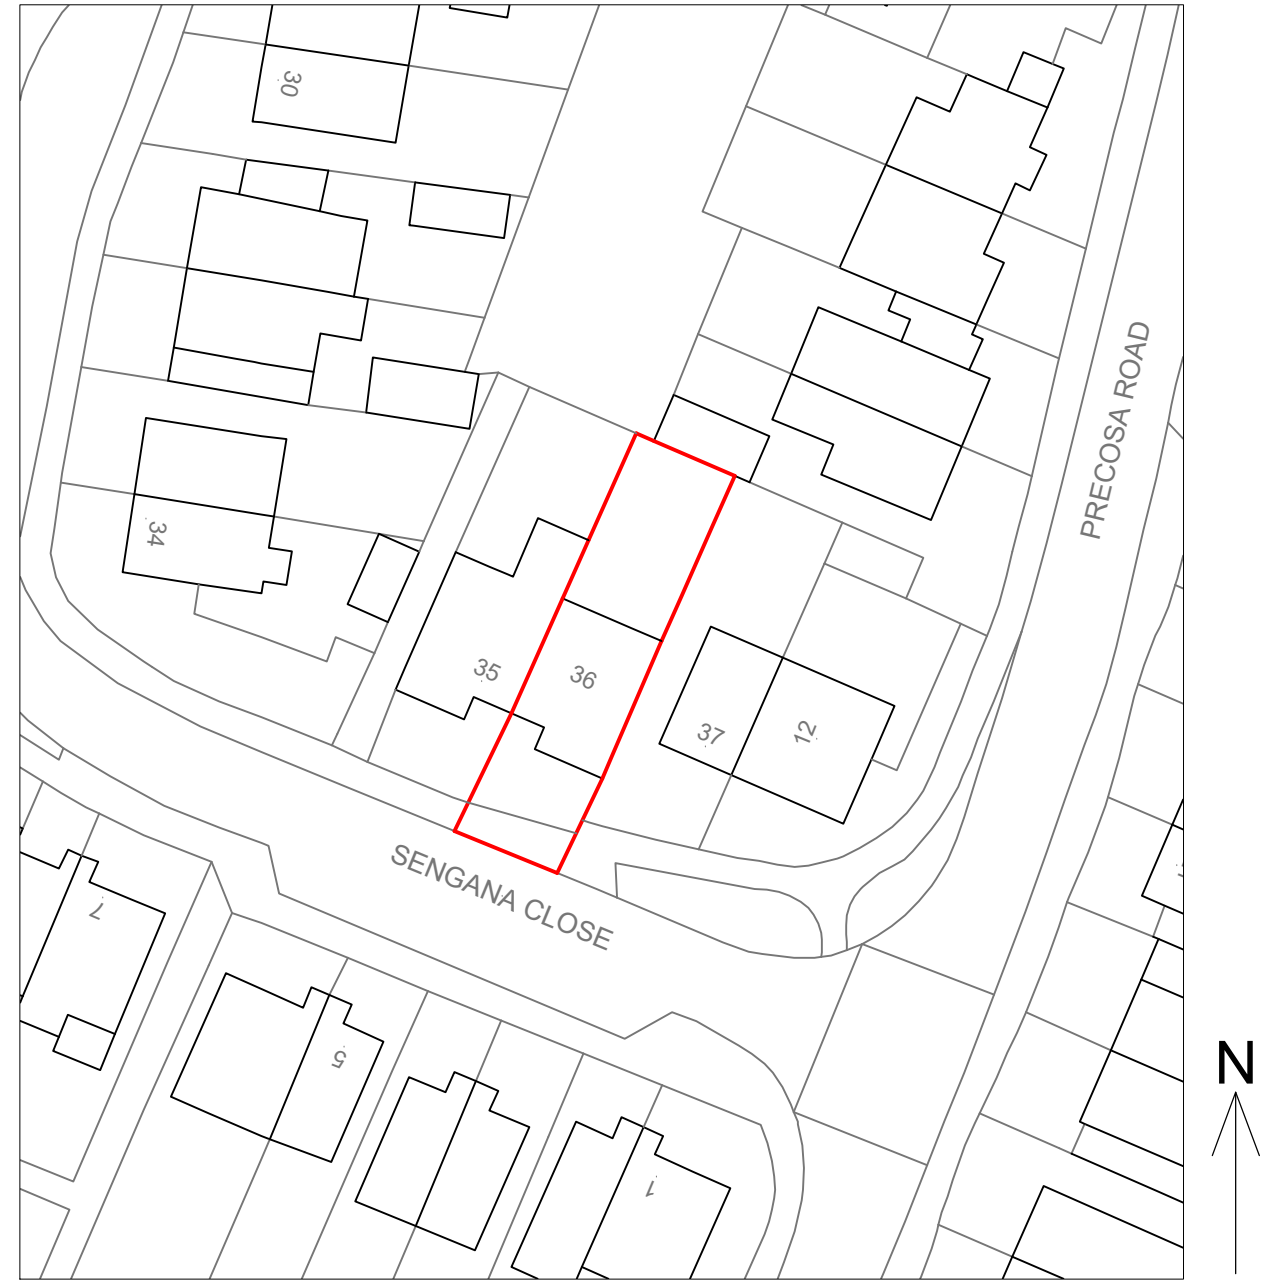

Block Plan - As Existing and Proposed 1:500

Rev.	A	Surface water drainage details added to ground floor plans - Re-issued for Planning Application	NJ	08-09-22
	-	Issued for Planning Application	NJ	07-07-22

Coast Architecture Ltd
The Hawthorns, 105 Dibles Road,
Warsash, Southampton, SO31 9JL
07920 260758

Project
36 Sengana Close, Botley,
Southampton, SO30 2NU

Client
Mr and Mrs J Barrow

Title Plans & Elevations - As Existing and Proposed			
Date	July 22	Drawn By	NJ
Job No.	C22-017	Drawing No.	001
Scale	1:50 /500@A1	Revision	A