




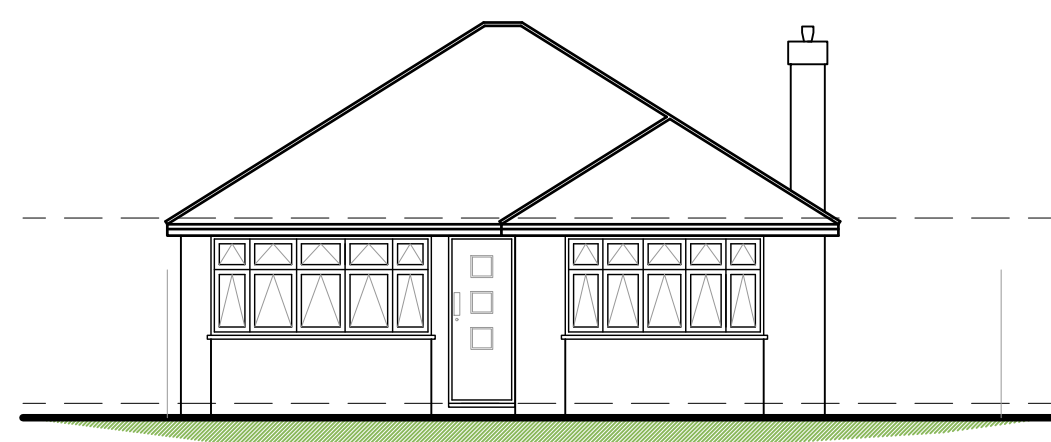

Existing Front Elevation

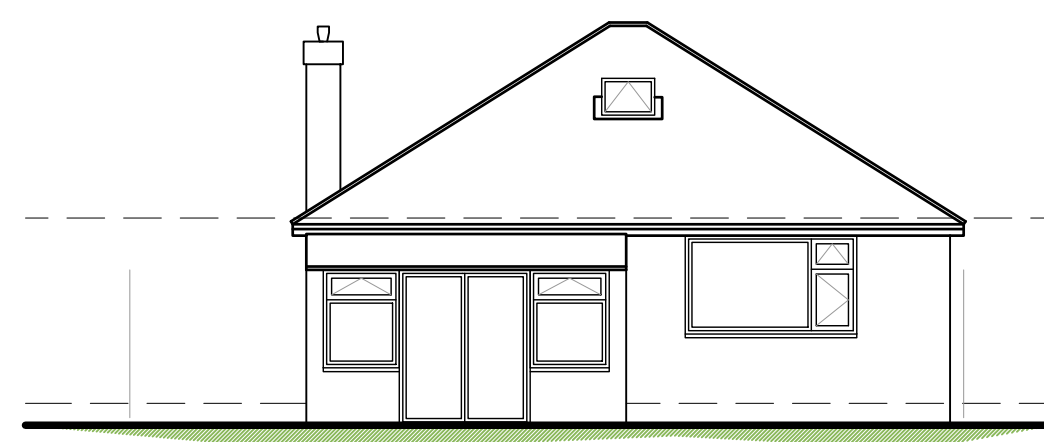


Existing Rear Elevation

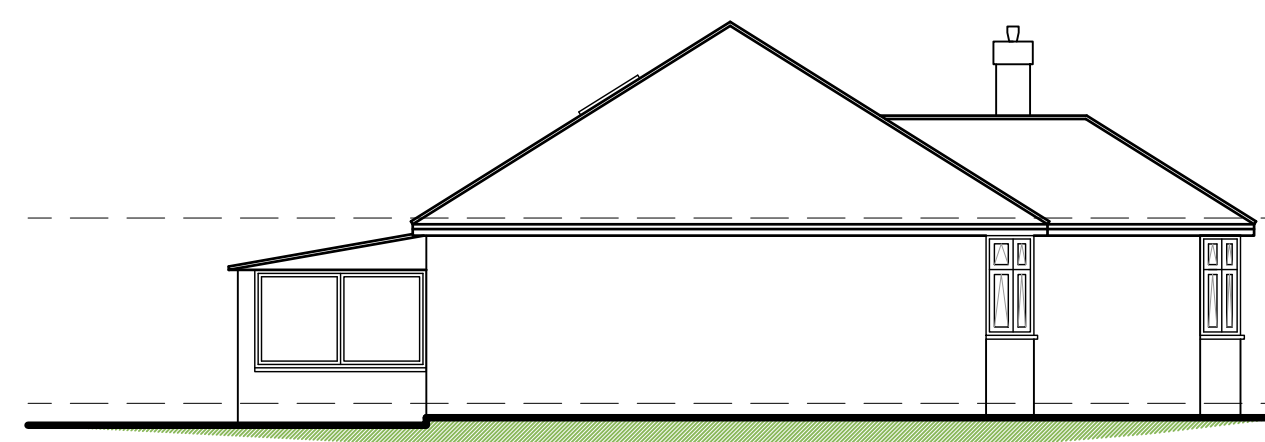


Existing Side Elevation



Existing Side Elevation

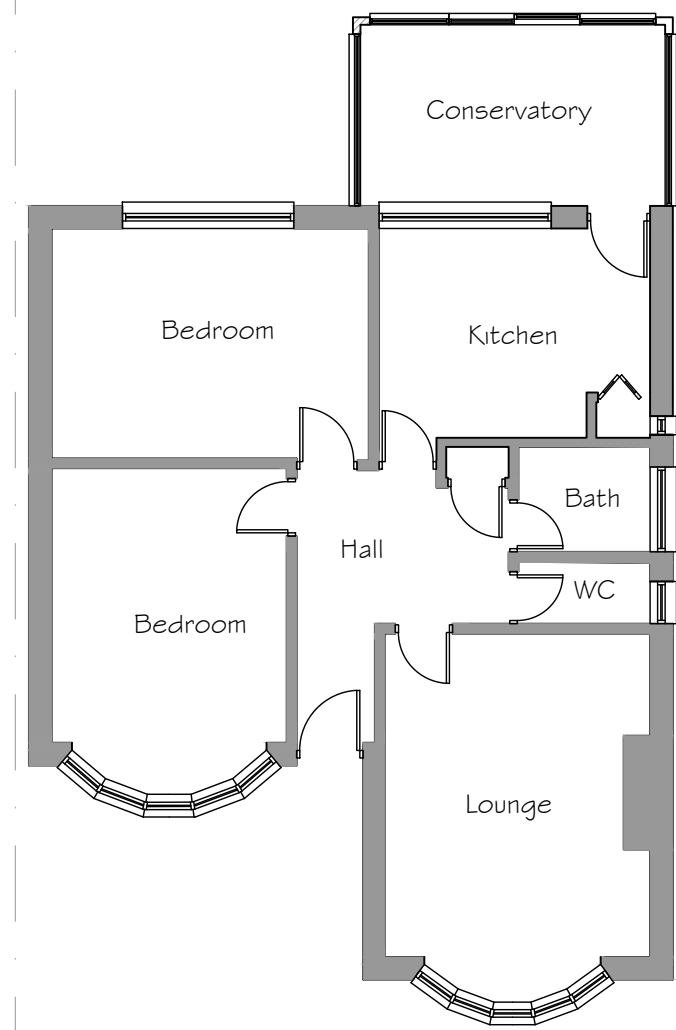


Existing Ground Floor Plan

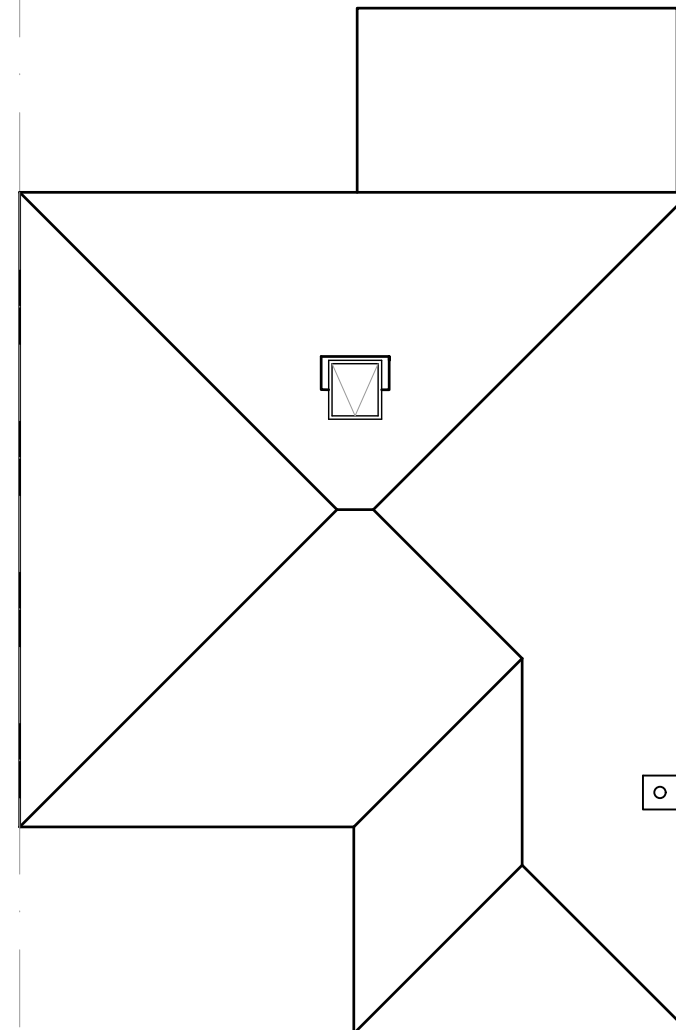


Existing Roof Plan


Existing Elevations and Plans 1:100

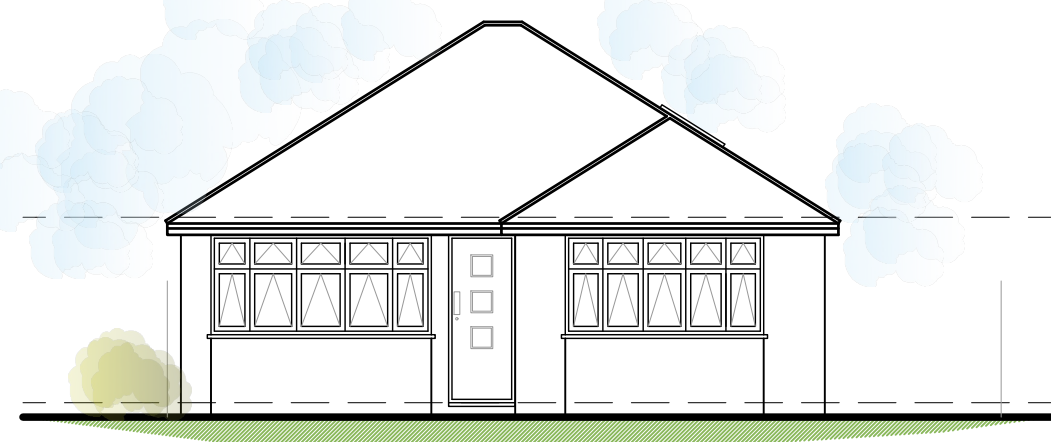


Proposed Front Elevation

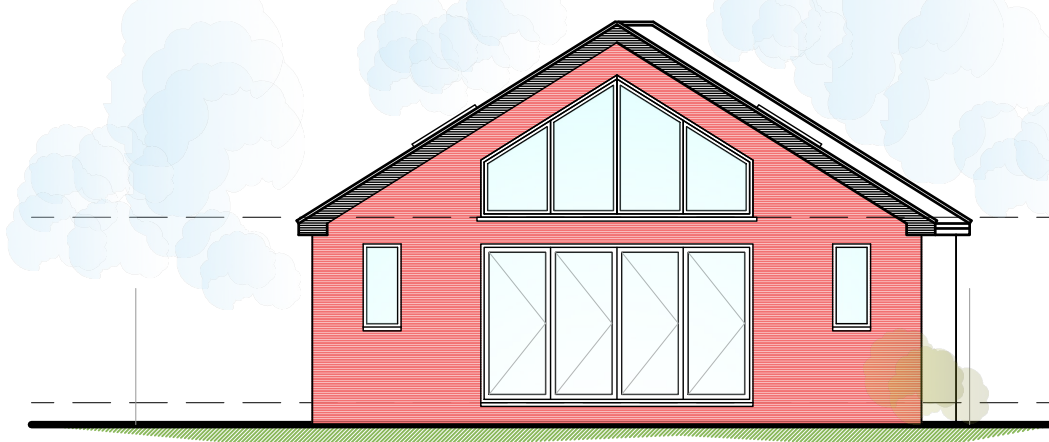


Proposed Rear Elevation

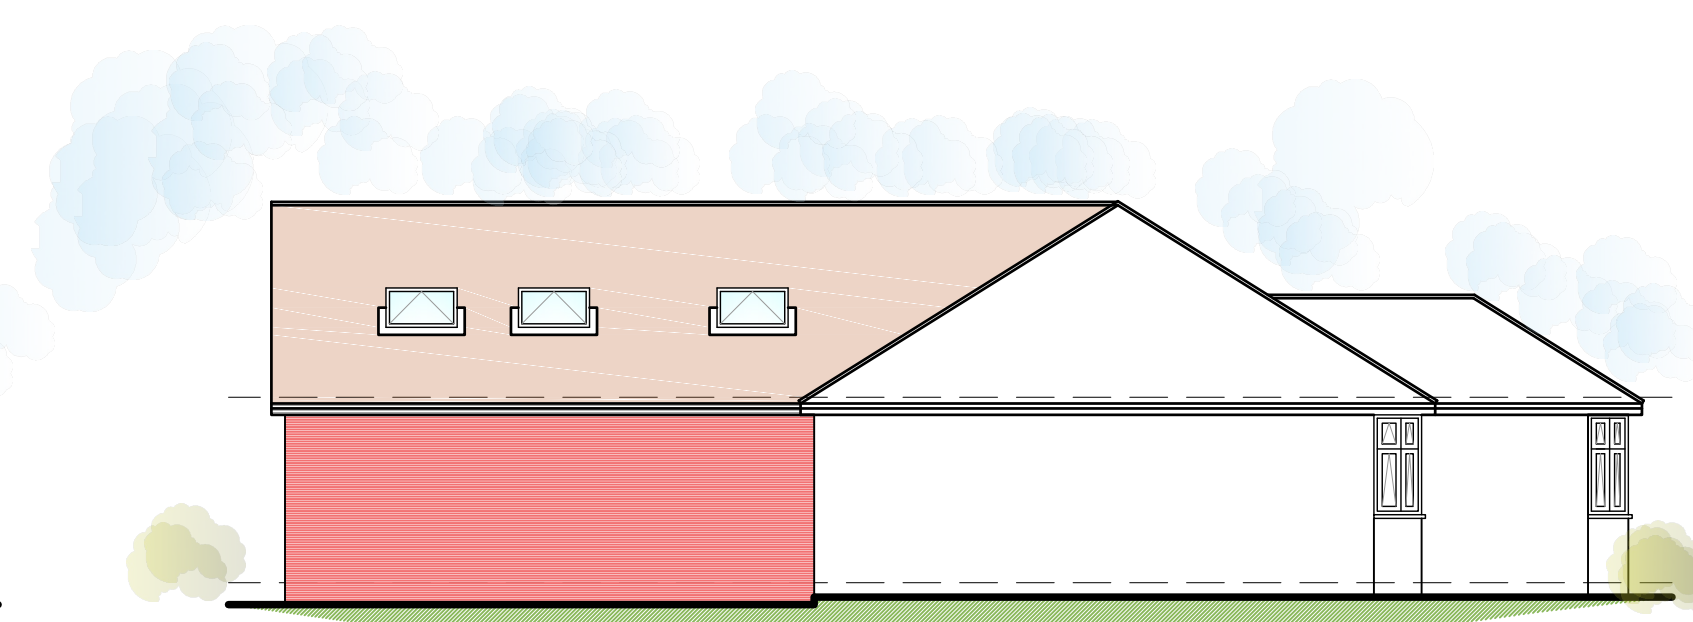


Proposed Side Elevation

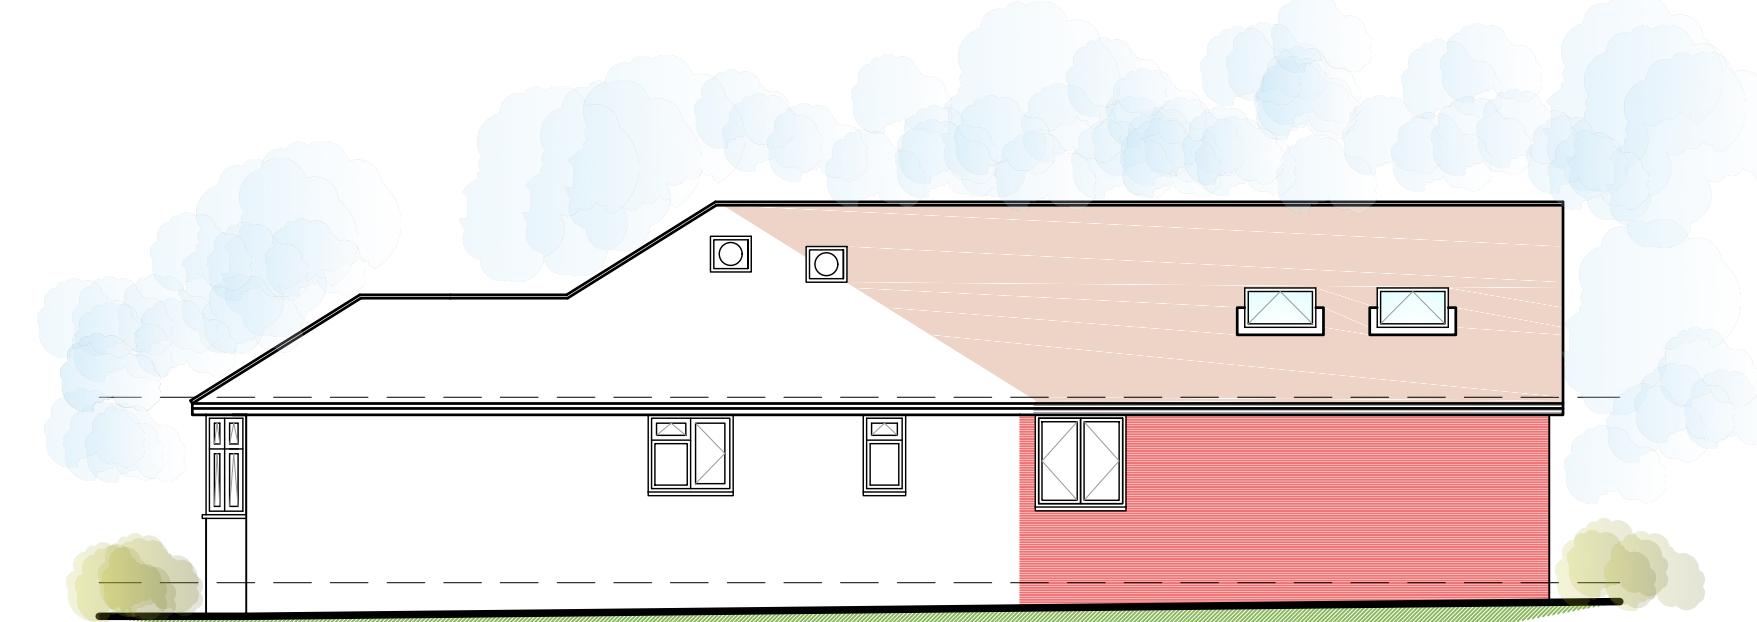

Proposed Side Elevation

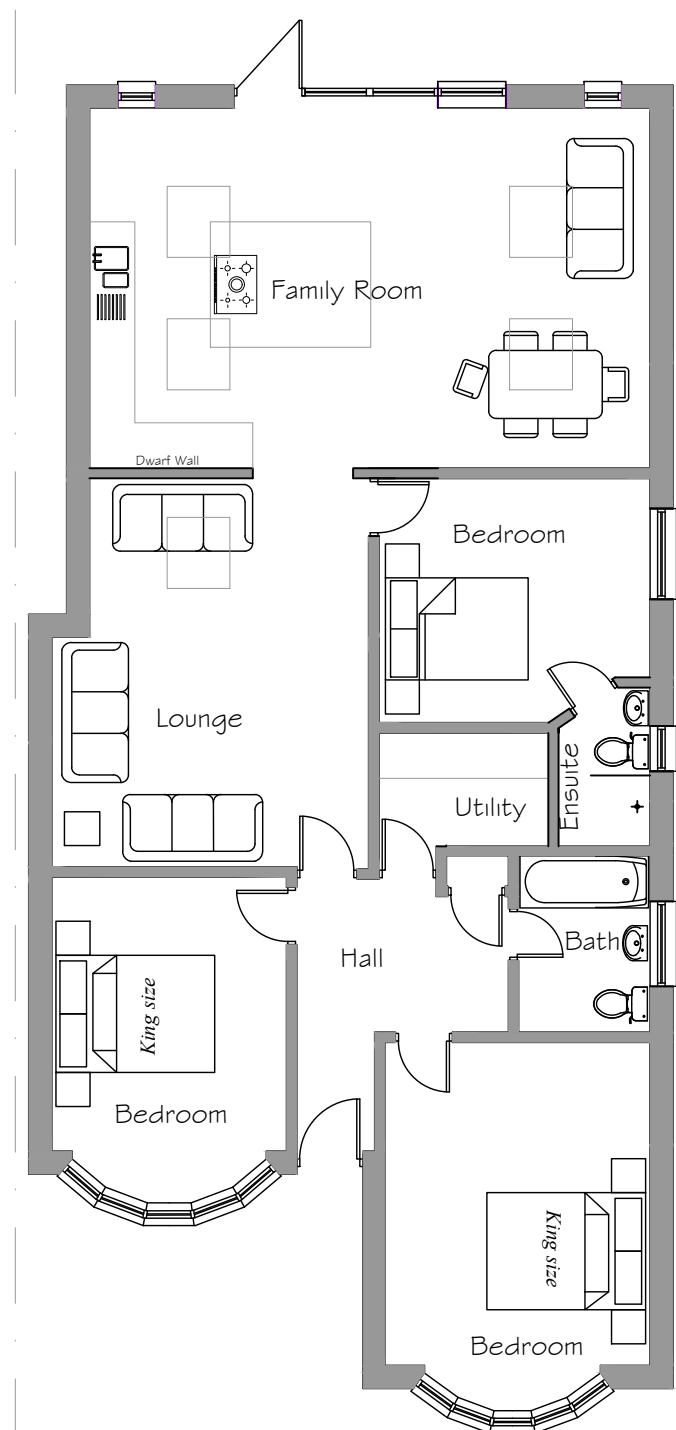

Proposed Ground Floor Plan

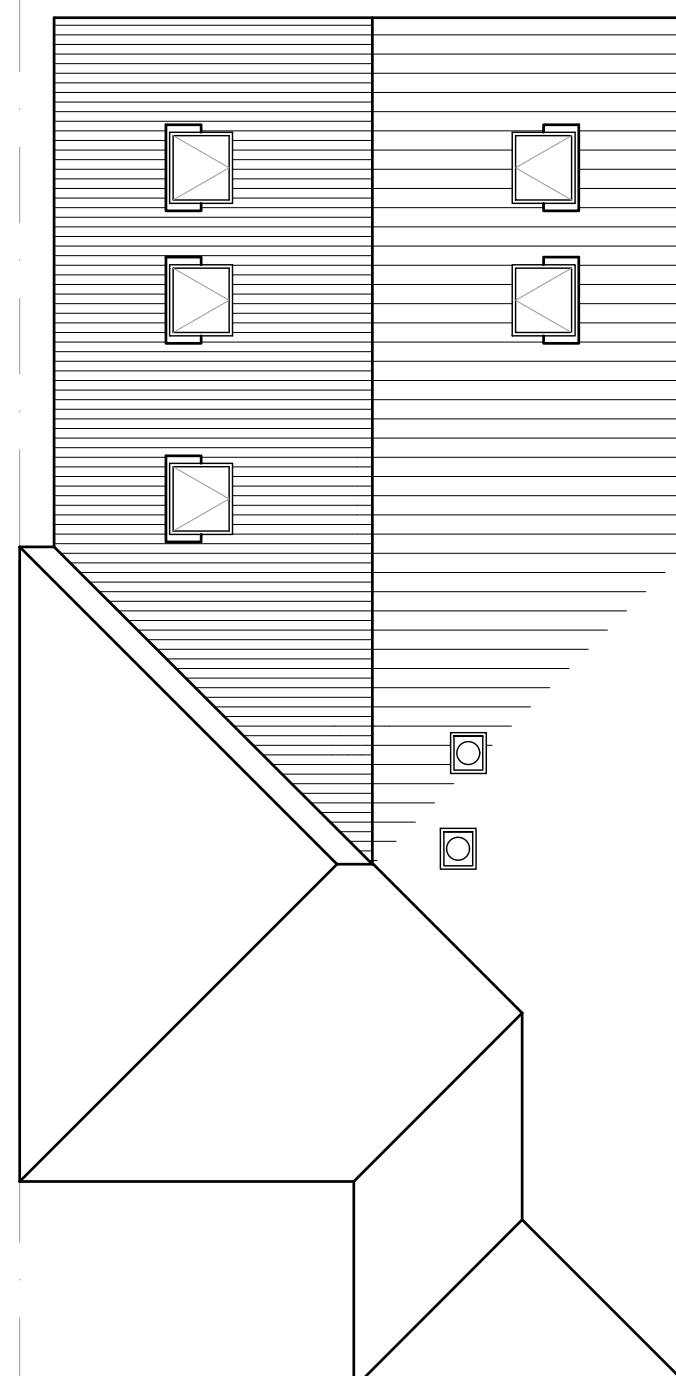

Proposed Roof Plan

Proposed Elevations and Plans 1:100

Drawing Notes:

The copyright of this drawing belongs solely with BPS Design Consultants Ltd, it should not be copied or reproduced without their written consent.


Written dimensions to take precedent over scaling the drawing however all dimensions to be checked and verified on site prior to commencing works. The Contractor shall take all responsibility for setting out. Any discrepancies should be clarified prior to proceeding with work.

All workmanship and materials shall comply with BS 8000 Parts 1-15.




Location Plan 1:1250

©Crown Copyright (2022). All rights reserved
Licence Number 100046928.

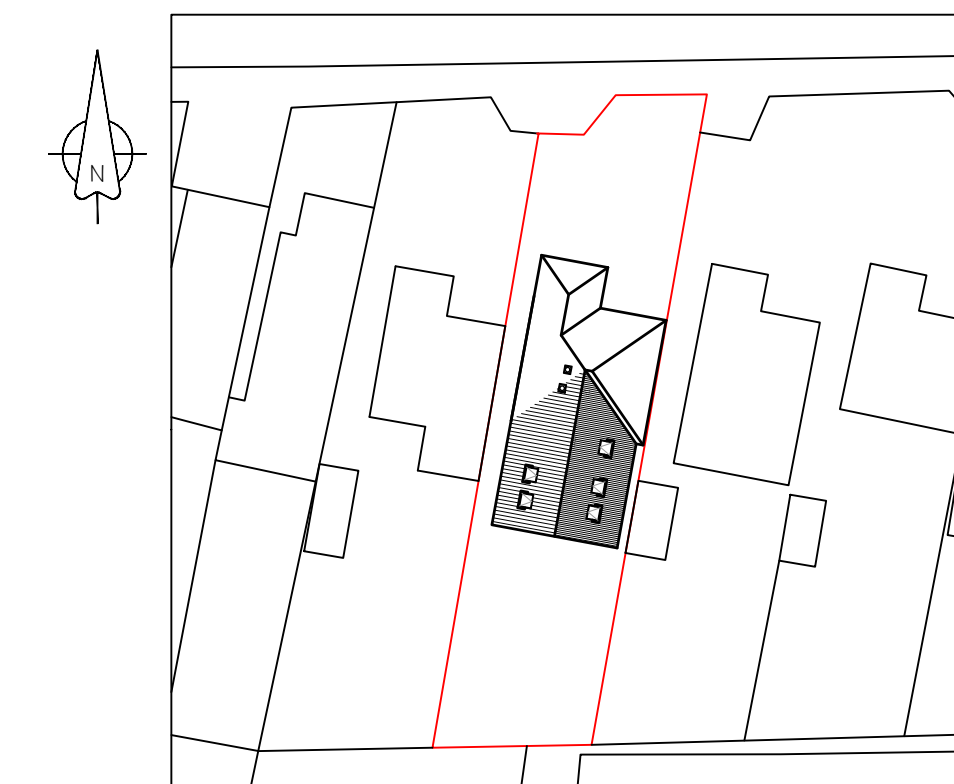

Block Plan 1:500


SCALE (Metres) 1:100 @ A1 Sheet

 

SCALE (Metres) 1:500 @ A1 Sheet



SCALE (Metres) 1:1250 @ A1 Sheet

 

Issued for
Planning Approval

BPS Design Consultants Ltd
Architectural Services and Structural Engineers

Seafields, Dodwell Lane, Bursledon, Southampton, SO31 1DJ

Tel: 023 8040 4017

robert@bpsdesign.co.uk colin@bpsdesign.co.uk
Mobile: 07915 604 293 Mobile: 07886 855 697

www.bpsdesign.co.uk

Project:

Lurgan
Portsmouth Road,
SO31 8ET

Client:

Mr & Mrs Sharma

Dwg Title:

Proposed Rear Extension

Dwg No:

PL001

Revision:

-

Date:

July 2022

By:

rjn

Scale:

As Shown

The Copyright of this drawing belongs solely to BPS Design Consultants Ltd. It should not be copied or reproduced without consent from BPS Design Consultants Ltd. Original drawing at A1 size.