

- E1

New open cassette retractable awning to match RAL 6012 Black Green.
To be securely fixed to brick face of building
To have 100mm valance in matching colour
Retractable arms to be in matching RAL colour and retract back to box unit.
- E2

*Non illuminated projecting sign and supporting bracket with a powder coated finish in RAL 6012 Black Green.
Josie's text to be in a white finish
- E3

Solid Dark Green vinyl with white text
RAL 6012 Black Green
Artwork by others
- E4


Solid Dark Green vinyl fixed to inside face of window with cut outs for 3No internal windows.
RAL 6012 Black Green
Final setting out to be agreed on site
- E5

New Framed / glazed entrance door and side light. To be justified to right side of entrance to maximise size of lobby.
Finish to be powder coated RAL 6012 Black Green.


Handle to be supplied by <https://jwl-online.co.uk/>
BLU Performance Inline Round 11" Bar Pull Handle, 1500mm, Bolt Fix, 6316 Satin Stainless Steel (HAB2-1500-BF-SSS)

Brick plinth to be trimmed back accordingly.
- E6

Existing window frame to be replaced with single window panel.
Frame to be powder coated RAL 6012 Black Green

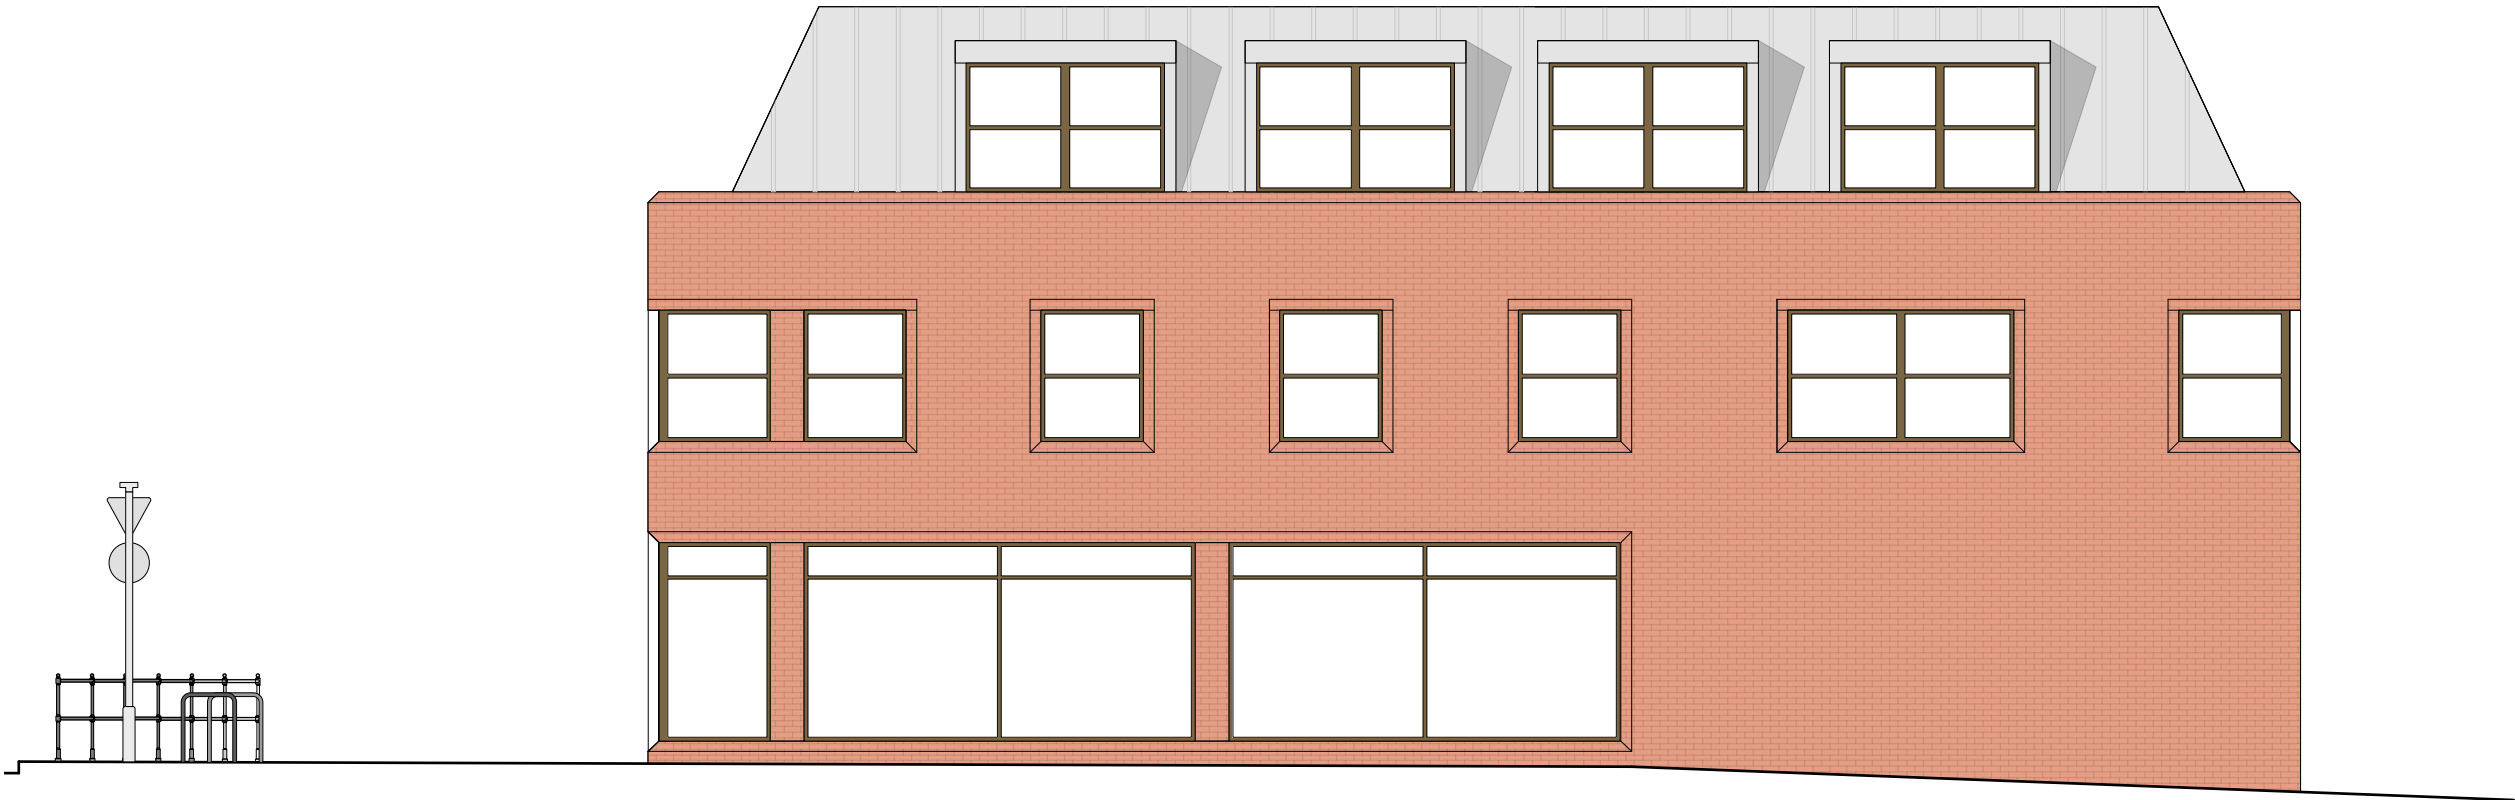

1 North East Elevation - As Existing
Scale: 1:100

 

2 North East Elevation - As Proposed
Scale: 1:100

New general intake louvre set into top panel of window.
To be finished in a RAL finish to match window frame.

CDM NOTATION		INSERT X IN BOX 1 OR 2		To be finished in a RAL finish to match window frame.									
NO RISK/HAZARD DESIGNER HAS CHECKED THIS DRAWING & HAS IDENTIFIED NO INHERENT RISK ITEMS WITHIN MANUFACTURE, INSTALLATION, MAINTENANCE AND CUSTOMER OR STAFF OPERATION.	BOX 2	RH 1 LOCATE TAG NEXT TO RISK ITEM	1.DESIGNER'S DESCRIPTION OF RISK: DATE: 00/00/00		DRAWING STATUS		NOTE THIS DRAWING IS THE PROPERTY OF ENGAGING INTERIORS LTD. COPYRIGHT IS RESERVED BY THEM AND THE DRAWING IS ISSUED ON THE CONDITION THAT IT IS NOT COPIED, REPRODUCED, RETAINED OR DISCLOSED TO ANY UNAUTHORIZED PERSON, EITHER WHOLLY OR IN PART WITHOUT THE CONSENT IN WRITING OF CRISPIN WILLIAMS LTD. DO NOT SCALE THIS DRAWING. FIGURED DIMENSIONS ONLY ARE TO BE USED IN PREFERENCE TO SMALL SCALE DRAWINGS. ALL DIMENSIONS ARE TO BE CHECKED ON SITE BEFORE ANY WORK PROCEEDS. ANY ERRORS OR OMISSIONS ARE TO BE REPORTED TO THE DESIGNER IF IN DOUBT ASK THE CONTRACTOR IS TO PROVIDE FULL SIZED SETTING OUT DRAWINGS BASED ON INFORMATION CONTAINED IN THIS DRAWING FOR THE DESIGNER'S APPROVAL PRIOR TO COMMENCING MANUFACTURE. THIS DRAWING IS TO BE READ IN CONJUNCTION WITH ALL THE RELEVANT CONSULTANTS AND/OR SPECIALISTS DRAWINGS OR DOCUMENTS AND ANY DISCREPANCIES OR VARIATIONS ARE TO BE NOTIFIED TO THE DESIGNER BEFORE THE AFFECTED WORK COMMENCES.	REVISION NOTE			DRAWING TITLE Existing / Proposed North East Exterior Elevation		
				ISSUED FOR COMMENT BY CLIENT	2022.08.19 CW 2022.08.23 CW 2022.08.31 CW 2022.09.06 CW 2022.09.08 CW 2022.09.09 CW			First issue of plans Second issue of plans Third issue of plans Accessible WC details issued Planning submission Bin store added	DRAWN BY CW SCALE @ A3 1:100 DRAWING NO 09-01 REVISION 2022.09.09	CLIENT Josie's PROJECT 113 Winchester Rd, Chandlers Ford DATE 2022.08 JOB NO 1300			
				2.PARTY TO ADVISE ON REMOVAL OF RISK: DATE: 00/00/00	APPROVED BY CLIENT								
RISK/HAZARD IDENTIFIED DESIGNER HAS IDENTIFIED A RISK ATTACHED TO ITEMS WITHIN THIS DRAWING. THESE RISKS CANNOT BE REMOVED BY DESIGNER. DESIGNER REQUIRES INPUT BY NOMINATED PARTIES TO ENABLE SUBSEQUENT REMOVAL OF RISK. IF BOX 2 TICKED - COMPLETE BELOW AS REQUIRED.	BOX 2	RH 2 LOCATE TAG NEXT TO RISK ITEM	1.DESIGNER'S DESCRIPTION OF RISK: DATE: 00/00/00										
				2.PARTY TO ADVISE ON REMOVAL OF RISK: DATE: 00/00/00	ISSUED FOR PRICING								
				3.HOW RISK REMOVED/MANAGED: DATE: 00/00/00	ISSUED FOR CONSTRUCTION								
E ENGAGING INTERIORS Office : 01273 569133 Mobile : 0799 097 4480 E mail : crispin@engaginginteriors.uk www.engaginginteriors.uk													