




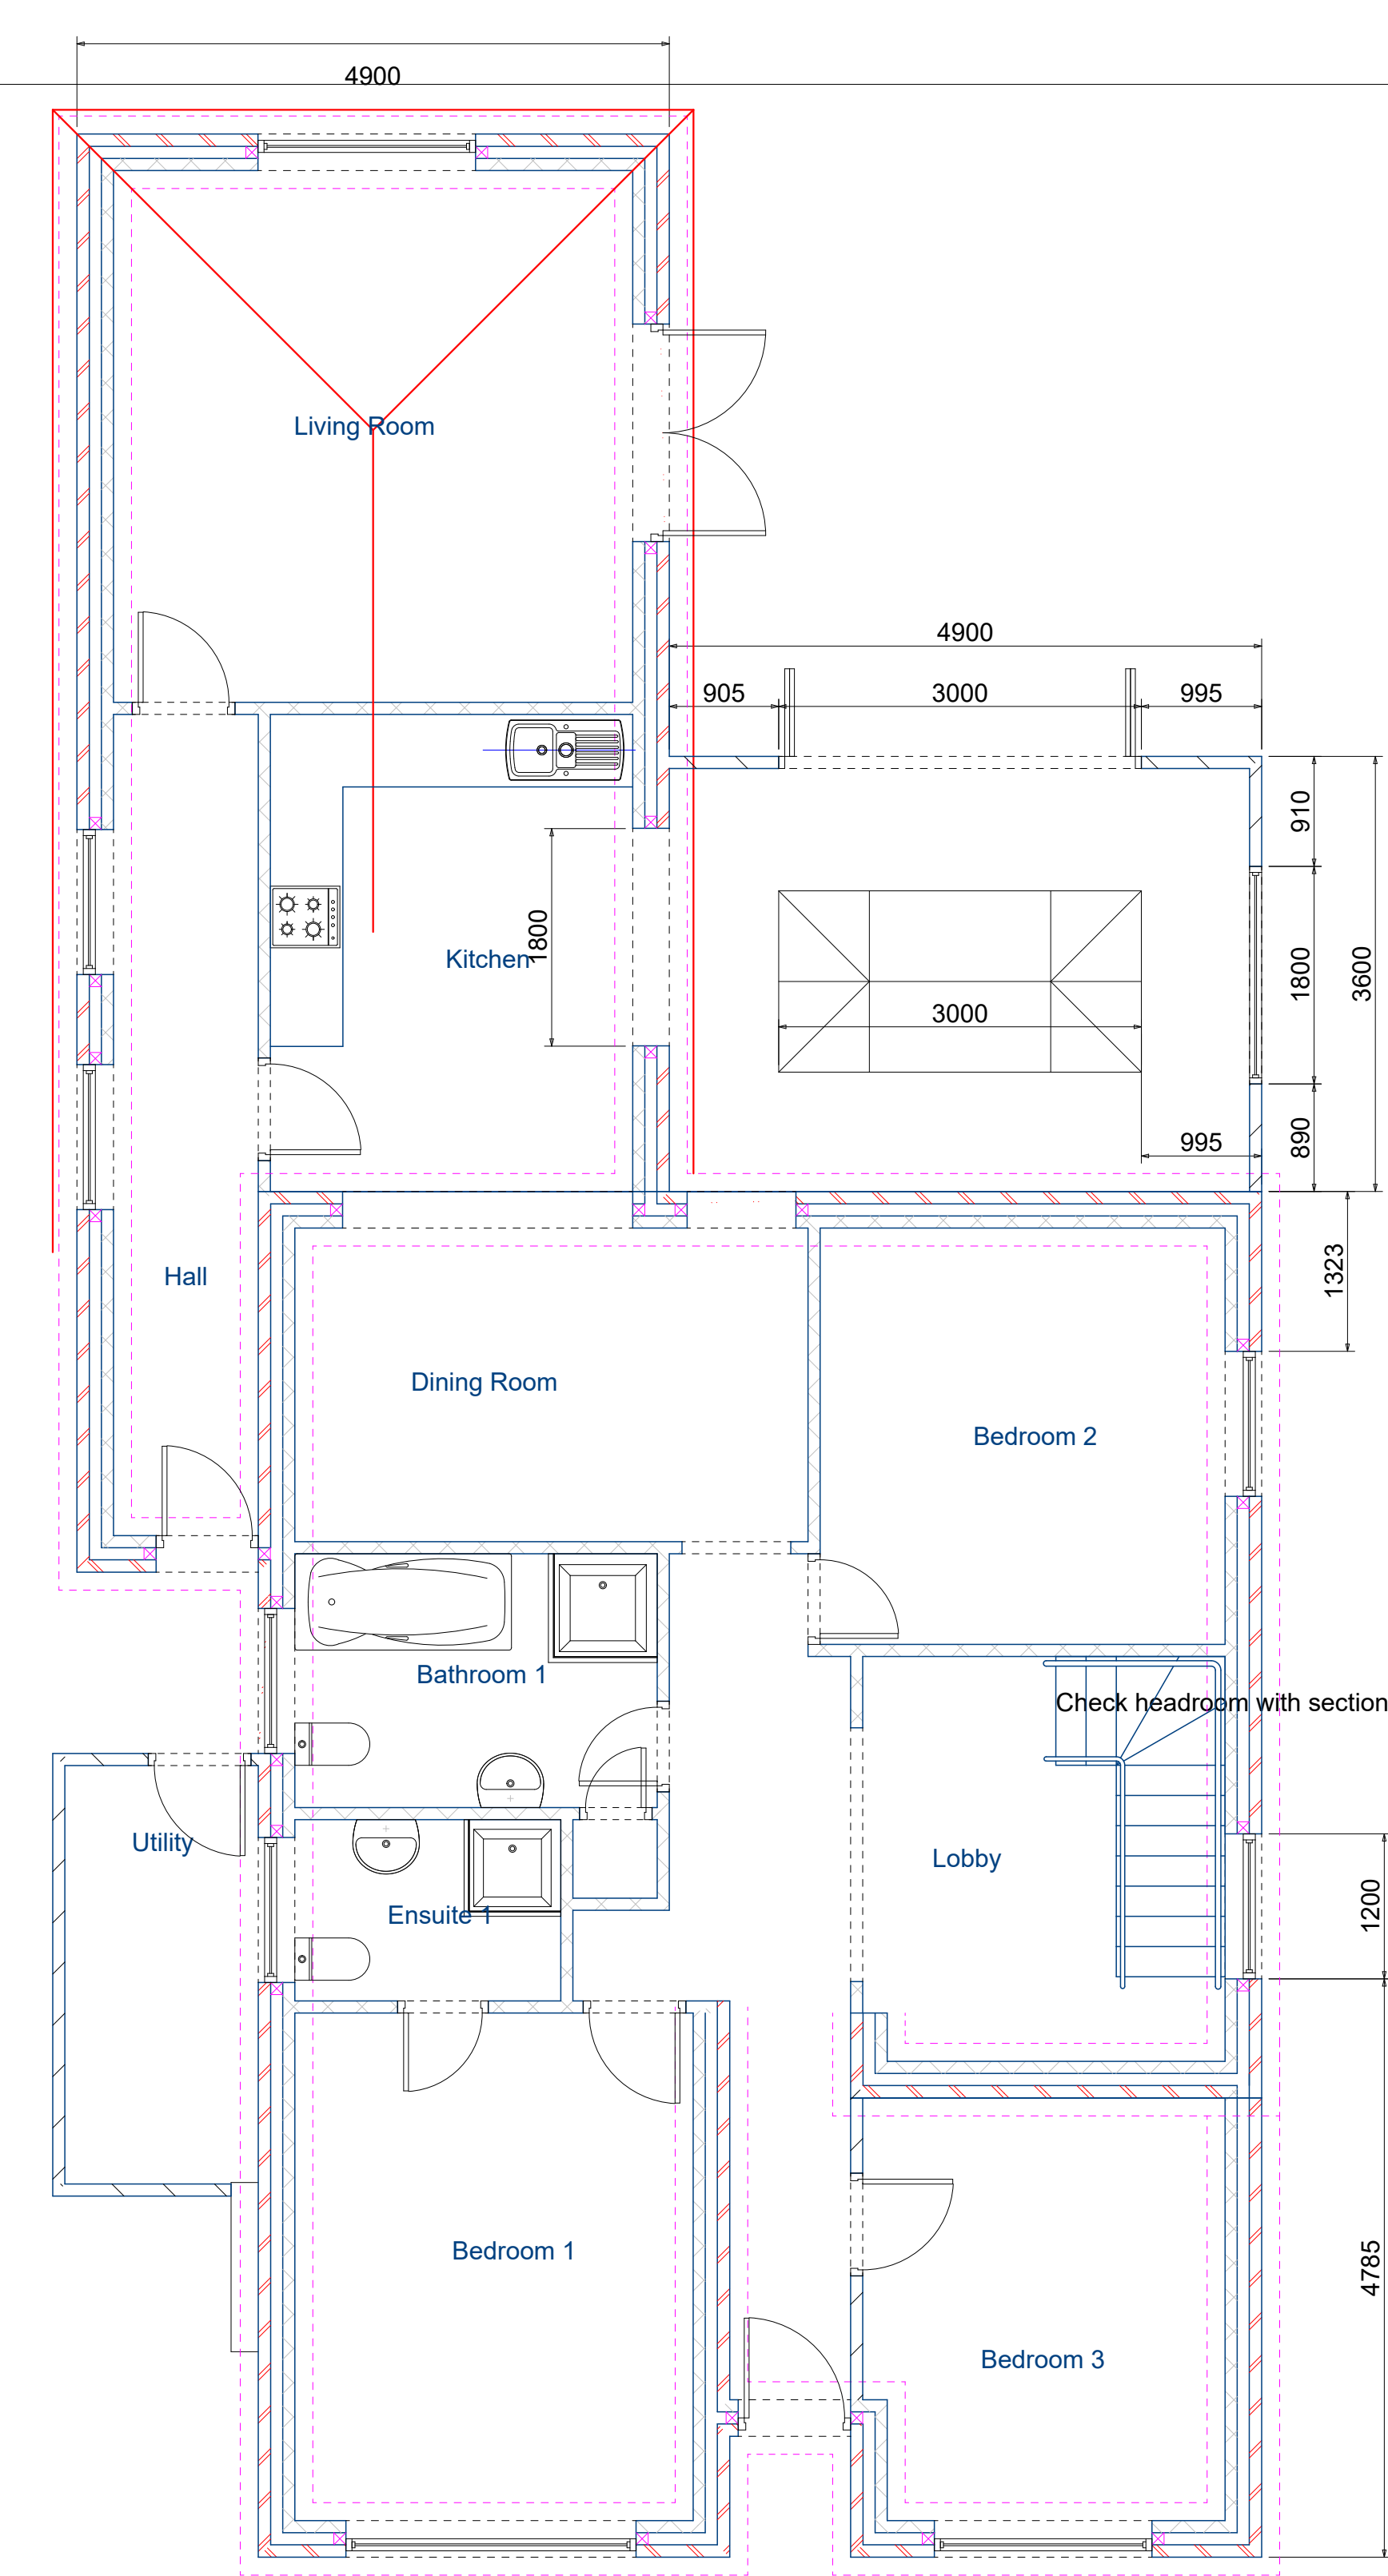


Ground Floor Layout

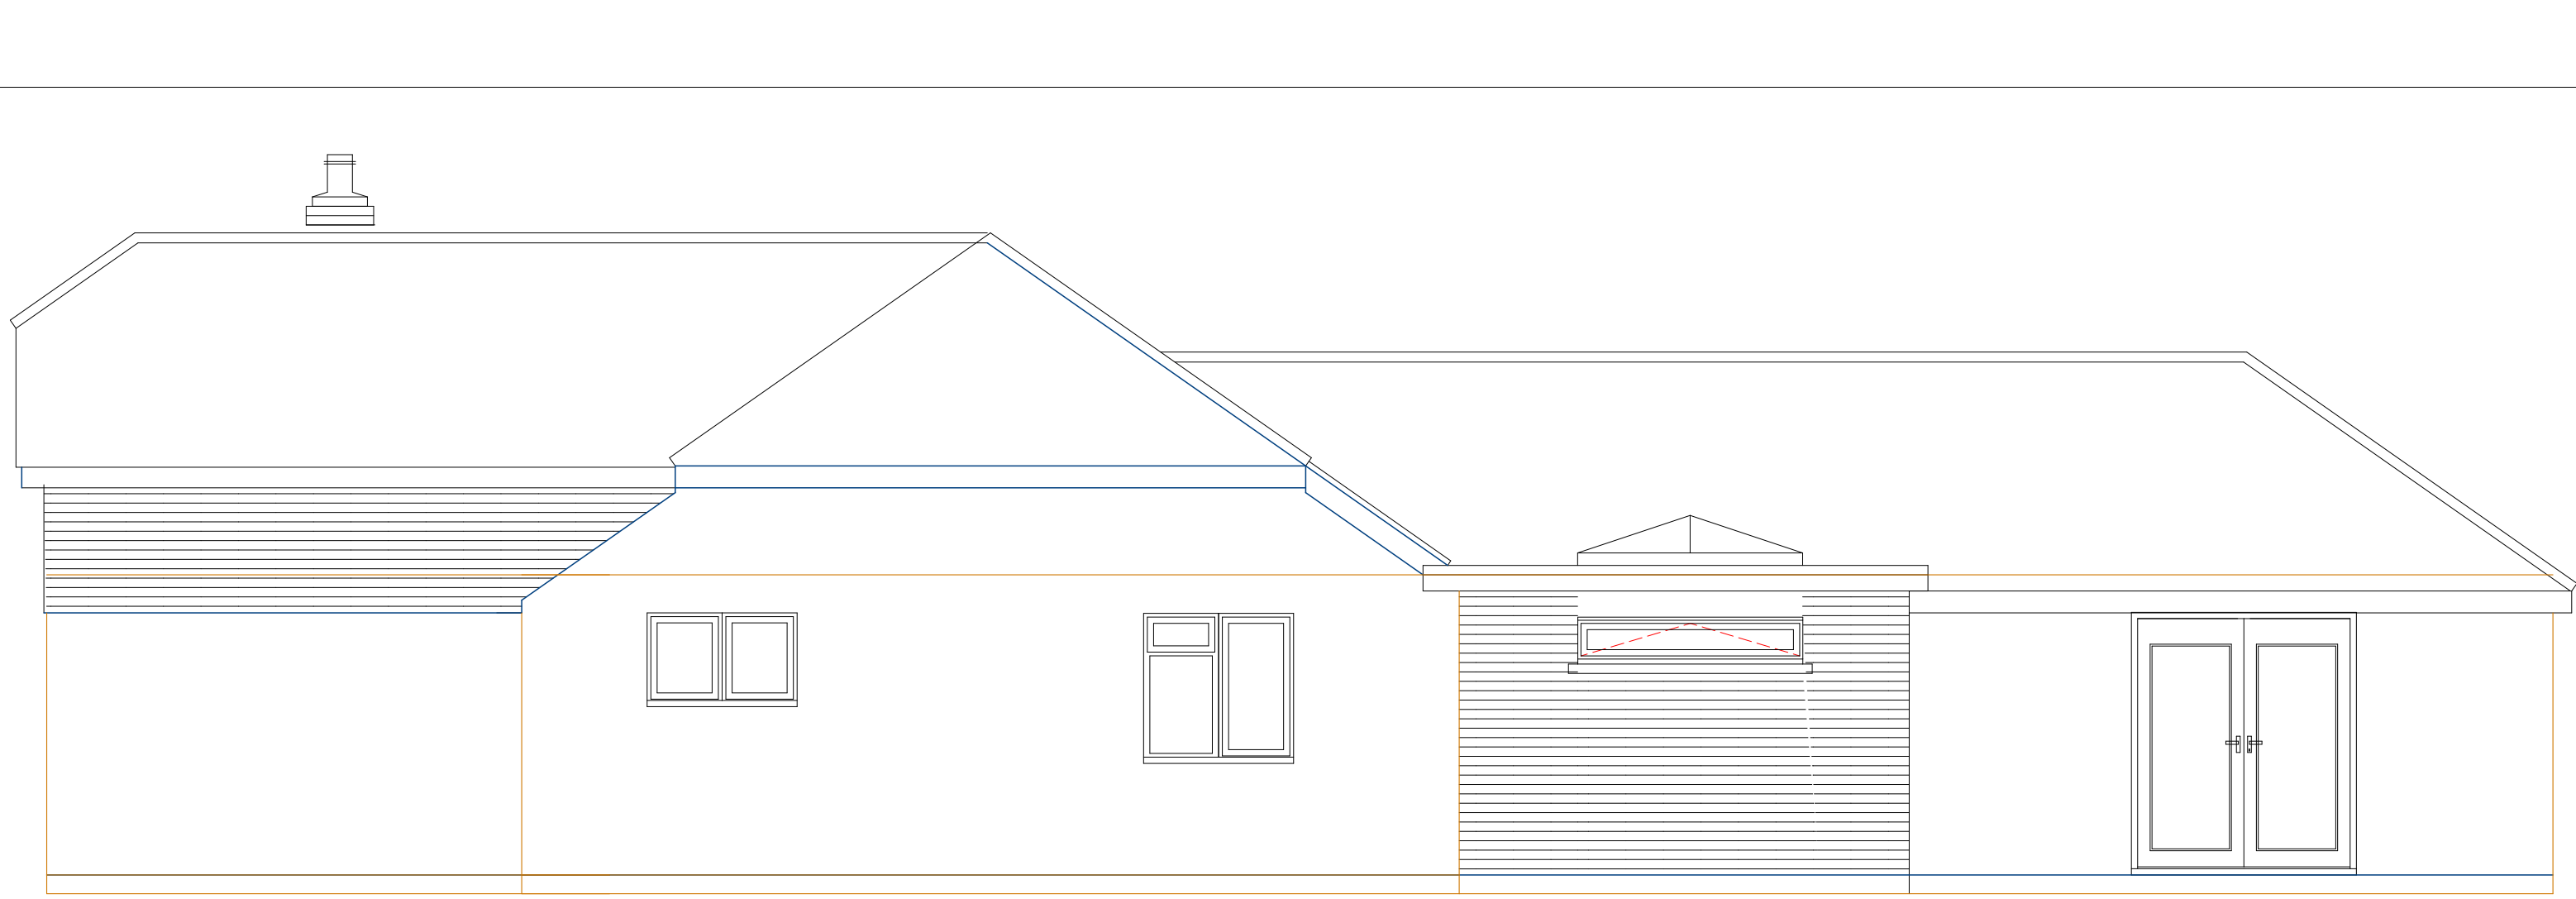


Side Elevation

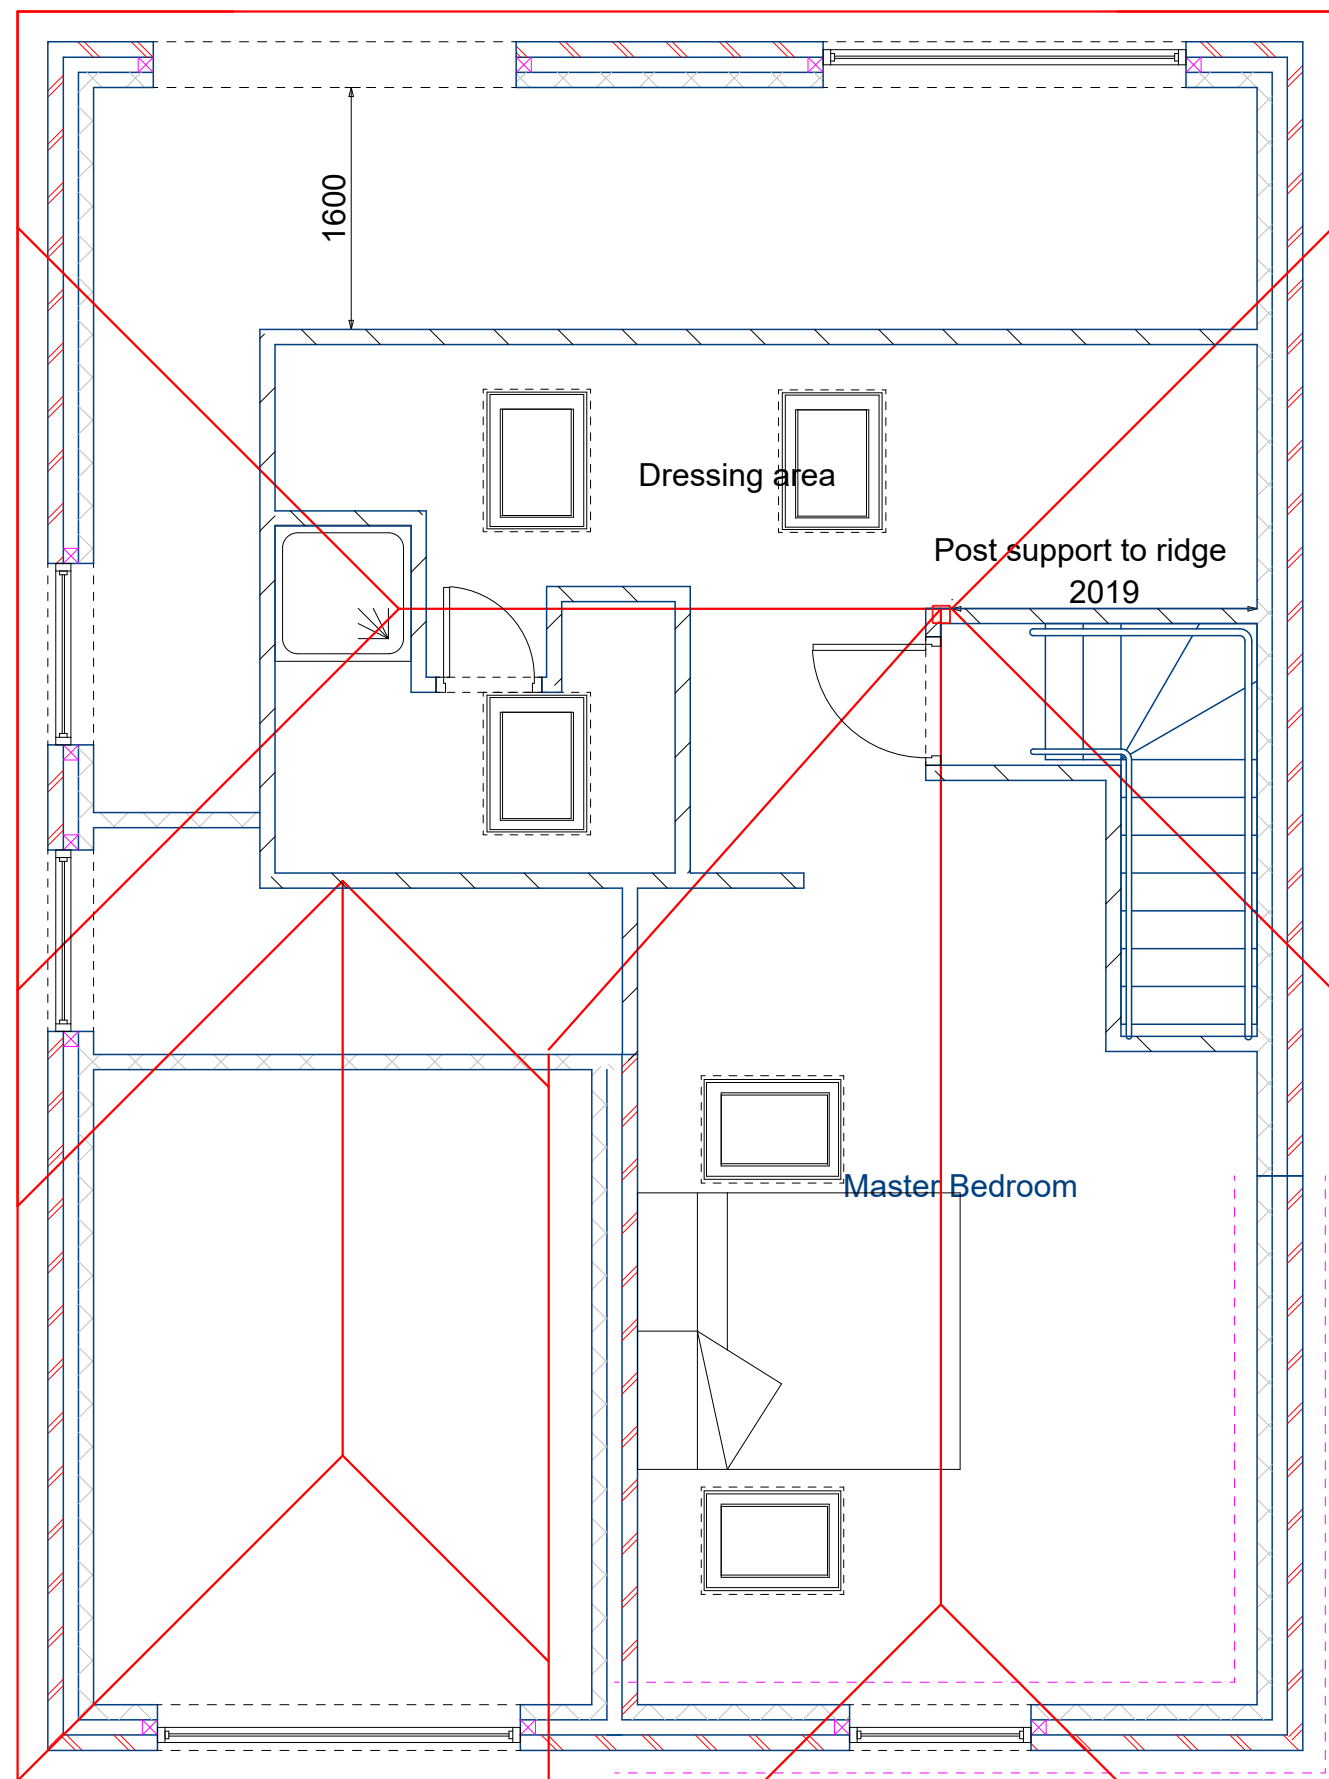


First Floor Layout

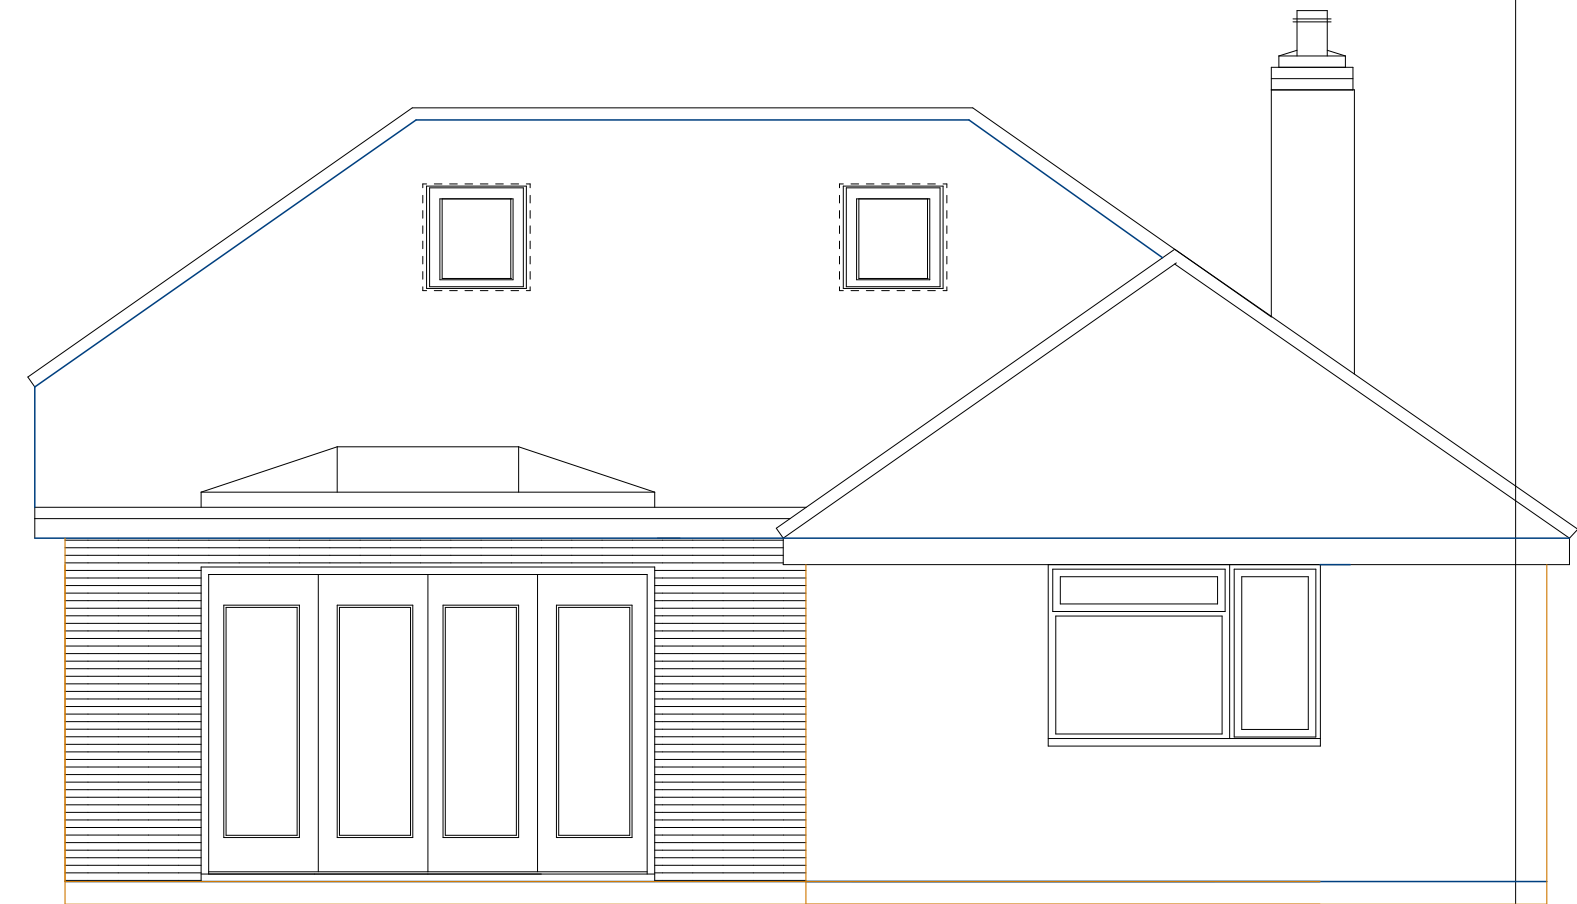

Rear Elevation

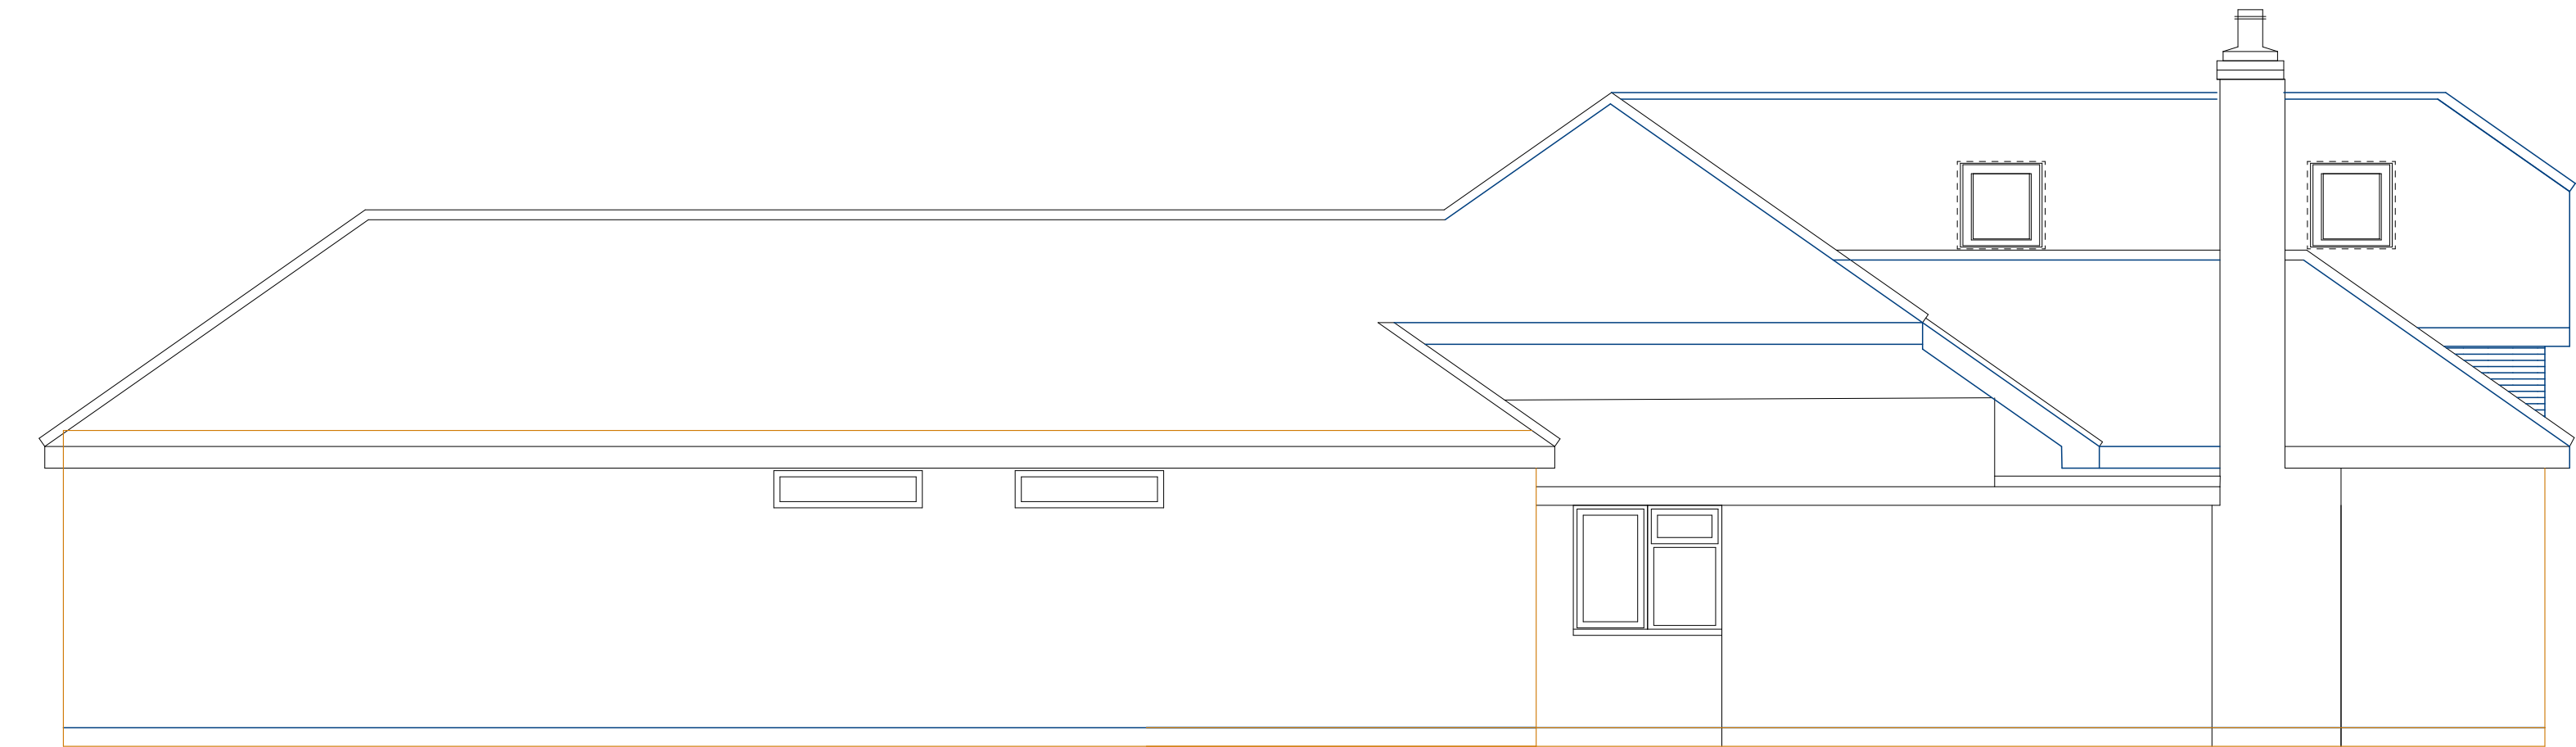

Side Elevation

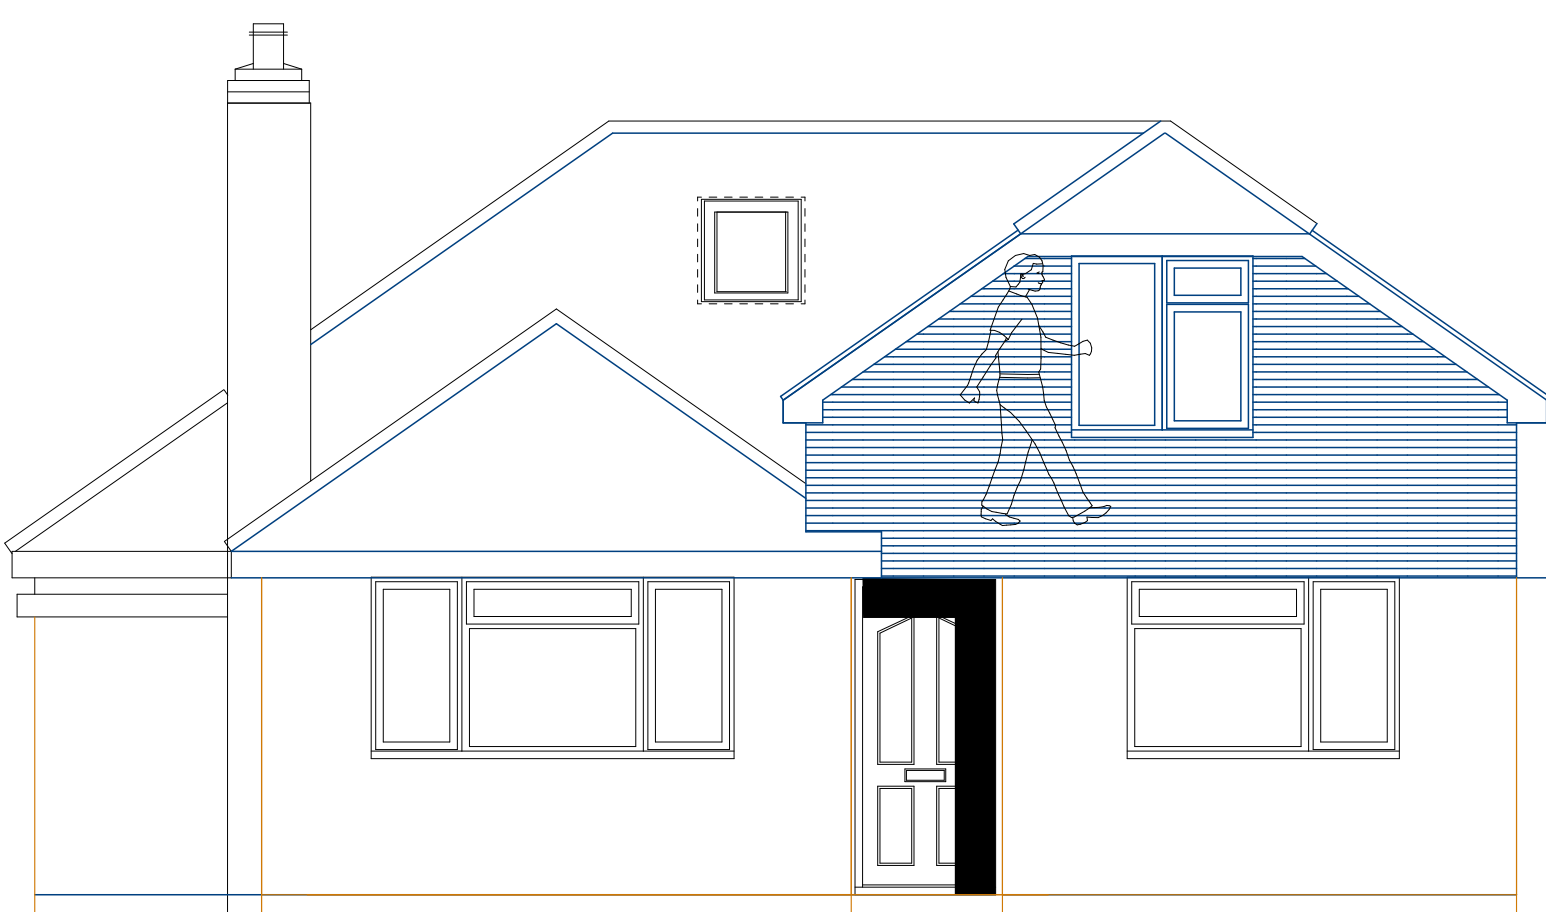

Front Elevation

Notes

Project
Rear Extension to form Summer Room,
Front Extension With room in Roof over
Garden Room

Address
20 Merrileas Close
Chandlers Ford
SO53 2FP
Drawing Title
Existing Elevations & Layouts

Client
Mr & Mrs Milzarek
Drawing No.
Mil/01/22

Date
Aug 22
Drawn by
Scale
1:50
Checked by
Name

Page Size - A1 3000 mm

Company Address, Phone & Email