




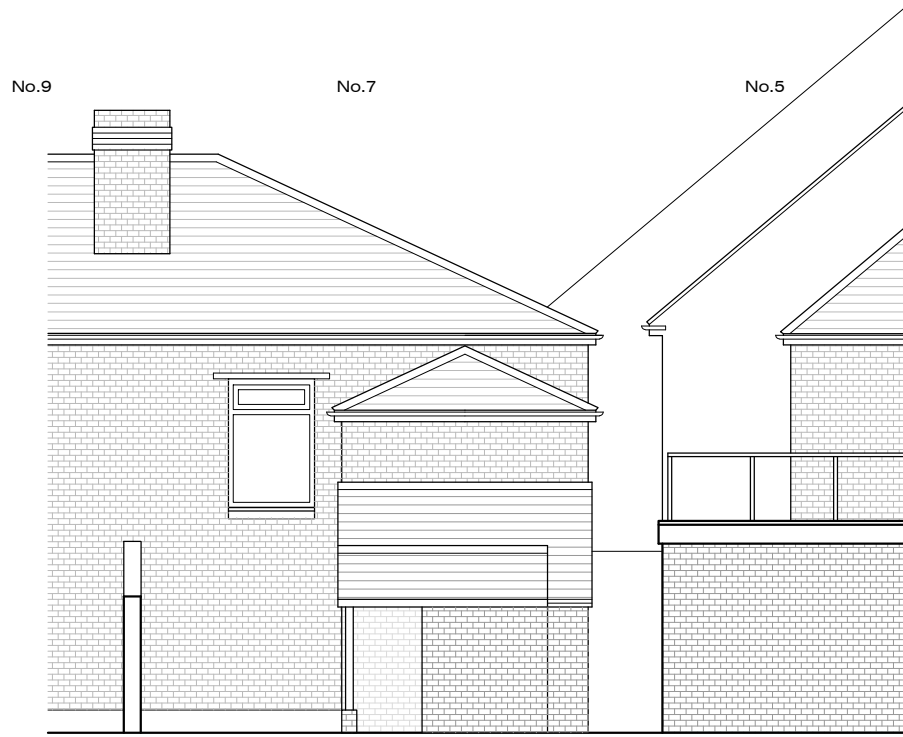


South Elevation - As Existing

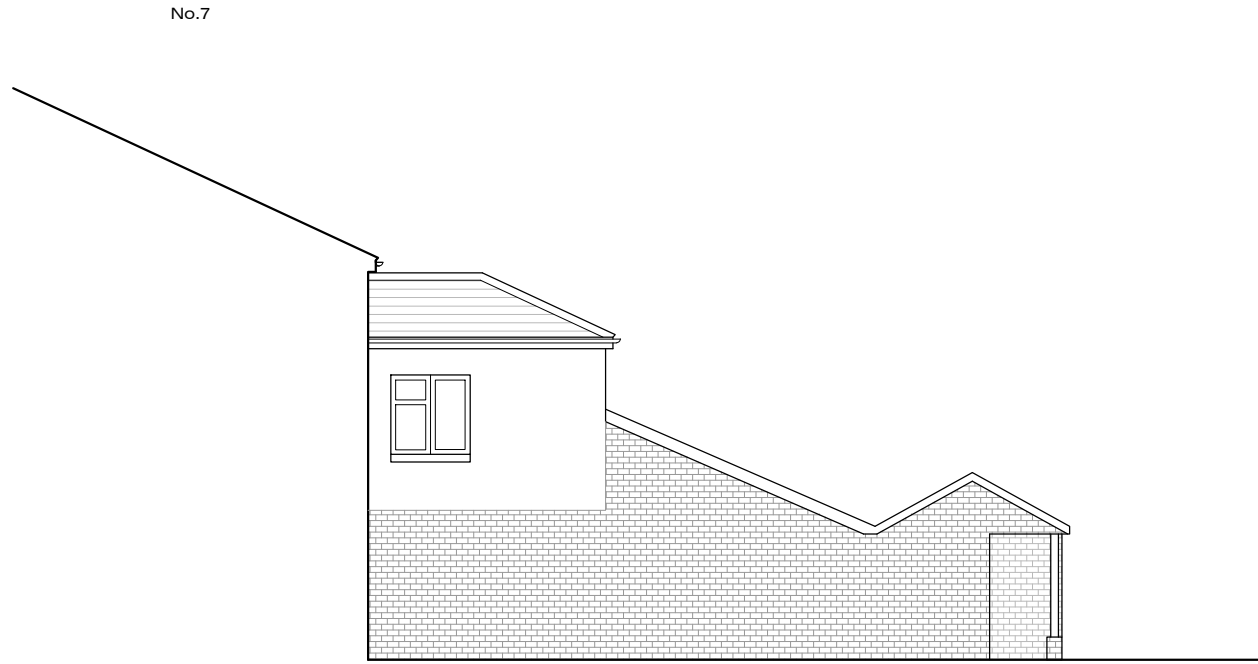


West Elevation - As Existing

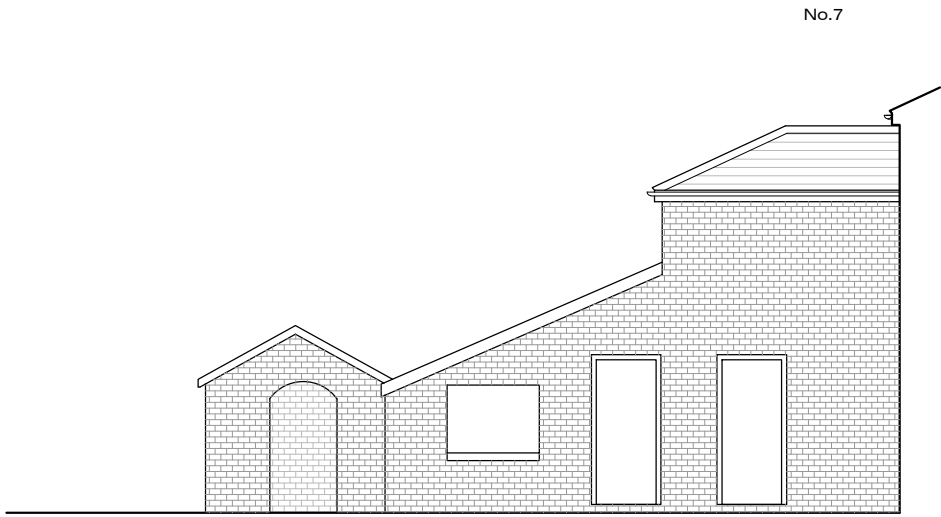

East Elevation - As Existing

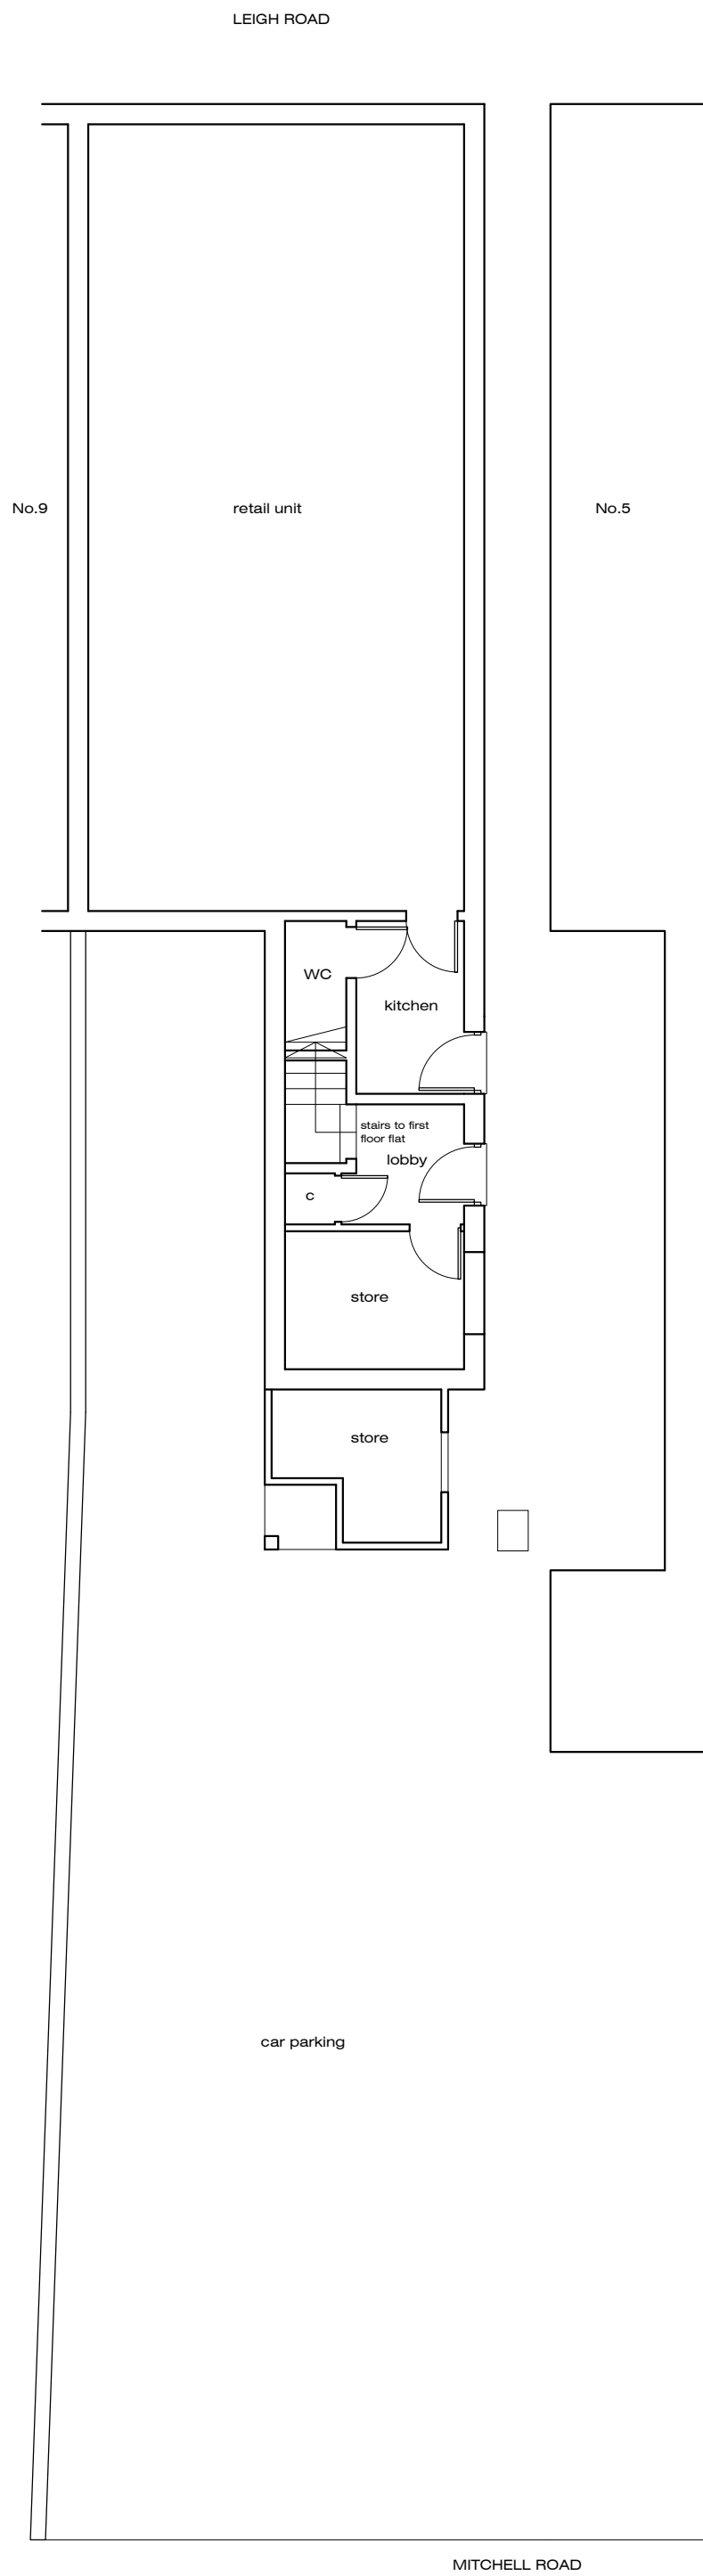

Site Plan (Ground Floor) - As Existing

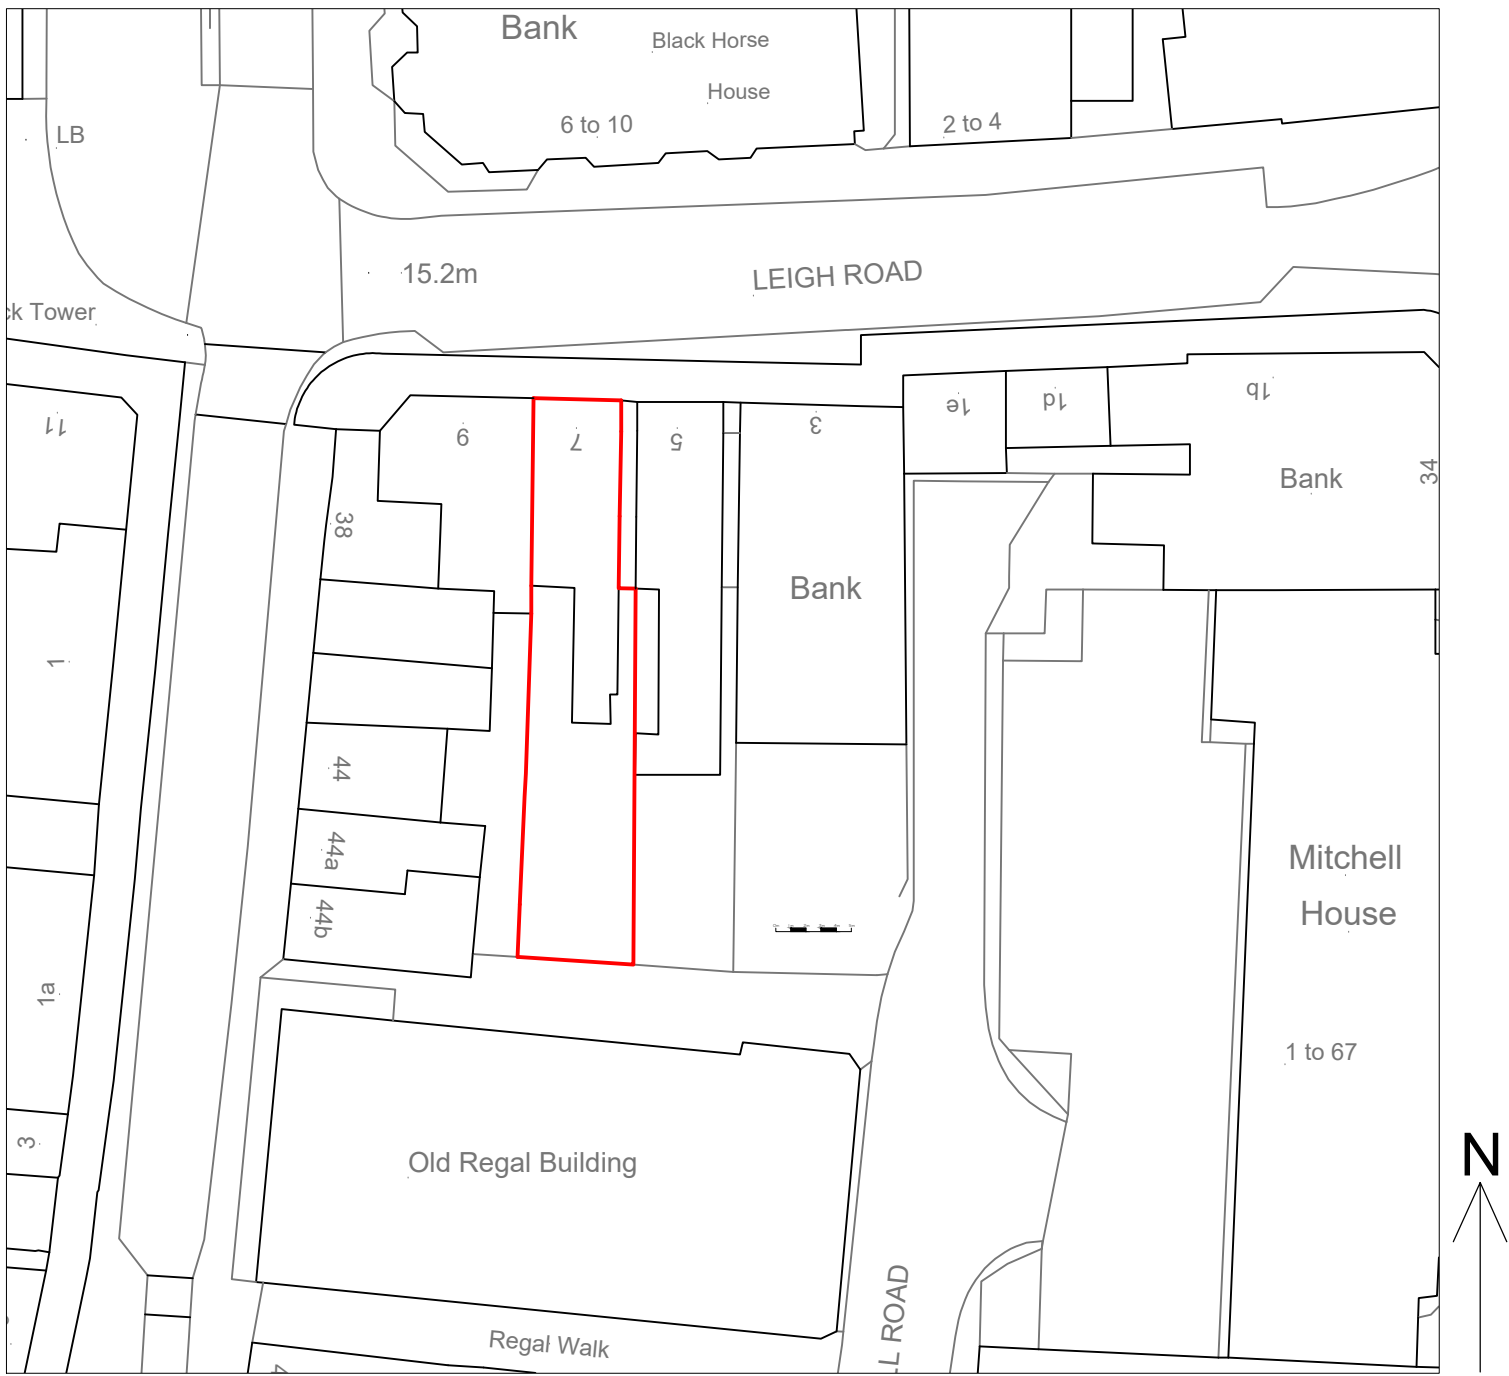

Block Plan - As Existing 1:500

-	Issued for Planning Application	NJ	09-09-22
Rev.		By	Date

Wildern Architecture Ltd
The Hawthorns, 105 Dibles Road,
Warsash, Southampton, SO31 9JL
07920 260758

Project
7 Leigh Road, Eastleigh,
SO50 9FG

Client
Mr C Singh

Title Plans and Elevations - As Existing			
Date Aug 22		Drawn By NJ	
Job No. W22-013	Drawing No. 001	Scale 1:100/ 500@A1	Revision -