






Proposed Rear Elevation

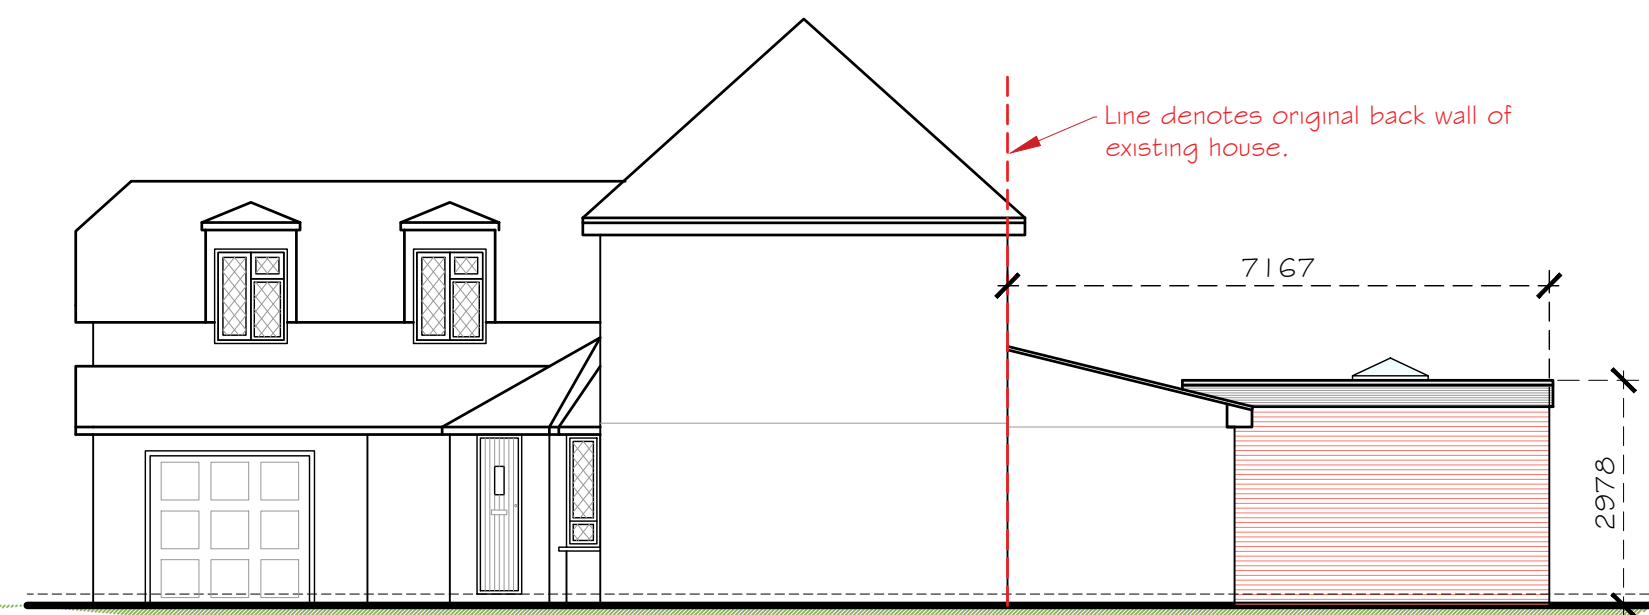


Proposed Side Elevation




Proposed Side Elevation

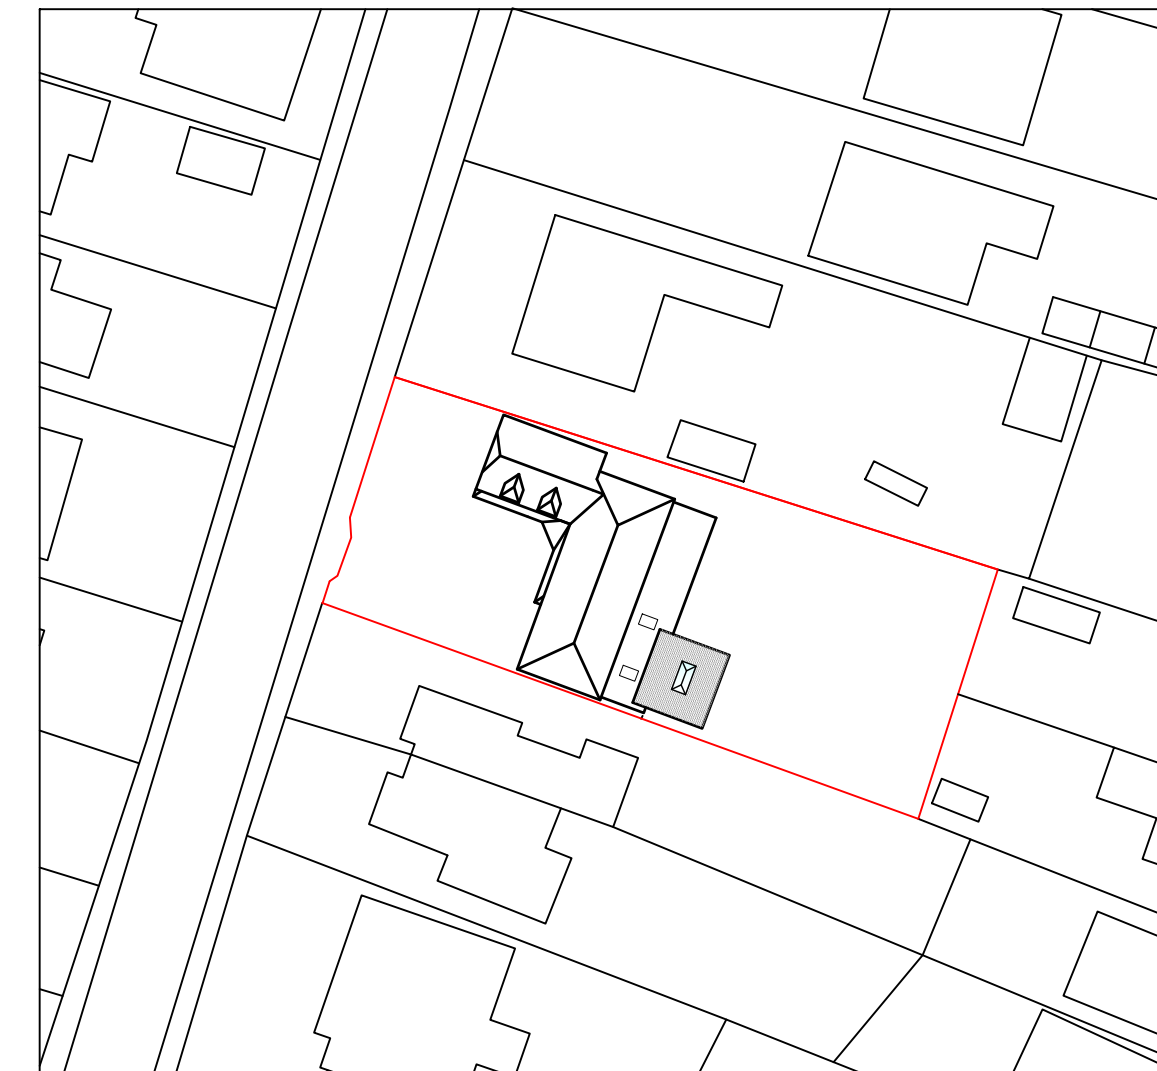 

Proposed Block Plan 1:500

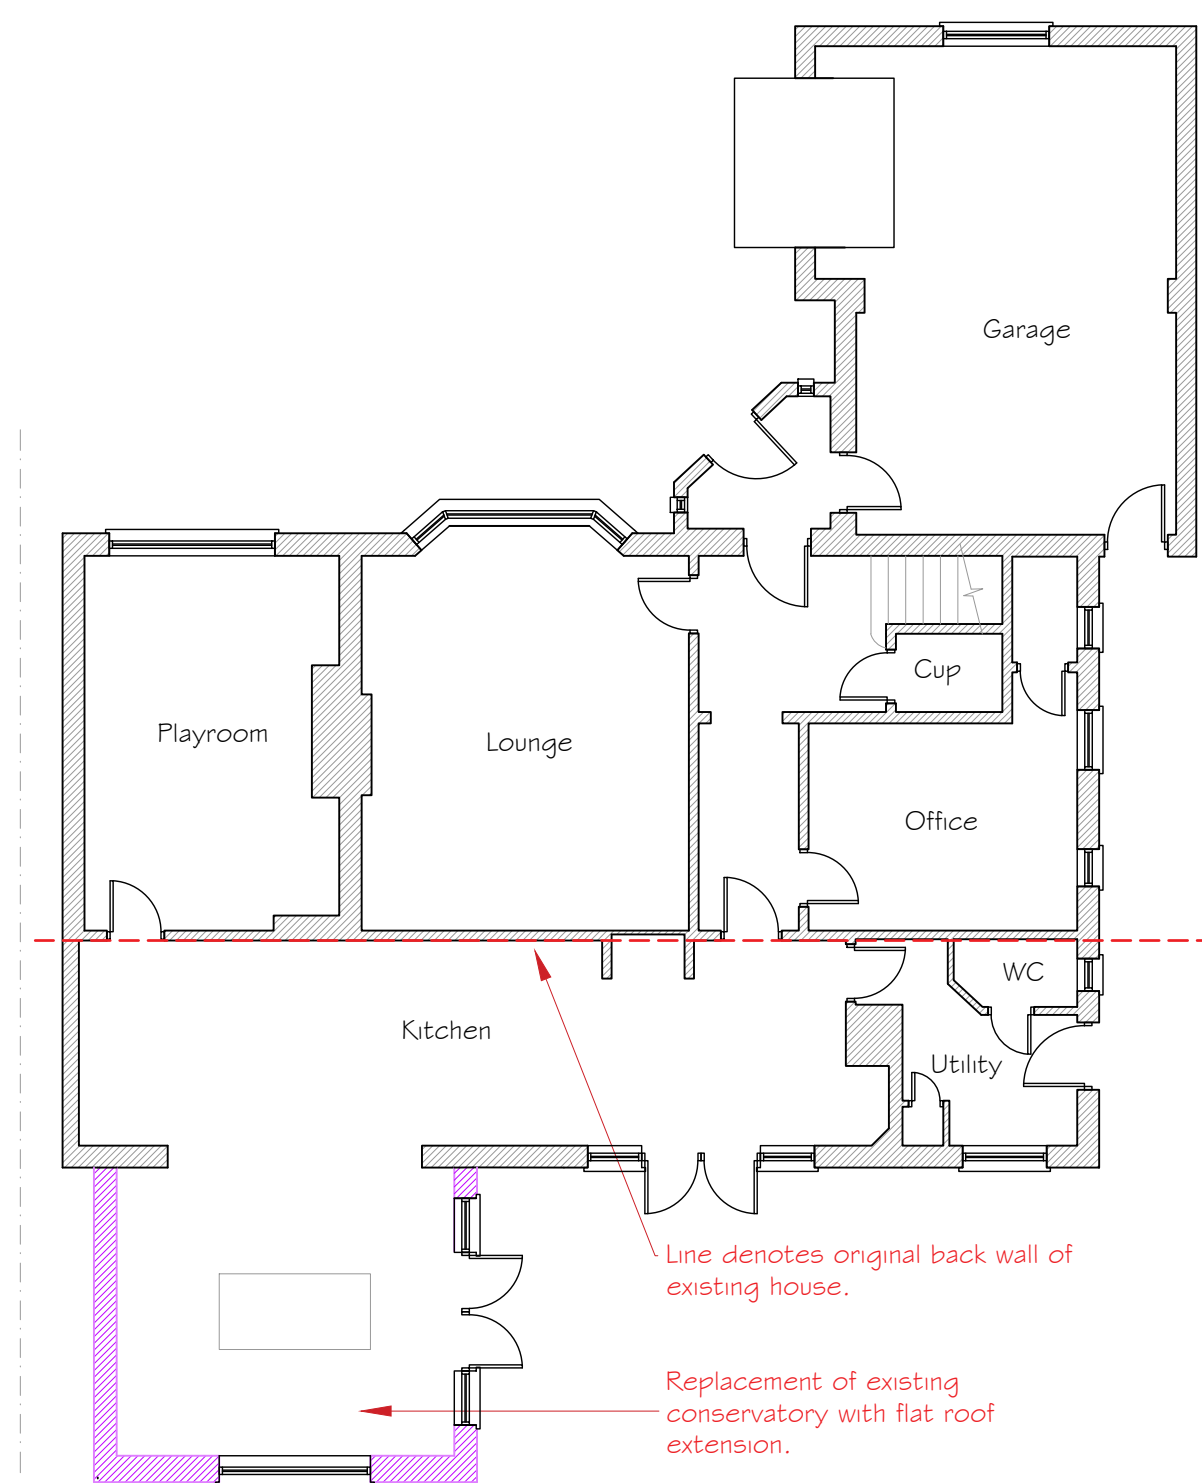

Proposed Ground Floor Plan

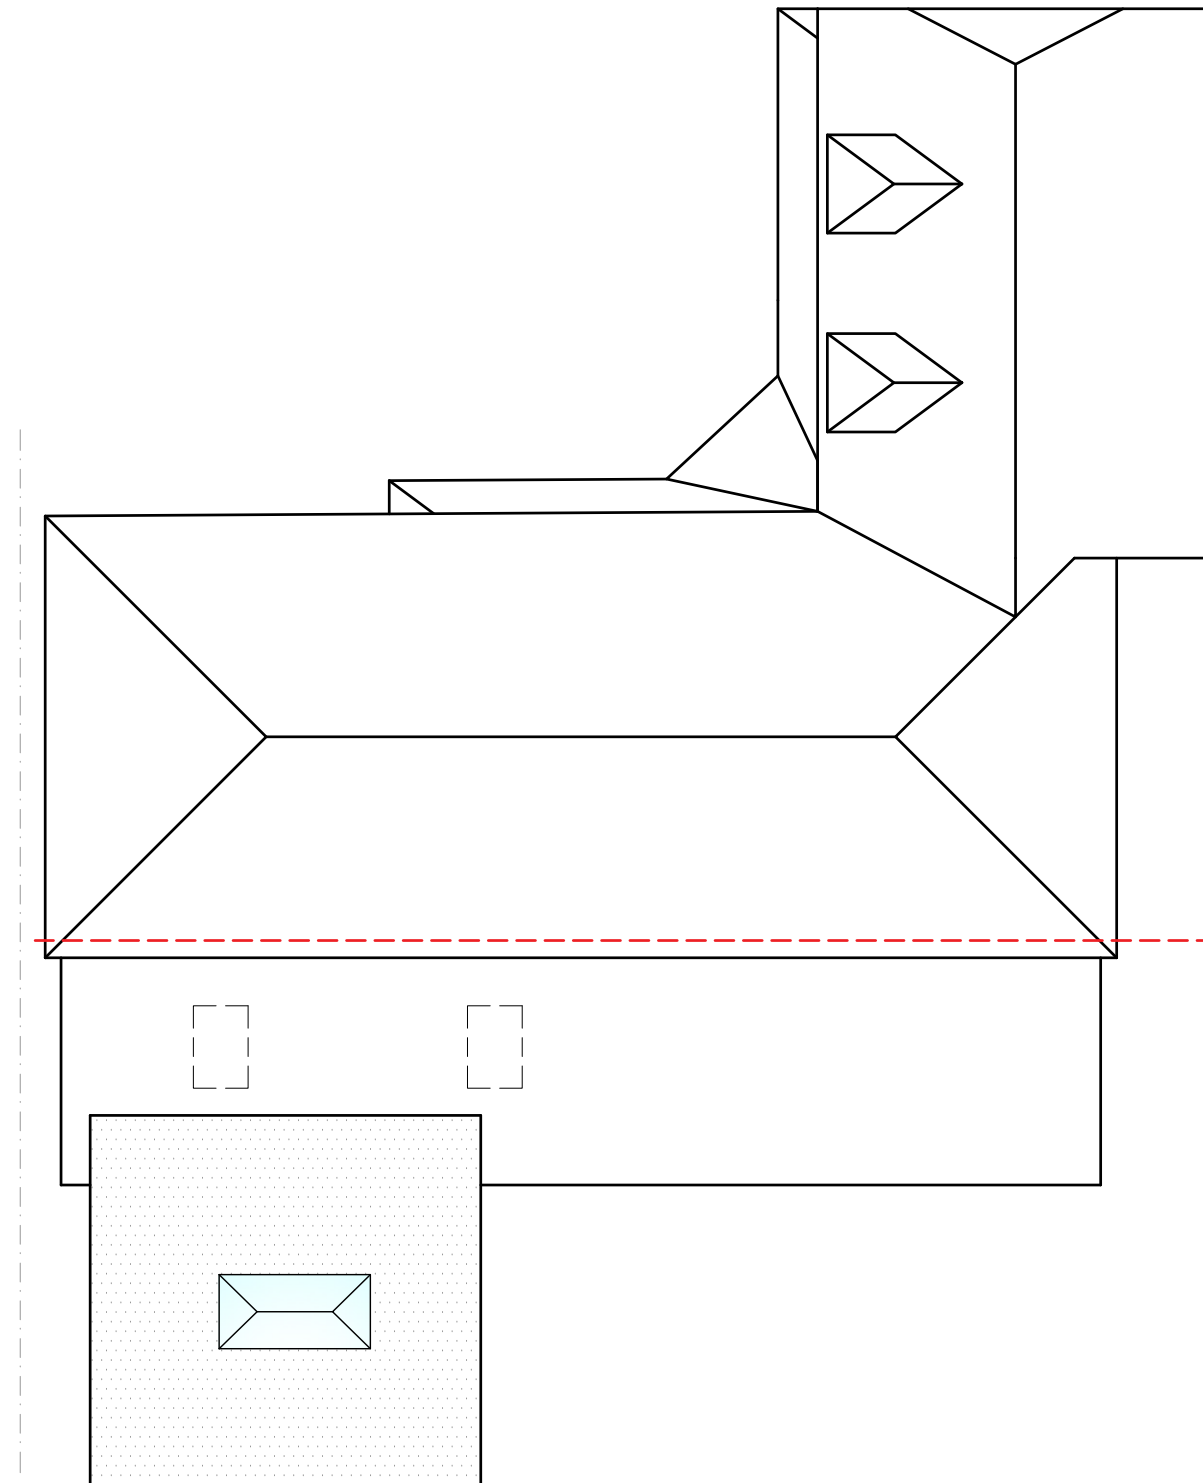

Proposed Roof Plan

Proposed Elevations and Plans 1:100

Drawing Notes:

The copyright of this drawing belongs solely with BPS Design Consultants Ltd, it should not be copied or reproduced without their written consent.

Written dimensions to take precedent over scaling the drawing however all dimensions to be checked and verified on site prior to commencing works. The Contractor shall take all responsibility for setting out. Any discrepancies should be clarified prior to proceeding with work.

All workmanship and materials shall comply with BS 8000 Parts 1-15.

Issued for
Planning Approval Extended
Permitted Development

BPS Design Consultants Ltd
Architectural Services and Structural Engineers
Seafields, Dodwell lane, Bursledon, Southampton, SO31 1DJ
Tel: 023 8040 4017
robert@bpsdesign.co.uk colin@bpsdesign.co.uk
Mobile: 07915 604 293 Mobile: 07886 855 697
www.bpsdesign.co.uk

Project:

65 Bursledon Road, Hedge End
SO30 0BP

Client:

Mr and Mrs Slinn

Dwg Title:

Proposed Elevations and Plans

Dwg No:

PL/02

Revision:

-

Date:

April 2022

By:

rjn

Scale:

As Shown

The Copyright of this drawing belongs solely to BPS Design Consultants Ltd. It should not be copied or reproduced without consent from BPS Design Consultants Ltd. Original drawing at A1 size.

