


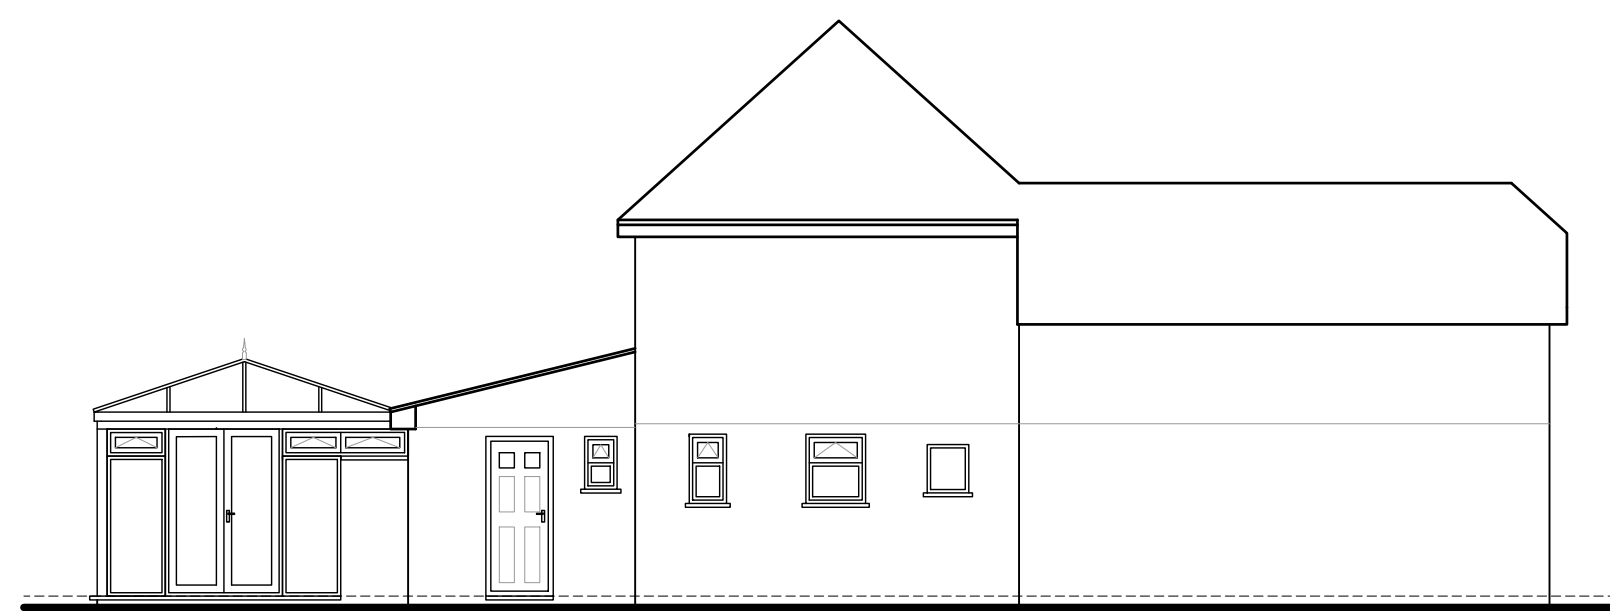


Existing Rear Elevation


Existing Side Elevation



Existing Side Elevation

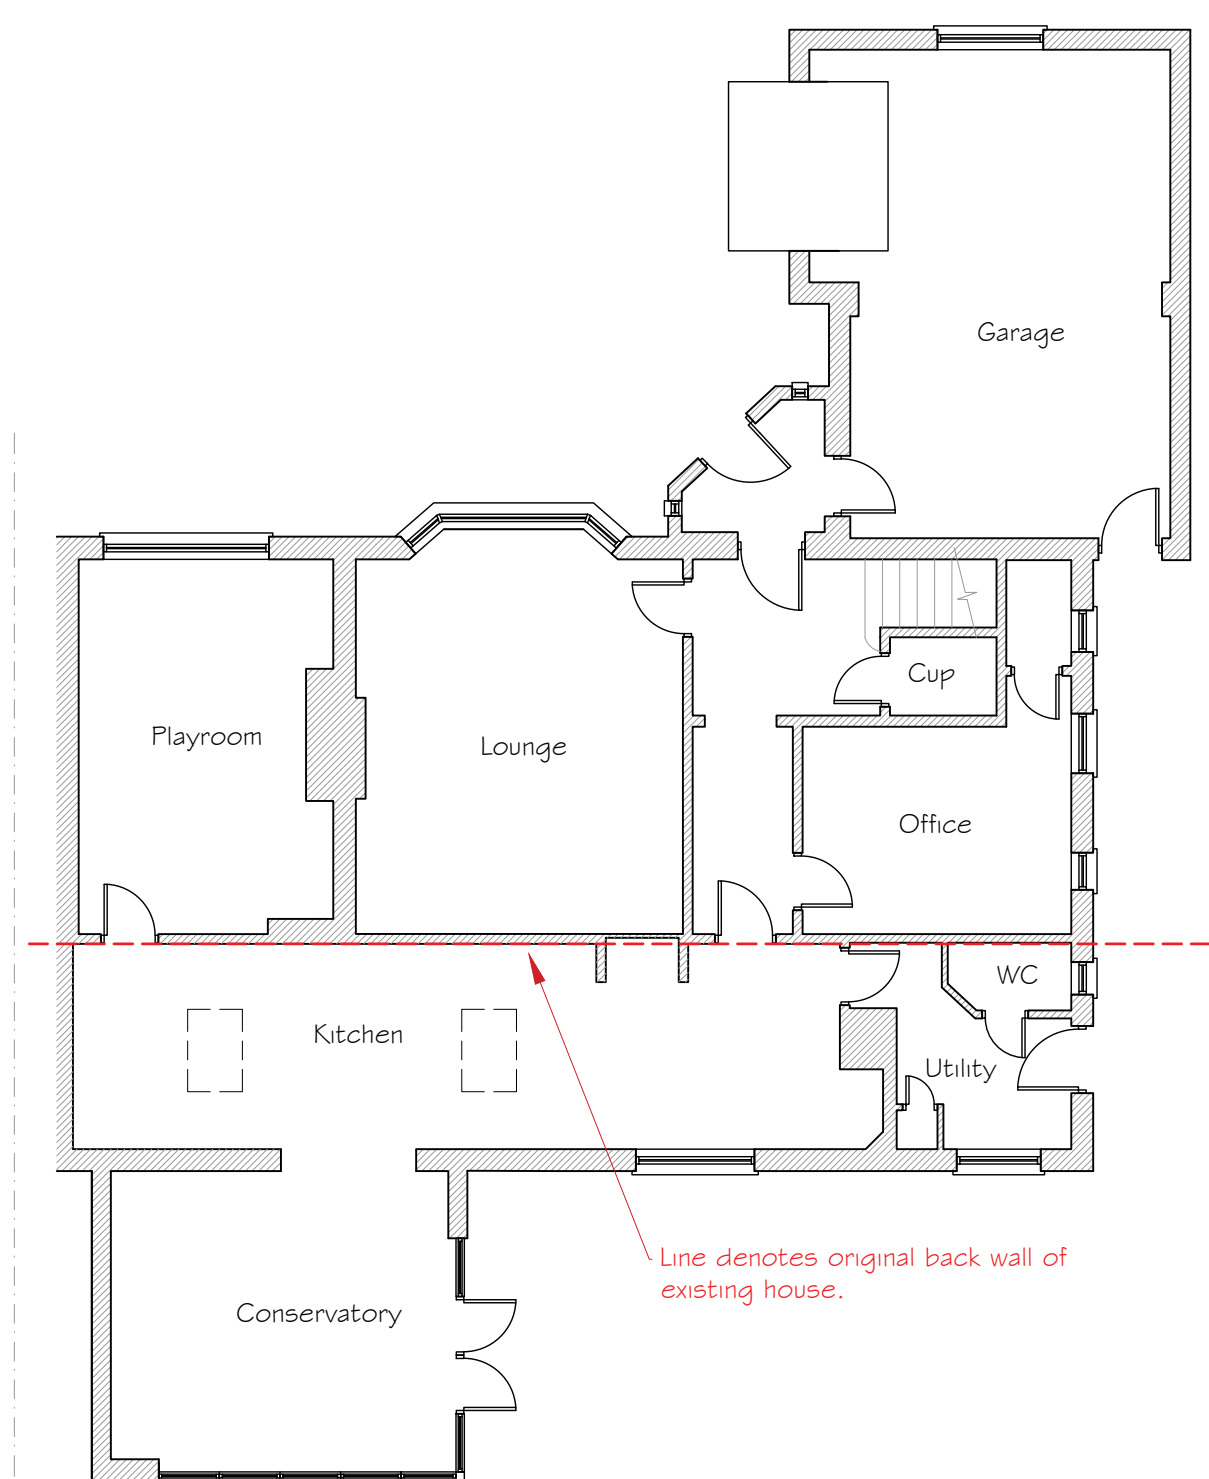


Existing Ground Floor Plan

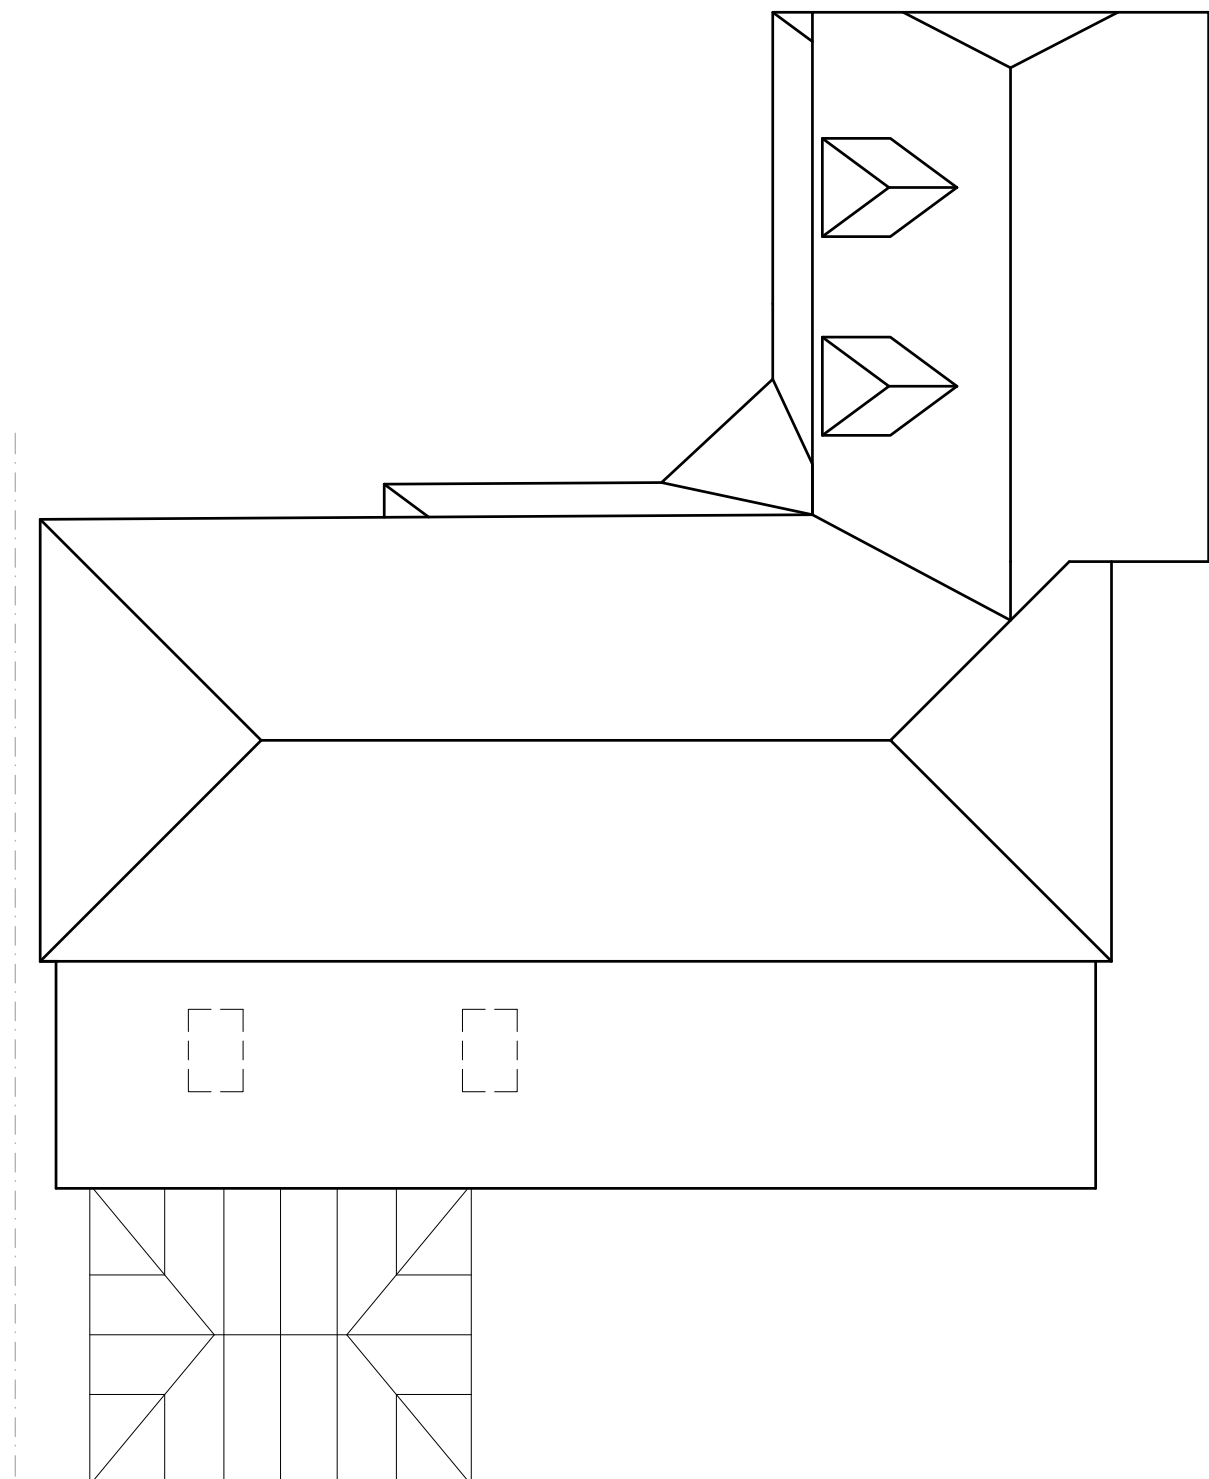

Existing Roof Plan

Existing Elevations and Plans 1 : 100

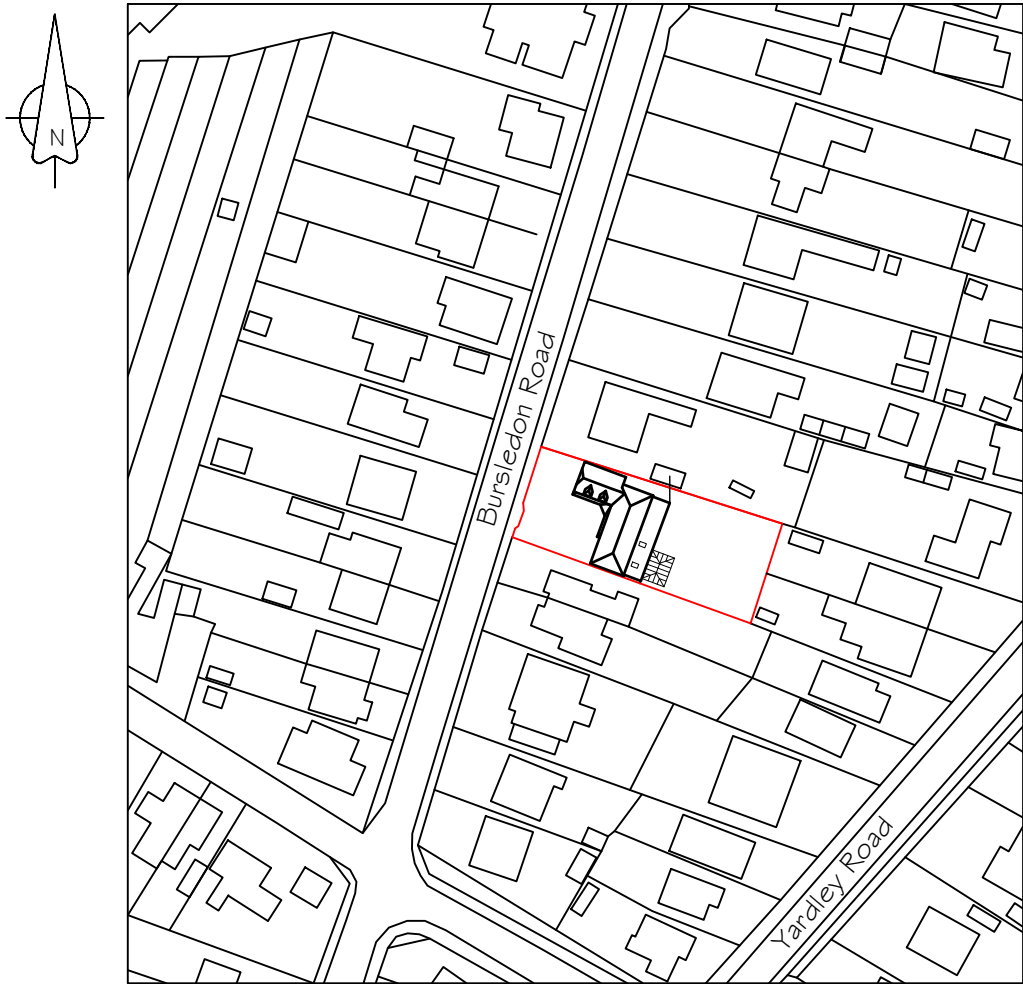

Location Plan 1 : 1250

© Crown Copyright (2022). All rights reserved.
Licence Number: 100046926.

Drawing Notes:

The copyright of this drawing belongs solely with BPS Design Consultants Ltd, it should not be copied or reproduced without their written consent.

Written dimensions to take precedent over scaling the drawing however all dimensions to be checked and verified on site prior to commencing works. The Contractor shall take all responsibility for setting out. Any discrepancies should be clarified prior to proceeding with work.

All workmanship and materials shall comply with BS 8000 Parts 1-15.

Issued for
Planning Approval Extended
Permitted Development

BPS Design Consultants Ltd

Architectural Services and Structural Engineers

Seafields, Dodwell Lane, Bursledon, Southampton, SO31 1DJ

Tel: 023 8040 4017

robert@bpsdesign.co.uk
Mobile: 07915 604 293

colin@bpsdesign.co.uk
Mobile: 07886 855 897

www.bpsdesign.co.uk

Project:

65 Bursledon Road, Hedge End
SO30 0BP

Client:

Mr and Mrs Slinn

Dwg Title:

Existing Elevations and Plans

Dwg No:

PL001

Date:

April 2022

By:

rjn

Scale:

As Shown

The Copyright of this drawing belongs solely to BPS Design Consultants Ltd. It should not be copied or reproduced without consent from BPS Design Consultants Ltd. Original drawing at A1 size.

SCALE (Metres) 1 : 100 @ A1 Sheet

SCALE (Metres) 1 : 250 @ A1 Sheet

SCALE (Metres) 1 : 500 @ A1 Sheet

SCALE (Metres) 1 : 1250 @ A1 Sheet