

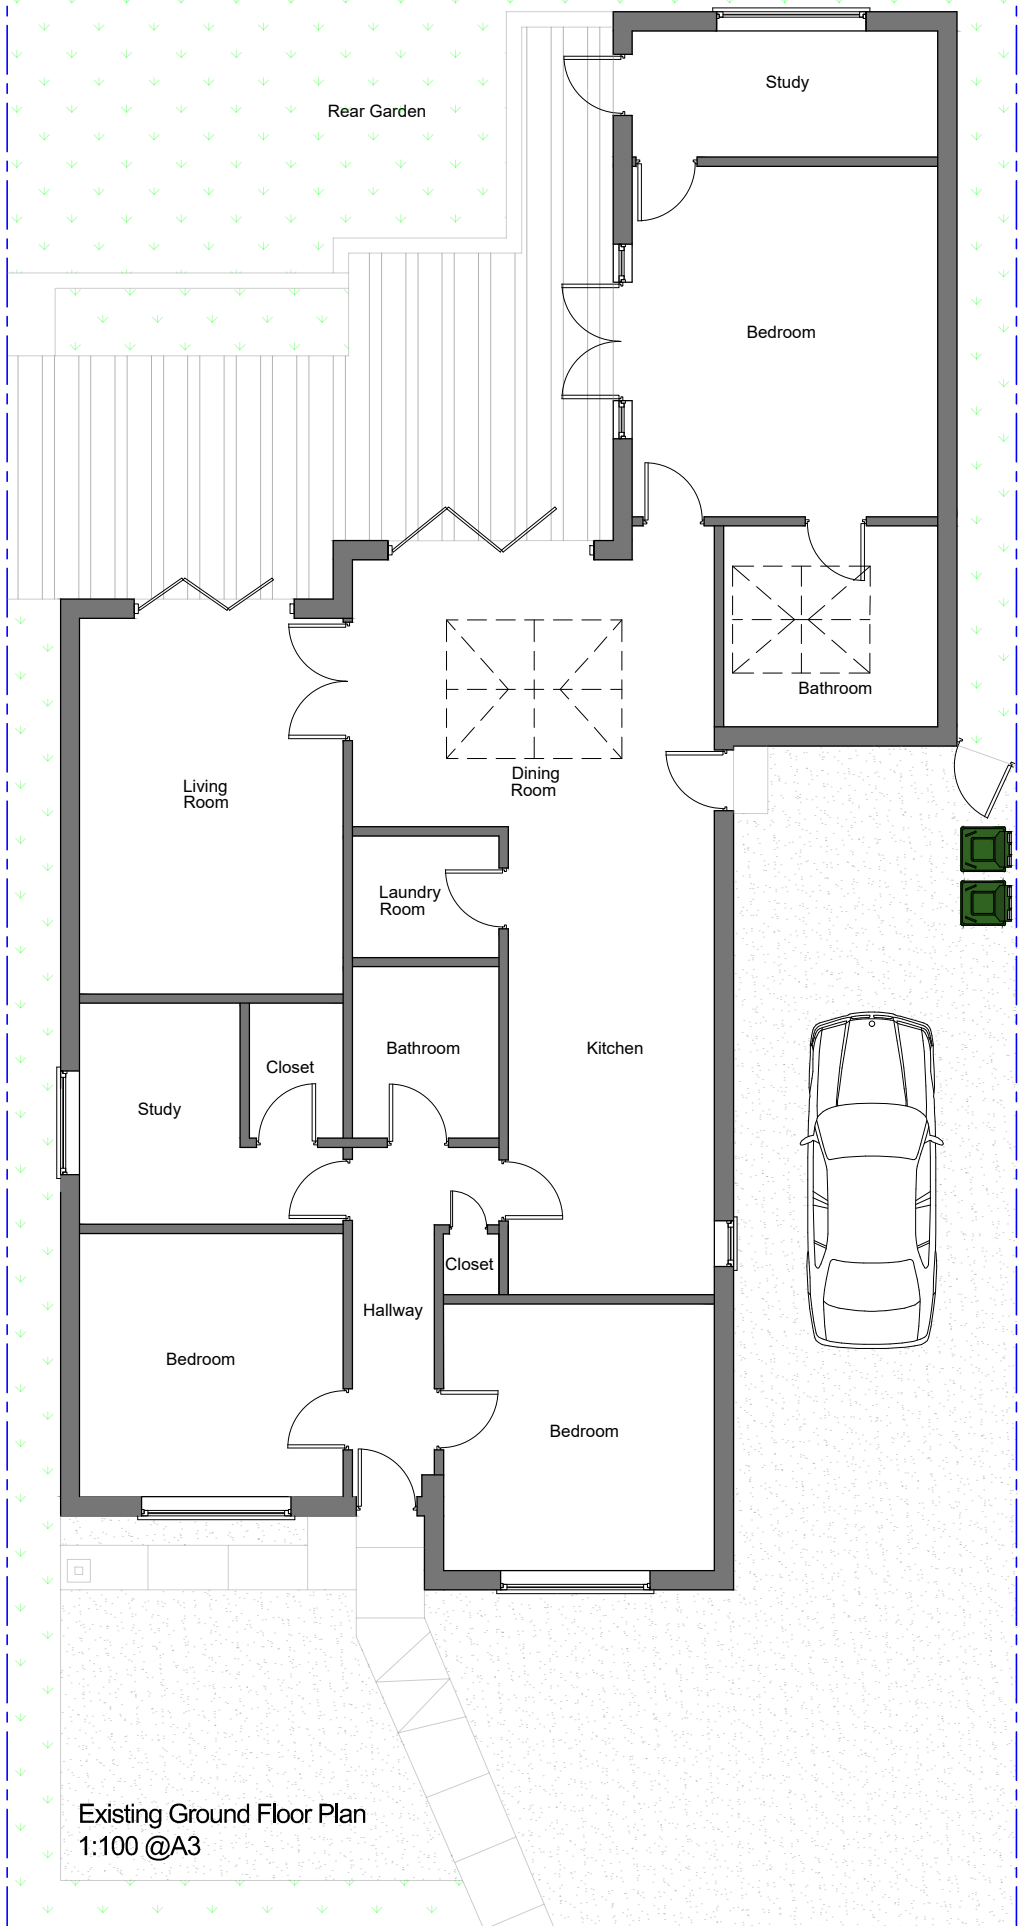


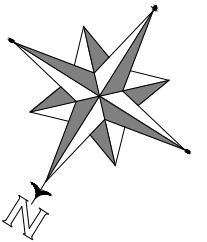


Existing Ground Floor Plan
1:100 @A3

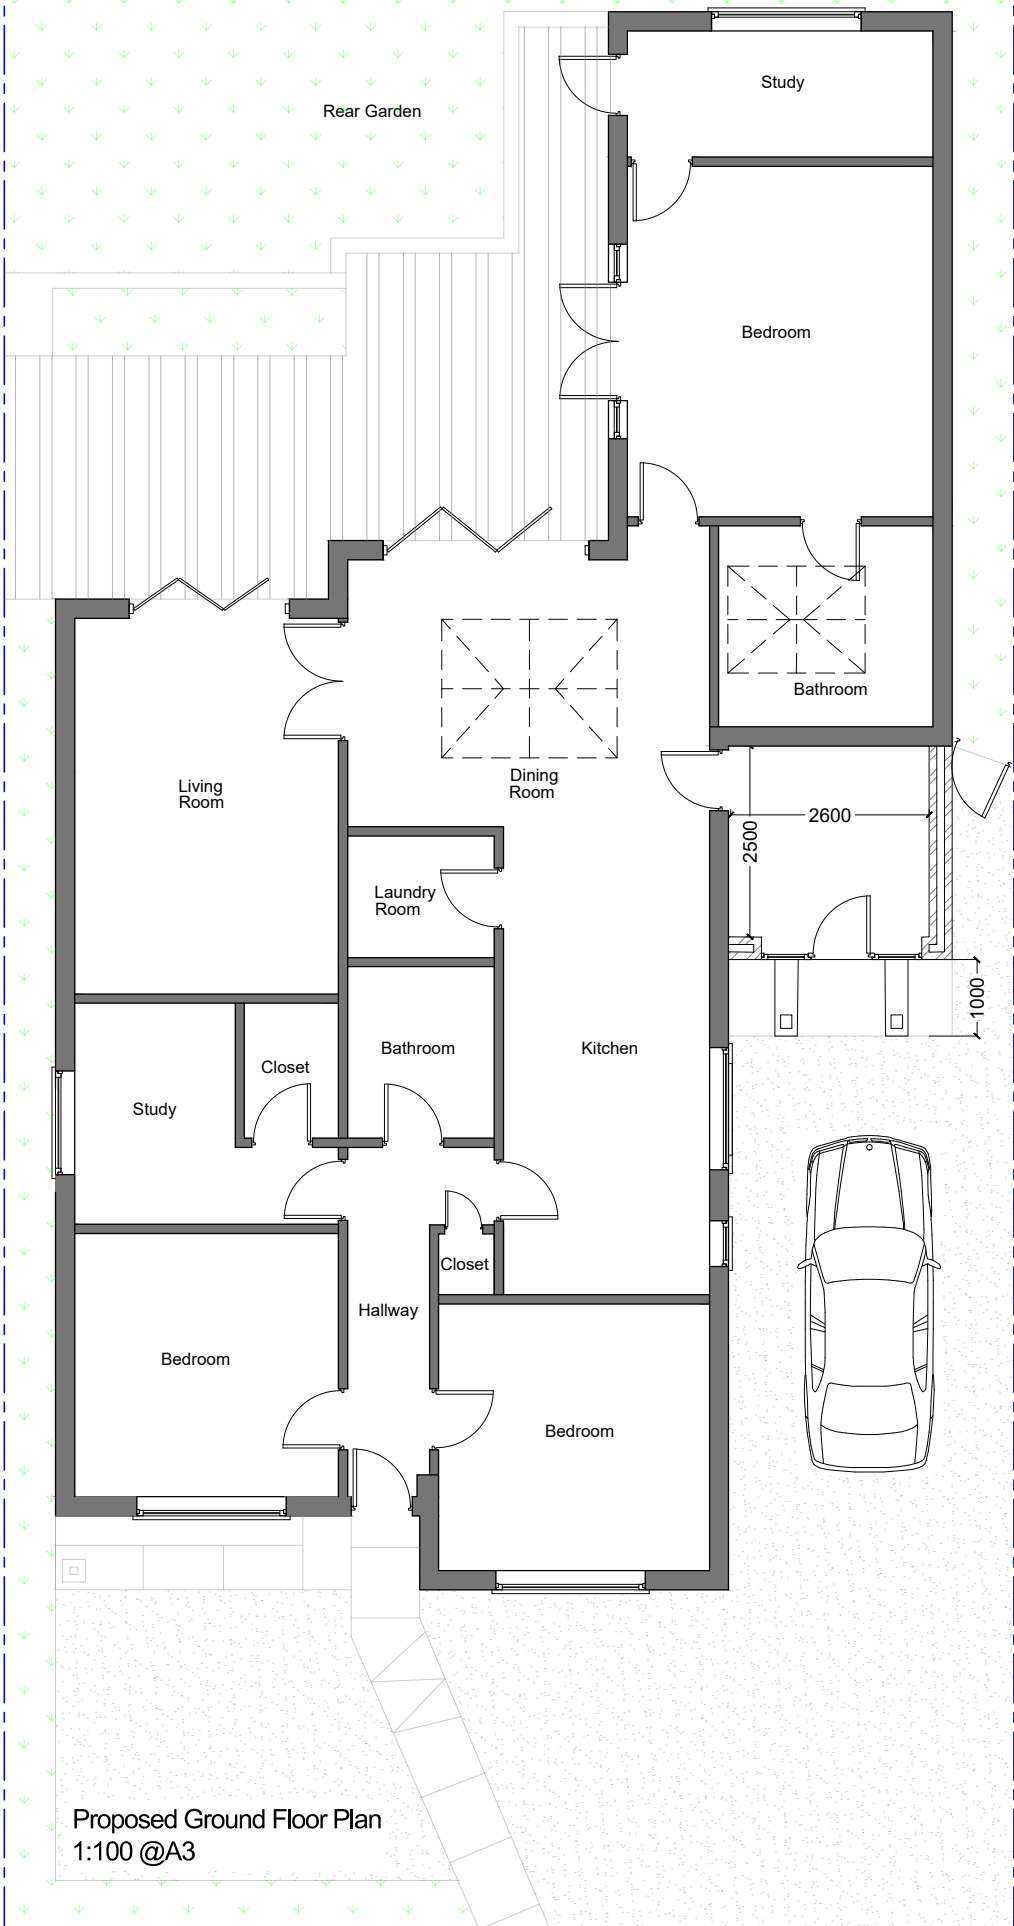

Proposed Ground Floor Plan
1:100 @A3

- EXISTING WALLS
- NEW CAVITY WALLS
- NEW STUD WALLS

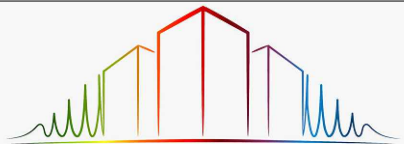

NA PLANNING LTD

19 St James Park road, Shirley,
Southampton, SO16 6HL
TEL: 077 4569 6432
E-MAIL: info@naplanning.co.uk
WEB: www.naplanning.co.uk

Project
42 Common Road SO531HP,
Southampton

Drawing
Additional Side Porch

Title
Existing & Proposed Ground Floor Plan

Drawing Status:

Scale 1:100 @ A3	Drawn N.ALI	Date 06.09.2022
Project 289	Page 02	Revision P3