


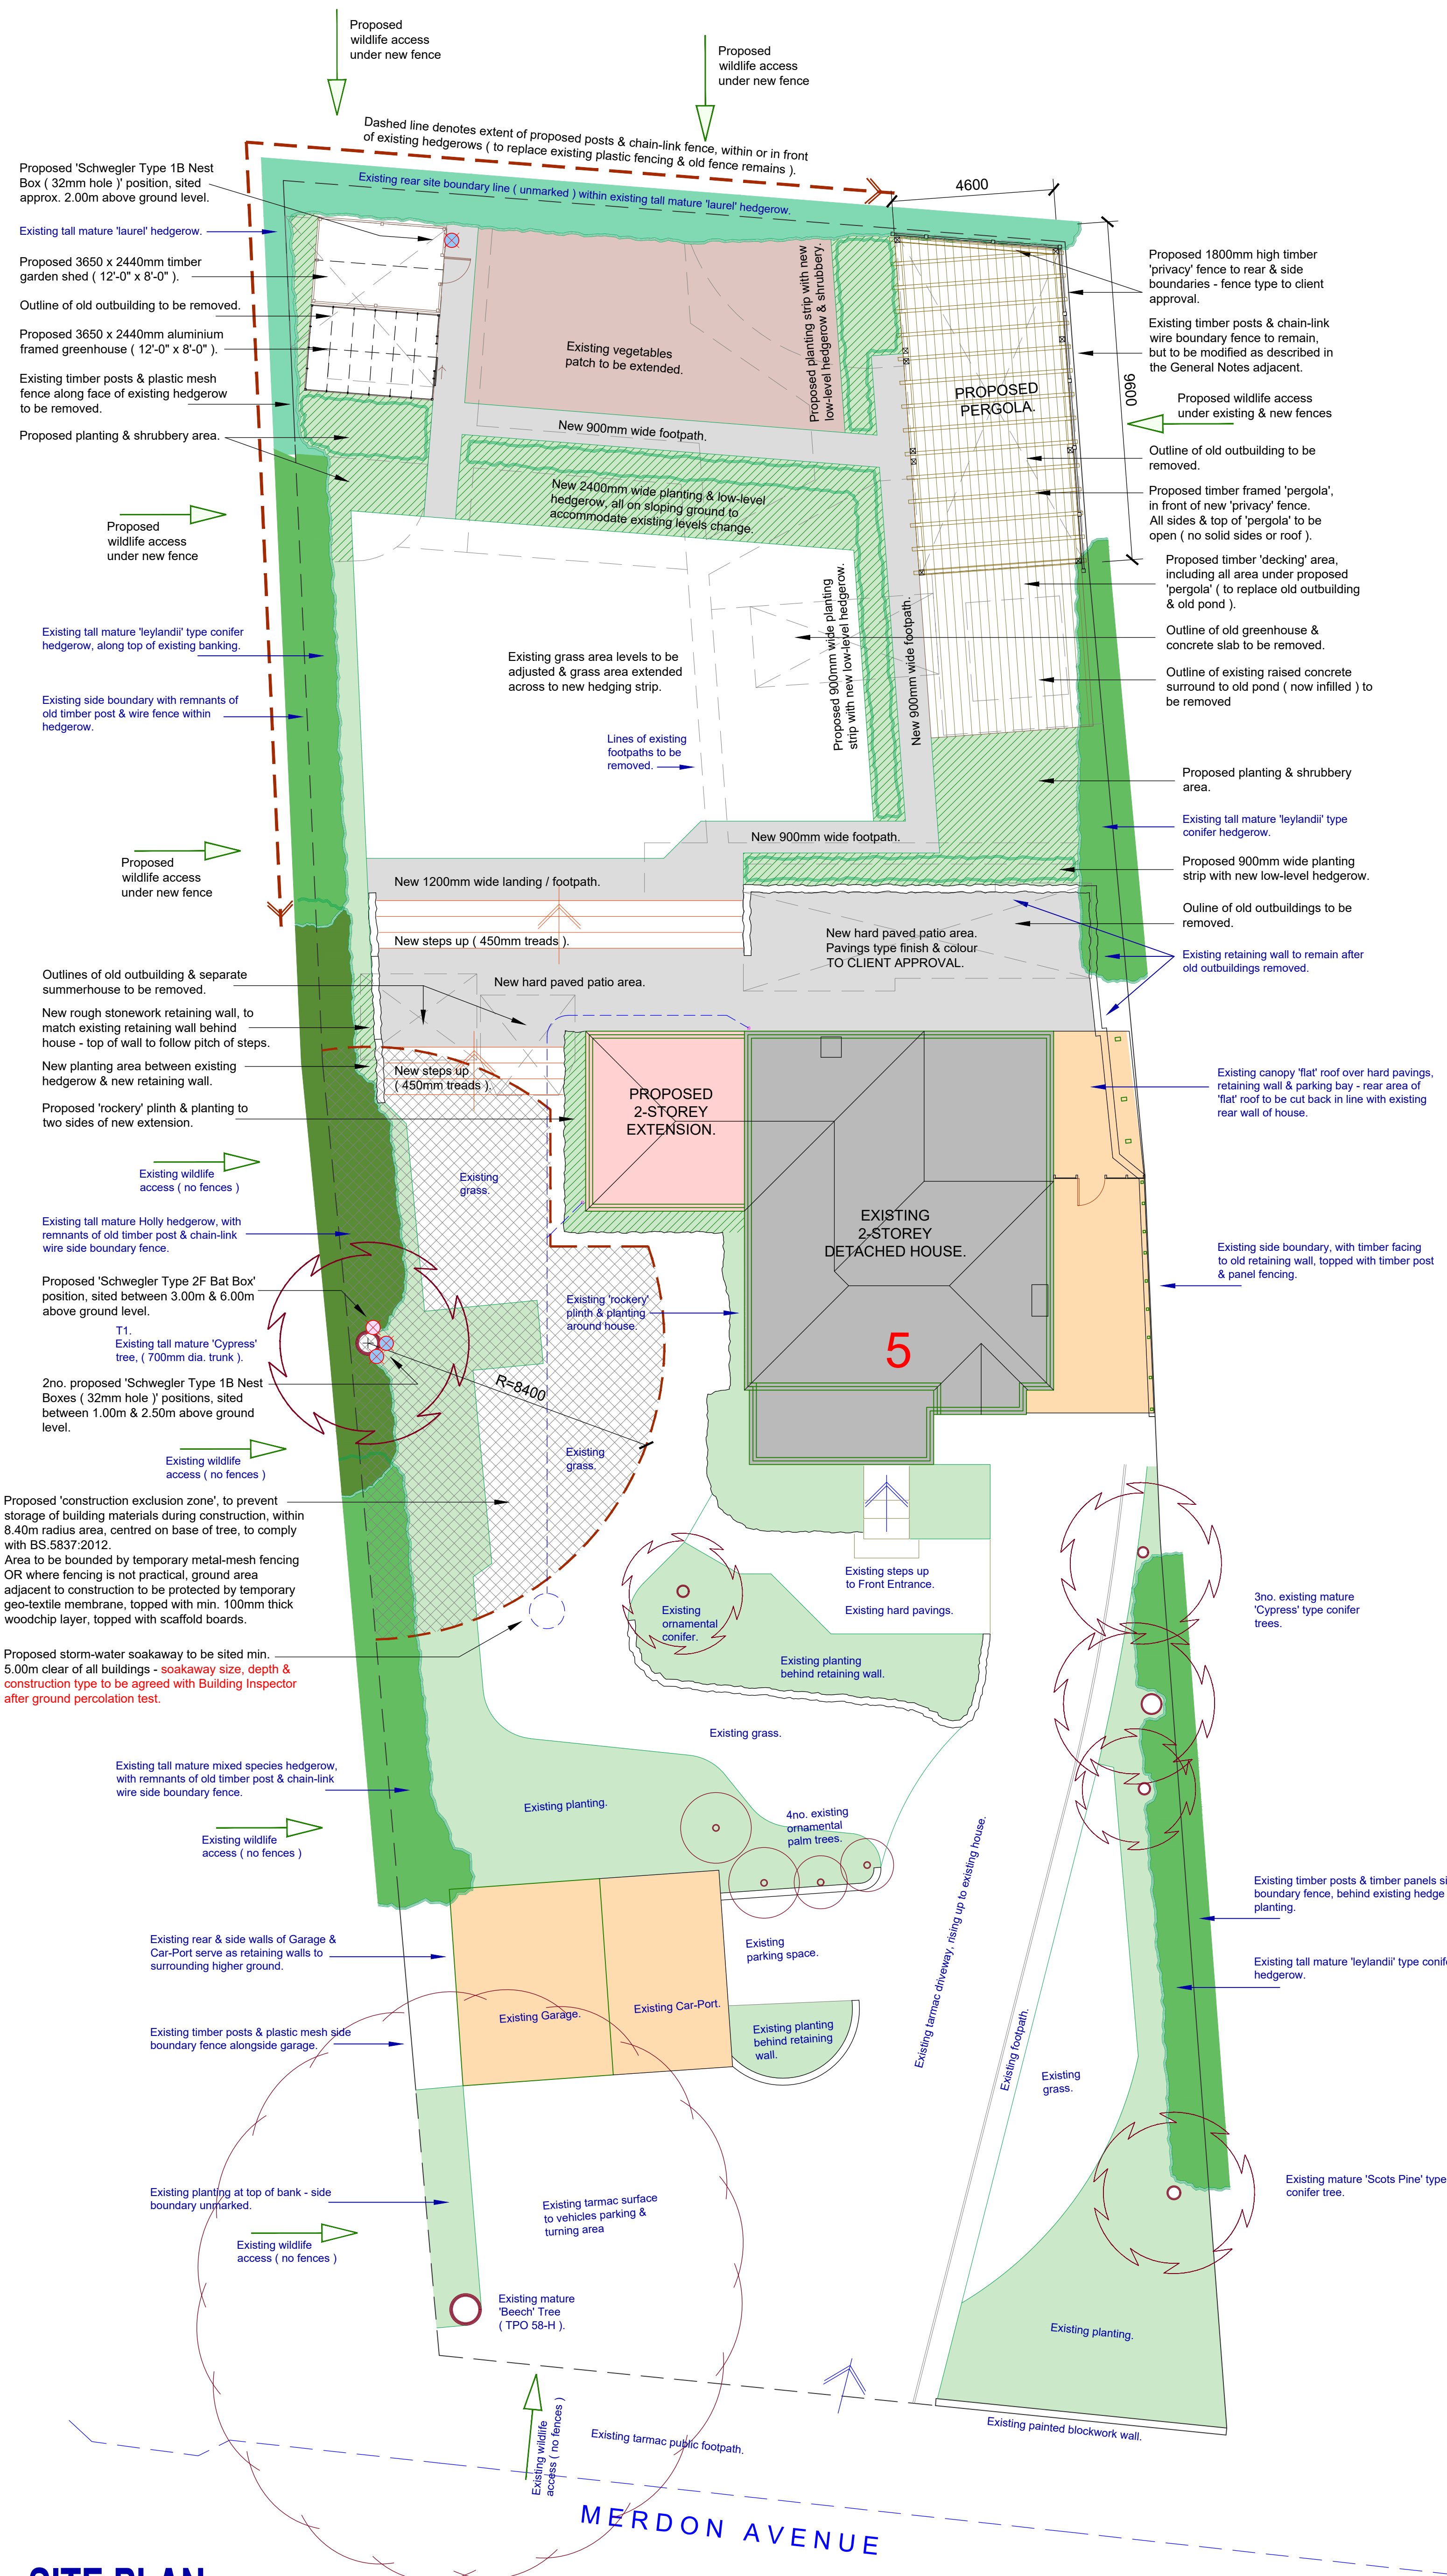



PLANTING LEGEND

- Existing tall mature 'leylandii' type conifer hedgerow.
- Existing tall mature 'holly' hedgerow.
- Existing tall mature 'laurel' hedgerow.
- Existing low-level general mixed species planting & shrubbery area.
- Proposed low-level general mixed species planting & shrubbery area (see General Notes below for specific species to be included).
- Existing vegetables growing area, after being altered & extended.
- Proposed 'construction exclusion zone', to prevent storage of building materials during construction, around existing 'Cypress' tree.

GENERAL NOTES

- New fencing to have EITHER 150mm gap between ground level & bottom of panels or wire mesh OR 'hedgehog gravel boards' are to be installed to allow passage of hedgehogs, small mammals & reptiles etc.
- Existing planting border alongside western boundary to have existing plastic mesh 'containment' removed.
- New planting areas shown on adjacent plan, within the site and along the site boundaries are to include the following species, as listed in the 'RHS Plants for Pollinators' website and / or the Sussex Wildlife Trust website for 'gardening for bats'.
NOTE - many of the plants species listed below already exist in the current garden layout and will remain in place:-
 - native fruit-bearing trees & shrubs
 - ivy
 - mahonia species (oregon grape)
 - heathers
 - nicotiana species (tobacco species)
 - hesperis matronalis (sweet rocket)
 - lavenders
 - blueberries
 - salix lanata (wooly willow)
 - prostanthera cuneata (alpine mint bush)In addition, the following plants species are to be included around the new pergola structure:-
 - honeysuckle
 - clematis
 - jasmineNew hedgerows should be mixed native flowering species with wildlife interest (NOT conifers, laurel, leylandii or non-flowering species).
- 'Schwegler 1B' birds nesting boxes (32mm dia. hole) to be installed where possible, within existing mature trees, sited between 1.00m and 2.50m above ground level.
- 1no. 'Schwegler 2F Bat Box' to be installed on site within an existing mature tree, sited between 3.00m and 6.00m above ground level.
- Future ongoing garden maintenance and / or planting replacements to include the plants varieties and recommendations included in the 'RHS Plants for Pollinators' website and / or the Sussex Wildlife Trust website for 'gardening for bats'.

SITE PLAN.
PROPOSED. 1:100.

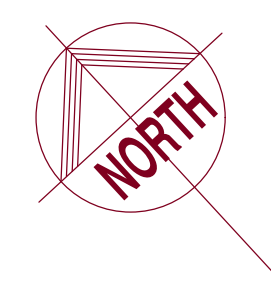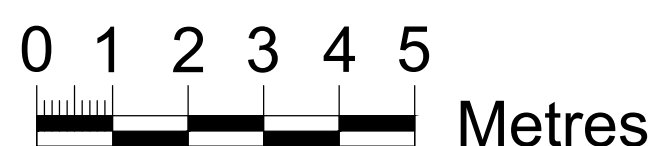

A 13 SEPT. 2022 NEW PLANTING SPECIES LIST EXPANDED (GENERAL NOTE 3).
GENERAL NOTES 4, 5 and 6 AMENDED.
'BAT BOX' & BIRD NESTING BOXES POSITIONS ADDED.

REVISION/DATE:

Proposed Extension & Alterations
5 Merton Avenue,
Chandlers Ford, Hampshire
for
Mr. & Mrs. A. Willoughby

JOB TITLE:

PROPOSED
G.A. Site Plan

DRAWING:

a.e. chubb ltd.
architectural services
106 Lovestock Road, Salisbury, Wiltshire, SP1,2SA
Tel: 01722 323942
e-mail: tony.chubb@btinternet.com
company no. 4434685

DATE: **JULY 2022**

SCALE: **1:100 @ A1**

DRAWN: **AEC**

REVISION: **476/05**

A

THIS DRAWING IS COPYRIGHT & MUST NOT BE USED/REPRODUCED WITHOUT PERMISSION.
FIGURED DIMENSIONS TO BE USED ONLY. DO NOT SCALE.
SITE DIMENSIONS TO BE CHECKED/VERIFIED BEFORE WORK IS COMMENCED.