

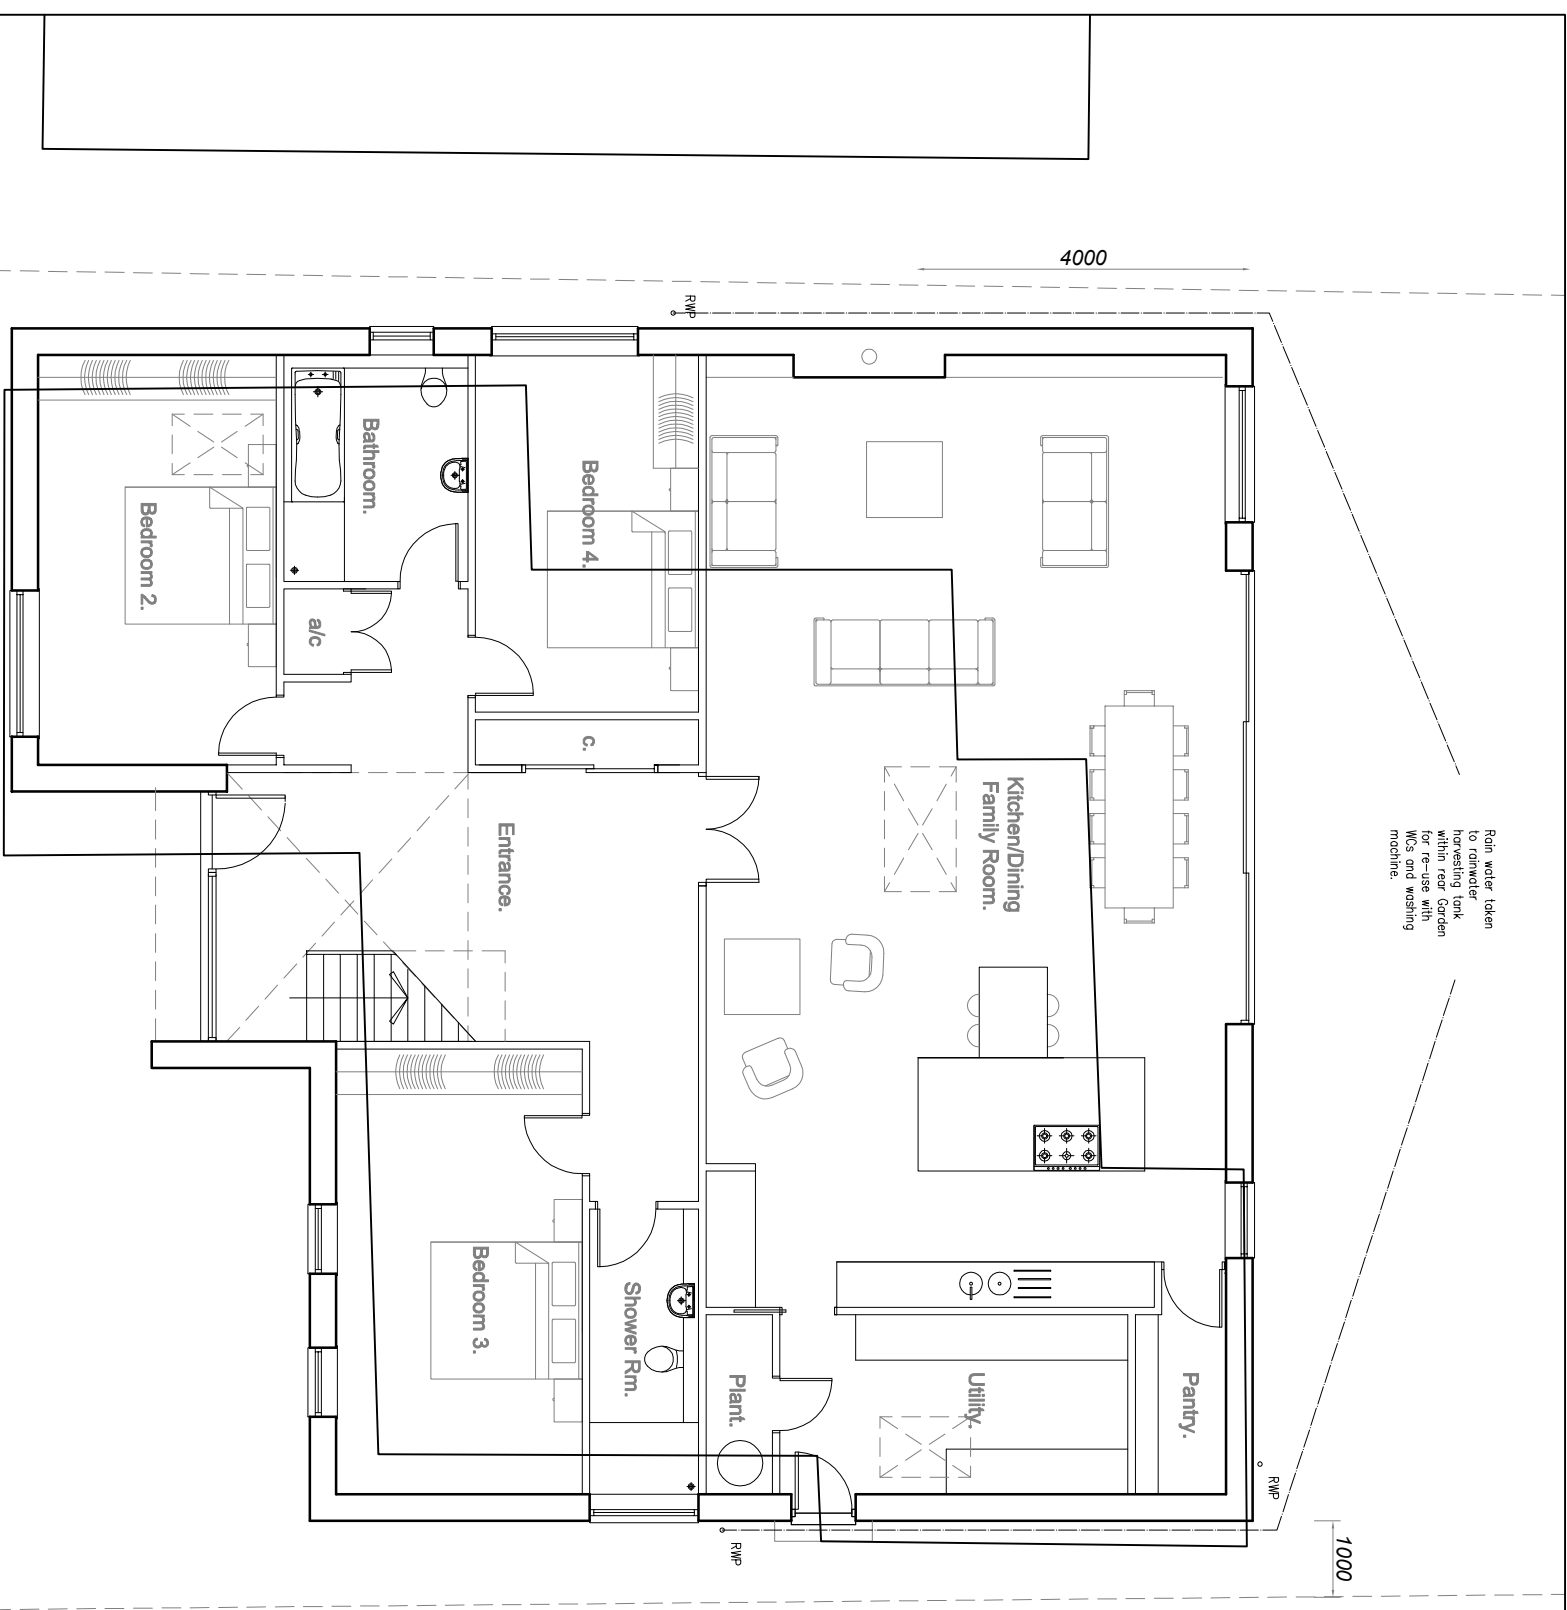


 

Proposed Ground Floor Plan

Proposed First Floor Plan

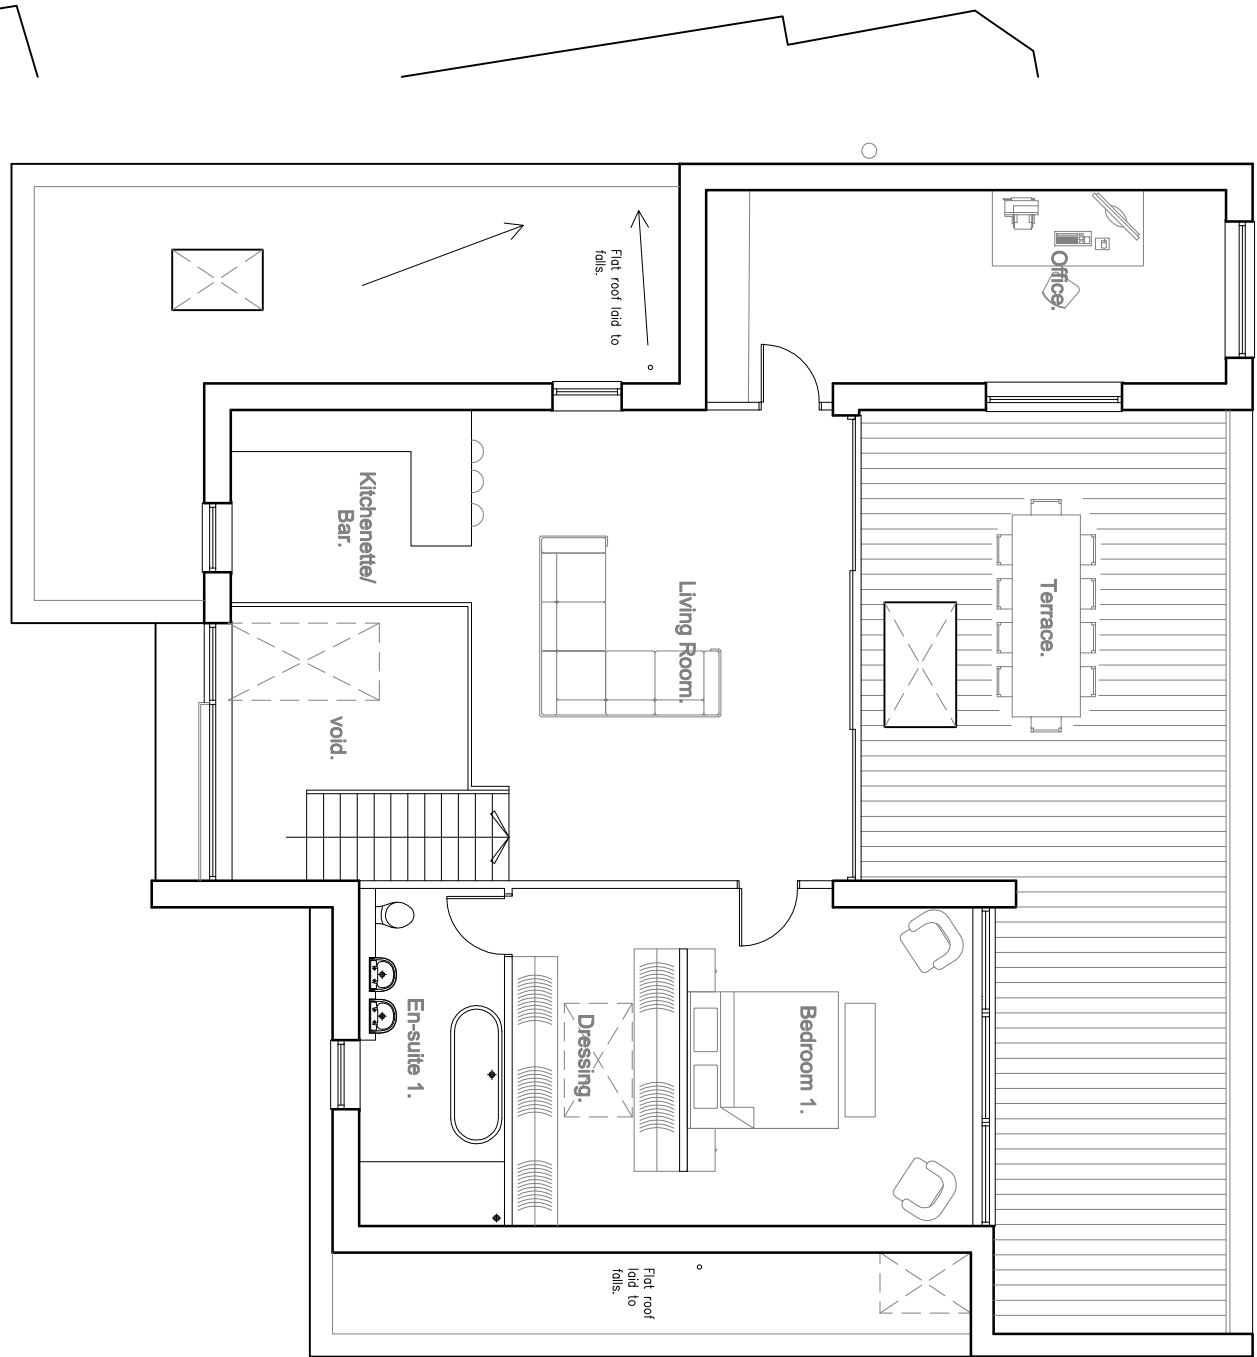

Crown Copyright 2008. All rights reserved. Licence number 1000200449
Drawing Revision Details:
Do not scale from this drawing other than for Planning purposes.
Rev A: Drainage details added and wall thickness increased to accommodate change in Building Regulations. 15/08/22
All dimensions to be checked on site.

Project:	New First Floor & Rear Extension	Drawing Title:	Proposed Plans
Client:	Mr Andrews & Ms Hudson	Drawing. No:	PP.01
Address:	26 Satchell Lane (formerly 2 Crowsport) Hamble Le Rice Southampton. SO31 4HH.	Scale:	1:100 @ A3
		Revision:	A
		Date:	April 2021