




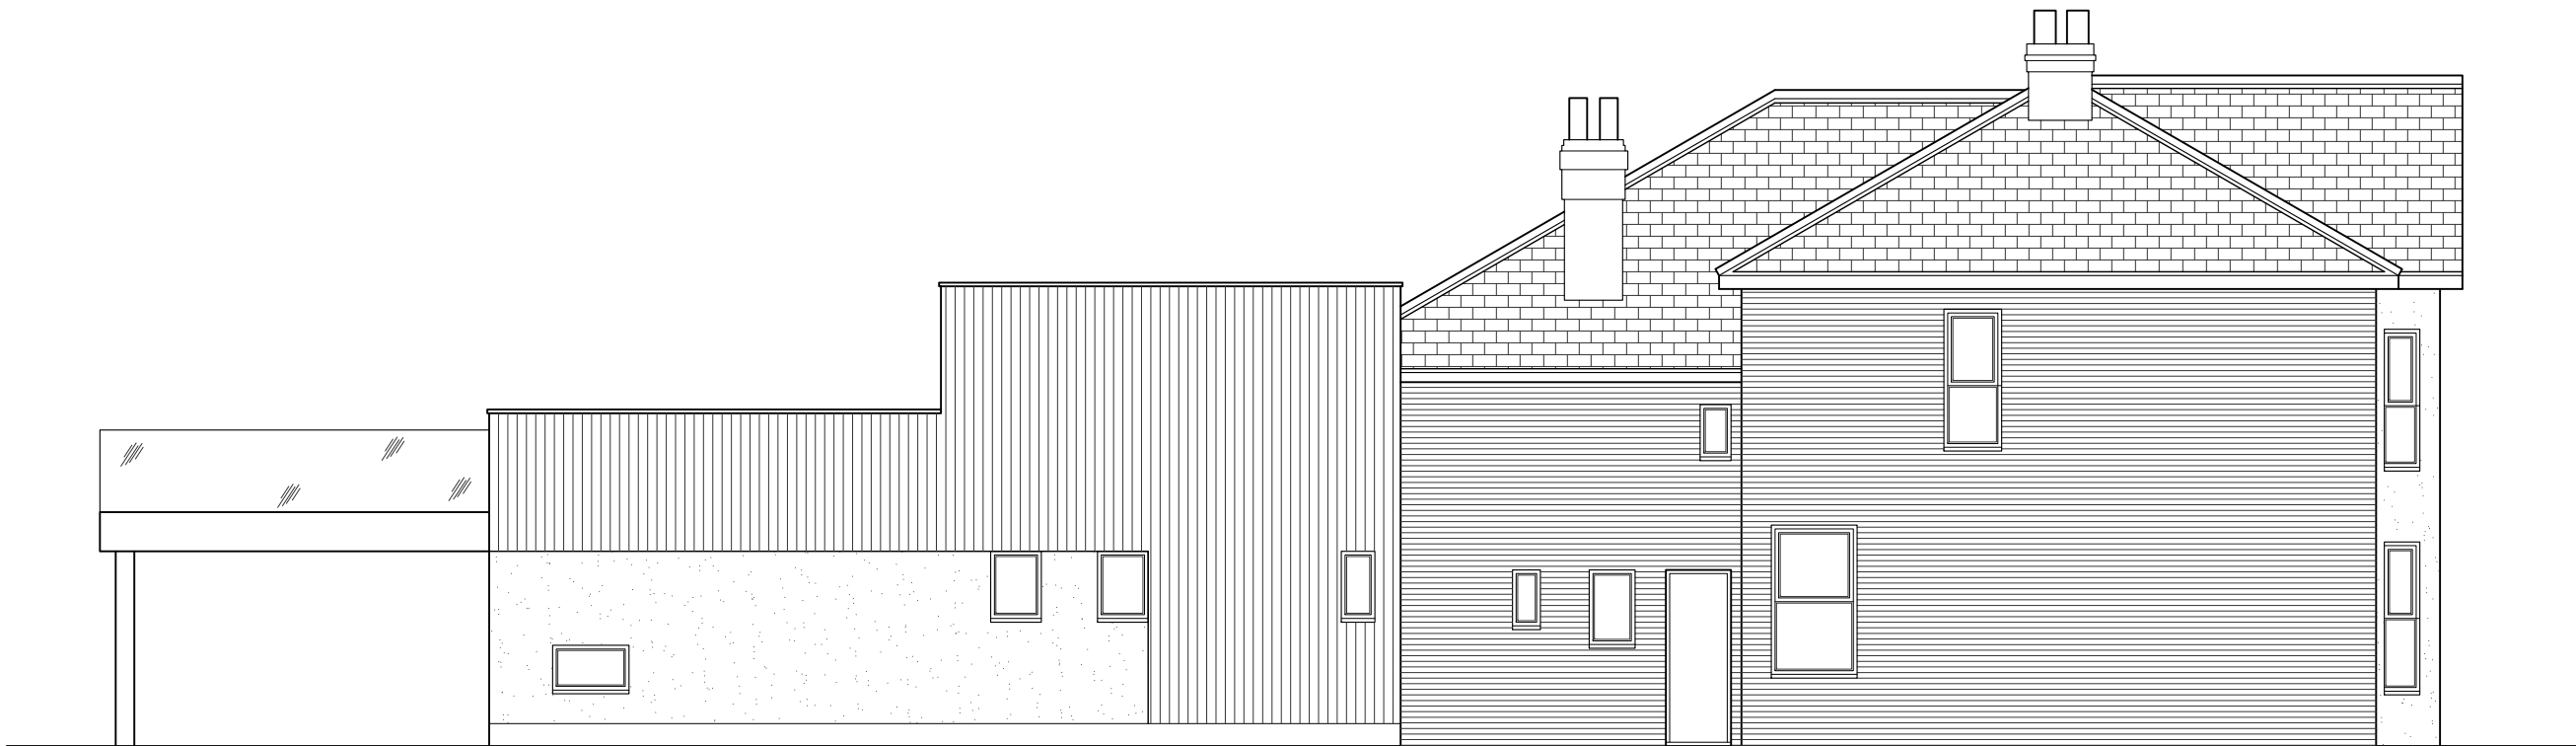

Side Elevation - A
SCALE 1:100

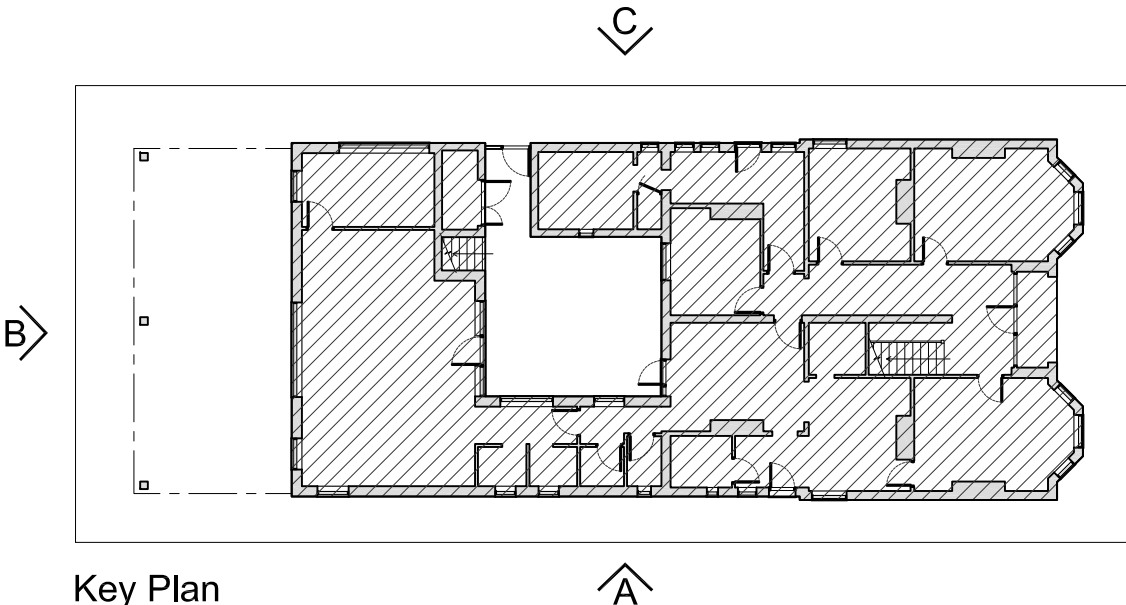

Rear Elevation - B
SCALE 1:100

 

Key Plan
SCALE 1:250

101.6

Site	Eastleigh - 4573								Address	61-63 Leigh Road,	
Title	Existing Elevations - Sheet One									Eastleigh, Hampshire,	
Drawn	SM	Date	09-09-22	Rev	00	Status	PLN	Scale	1:100	SO50 9DT.	