




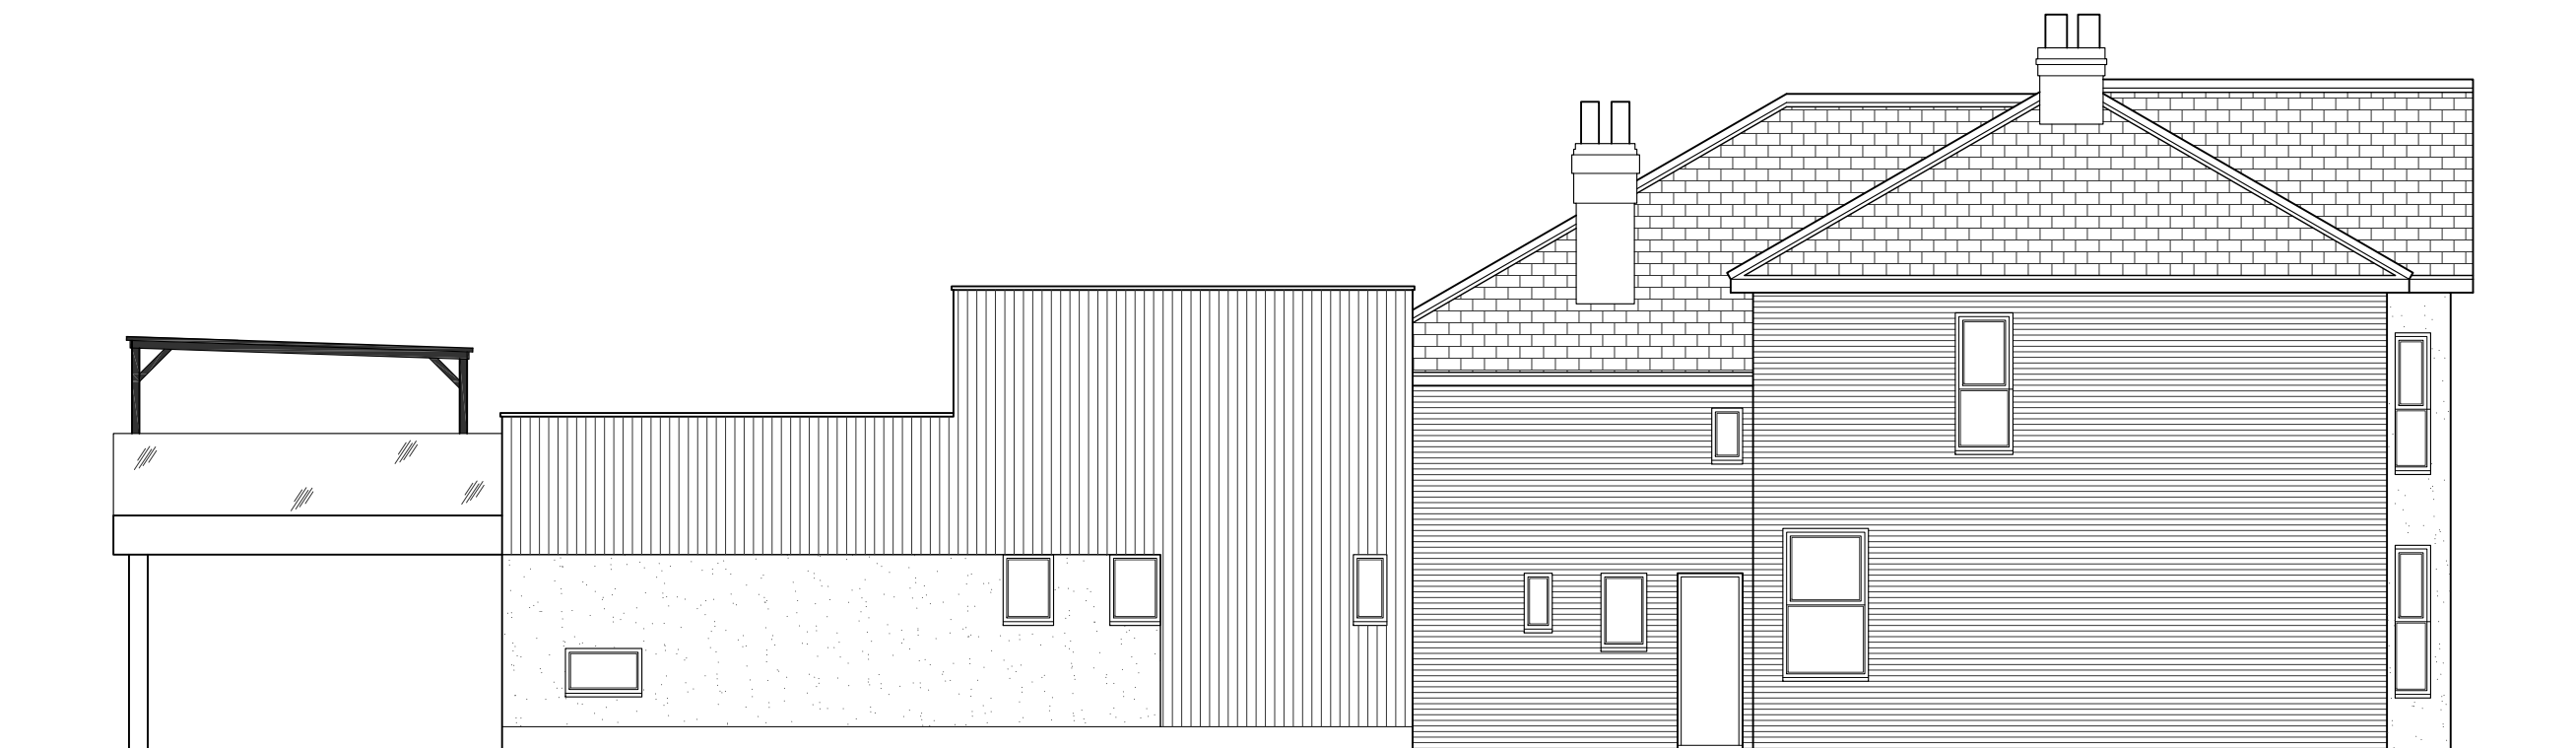


Side Elevation - A
SCALE 1:100

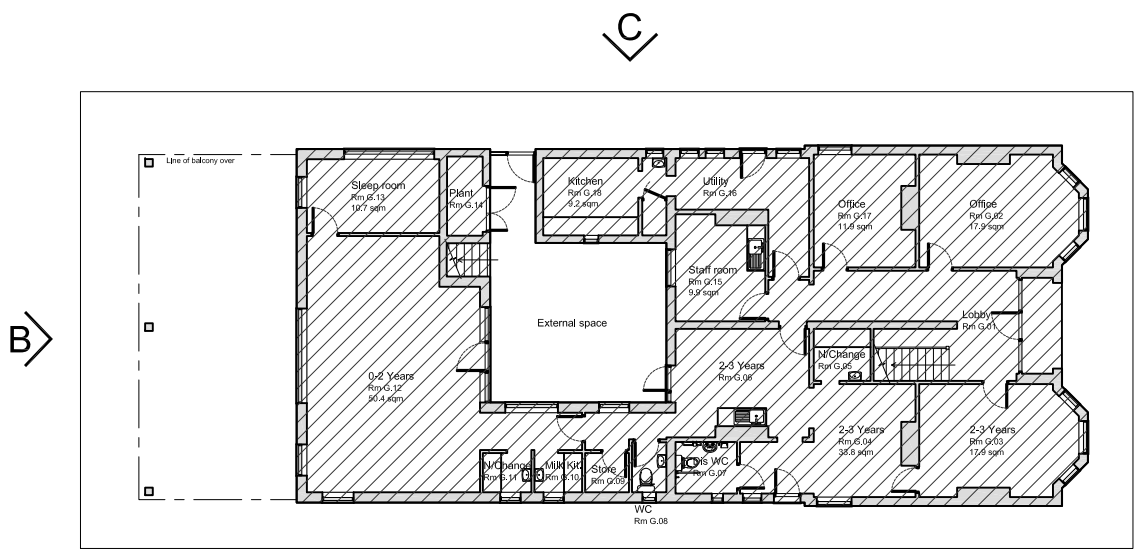

Rear Elevation - B
SCALE 1:100

 

Key Plan
SCALE 1:250

 

105

Site	Eastleigh - 4573								Address	61-63 Leigh Road, Eastleigh, Hampshire, SO50 9DT.	
Title	Proposed Elevations - Sheet One										
Drawn	SM	Date	09-09-22	Rev	00	Status	PLN	Scale	1:100		